


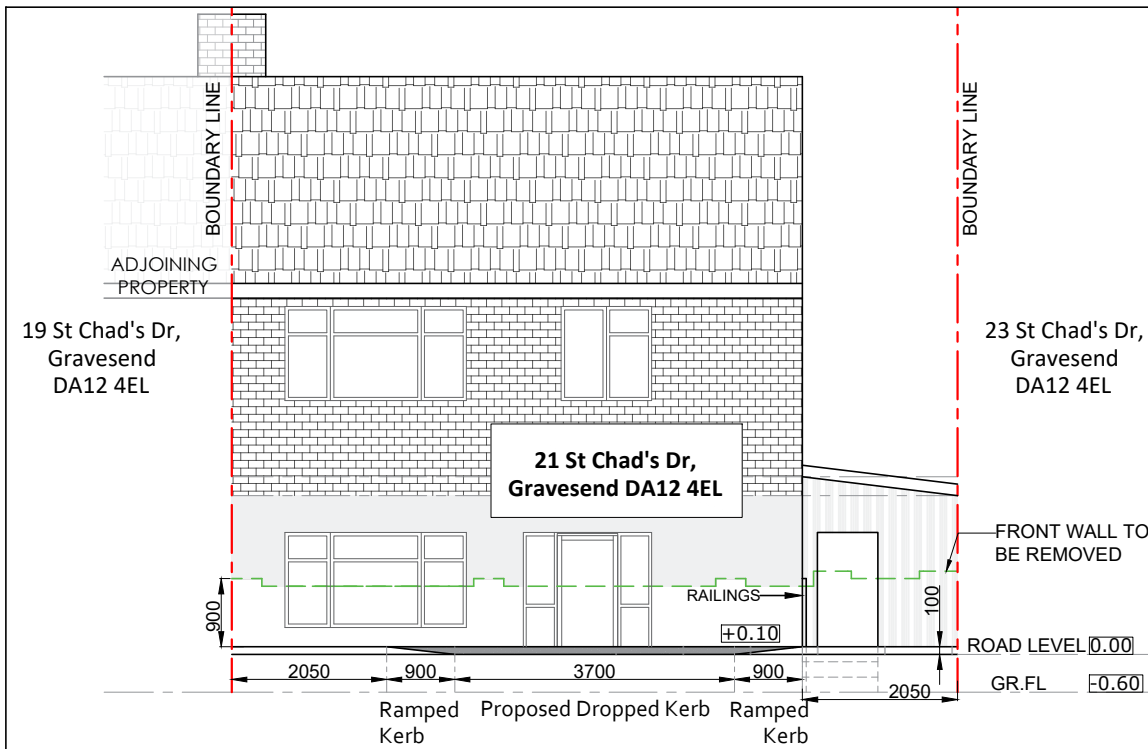


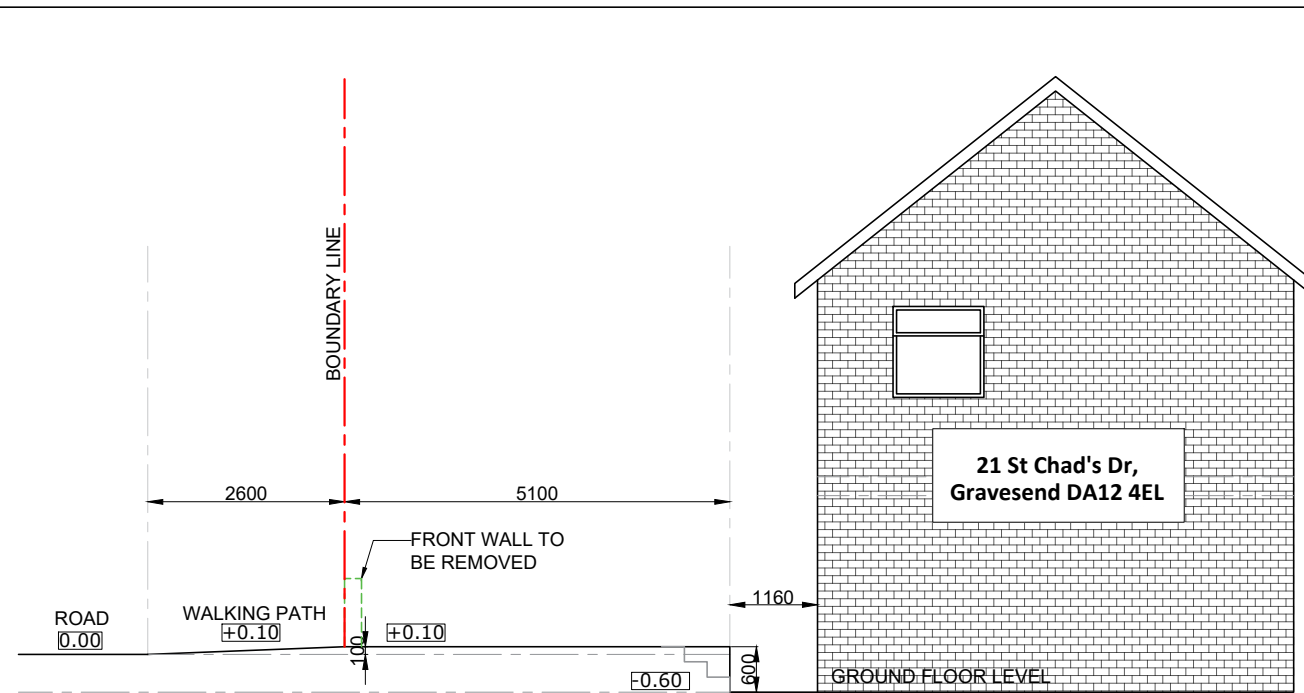


PROPOSED FRONT ELEVATION
scale 1:100@A3

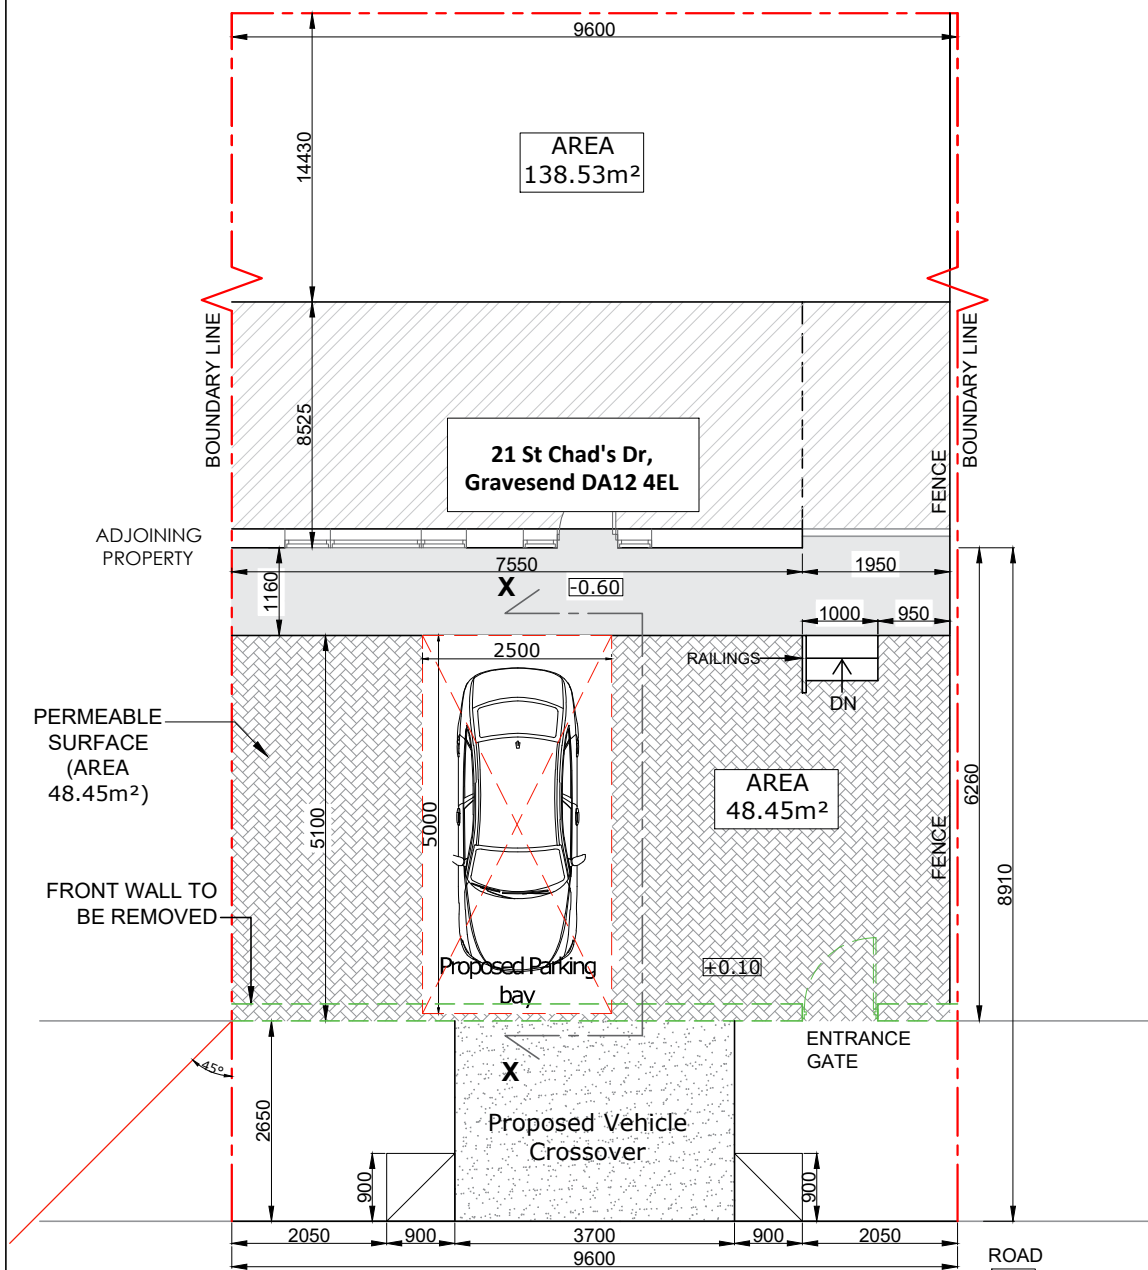

PROPOSED SIDE ELEVATION
scale 1:100@A3

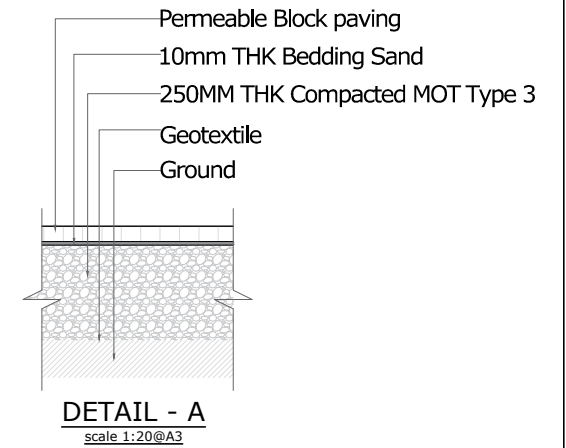

PROPOSED PLAN
scale 1:100@A3

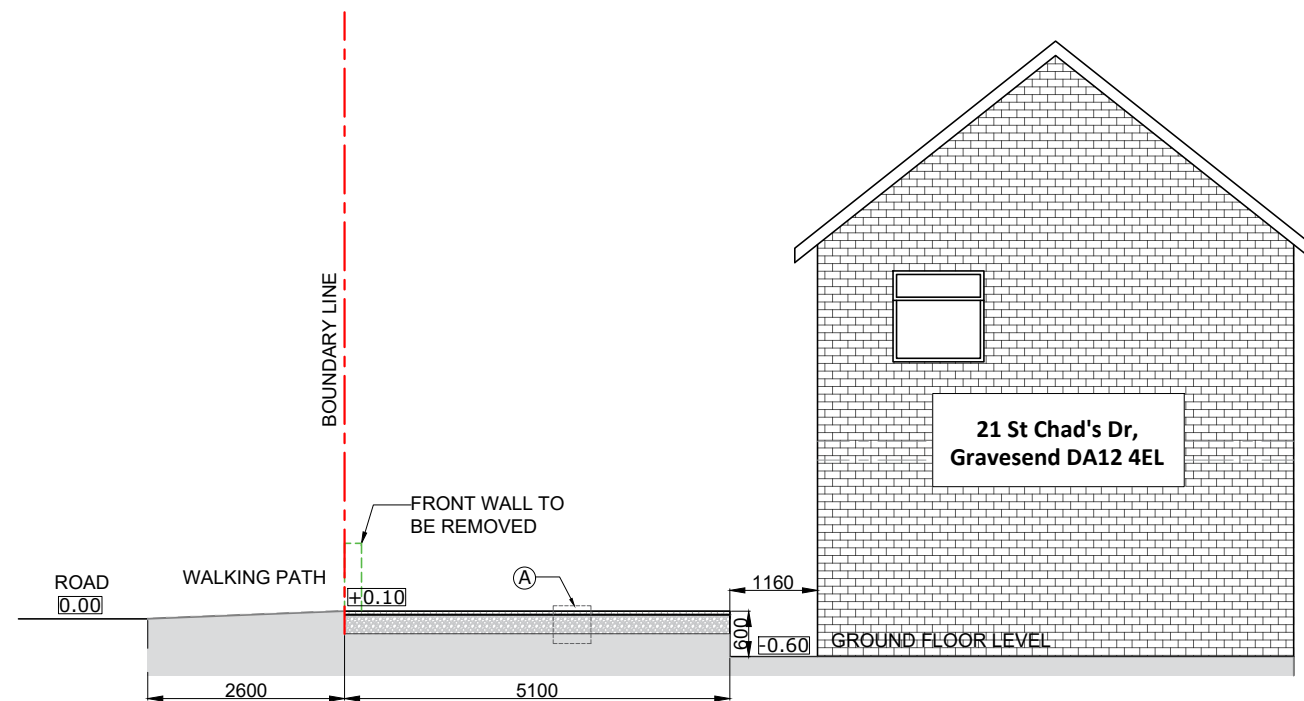

PROPOSED SECTION X-X
scale 1:100@A3

NOTE
All site particulars, dimensions and levels of existing structure to be checked on site with the drawings by the contractor and any discrepancies reported to the engineer prior to commencement of any work.

07460727373
nlondon@intellectcc.co.uk

NOTE
The depth of foundation would vary due to the soil condition, presence of near by trees etc. The final decision on depth of foundation to be taken by the building inspector and bring this notice to the structural engineer.

These are indicative designs. Any quote prepared based on these drawings might vary significantly according to the actual site condition.

Client	Kirsty Ackleton		
Project	315D. 21 St Chad's Dr, Gravesend DA12 4EL		
Job Title	PROPOSED PARKING BAY & DROPPED KERB		
Drawing Title	PROPOSED PLAN & ELAVATIONS		
Date	24 AUGUST 2026	Drawing No.	DEW/2026/08/79W/03
Revision:			
Date:			
Suitability PLANNING			
Ref Archt. Dwg.			
DEWON C LTD.			
1:50 Scale 1:50			
			
1m 0 1m 2m			

