




PROPOSED FRONT ELEVATION

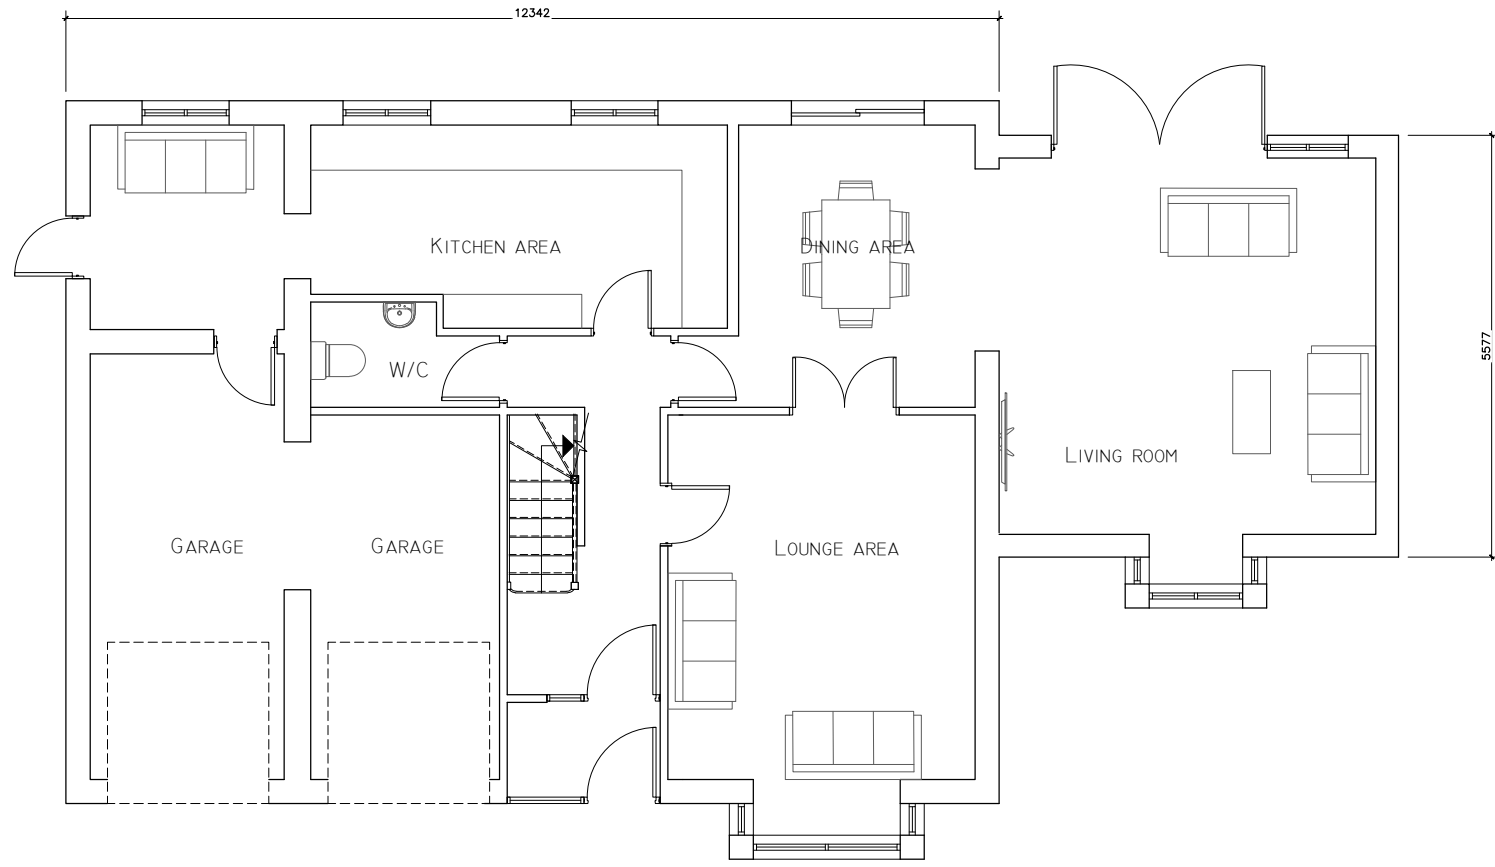


PROPOSED GROUND FLOOR PLAN

Notes:
Do Not Scale. Use only figured dimensions.
All dimensions to be checked on site prior to construction.
Any discrepancies to be notified to the architect.




PROPOSED SIDE ELEVATION

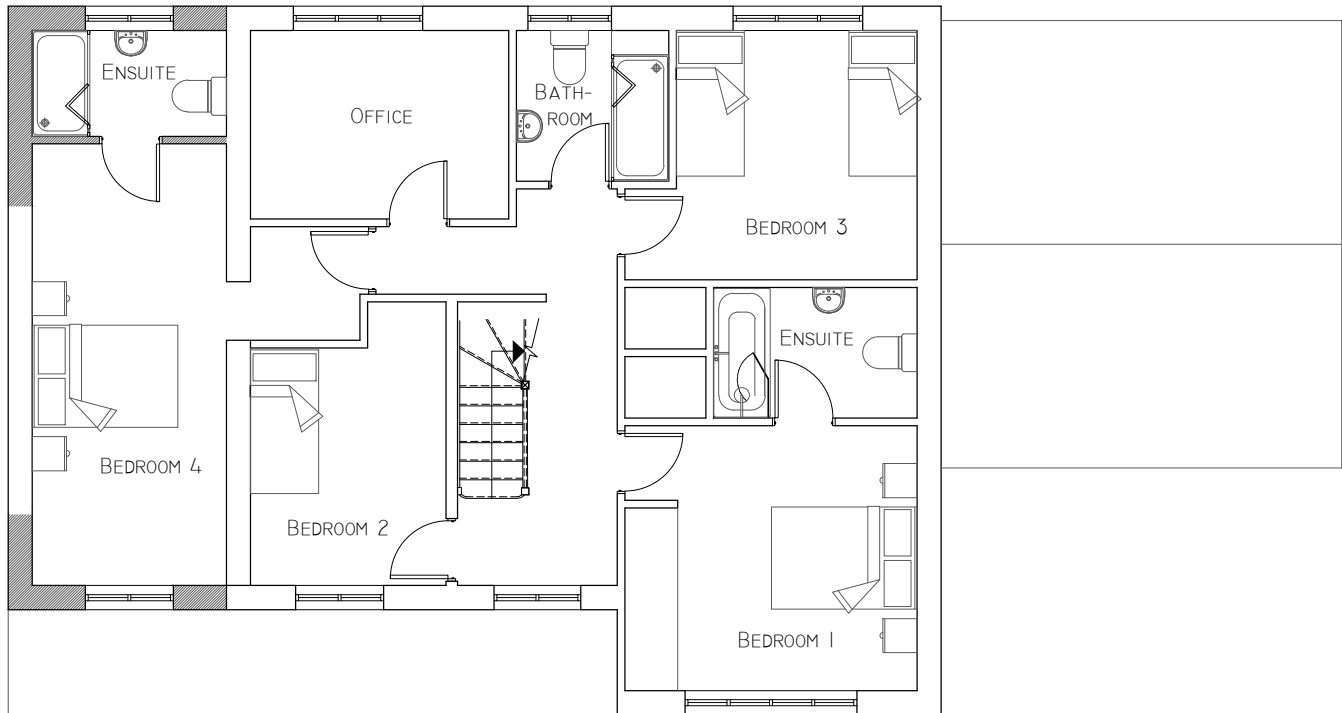


PROPOSED FIRST FLOOR PLAN



PROPOSED REAR ELEVATION

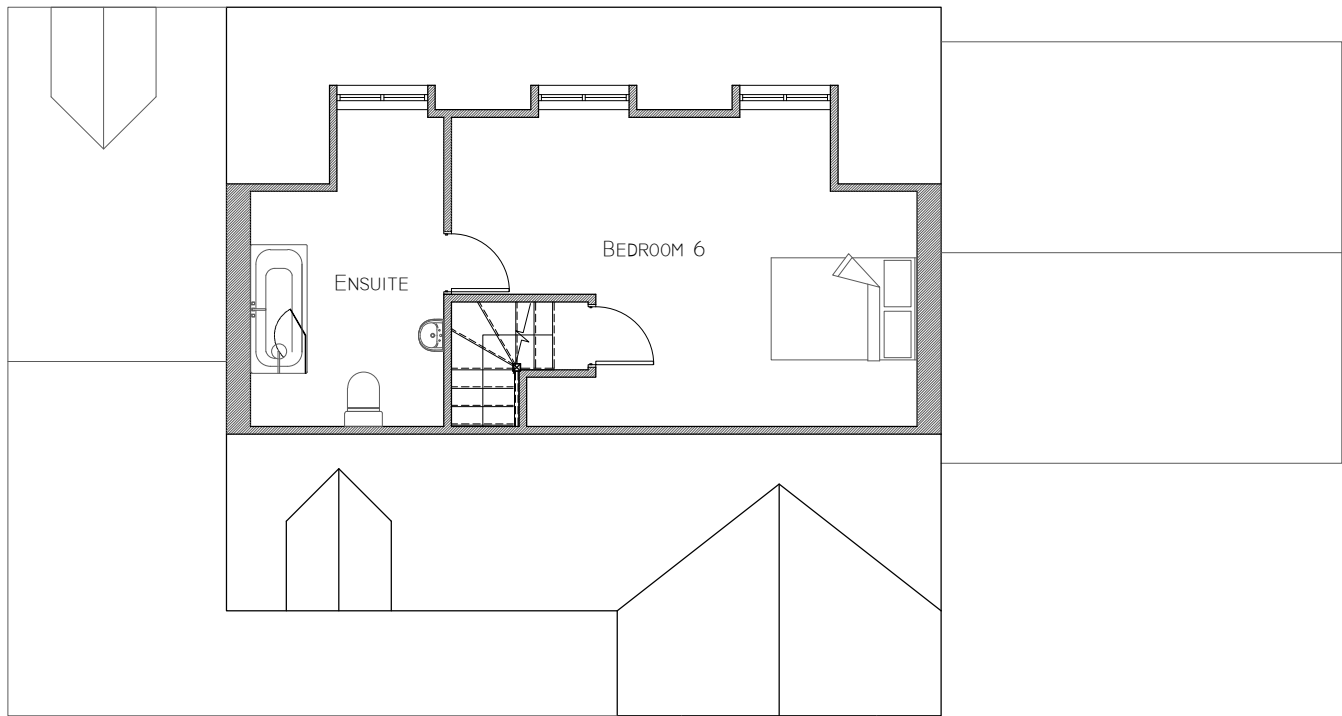

PROPOSED SECOND FLOOR PLAN

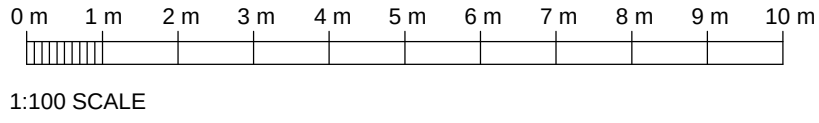

PLANNING

Client
D. POWAR

Project
3
BRONTE VIEW
GRAVESEND
KENT

HASKINS
DESIGNS LTD.
The Civic Centre, St Mary's Road, Swanley, Kent, BR8 7BU.
Phone: 01322 479561 Mobile: 07602 182202
info@haskinsdesigns.co.uk Website: haskinsdesigns.co.uk

Title
PROPOSED FLOOR PLANS
ELEVATIONS

Project No.
230

Scale
AS SHOWN

Drawn
MH

Check
JH

Drawing No.
230PD-02

Revision

Date
OCT 22

Rev	Date	Comments	Rev	Date	Comments
-----	------	----------	-----	------	----------