



DO NOT SCALE
These drawings and designs are
the copyright of
SEVENCROFT LTD.

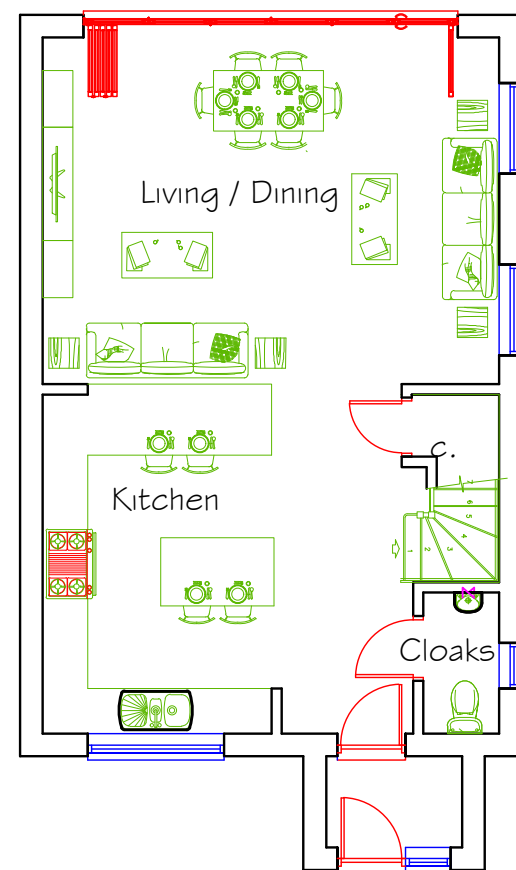

Ground Floor Plan

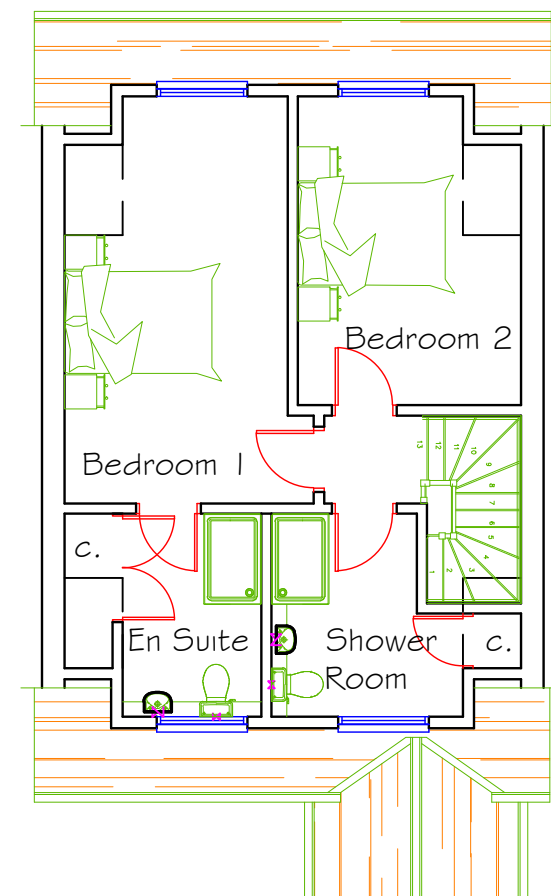

First Floor Plan

As Proposed Floor Plans - Scale 1:100@A3

Proposed New Two Bedroom dwelling at 20 Tradescant Drive, Meopham,
Gravesend, Kent DA13 0EE

Date March 2023

Drawing No.2023/06/02

CORPORATE ARCHITECTURE
& DESIGN GROUP



SEVENCROFT LTD.

277 Canterbury Road, Kennington
Ashford, Kent TN24 9QW
Tel : 01233 625553
e-mail : sevencroft@hotmail.co.uk