


DO NOT SCALE
These drawings and designs are
the copyright of
SEVENCROFT LTD.

2.4kw of solar panels



Front Elevation

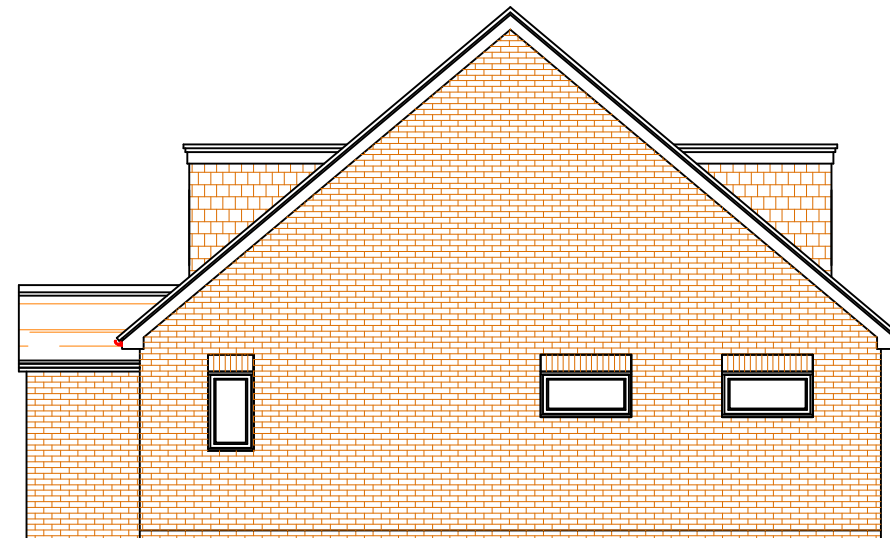

Side Elevation facing 20 Tradedescant Drive

Schedule of Materials

Roof - Interlocking Concrete tiles to
match local vernacular


Wall - Brick & concrete tilehanging to
match local vernacular

Windows - White uPVC.

Doors - White uPVC



Rear Elevation

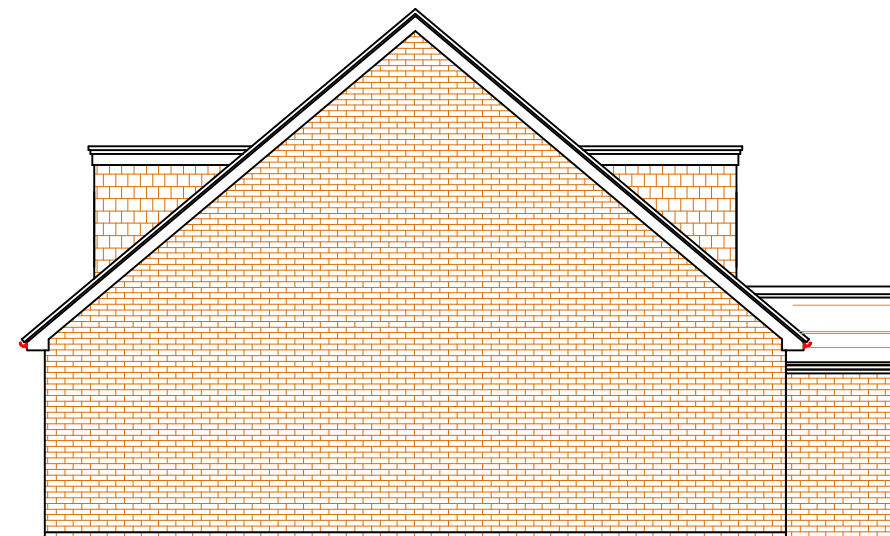

Side Elevation facing 22 Tradedescant Drive

As Proposed Elevations - Scale 1:100@A3

Proposed New Two Bedroom dwelling at 20 Tradedescant Drive, Meopham,
Gravesend, Kent DA13 0EE

Date March 2023

Drawing No.2023/06/03

CORPORATE ARCHITECTURE
& DESIGN GROUP



SEVENCROFT LTD.

277 Canterbury Road, Kennington
Ashford, Kent TN24 9QW
Tel : 01233 625553
e-mail : sevencroft@hotmail.co.uk