




The copyright of this drawing and any design shown on it is owned by Kent Building Control Ltd.
Figured dimensions only to be worked from. Contractors are to check all dimensions on site.
Any discrepancies to be reported before proceeding.

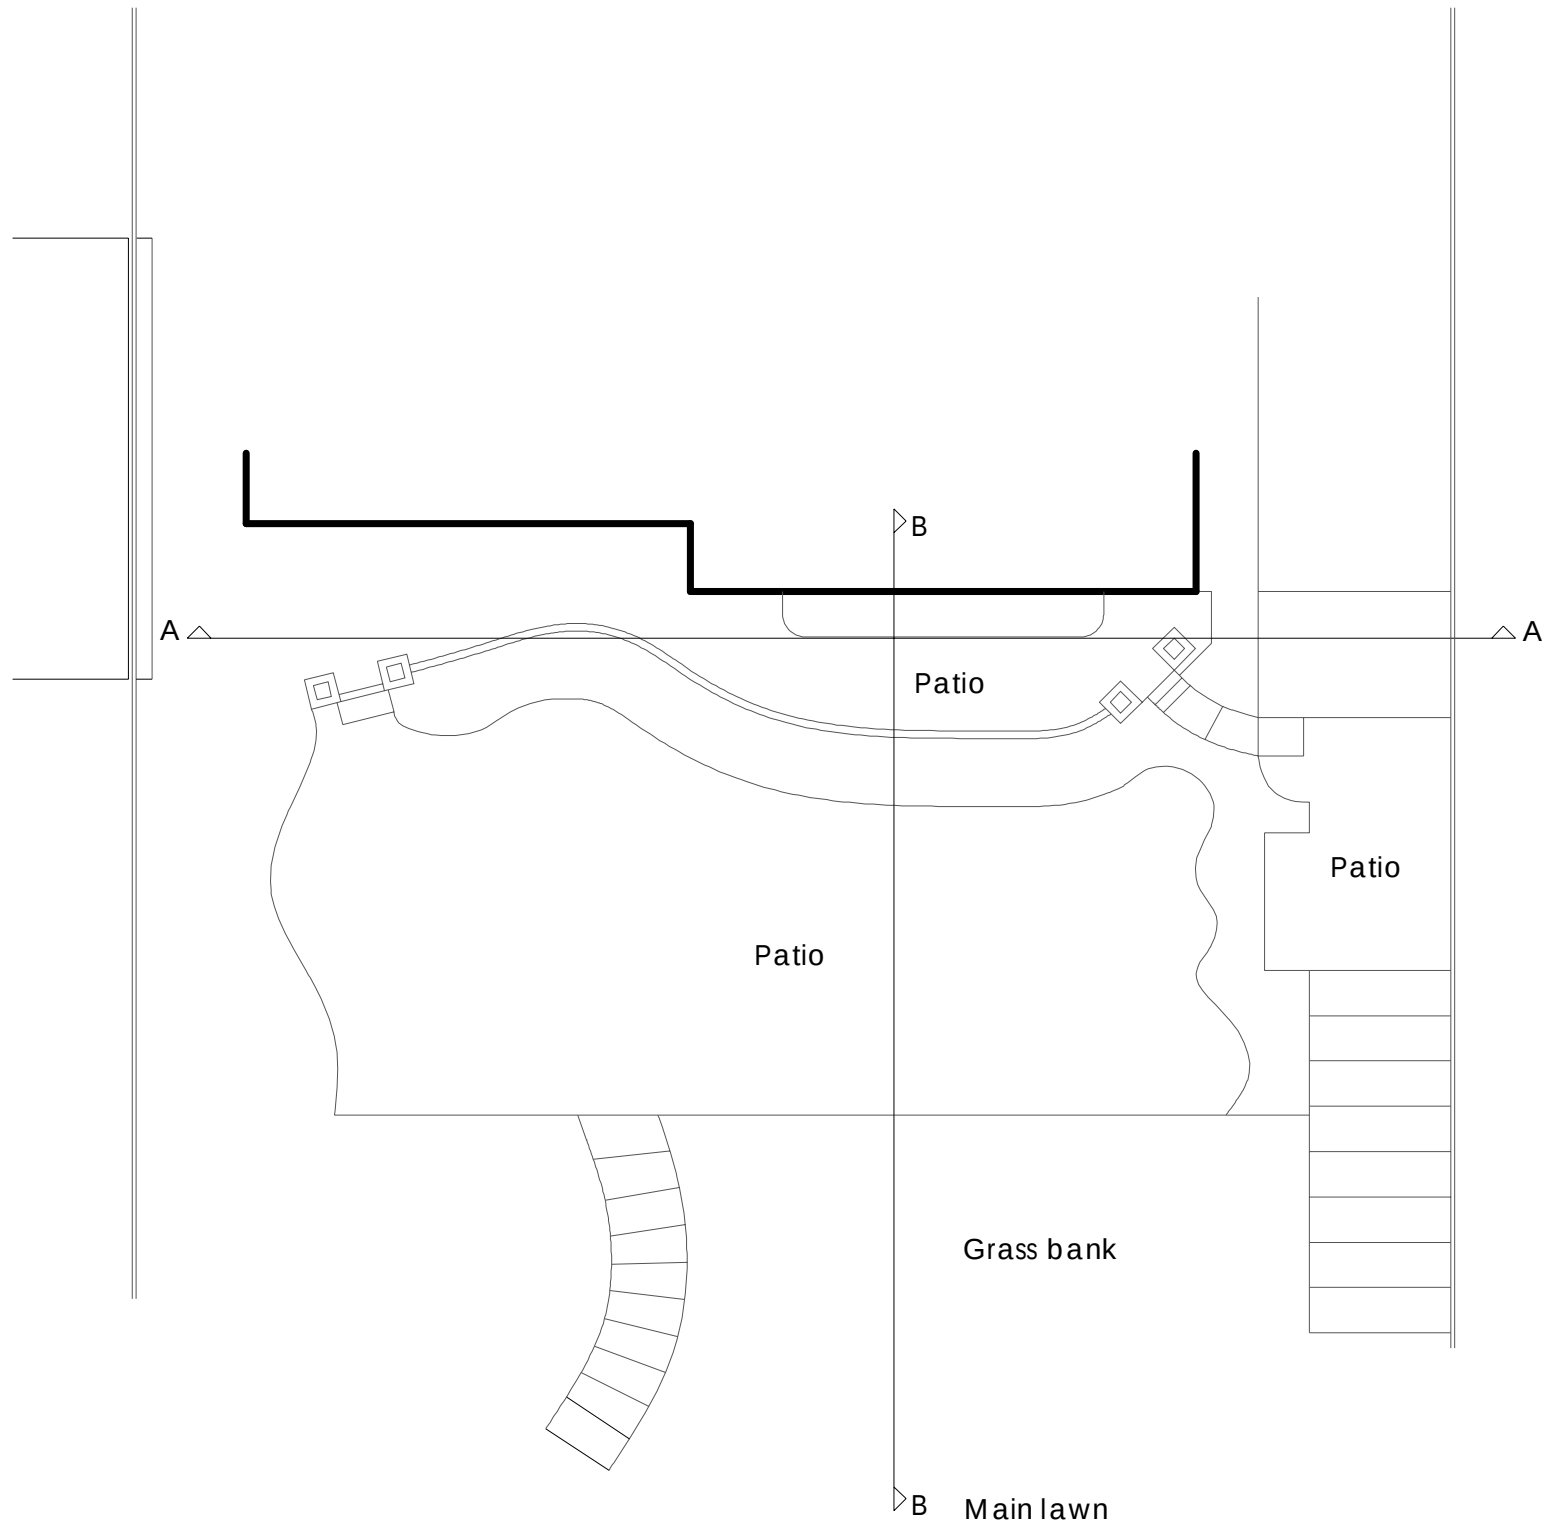


Existing Site Plan

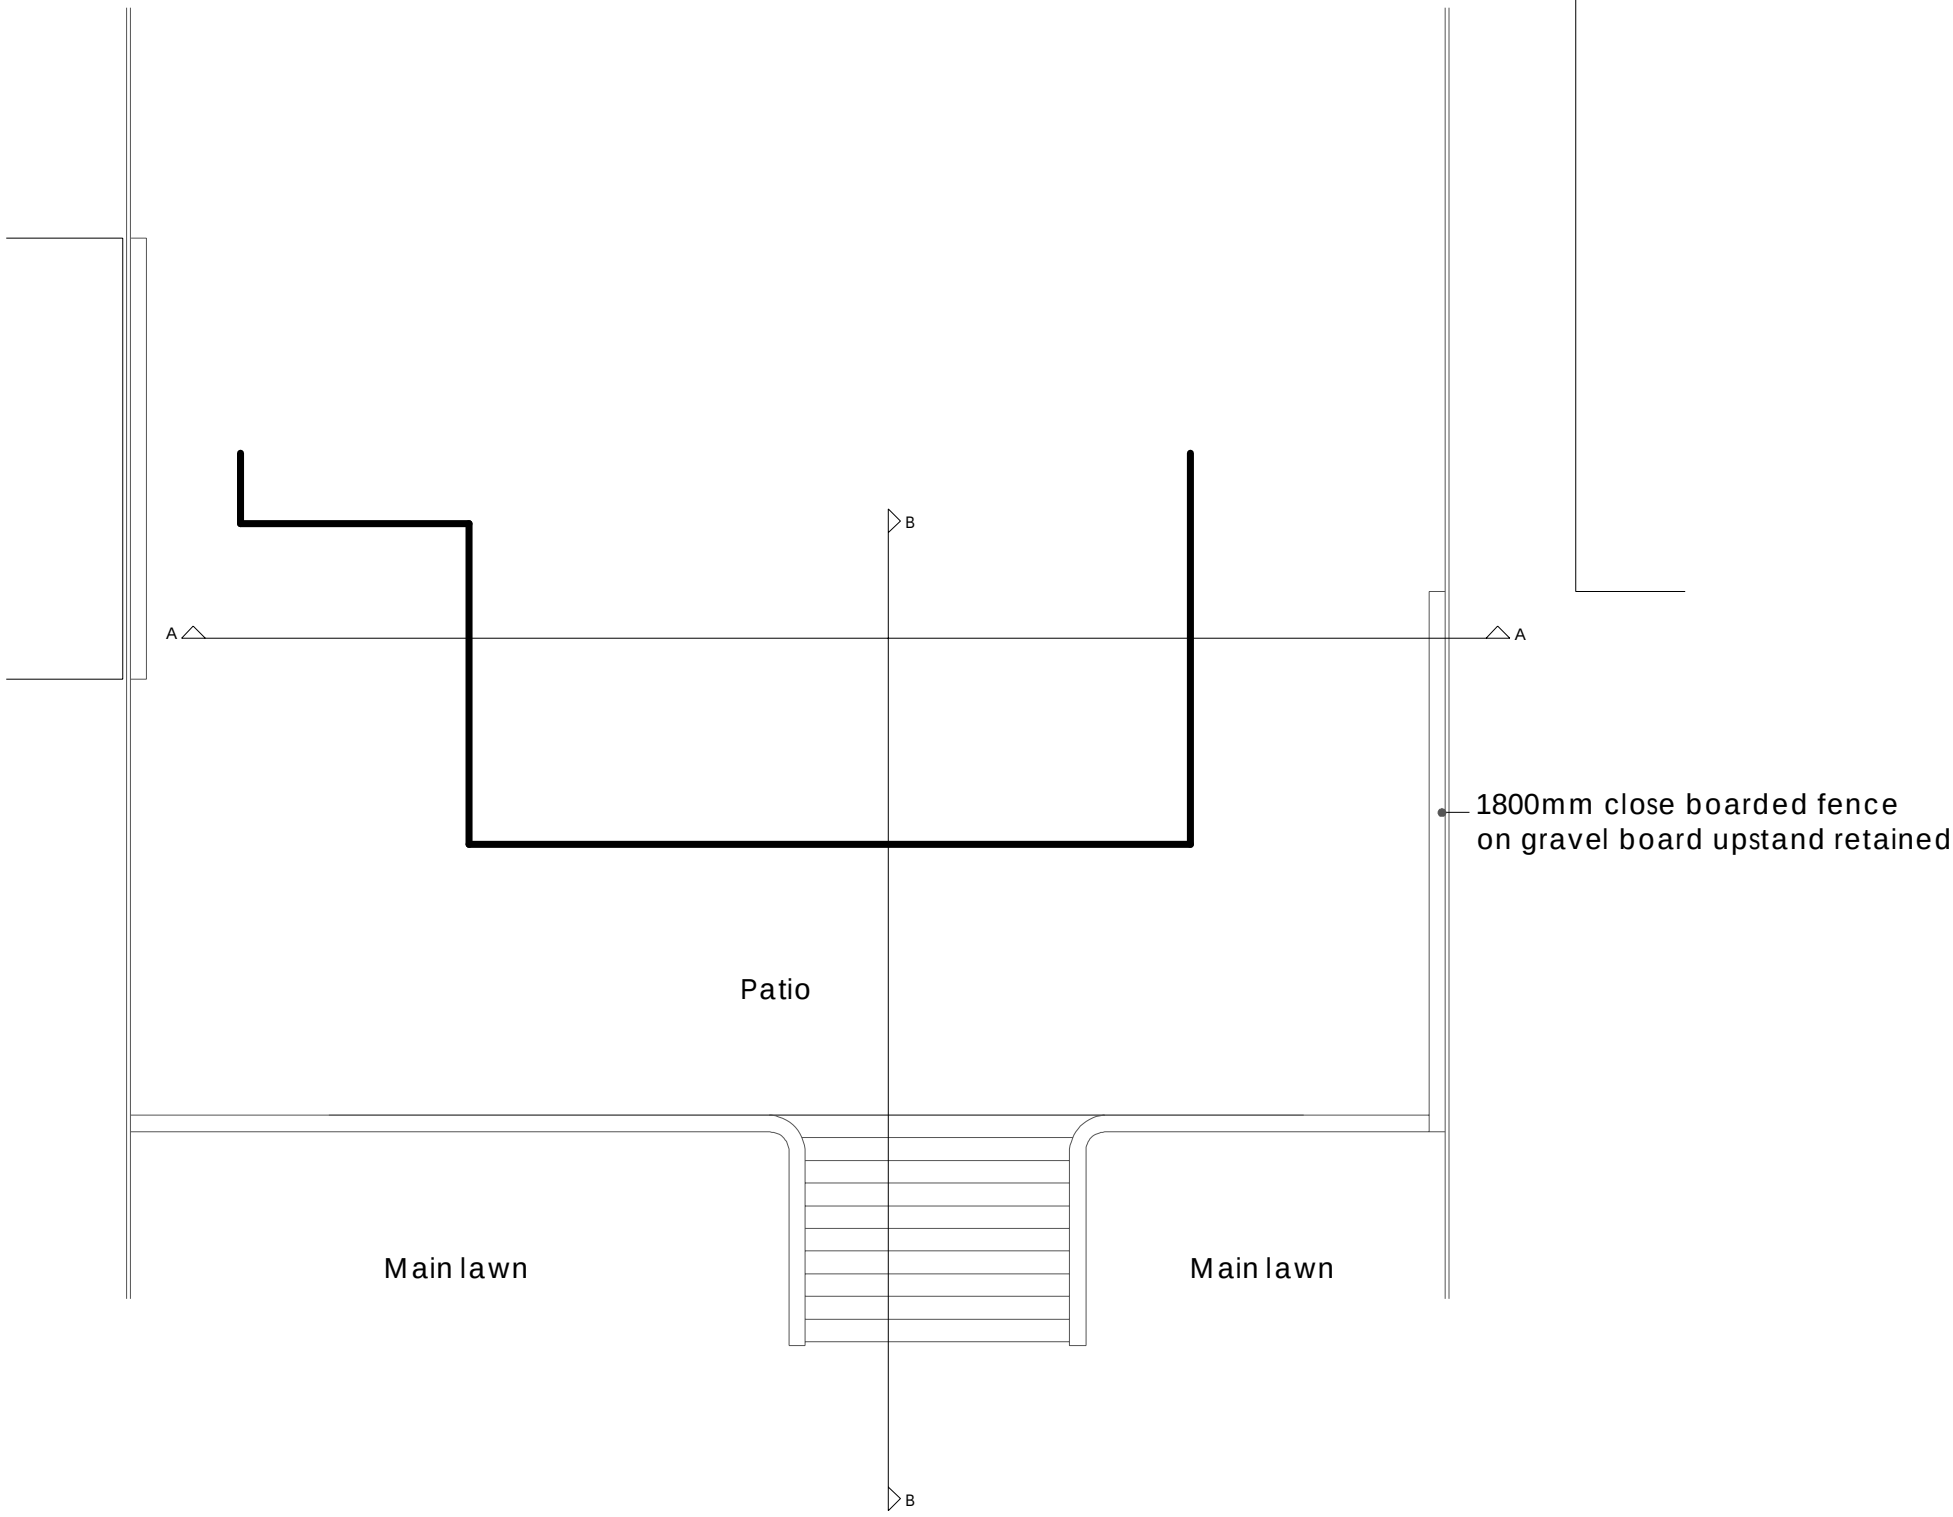


Proposed Site Plan

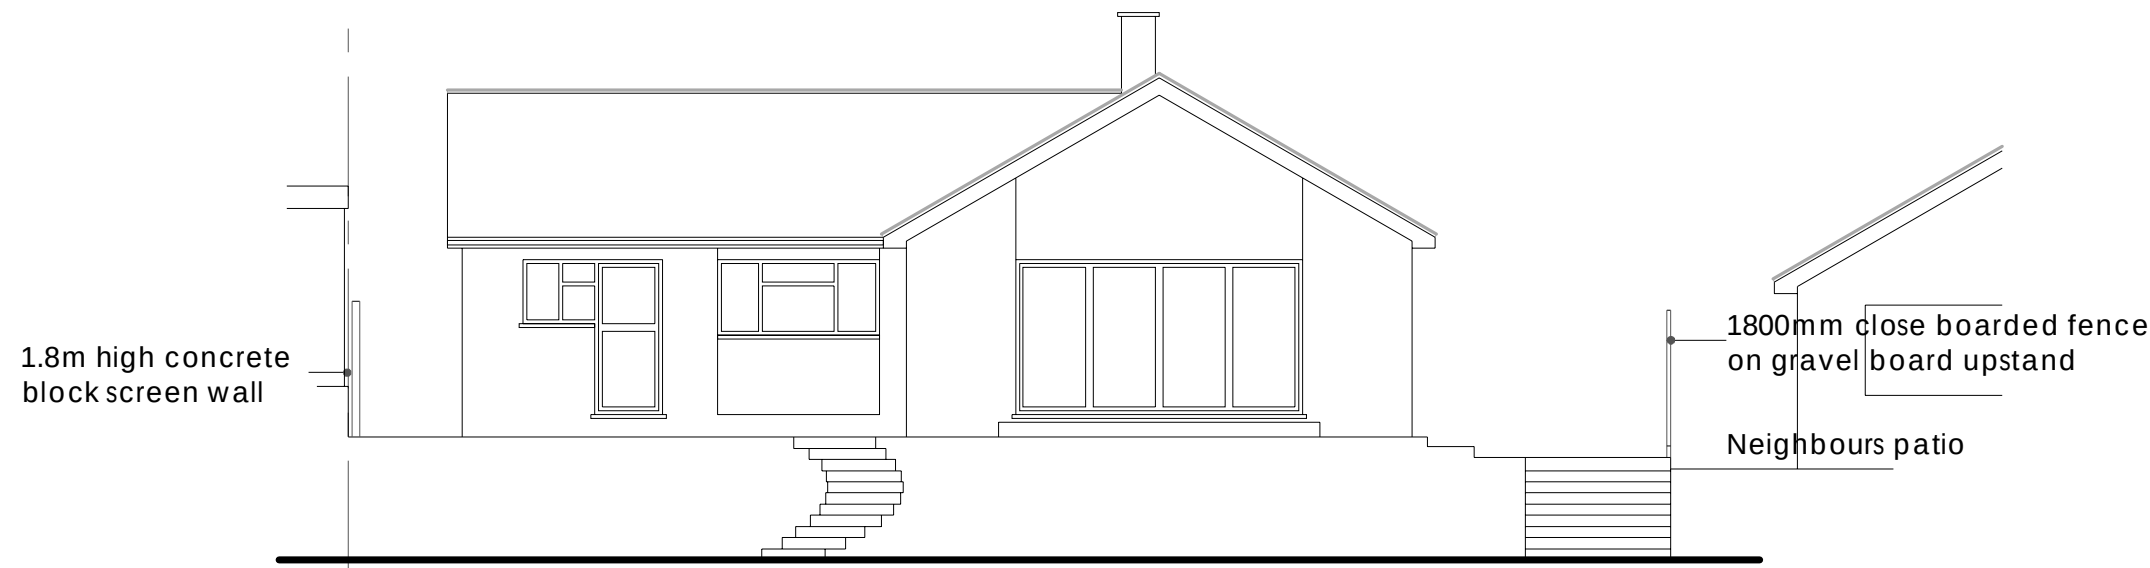


Section A-A

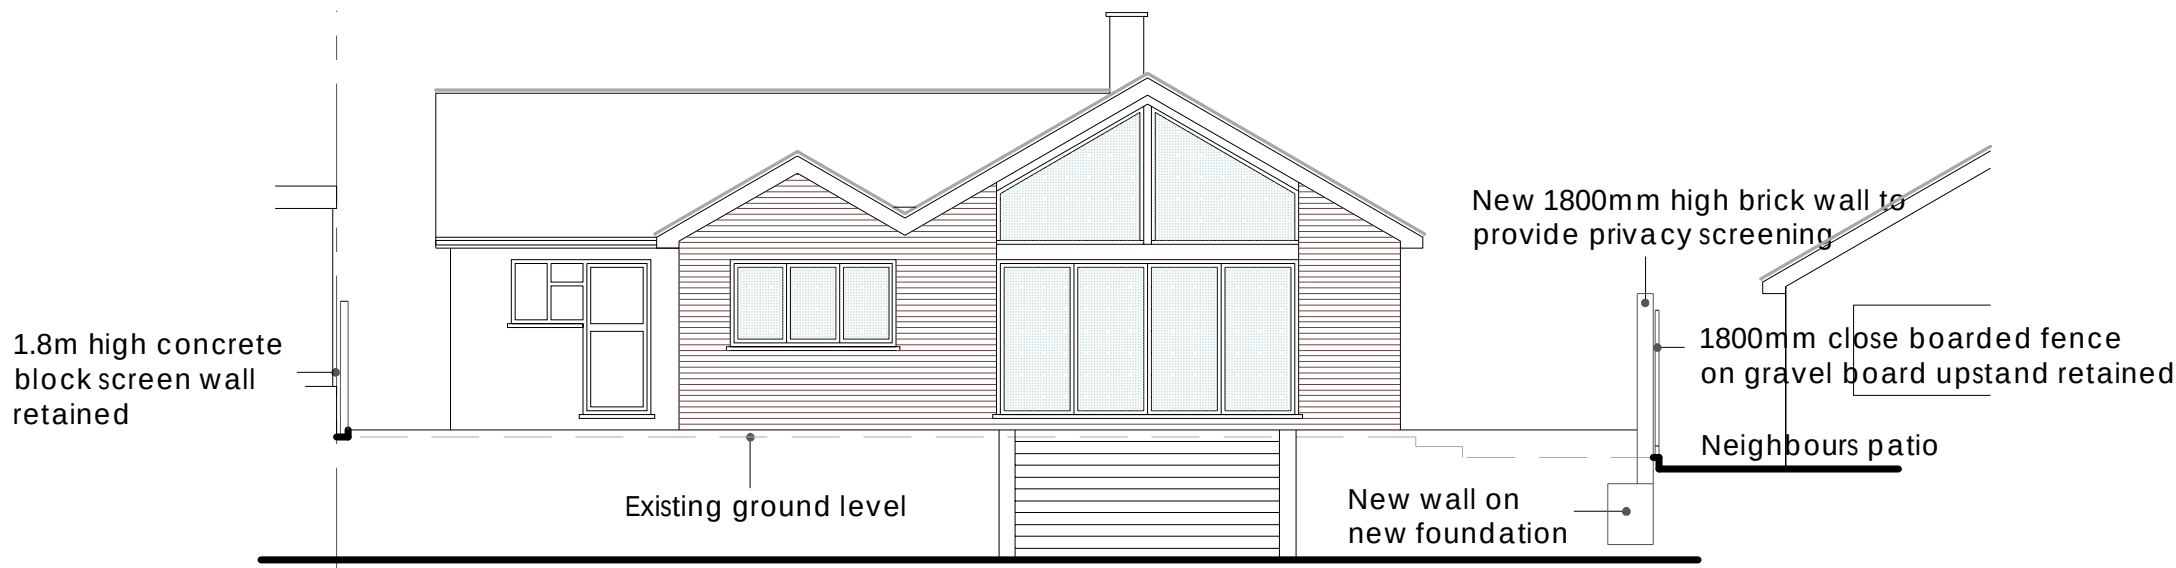

Section A-A

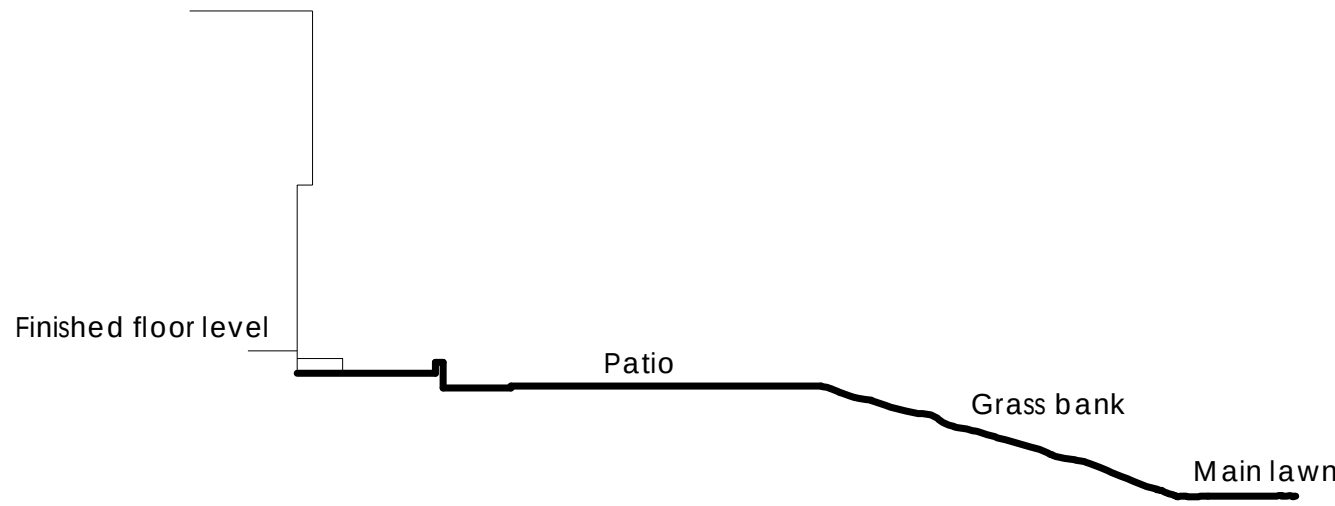

Section B-B

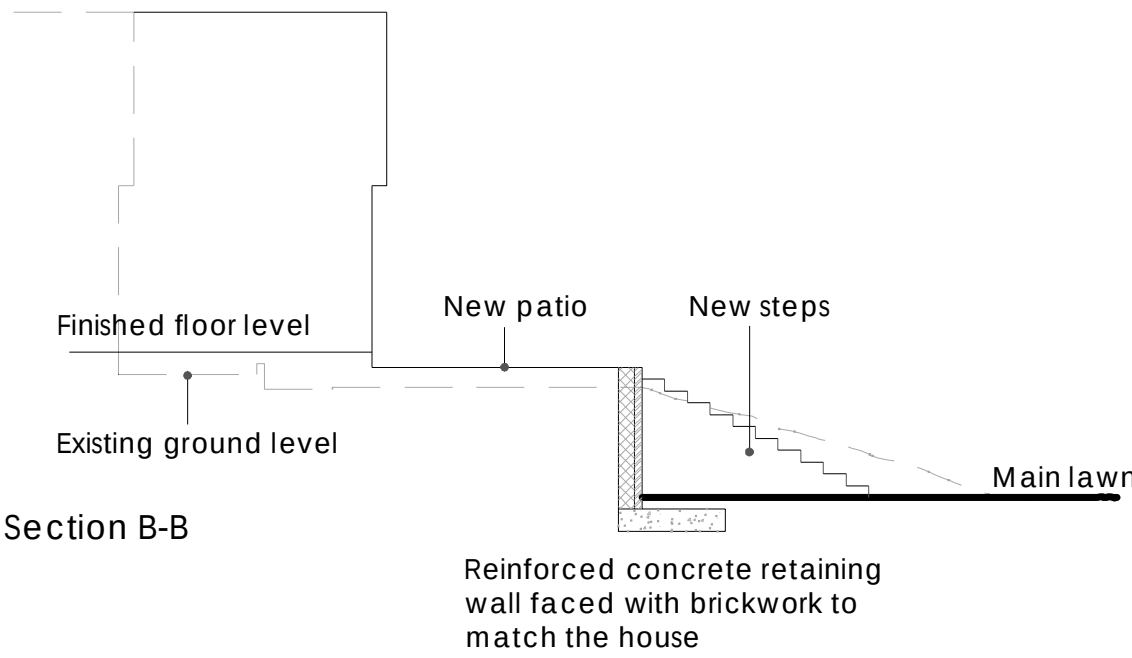

Section B-B



rev.	date	amendment
Kent Building Control Ltd 5 The Farmhouse Yew Tree Studios Stanford TN25 6DH 01303 656001		
client	Mr and Mrs Ford	
project	34 Sallows Shaw Sole Street Meopham	
drawing title	Existing and Proposed Site Plans and Sections	
scale	1:100	date 06.08.26 drawn by JN
drwg no.	KBC/26/094/04	rev. 0