




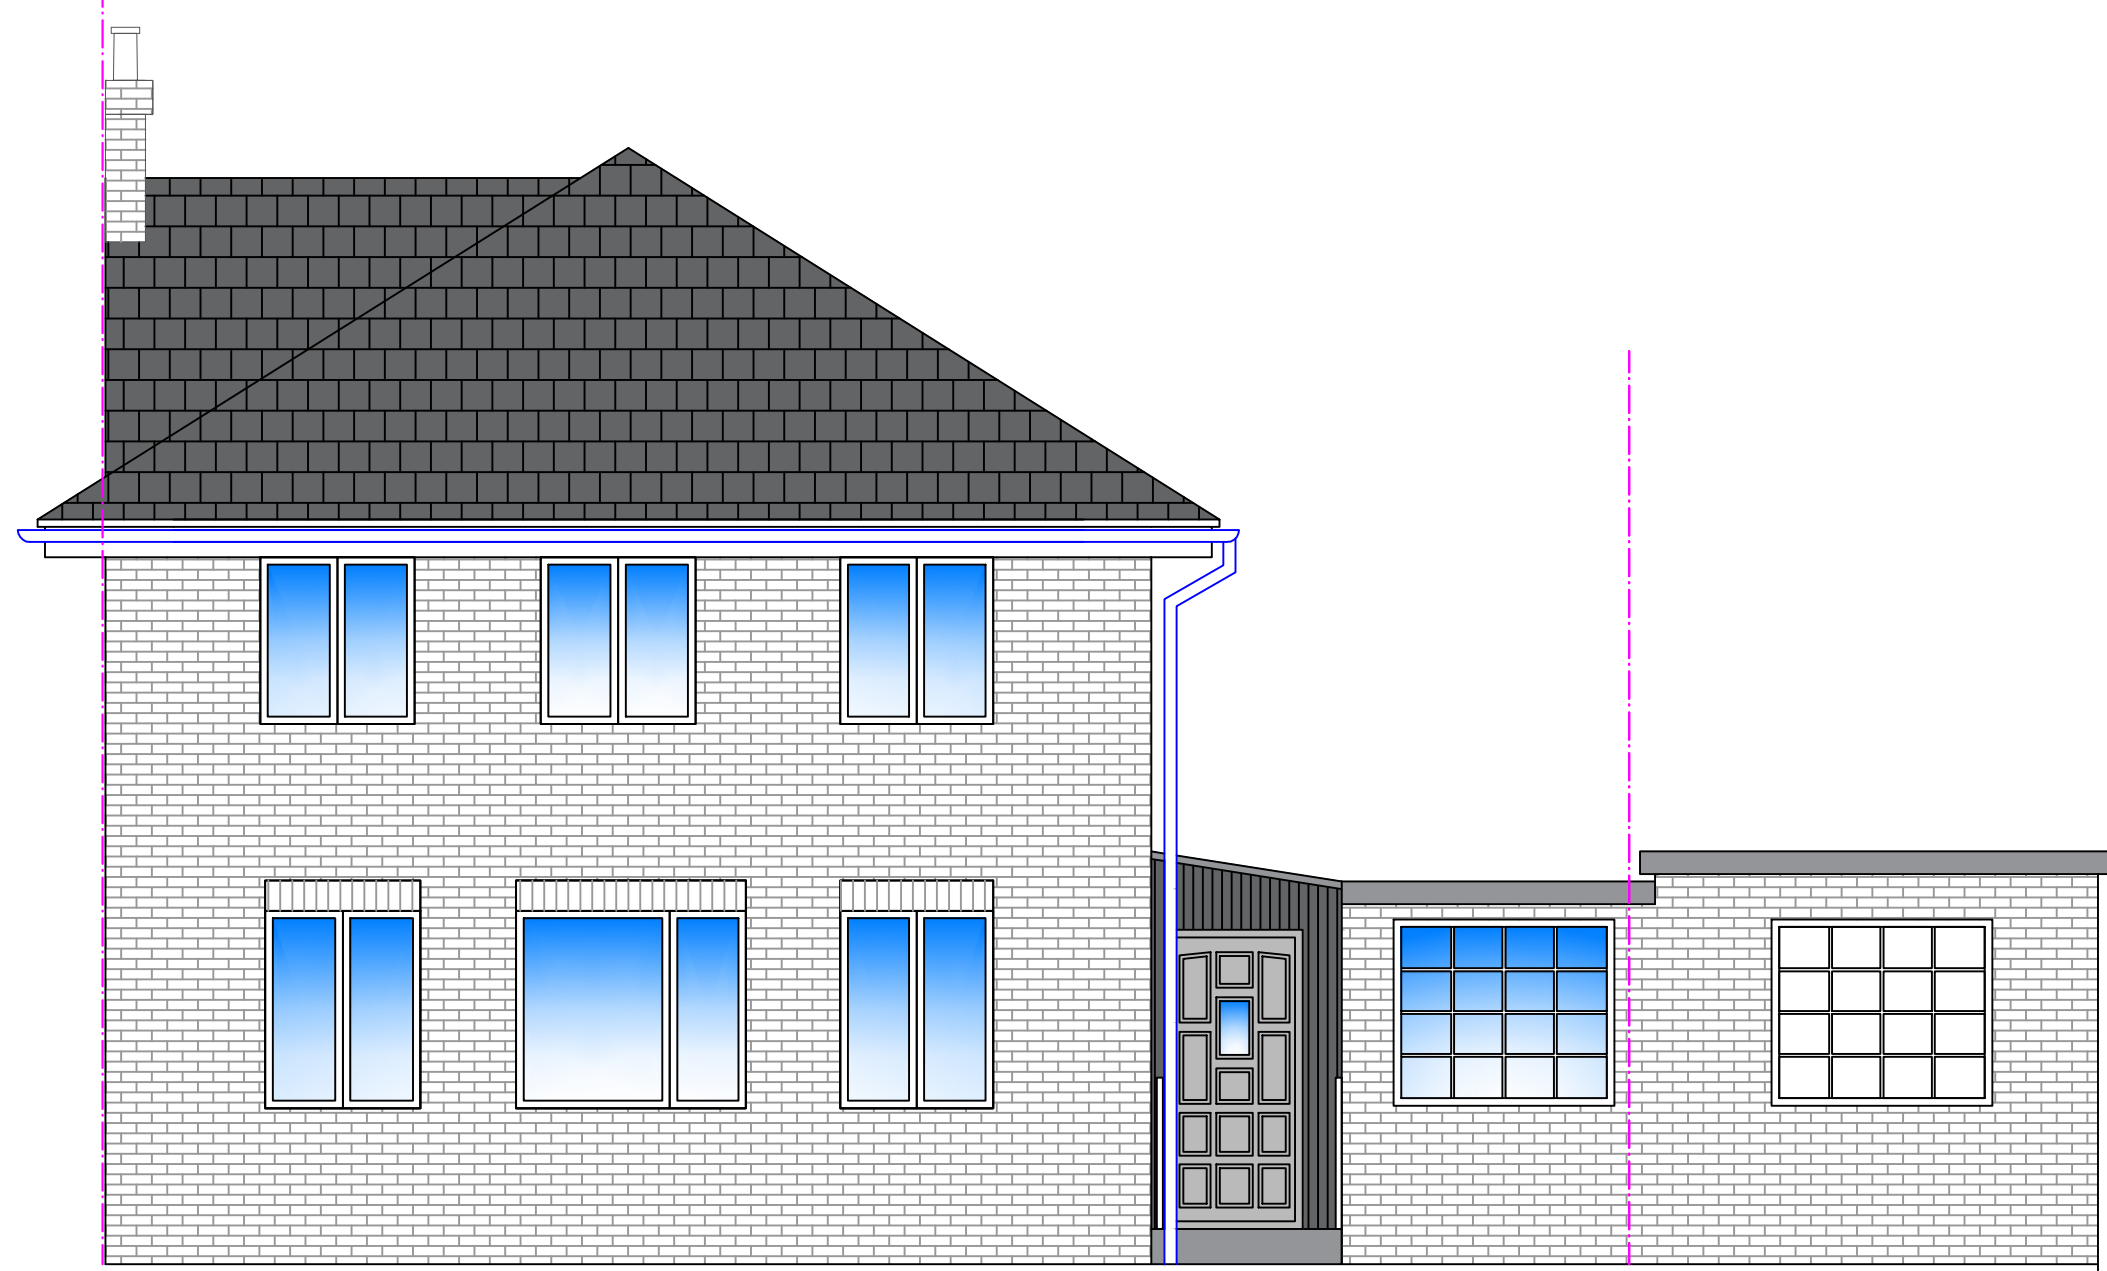


FRONT ELEVATION AS EXISTING
(SCALE: 1:50@A1)

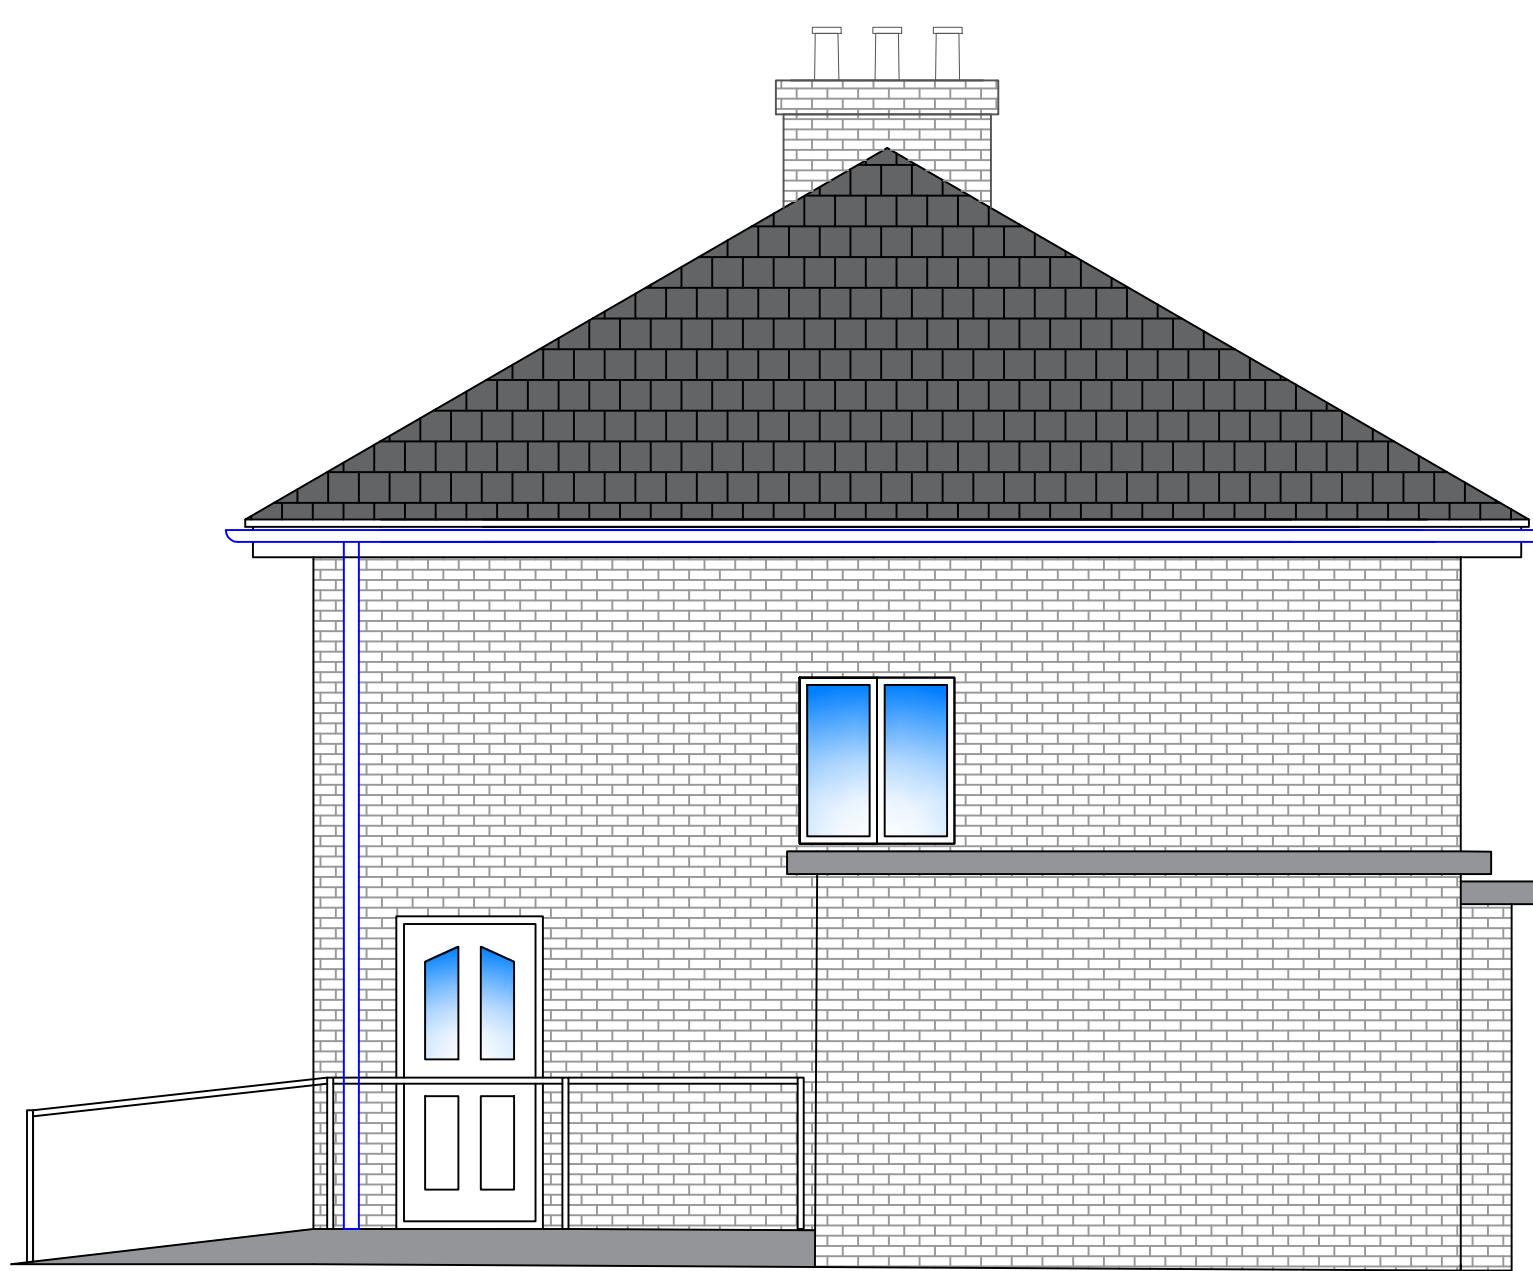

SIDE ELEVATION AS EXISTING
(SCALE: 1:50@A1)

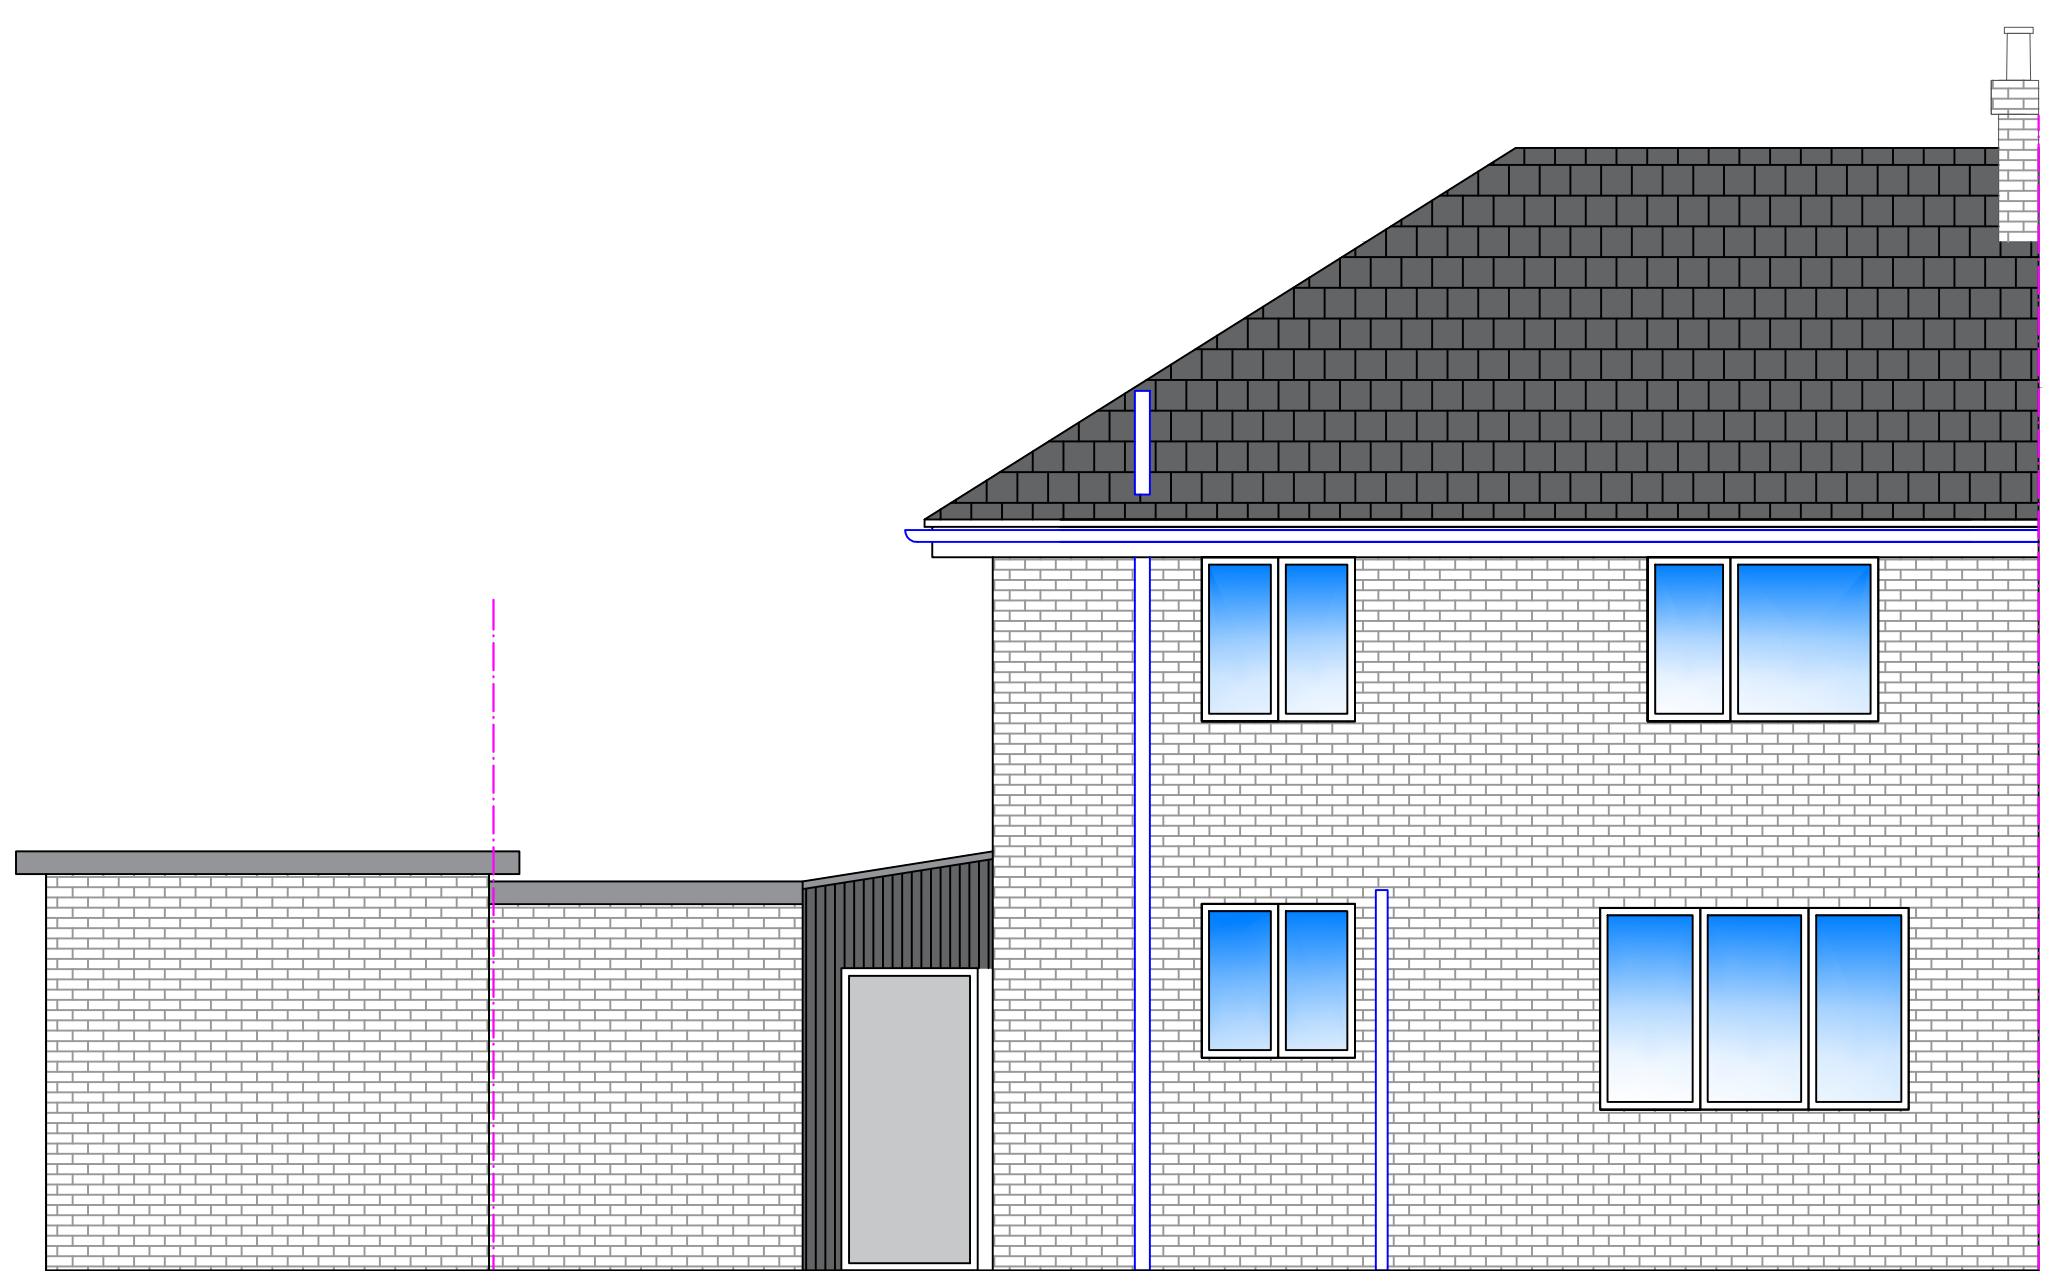


REAR ELEVATION AS EXISTING
(SCALE: 1:50@A1)

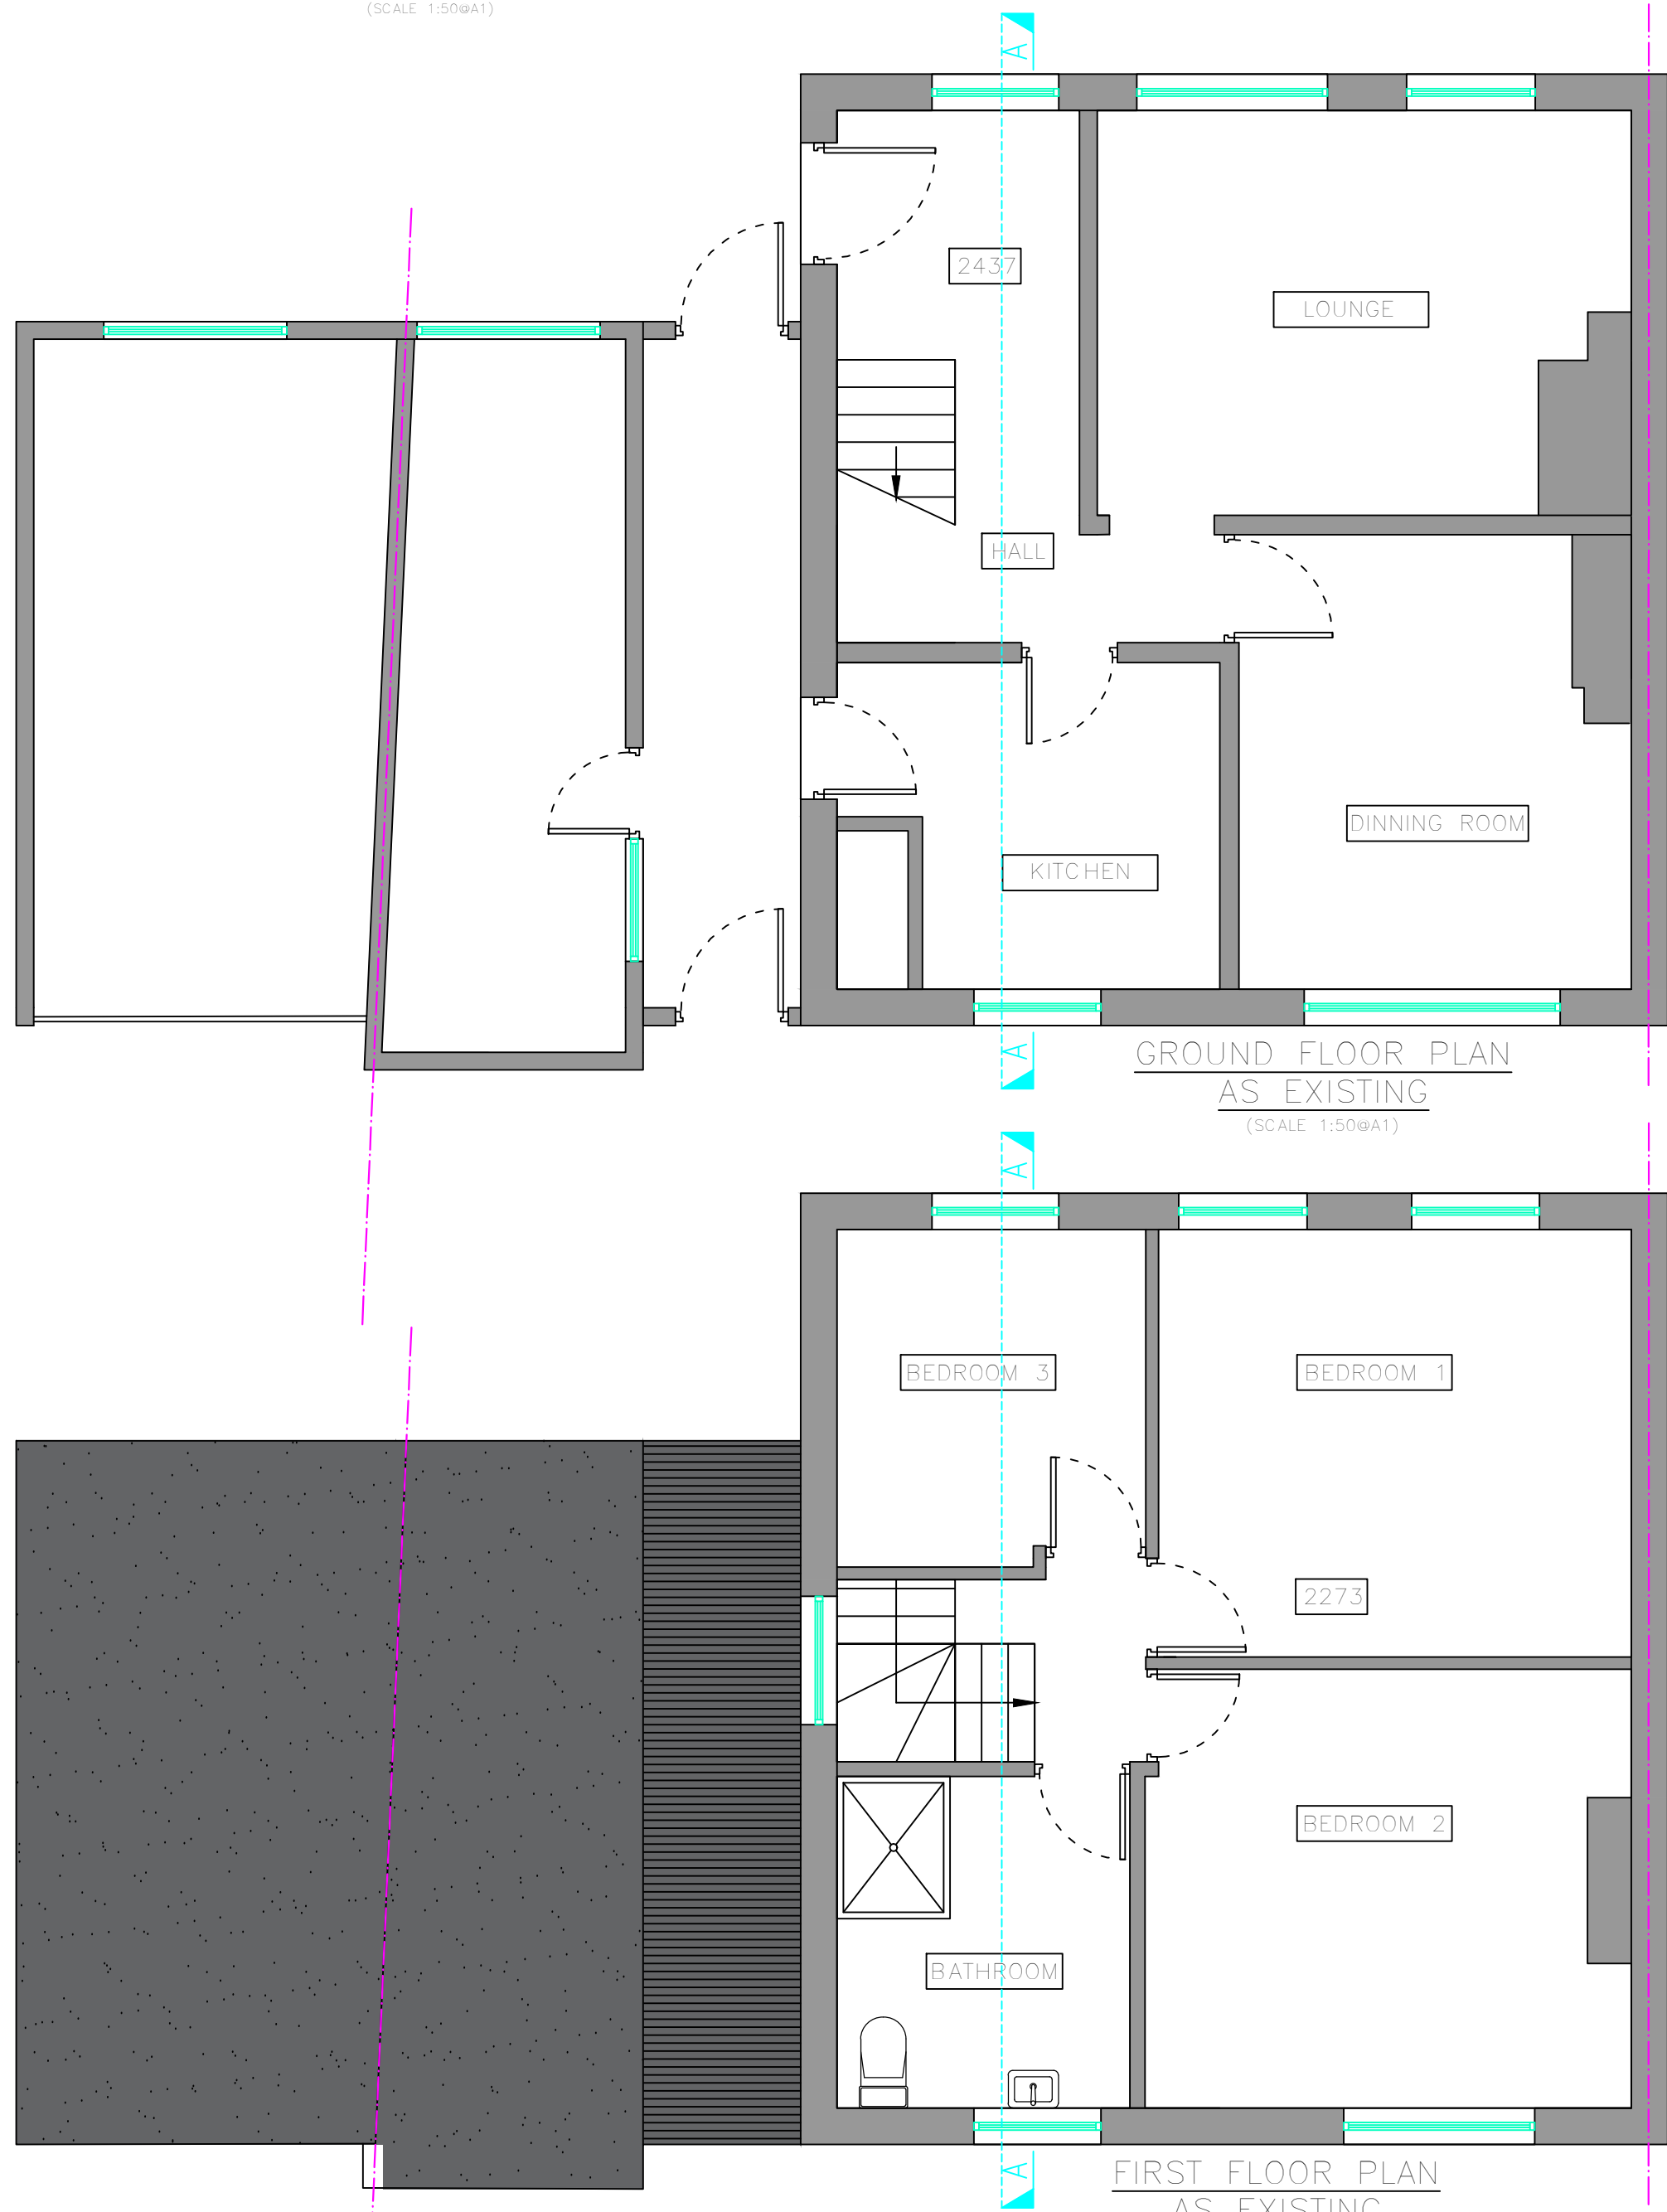

GROUND FLOOR PLAN
AS EXISTING
(SCALE: 1:50@A1)


FIRST FLOOR PLAN
AS EXISTING
(SCALE: 1:50@A1)

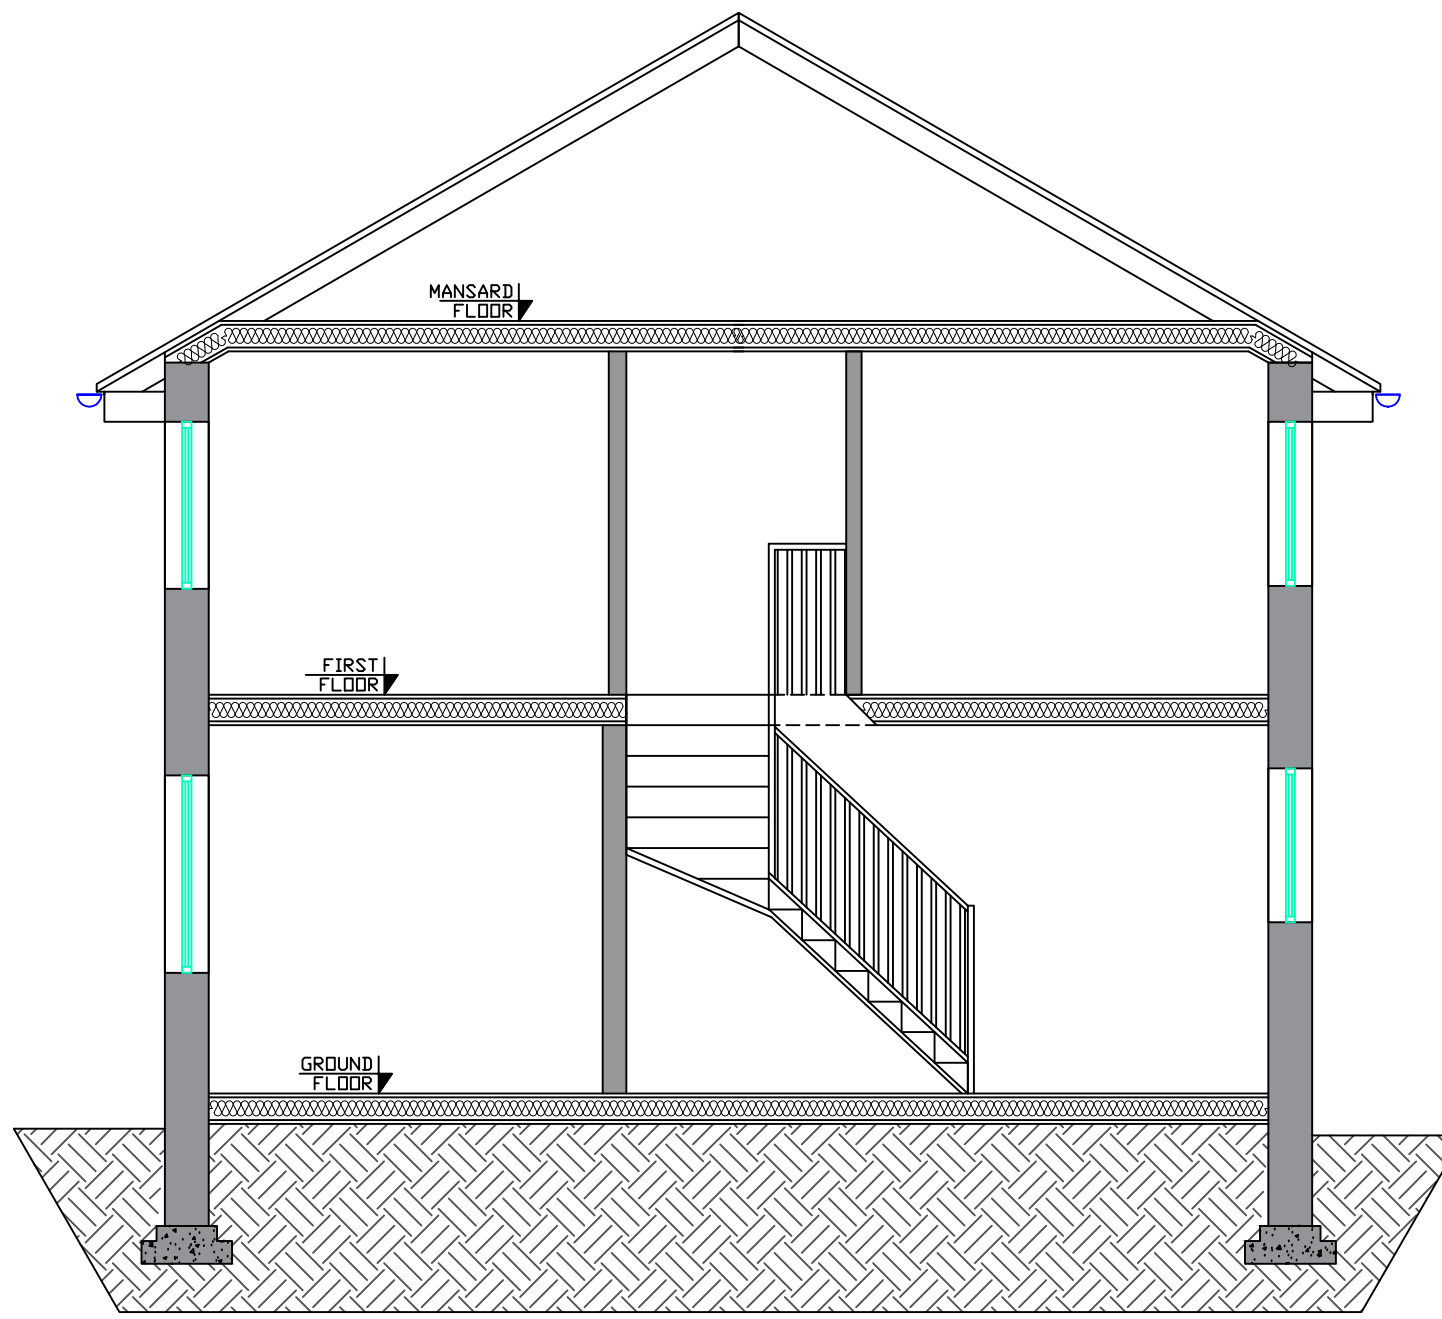

SECTION VIEW A-A AS EXISTING
(SCALE: 1:100@A1)

WALL KEY:

- EXISTING BRICK WALLS
- NEW 140MM LIGHT WEIGHT BLOCK 7.3N
- NEW TIMBER STUD PARTITION WALLS
- 100MM NEW INSULATION
- NEW 100MM DENSE BLOCKS 7.3N
- NEW JOIST DIRECTIONS
- EX'G JOIST DIRECTIONS
- EX'G STEEL DIRECTIONS

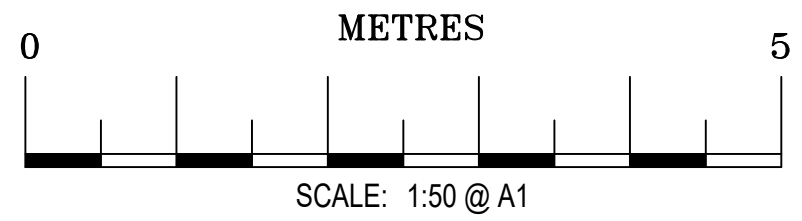

THIS DRAWING IS THE PROPERTY OF
A.R DESIGN
AND MUST NOT BE COPIED OR REPRODUCED EXCEPT
WITH THEIR EXPRESS PERMISSION, NOR MAY THE DESIGN
OR ANY INFORMATION SHOWN THEREON
BE DISCLOSED TO ANY THIRD PARTY.
WE WILL NOT BE RESPONSIBLE FOR OTHER CONTRACTUAL
DIMENSIONS.
© THIS DRAWING IS COPYRIGHT

REV:	AMENDMENT:	BY:	DATE:

PROJECT:

TITLE:
GROUND, FIRST FLOOR PLANS, FRONT, REAR
AND SIDE ELEVATIONS AS
EXISTING

SITE ADDRESS:

145 VALLEY DRIVE, GRAVESAND ,DA125RU

JOB No. 20101 CLIENT: IEVA BACIANSKIENE

SCALE: 1:50 @ A1 DWG SHEET: A01

DWG No. A01 REV: -

DRAWN BY: AR DATE: 05/04/2021

APPROVED BY: *** DATE: **/**/****

ARCHITECTURE,
PLANNING &
ENGINEERING

EMAIL:
INFO@ARDESIGNANDCONSTRUCTION.CO.UK
Tel: +44 74 29559396

AR
AR DESIGN LTD