


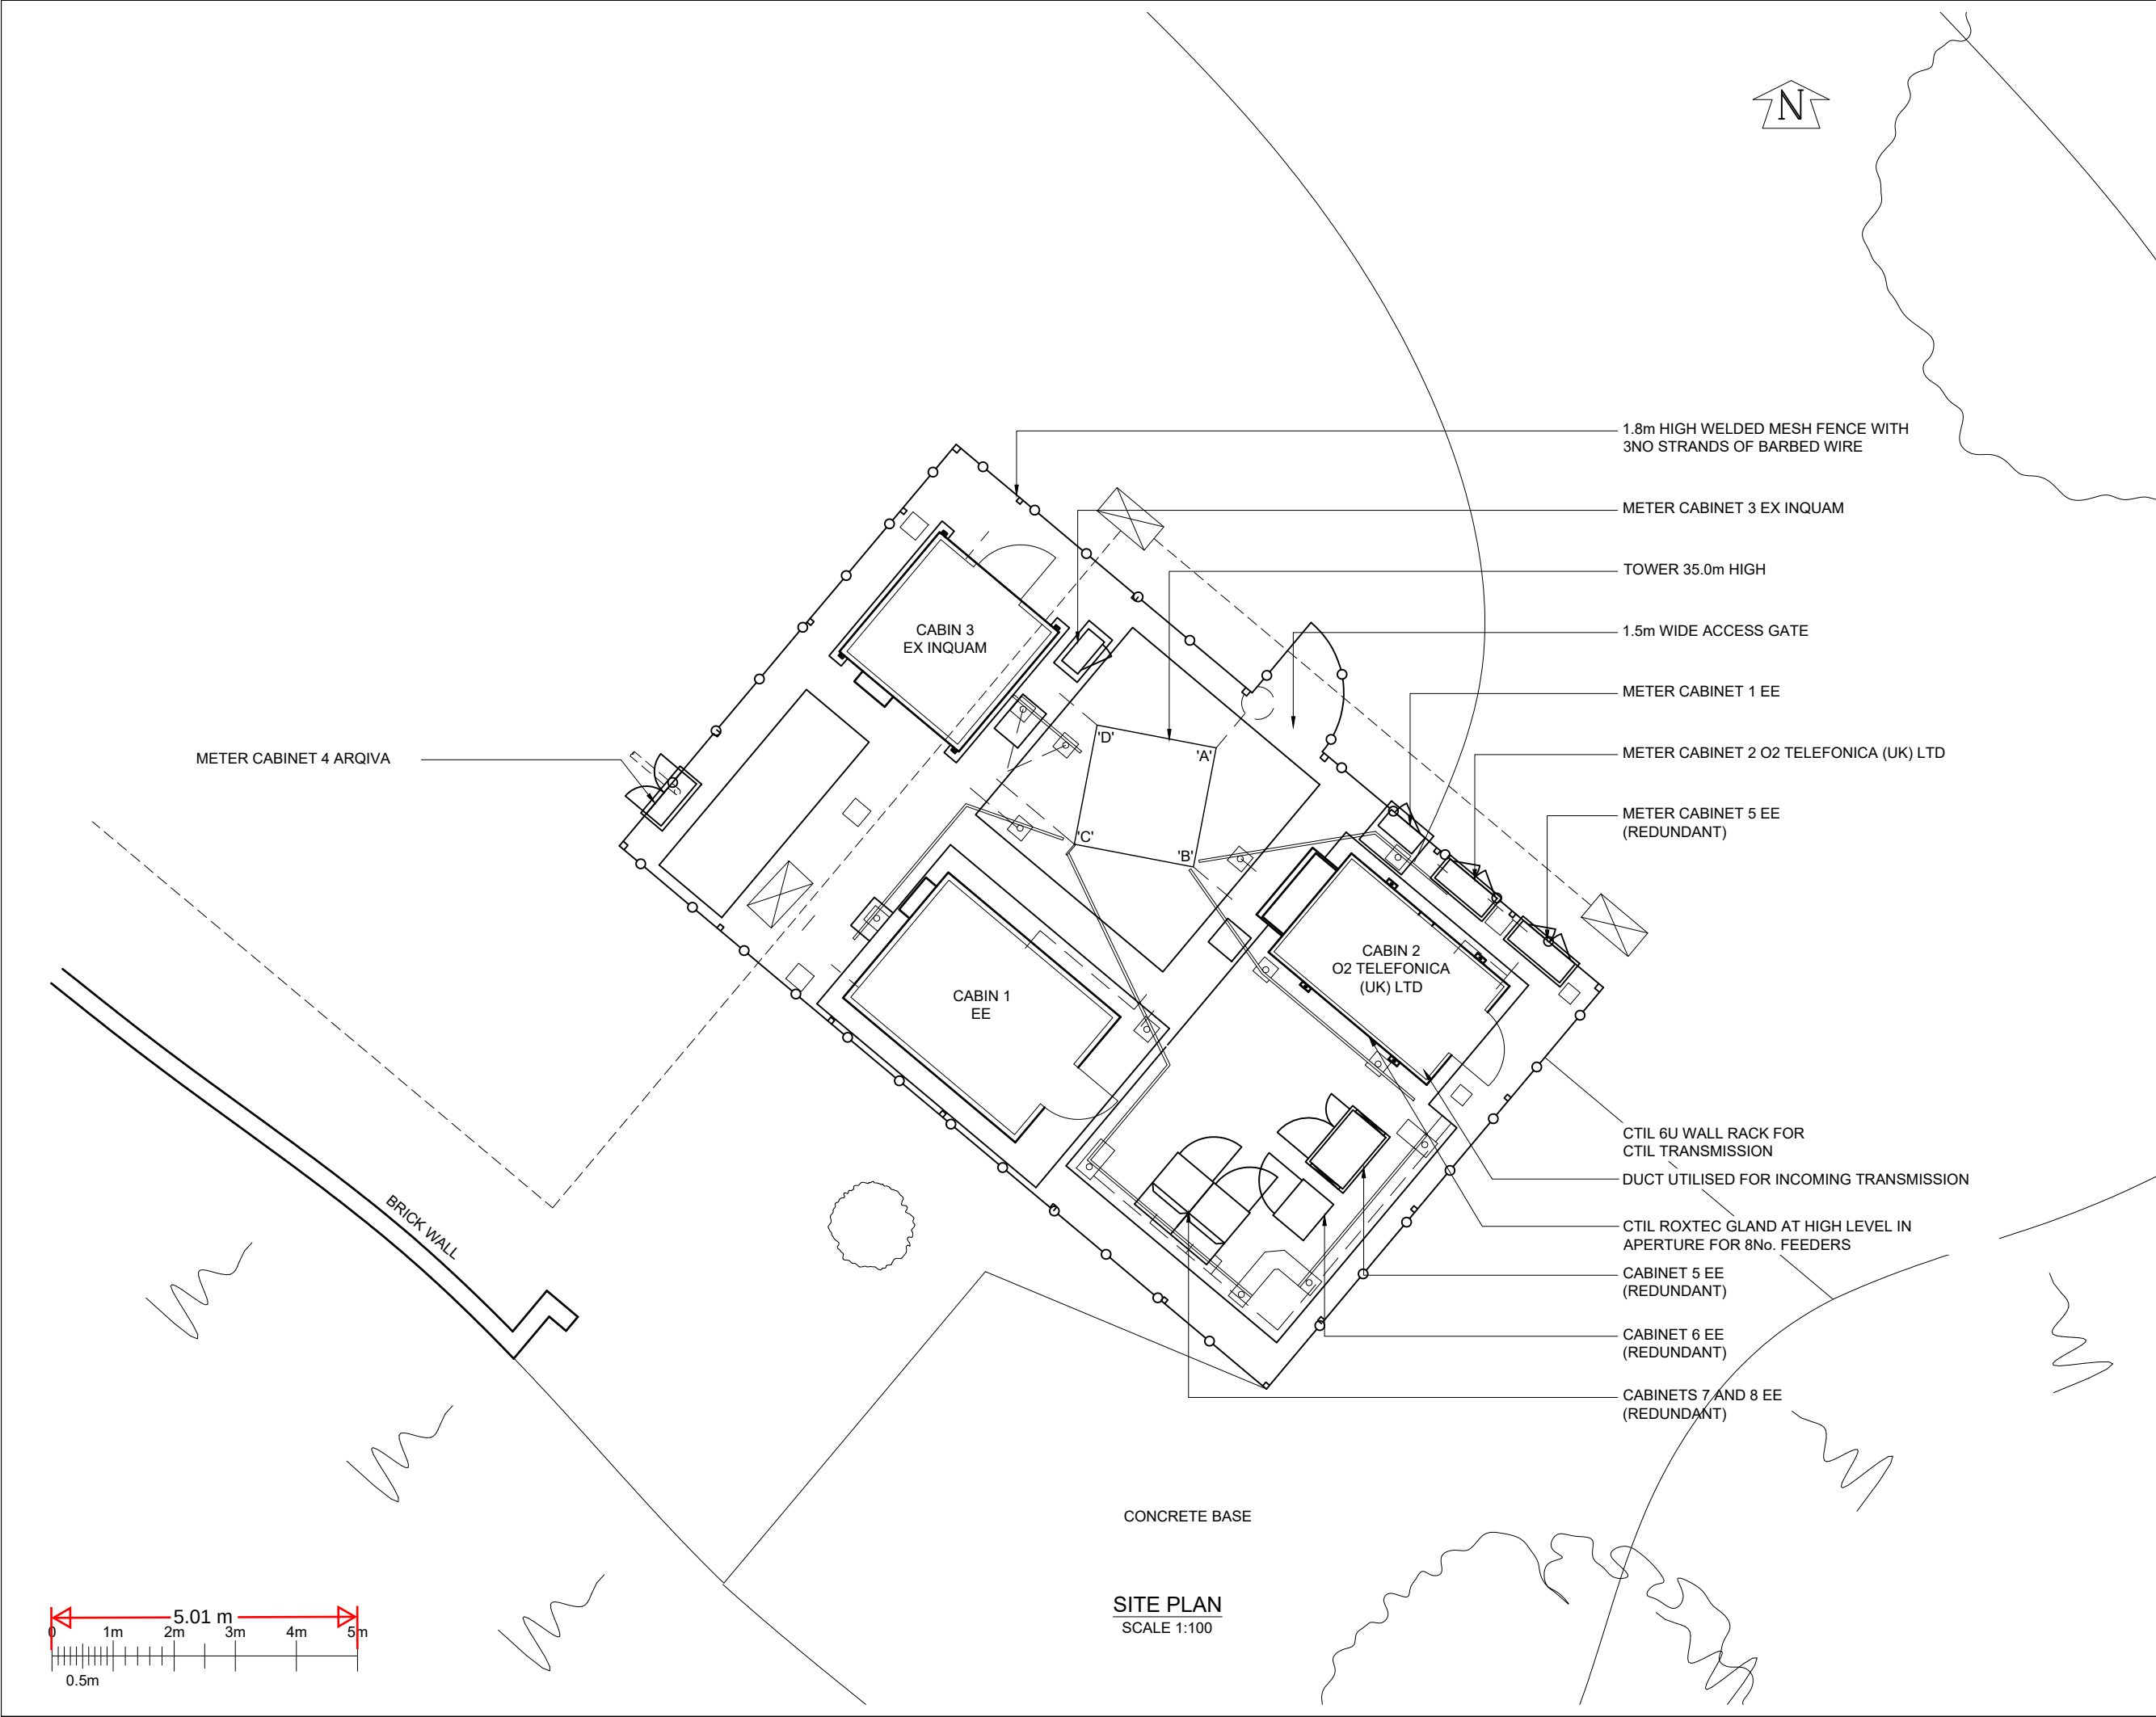

©2020 Cellnex
All rights reserved. No part of this publication may be reproduced, stored in a retrieval system or transmitted in any form or by any means (Electronic, Mechanical, Photocopying, Recording or otherwise), without the prior written consent of the Company.

NOTES
UNDERGROUND SERVICES
UNDERGROUND SERVICES ARE INDICATIVE ONLY. POSITIONS SHOULD BE CONFIRMED ON SITE PRIOR TO ANY DEVELOPMENT

DRAINAGE	----
DUCTS	----
FEEDERS	----
FENCE PLAN	-----○-----○-----○-----○-----
GAS	----
LIGHTNING PROTECTION - EARTHING	----
POWER	----
SERVICES UNKNOWN	----
TELECOMS	----
WATER	----

ACCESS ARRANGEMENTS
KEYS:-

ARQIVA GATE KEY	△
B KEY	△
C KEY	△
LEGGE KEY	△

SURVEY REQUIRED TO CONFIRM ACCESS KEYS FOR REMAINING ROOMS AND SITE ENTRANCE

20	COL.MOD.UK.0002194 MINOR AMEND	05/04/24	HFC	HFC
19	COL.MOD.UK.0002194 PLANNING ISSUE	13/03/24	HFC	HFC
18	COM-0026193 AS BUILT	23/06/23	HFC	MIT
17	202881 PLANNING ISSUE	25/01/19	HFC	LBG
16	200969 DECOM	02/05/18	BB	MF
ISS	REVISION	DATE	DRN	APP

cellnex
driving telecom connectivity

CELLNEX UK
R+, 4TH FLOOR, 2 BLA GRAVE STREET, READING, RG1 1AZ
Tel. 020 4526 8553

SITE No **1490517**
INN ON THE LAKE
INN ON THE LAKE HOTEL
OFF WATLING STREET (A2)
GRAVESEND
KENT
DA12 3HB

NGR	TQ 67664 69820
OS GRID	567664,169820

TITLE
SITE PLAN
EXISTING

SCALE 1:100

DRAWN	IM	28/05/11
APPROVED	HFC	05/04/24

DRG No.	Sheet 1 of 1	Rev
1490517-00-000-MD020		20