




PROPOSED GROUND FLOOR PLAN
Scale 1:100

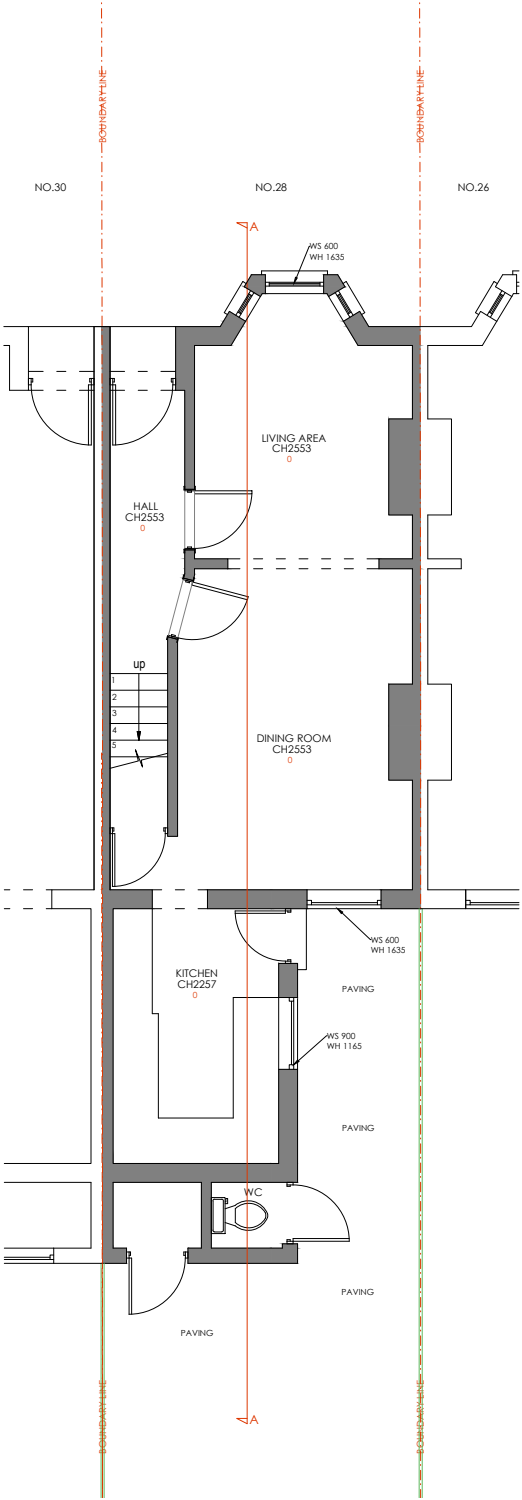


PROPOSED FIRST FLOOR PLAN
Scale 1:100

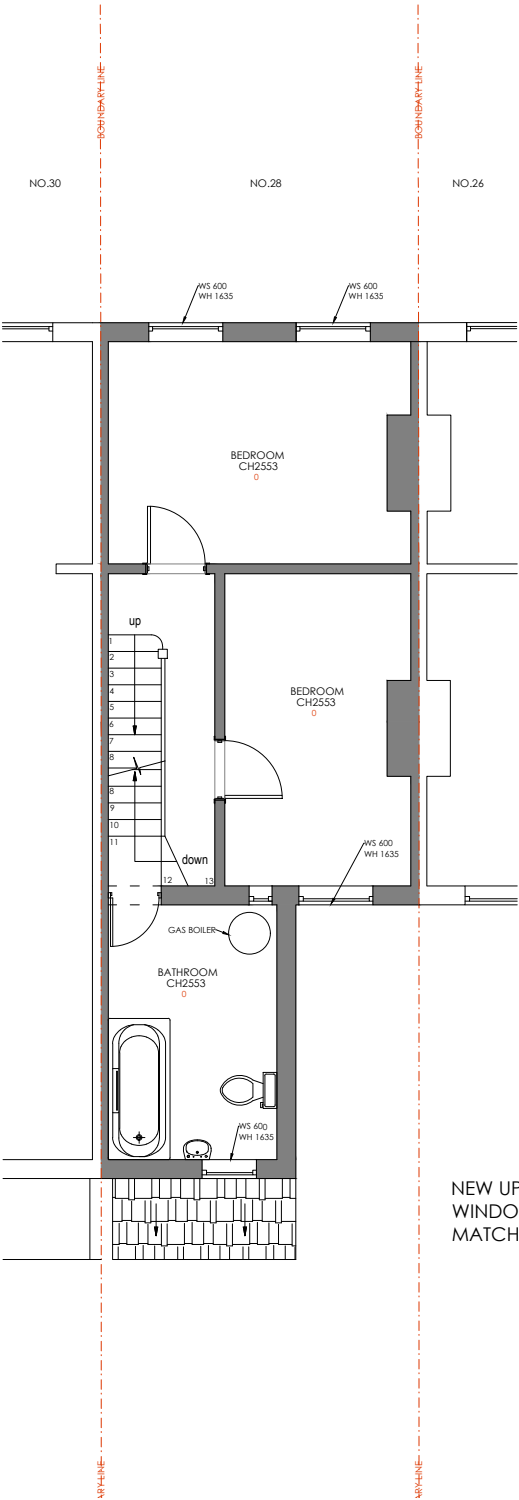

PROPOSED LOFT PLAN
Scale 1:100

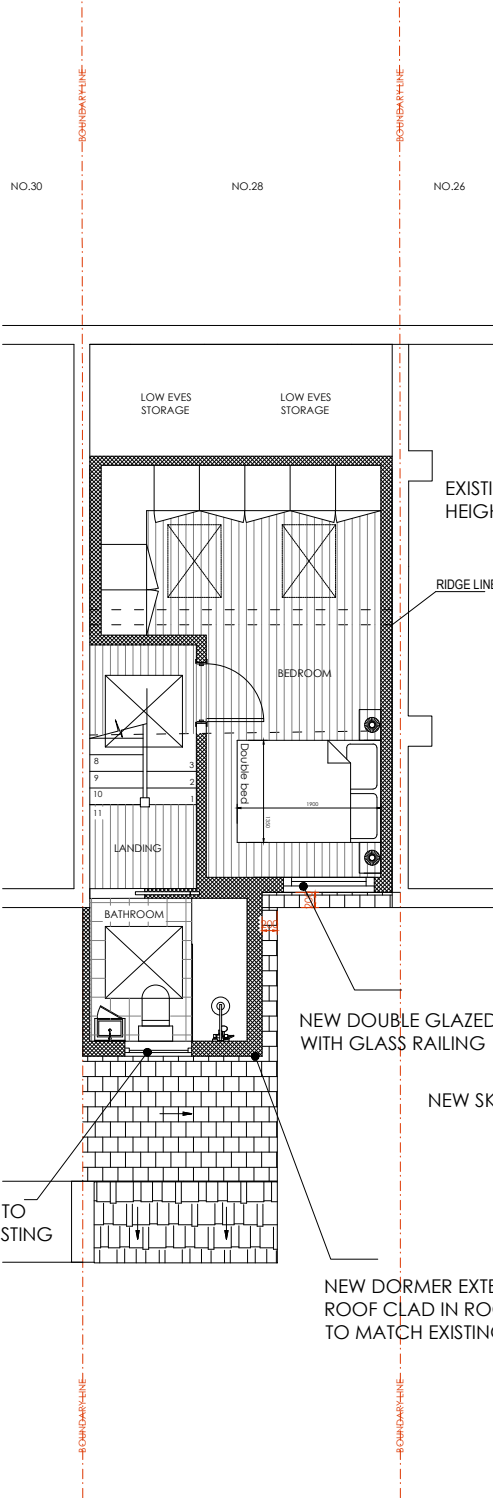


PROPOSED ROOF PLAN
Scale 1:100

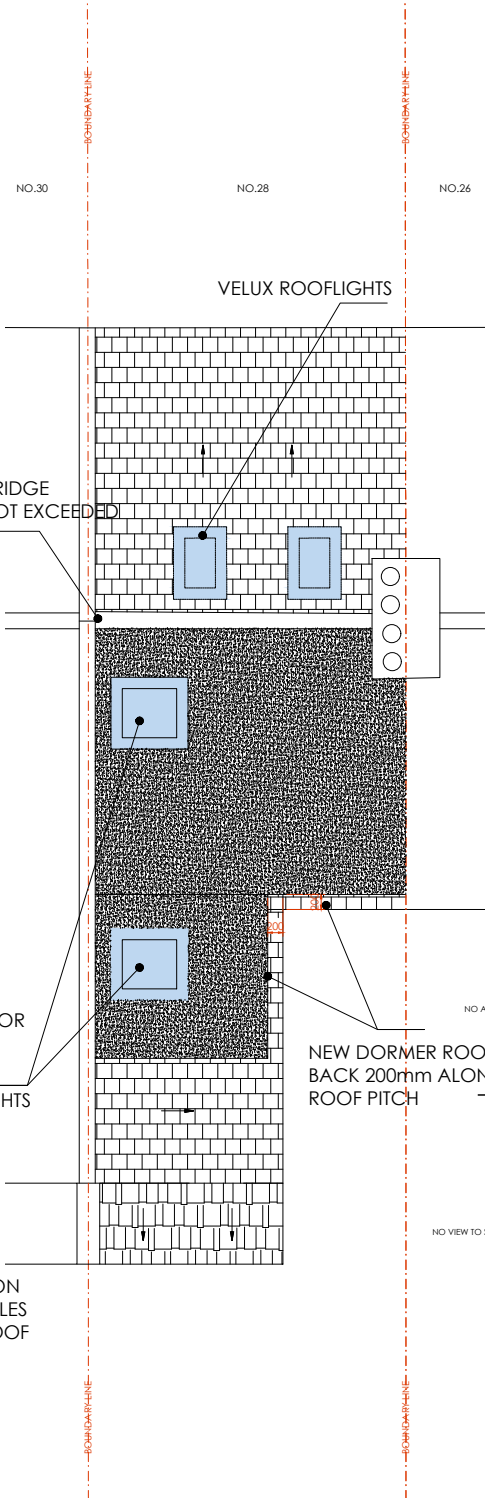

PROPOSED FRONT ELEVATION
Scale 1:100



PROPOSED REAR ELEVATION
Scale 1:100

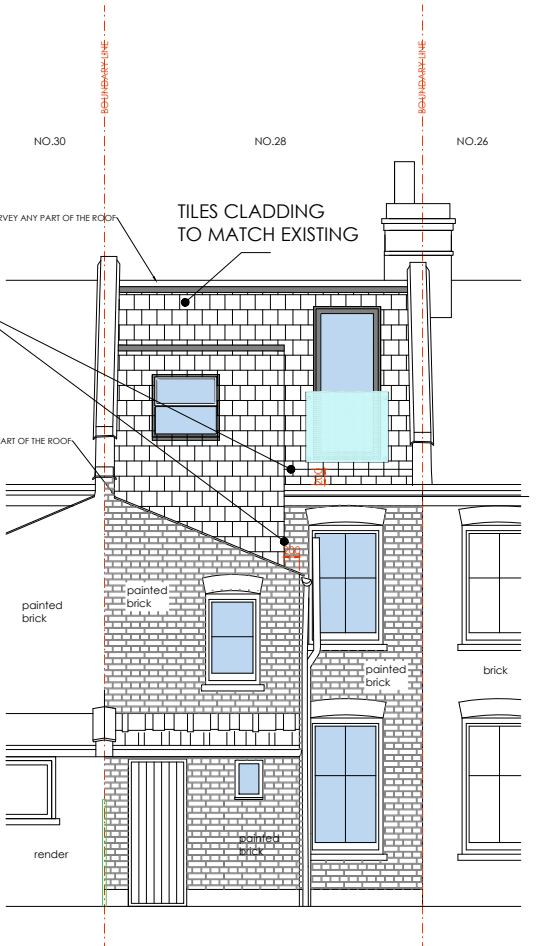

Permitted Development Compliance:

- Materials are similar in appearance to the existing house.
- Loft extension does not exceed 40 cubic meters.
- Dormer does not exceed past ridge height.
- New dormer roof set back 200mm along roof pitch from existing eaves.
- No extension beyond the plane of the existing roof slope of the principal elevation.

This drawing is protected under Copyright and at no time should any portion of this drawing be reproduced or copied without the permission of the Architect. (Design Copyright Act 1968)

This drawings must not be used for purposes other than that for which it is provided. It is supplied without liability for any errors or omissions.

Do not scale from this drawing, all dimensions to be checked on site. All drawings subject to Statutory Authority Approval.

notes:

B THIRD ISSUE
A SECOND ISSUE
O FIRST ISSUE

05-04-24
13-03-24
25-01-24

no: rev: date:

status:

PLANNING

SB

SHA BESPOKE

ARCHITECTURE

project:

Gravesend DA11 7PY
28 Cross Lane West

dwg no:

2323-PL-300

rev no:

B

drawing title:

PROPOSED LAYOUTS

date:

05-04-2024

scale:

1:100@A3