

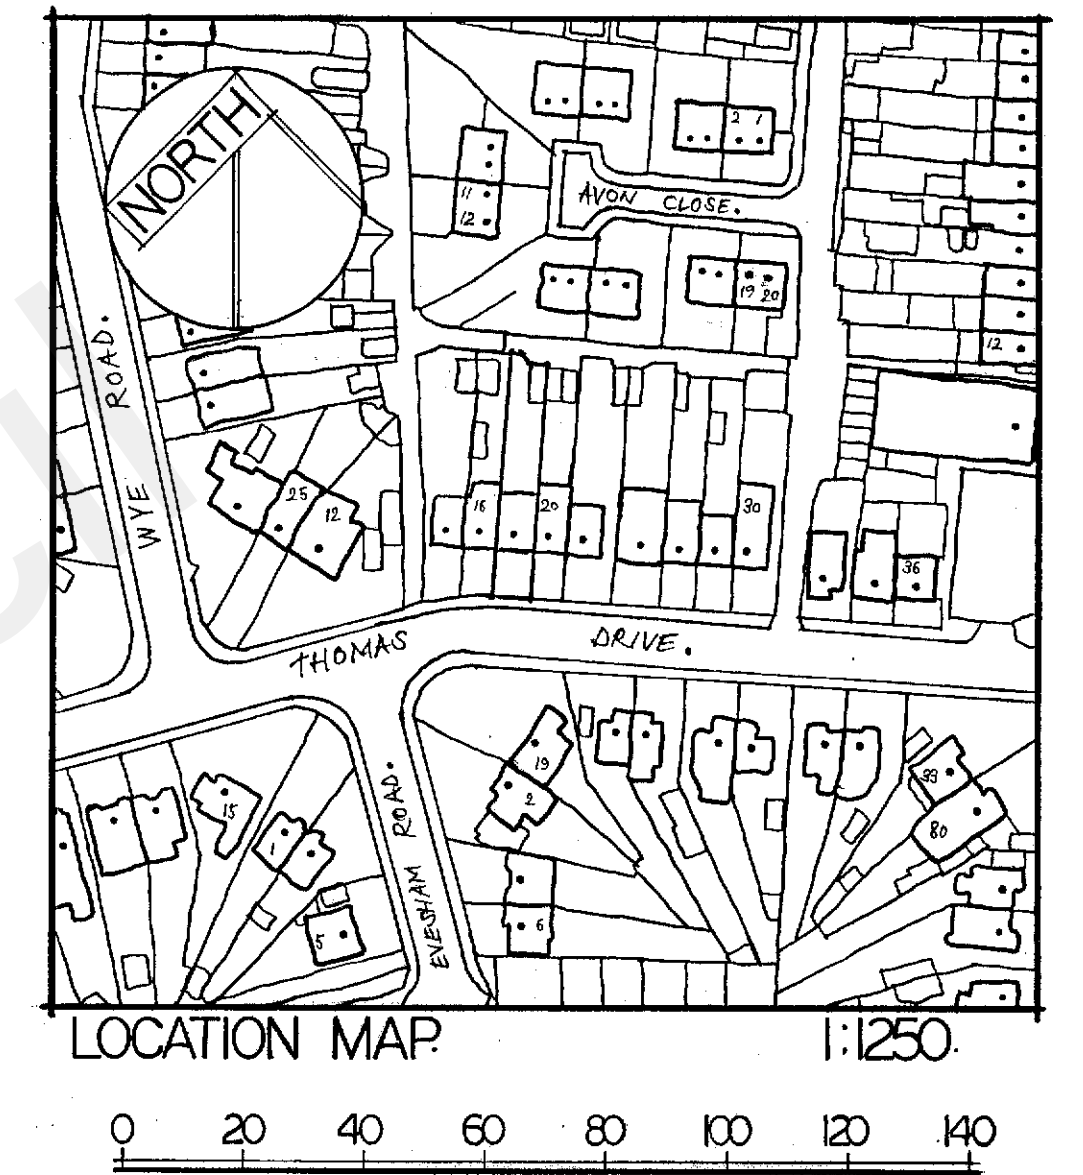


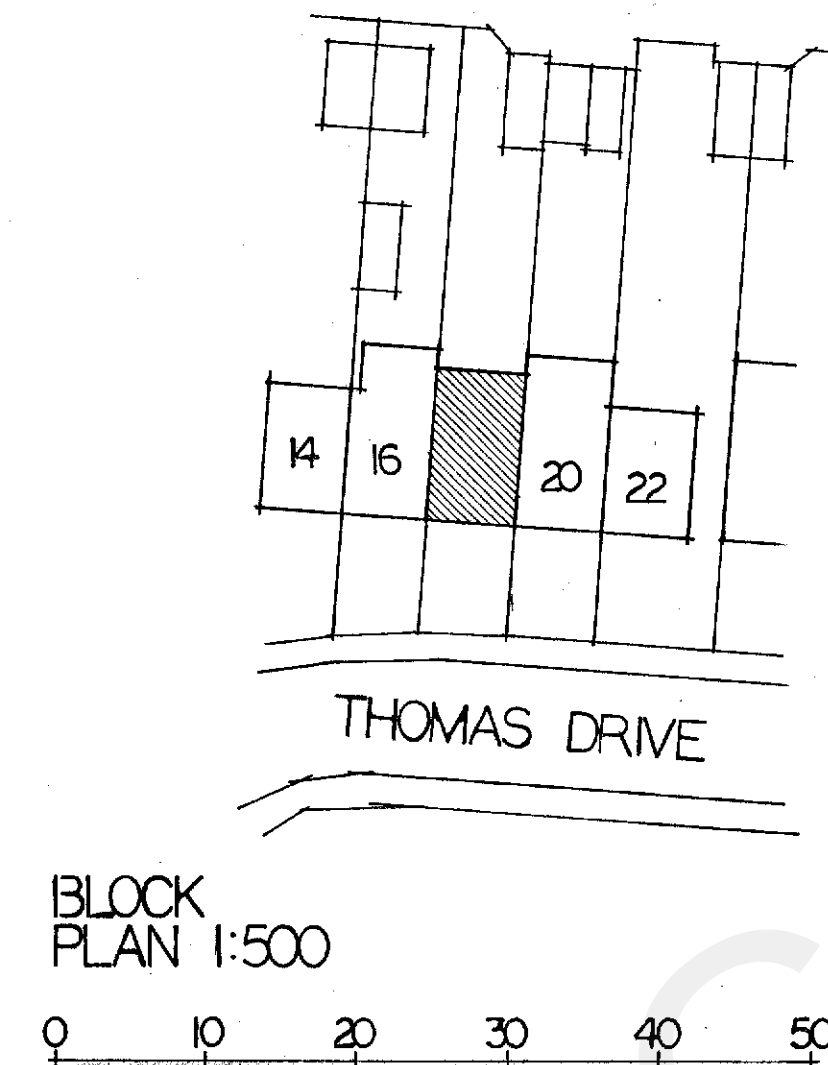

EXISTING FLOOR AND BLOCK PLANS.  
SCALE 1:50

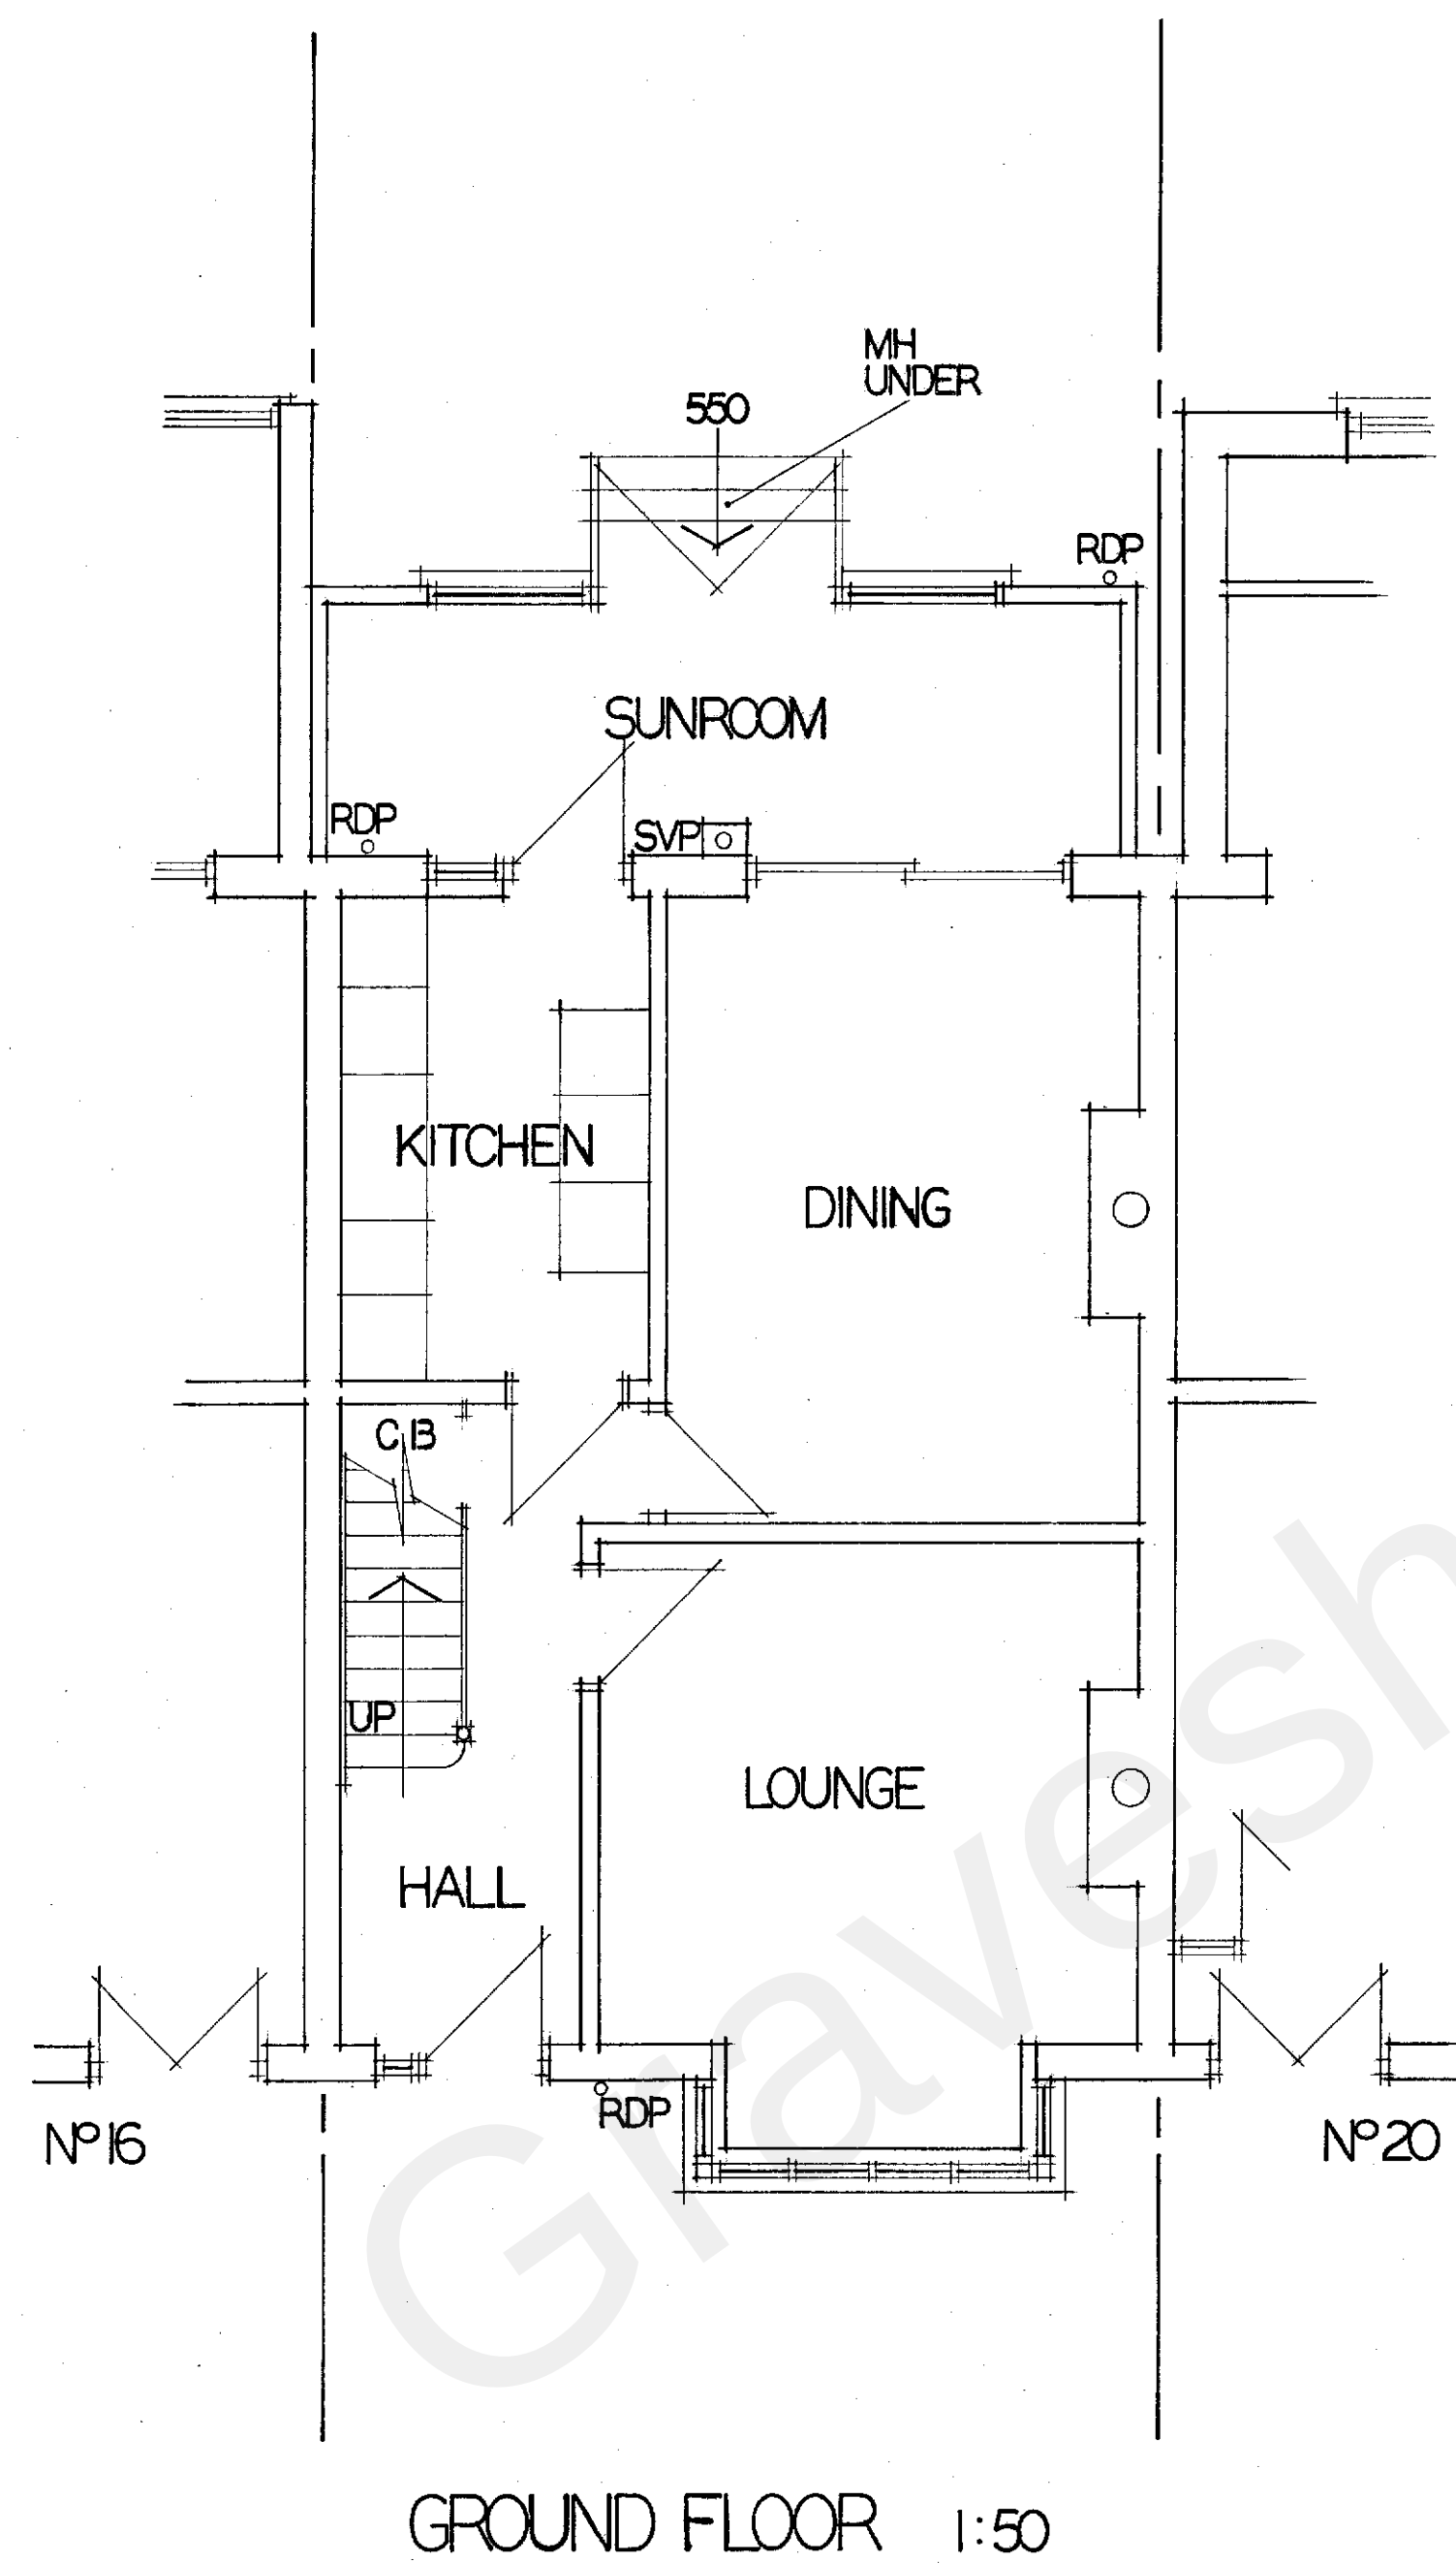

|                                                                                                |    |
|------------------------------------------------------------------------------------------------|----|
| <b>PROJECT.</b><br>18 THOMAS DRIVE<br>GRAVESEND<br>KENT<br>DA12 5PZ.                           |    |
| <b>CLIENT.</b><br>MR & MRS A JIMBO.                                                            |    |
| <b>PROPOSED TITLE.</b><br>GROUND FLOOR EXTENSION TO<br>REAR ELEVATION. FLAT ROOF<br>IN DESIGN. |    |
| SCALE. 1:50.                                                                                   | AI |
| DRAWN BY: D. CHAMBERLAIN.<br>01795 876 412 07711 848 334                                       |    |
| DATE. NOVEMBER 2022.                                                                           |    |
| DRAWING N°. DC/ 866.                                                                           |    |
| E: DAVEDEVADESIGN @ GMAIL .COM                                                                 |    |