
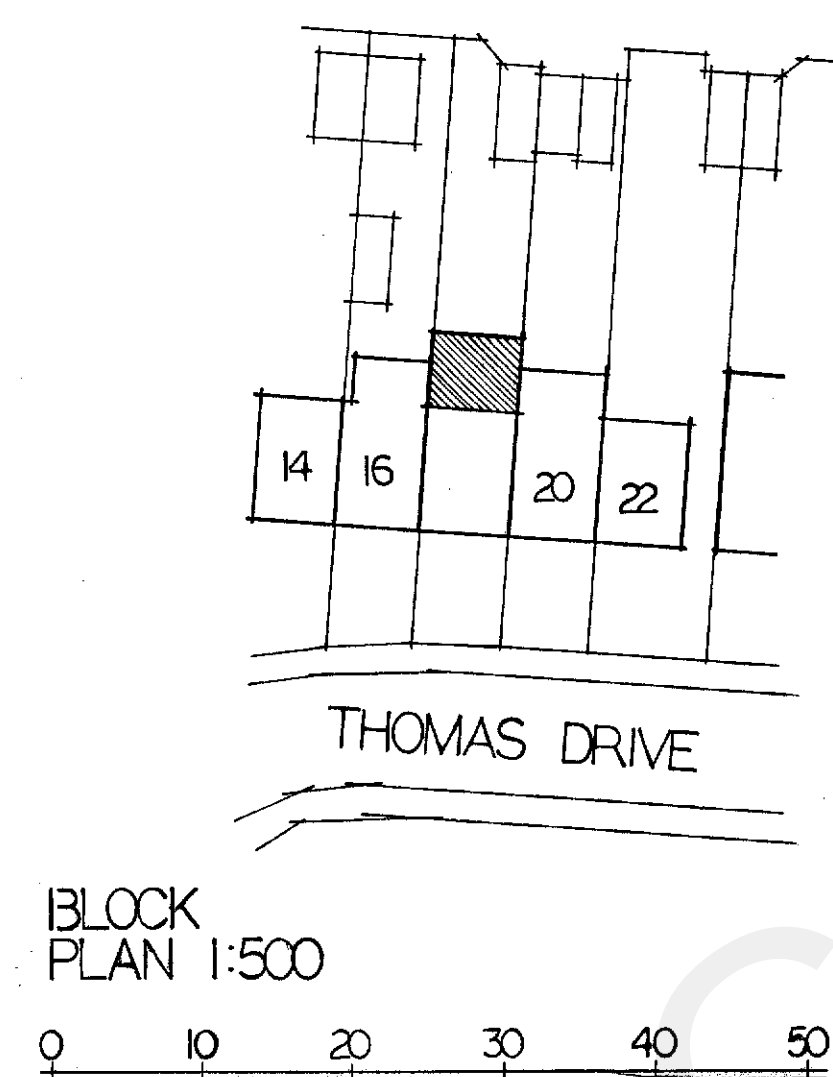


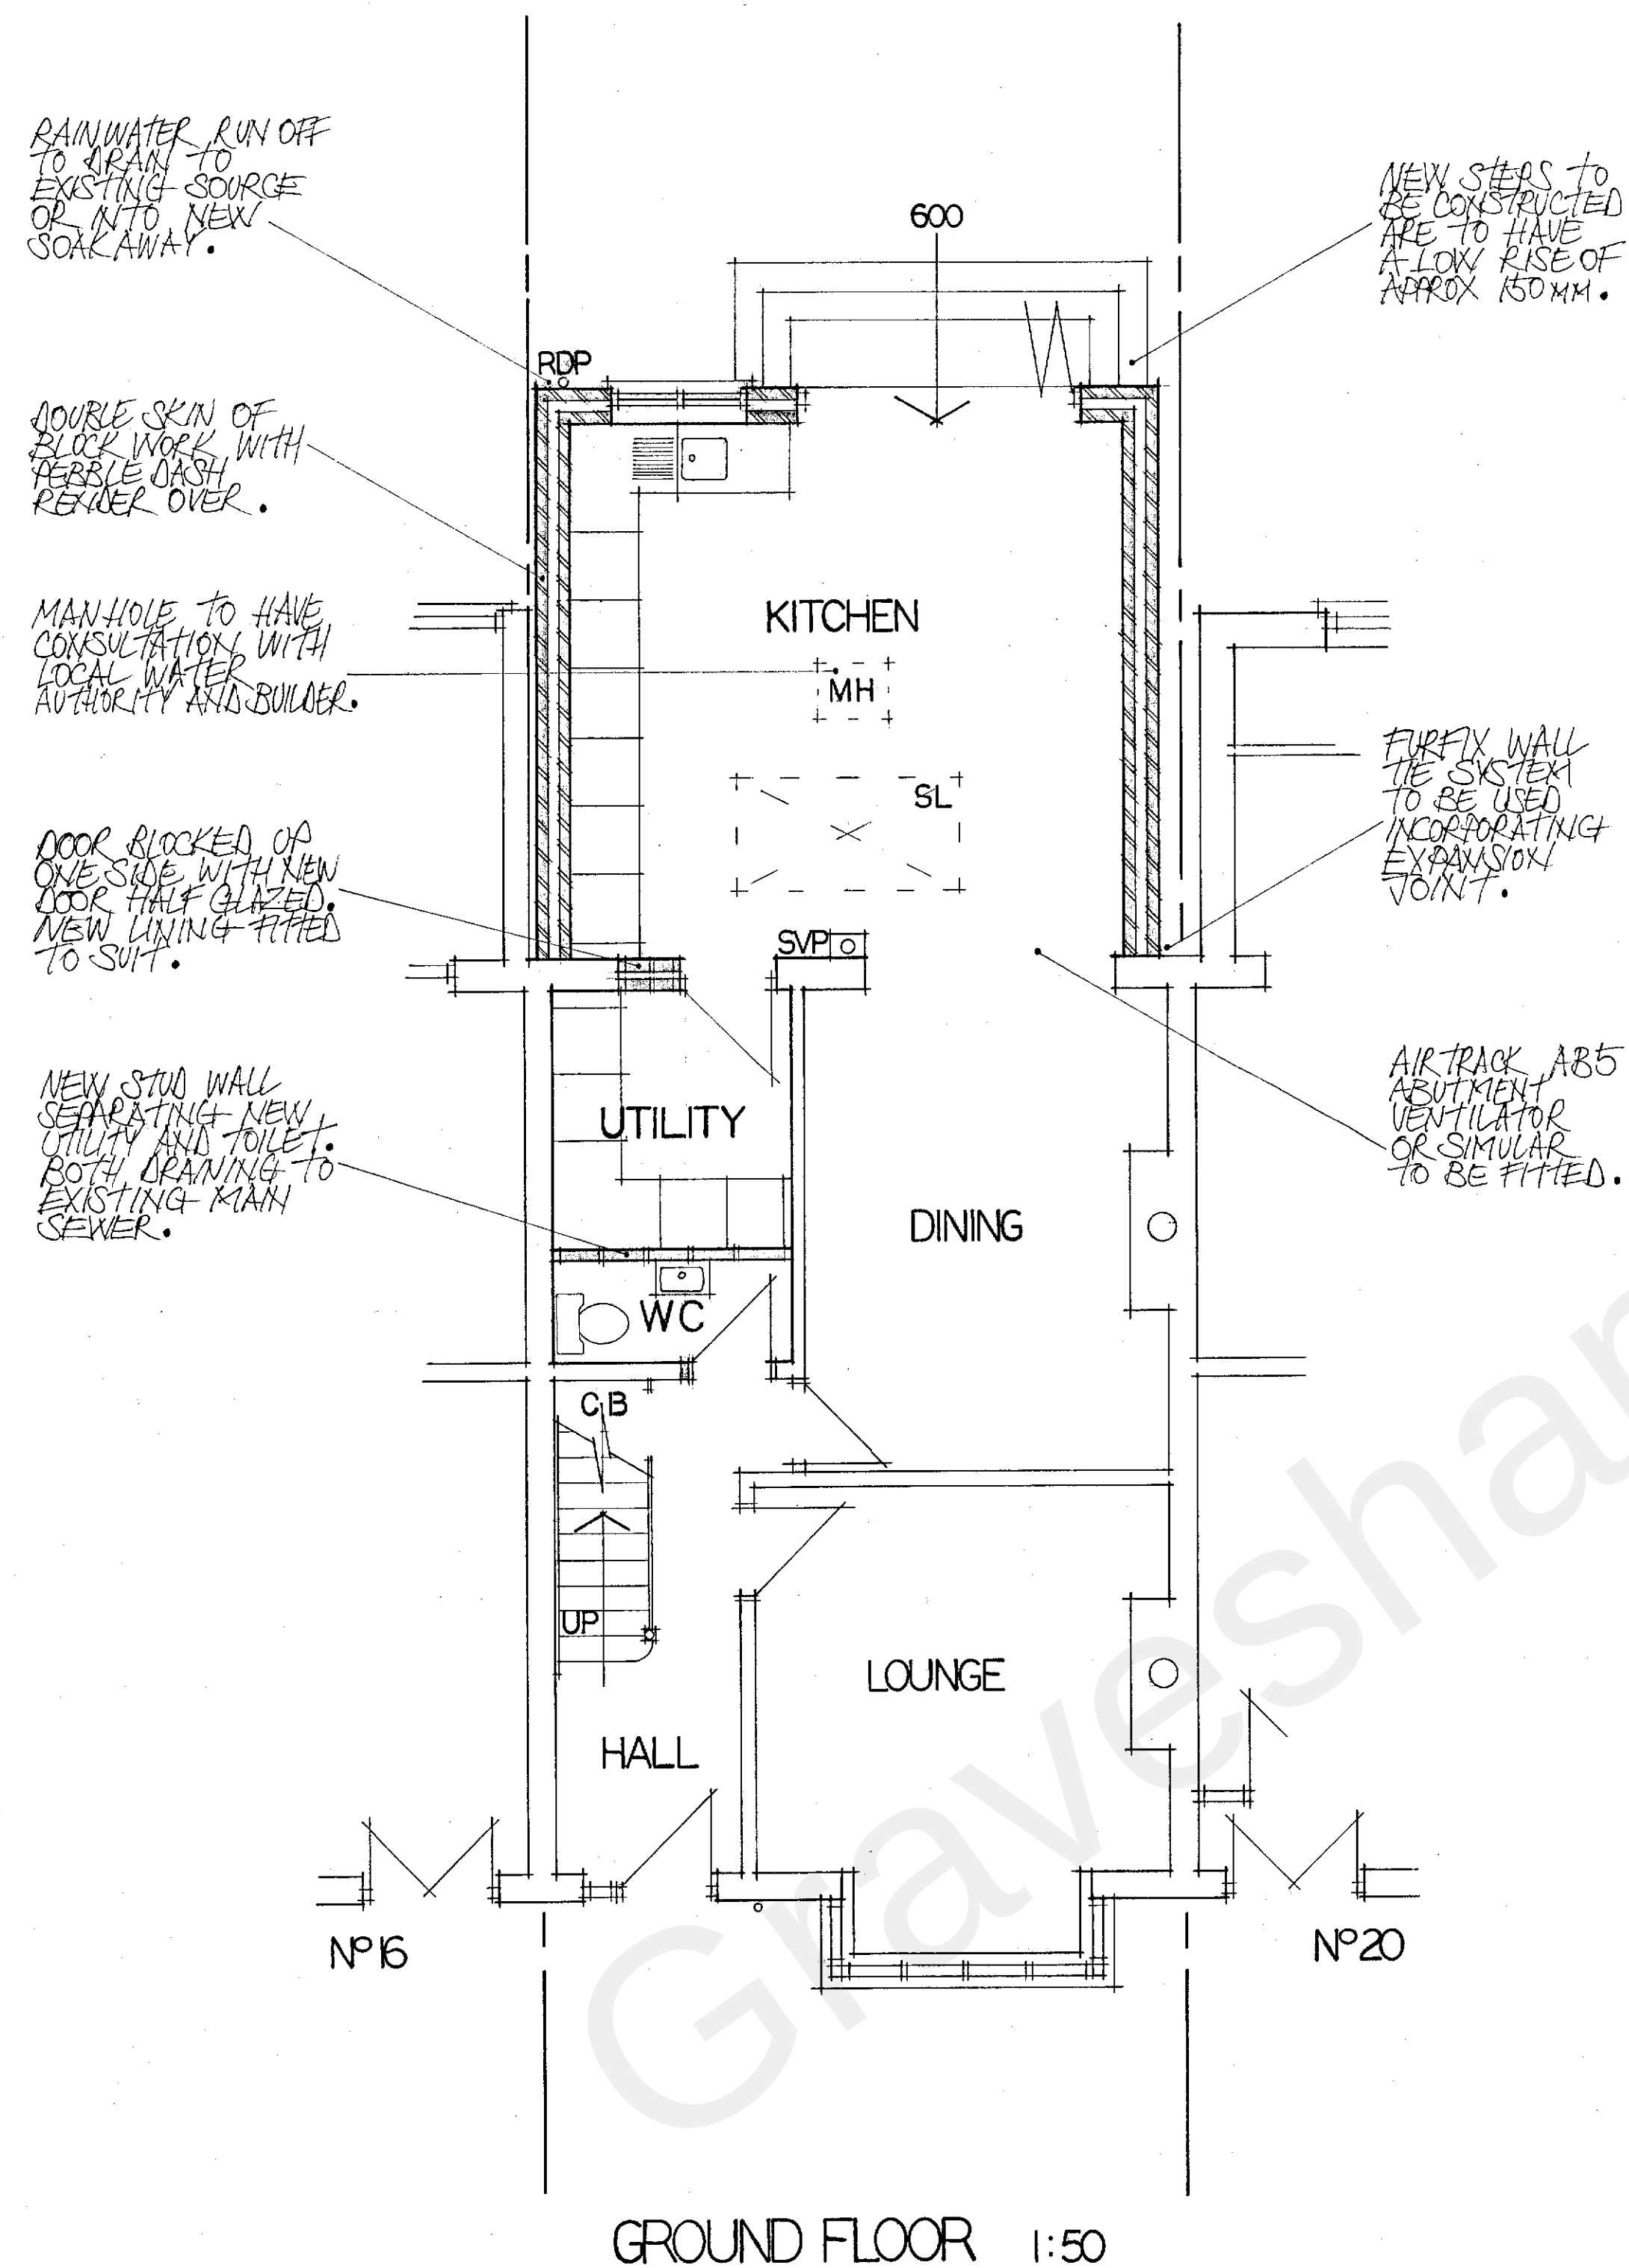

STRUCTURAL WORKS TO BE CHECKED AND VERIFIED BY A STRUCTURAL ENGINEER.
ALL WORKS TO BE CARRIED OUT IN STRICT ACCORDANCE WITH BUILDING CONTROL.
ALL MEASUREMENTS - DIMENSIONS TO BE CHECKED ON SITE.
PLANS TO BE READ IN CONJUNCTION WITH DRAWING N° DC/222.

PROPOSED FLOOR AND BLOCK PLANS.
SCALE 1:50

0 1 2 3 4 5

PROJECT. 18 THOMAS DRIVE GRAVESEND SE17 5PZ.	
CLIENT. MR & MRS A JUMBO.	
PROPOSED TITLE. GROUND FLOOR EXTENSION TO REAR ELEVATION. FLAT ROOF IN DESIGN.	
SCALE. 1:50.	AI
DRAWN BY: D. CHAMBERLAIN. 01795 876 412 07711 848 334	
DATE. NOVEMBER 2022.	
DRAWING N°. DC/ 869.	
E: DAVEDEVADESIGN @ GMAIL.COM	

20221277