




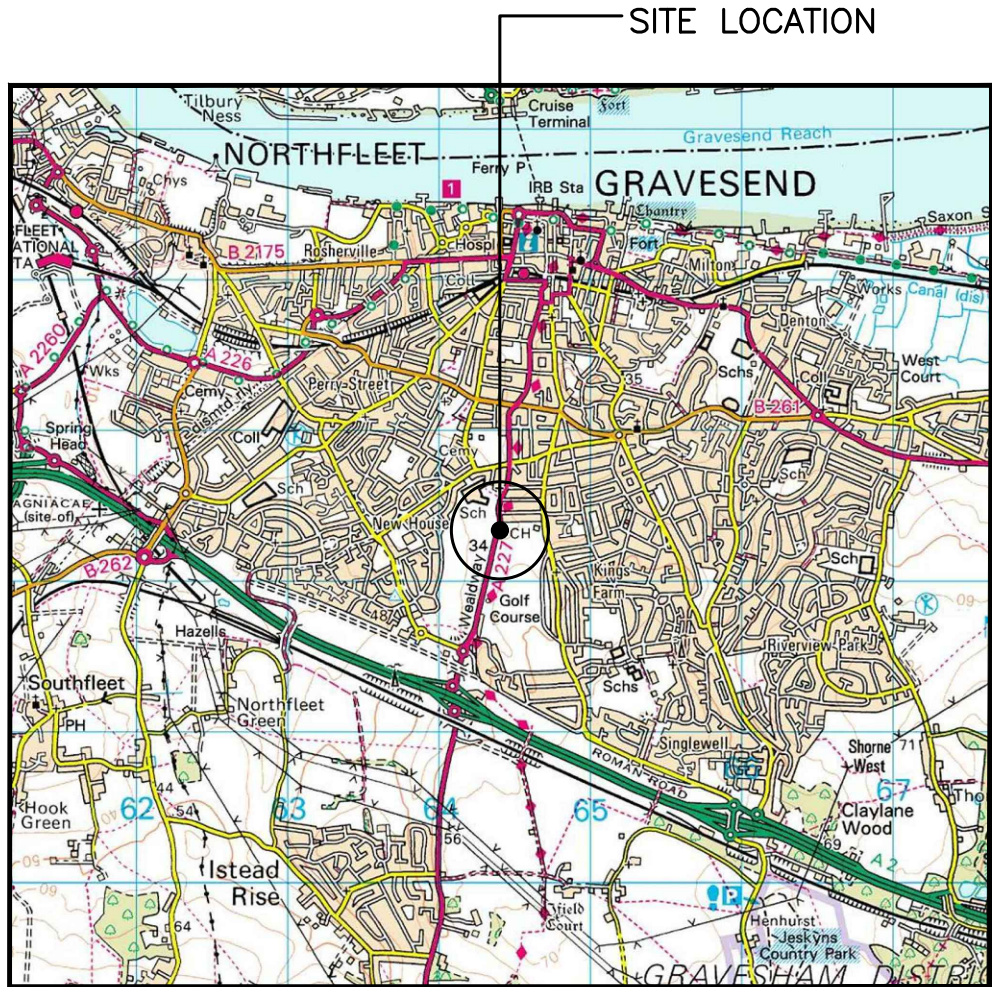

License No. 100022432
SITE LOCATION
(Scale 1:50000)

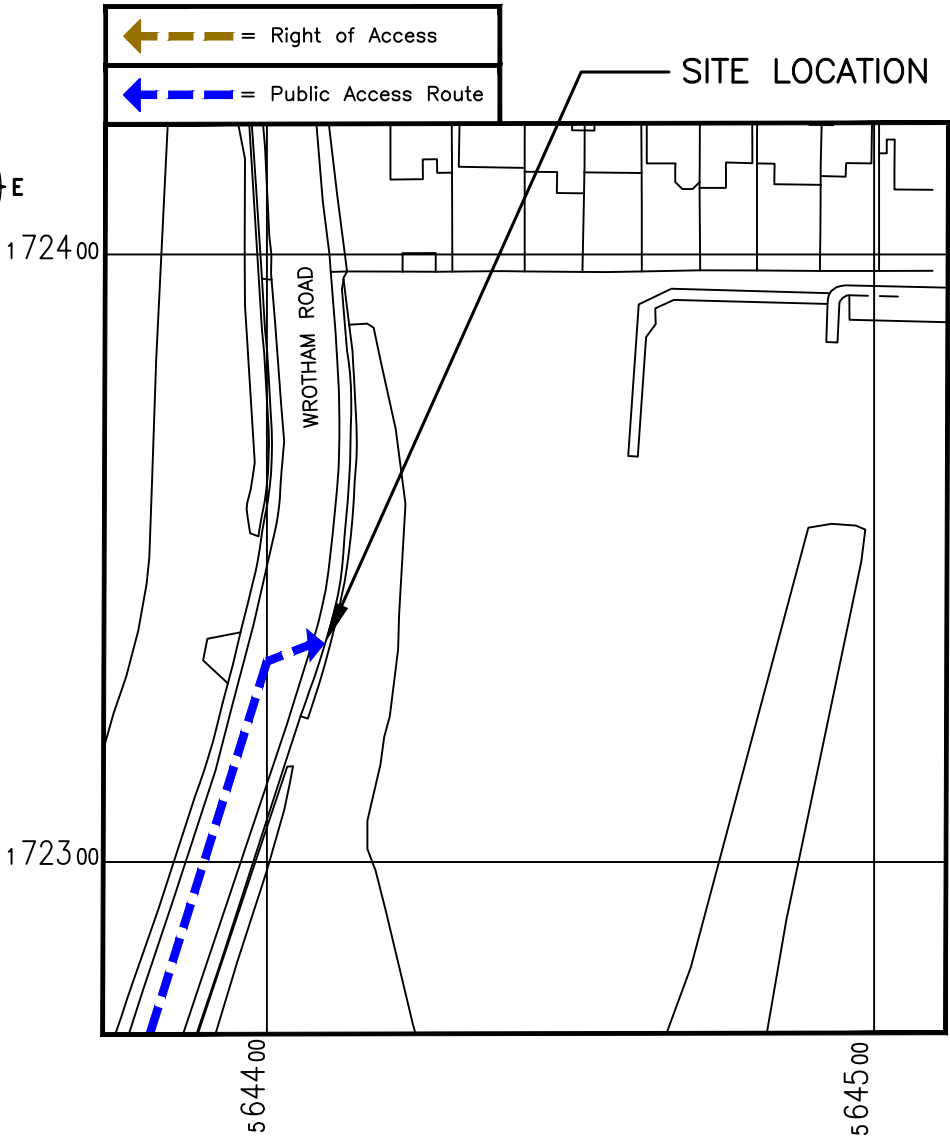

SITE PHOTOGRAPH

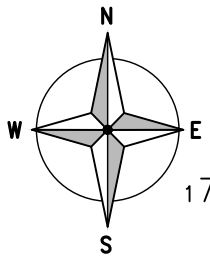

License No. 100022432
DETAILED SITE LOCATION
(Scale 1:1250)

ALL DIMENSIONS ARE IN mm UNLESS NOTED OTHERWISE

N.G.R E:564412 N: 172335

DIRECTIONS TO SITE:
FROM THE M25 EXIT AT JUNCTION 2 (FOR THE A2),DRIVING ALONG THE A2 IN A SOUTHERLY DIRECTION DEPART AT THE SECOND TURN OFF FOR GRAVESEND ALONG WROTHAM ROAD. BEFORE REACHING THE RESIDENTIAL OUTSKIRTS OF GRAVESEND AND PRIOR TO DENNIS ROAD THE SITE IS LOCATED ON THE RIGHT HAND SIDE.

2A	Issued for approval.	NAM	AF	18/12/23
REV	MODIFICATION	BY	CH	DATE



WHP Telecoms Ltd
Faraday Court
401 Faraday Street
Birchwood Park
Warrington WA3 6GA
Tel: 01925 424100 Fax: 01925 424101
e-mail: info@whptelecoms.com



Cell Name	Opt.
BROMLEY HILL SW	—

Cell ID No					
CSID	ACT	✓	VF	✓	VMO2
144727	31		47133_16		72554
—	N/A	—	N/A	—	N/A
—		—		—	

Site Address / Contact Details	
WROTHAM ROAD GRAVESEND KENT DA117LJ	

Drawing Title:		SITE LOCATION MAPS	
Purpose of issue:		PLANNING	
Drawing Number:		100	
Surveyed By:		WHP	
Original Sheet Size:		A3	
Drawn:		NAM	
Date:		17/11/23	
Checked:		AF	
Date:		17/11/23	
Pack Issue:		A	



EXISTING SITE PLAN
(1:100)

ALL DIMENSIONS ARE IN mm UNLESS NOTED OTHERWISE

N.G.R

E:564412

N: 172335

NOTES:

2A	Issued for approval.	NAM	AF	18/12/23
REV	MODIFICATION	BY	CH	DATE



WHP Telecoms Ltd
Faraday Court
401 Faraday Street
Birchwood Park
Warrington WA3 6GA
Tel: 01925 424100 Fax: 01925 424101
e-mail: info@whptelecoms.com



Cell Name						Opt.
BROMLEY HILL SW						—
Cell ID No						
CSID	ACT	✓	VF	✓	VMO2	
144727	31		47133_16		72554	
—	N/A	—	N/A	—	N/A	
—		—		—		
Site Address / Contact Details						
WROTHAM ROAD GRAVESEND KENT DA117LJ						
Drawing Title:						
EXISTING SITE PLAN						
Purpose of issue:					Dwg Rev:	
PLANNING					A	
Drawing Number:						
200					A	
Surveyed By:			Original Sheet Size:		Pack Issue:	
WHP			A3			
Drawn:	Date:	Checked:	Date:			
NAM	17/11/23	AF	17/11/23	A		



PROPOSED SITE PLAN
(1:100)

ALL DIMENSIONS ARE IN mm UNLESS NOTED OTHERWISE

N.G.R

E:564412

N: 172335

NOTES:

2A

Issued for approval.

NAM

AF

18/12/23

REV

MODIFICATION

BY

CH

DATE

WHP

WHP Telecoms Ltd

Faraday Court

401 Faraday Street

Birchwood Park

Warrington WA3 6GA

Tel: 01925 424100 Fax: 01925 424101

e-mail: info@whptelecoms.com

cornerstone

Cell Name

Opt.

BROMLEY HILL SW

—

Cell ID No

CSID

ACT

✓

VF

✓

VM02

144727

31

47133_16

72554

—

N/A

—

N/A

—

N/A

—

—

—

Site Address / Contact Details

WROTHAM ROAD

GRAVESEND

KENT

DA117LJ

Drawing Title:

PROPOSED SITE PLAN

Purpose of issue:

PLANNING

Dwg Rev:

A

Drawing Number:

201

A

Surveyed By:

WHP

Original Sheet Size:

A3

Pack Issue:

A

Drawn:

NAM

Date:

17/11/23


Checked:

AF

Date:

17/11/23

A

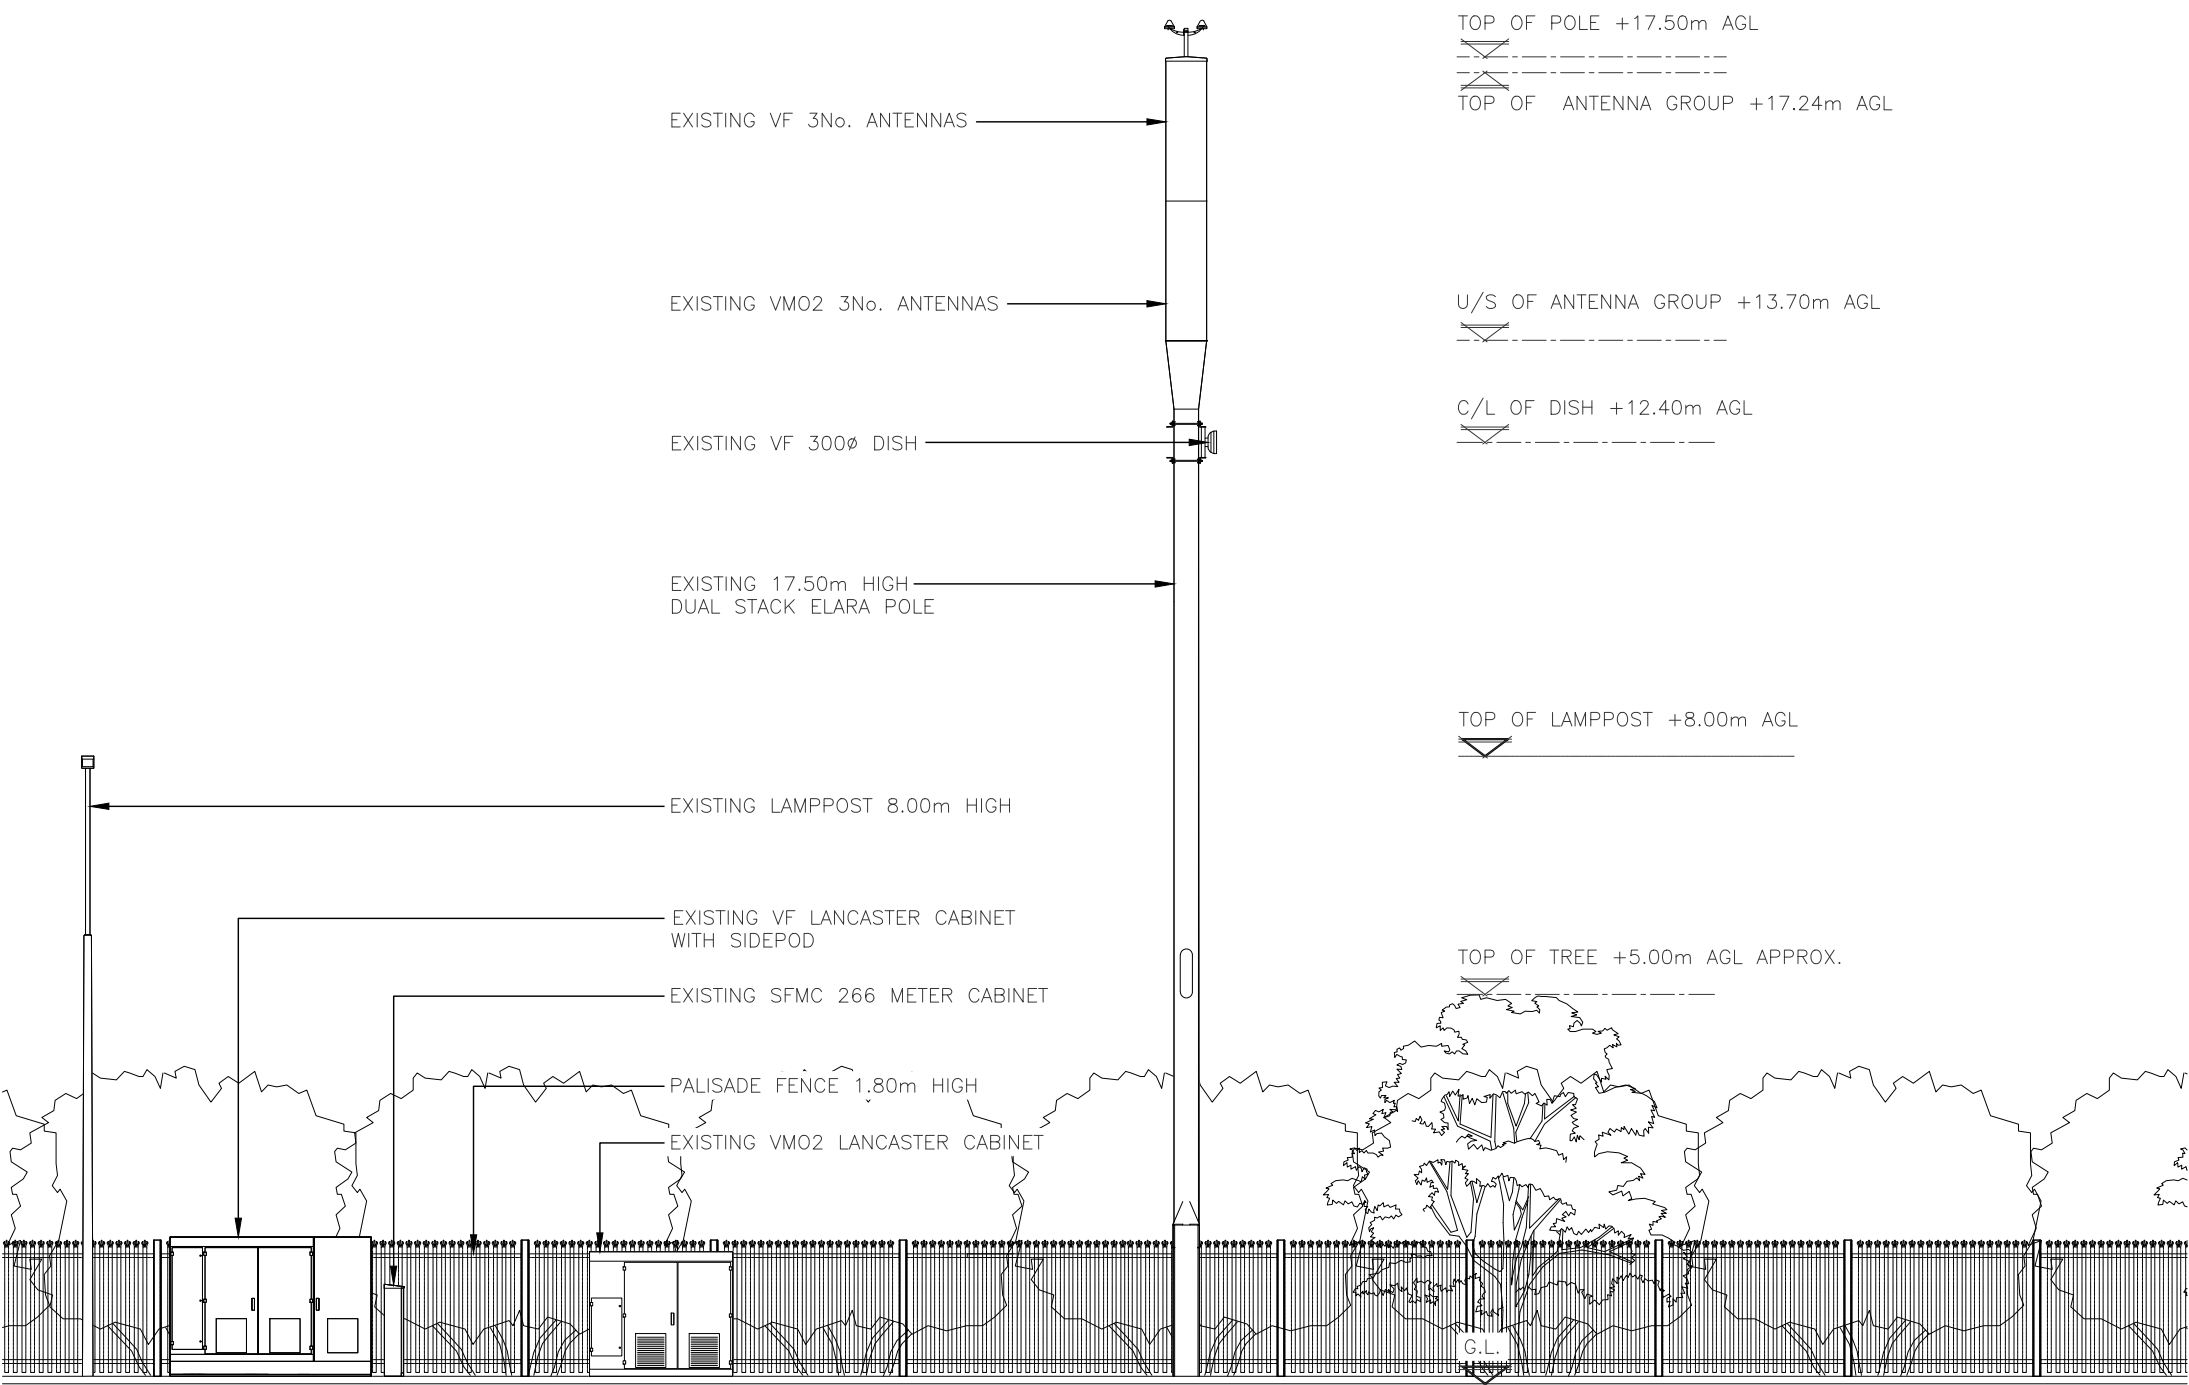

EXISTING SOUTH ELEVATION
(1:100)



ALL DIMENSIONS ARE IN mm UNLESS NOTED OTHERWISE

N.G.R E:564412 N: 172335

NOTES:

2A	Issued for approval.	NAM	AF	18/12/23
REV	MODIFICATION	BY	CH	DATE



WHP Telecoms Ltd
Faraday Court
401 Faraday Street
Birchwood Park
Warrington WA3 6GA
Tel: 01925 424100 Fax: 01925 424101
e-mail: info@whptelecoms.com




Cell Name	Opt.
BROMLEY HILL SW	—

Cell ID No					
CSID	ACT	✓	VF	✓	VMO2
144727	31		47133_16		72554
—	N/A	—	N/A	—	N/A
—		—		—	

Site Address / Contact Details
WROTHAM ROAD GRAVESEND KENT DA117LJ

Drawing Title: EXISTING ELEVATION				
Purpose of issue: PLANNING				Dwg Rev: A
Drawing Number: 300				Pack Issue: A
Surveyed By: WHP		Original Sheet Size: A3		Pack Issue: A
Drawn: NAM	Date: 17/11/23	Checked: AF	Date: 17/11/23	A

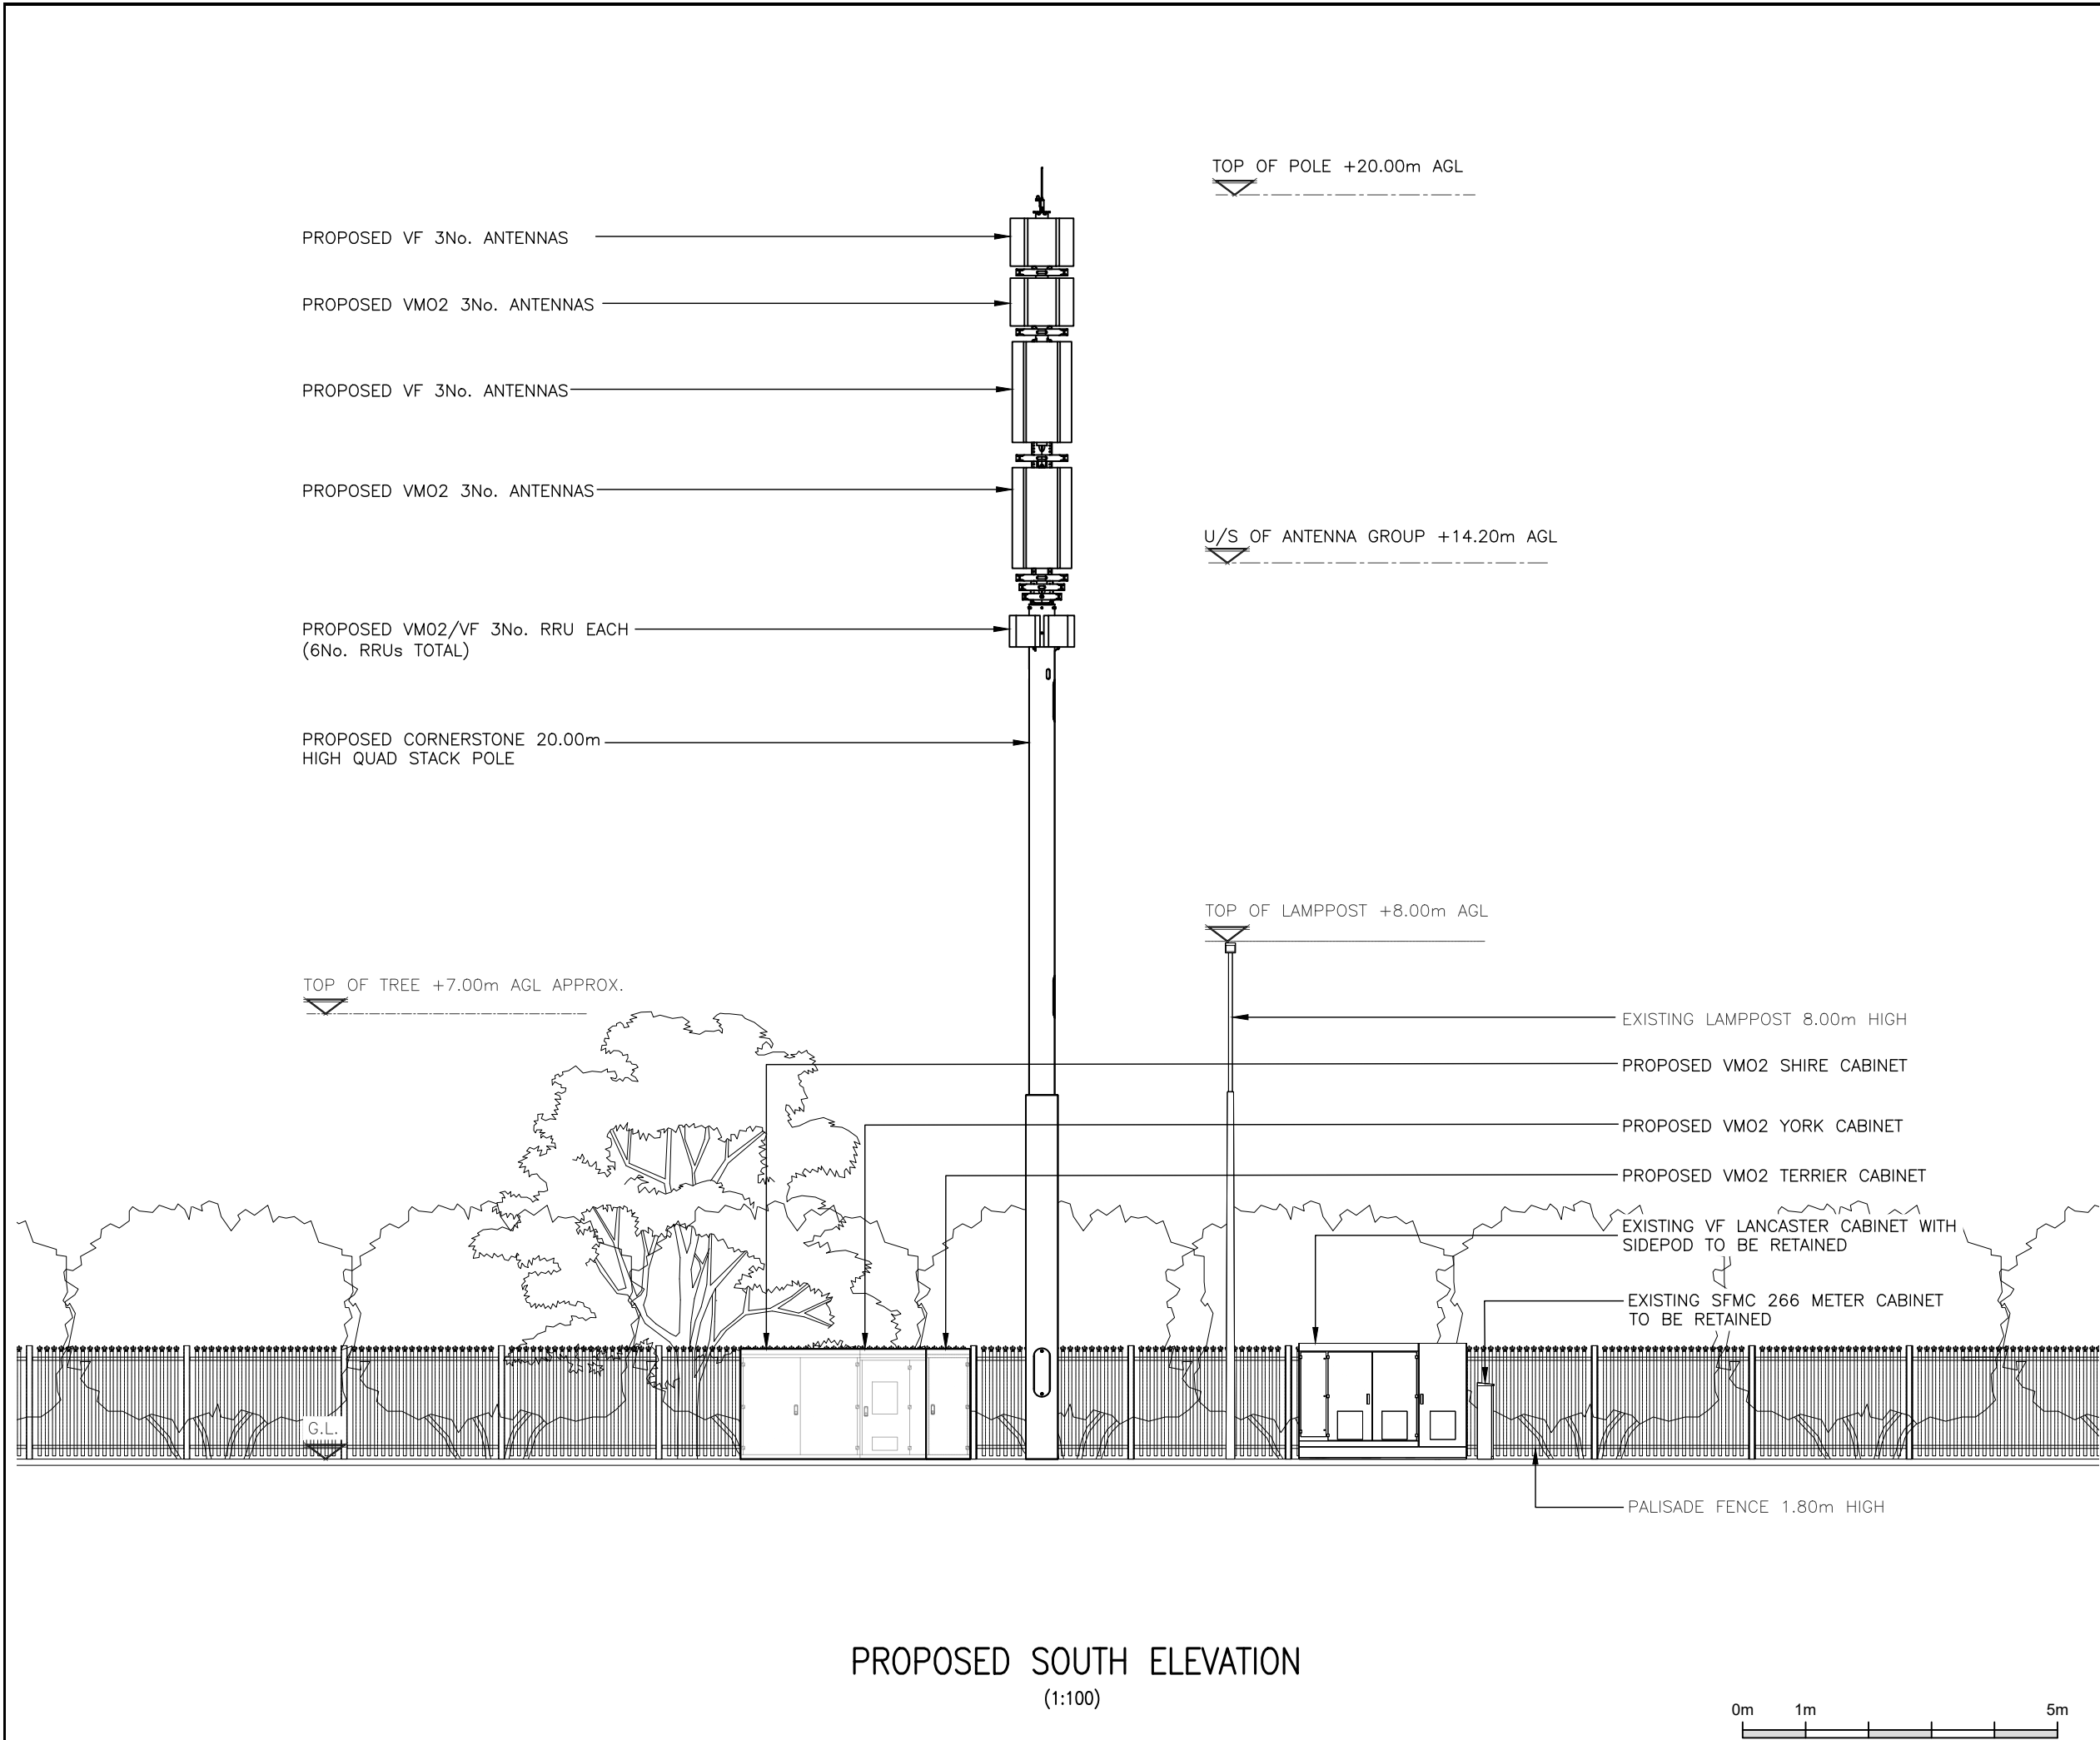

ALL DIMENSIONS ARE IN mm UNLESS NOTED OTHERWISE

N.G.R

E:564412

N: 172335

NOTES:

2A	Issued for approval.	NAM	AF	18/12/23
REV	MODIFICATION	BY	CH	DATE



WHP Telecoms Ltd

Faraday Court
401 Faraday Street
Birchwood Park
Warrington WA3 6GA
Tel: 01925 424100 Fax: 01925 424101
e-mail: info@whptelecoms.com



Cell Name					Opt.
BROMLEY HILL SW					—
Cell ID No					
CSID	ACT	✓	VF	✓	VM02
144727	31		47133_16		72554
—	N/A	—	N/A	—	N/A
—		—		—	

Site Address / Contact Details

WROTHAM ROAD
GRAVESEND
KENT
DA117LJ

Drawing Title:
PROPOSED ELEVATION

Purpose of issue:
PLANNING

Dwg Rev:
A

Drawing Number:
301

Pack Issue:
A

Surveyed By:
WHP

Original Sheet Size:
A3

Pack Issue:
A

Drawn:
NAM

Date:
17/11/23

Checked:
AF

Date:
17/11/23

A