




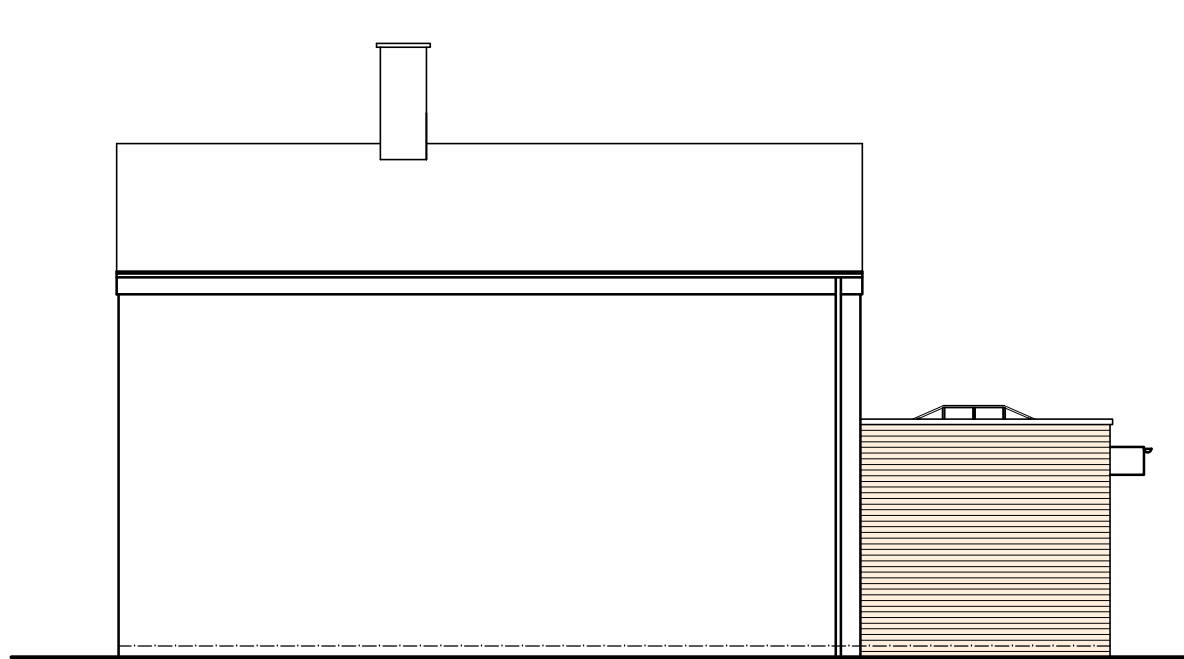


SIDE ELEVATION
(1:100)

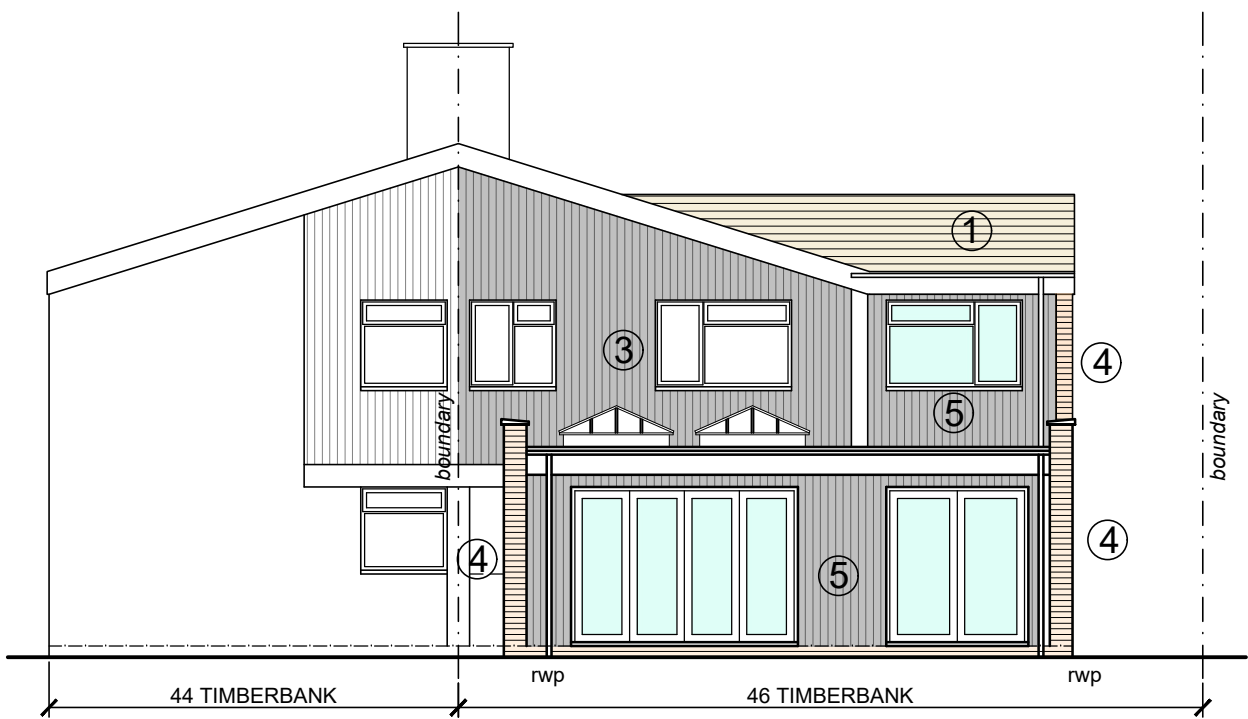


REAR ELEVATION
(1:100)

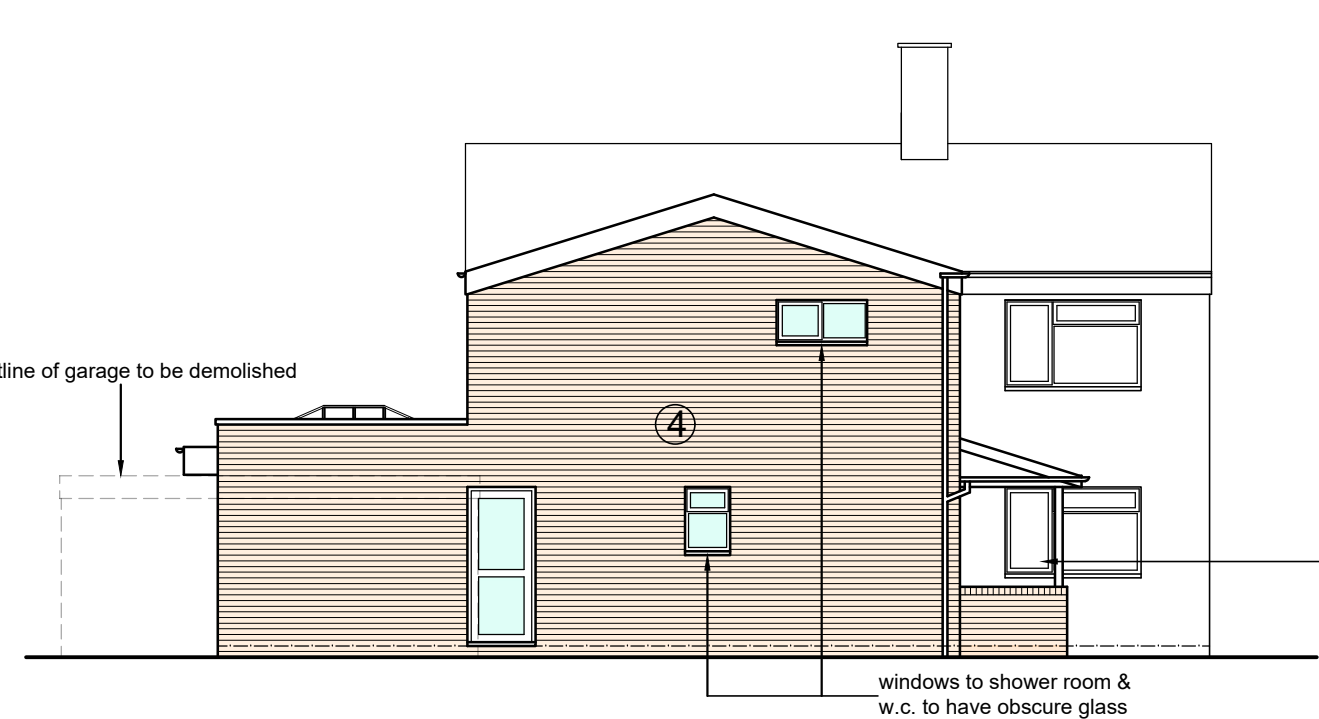


SIDE ELEVATION
(1:100)

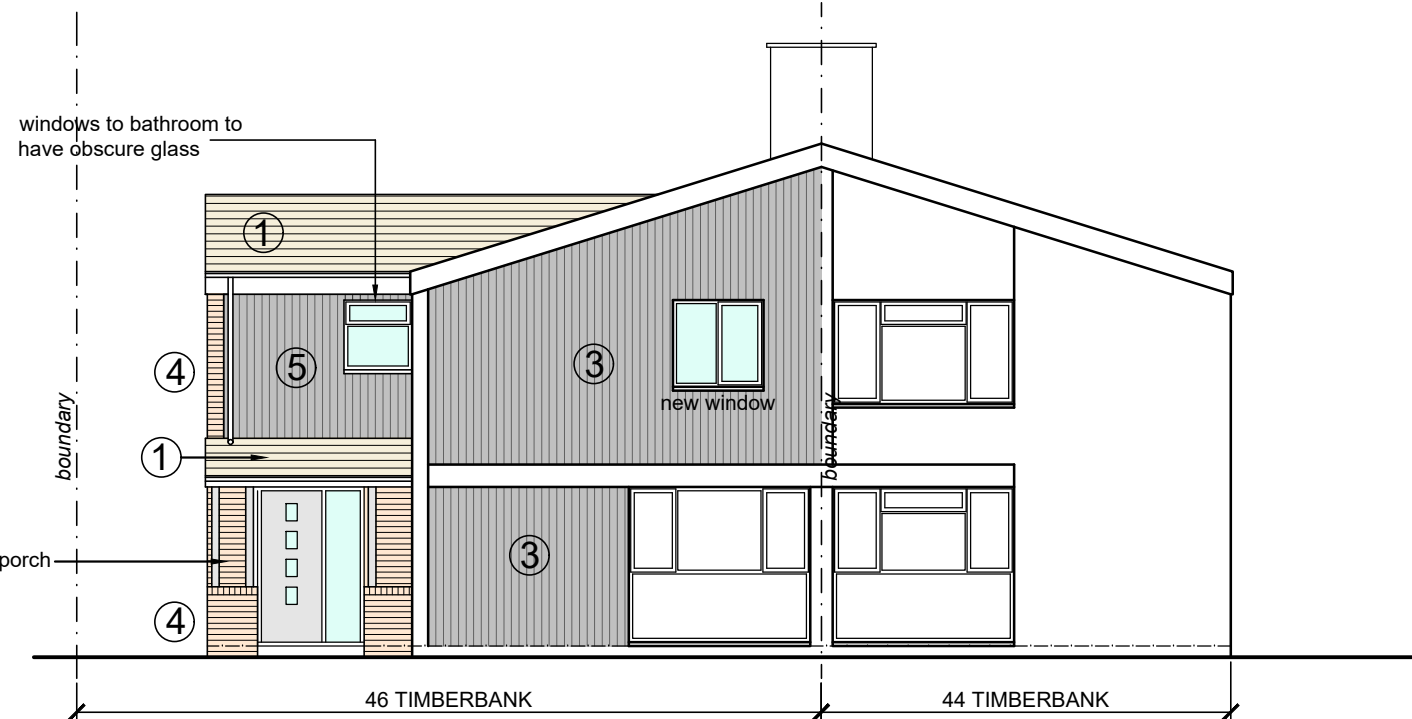

FRONT ELEVATION
(1:100)

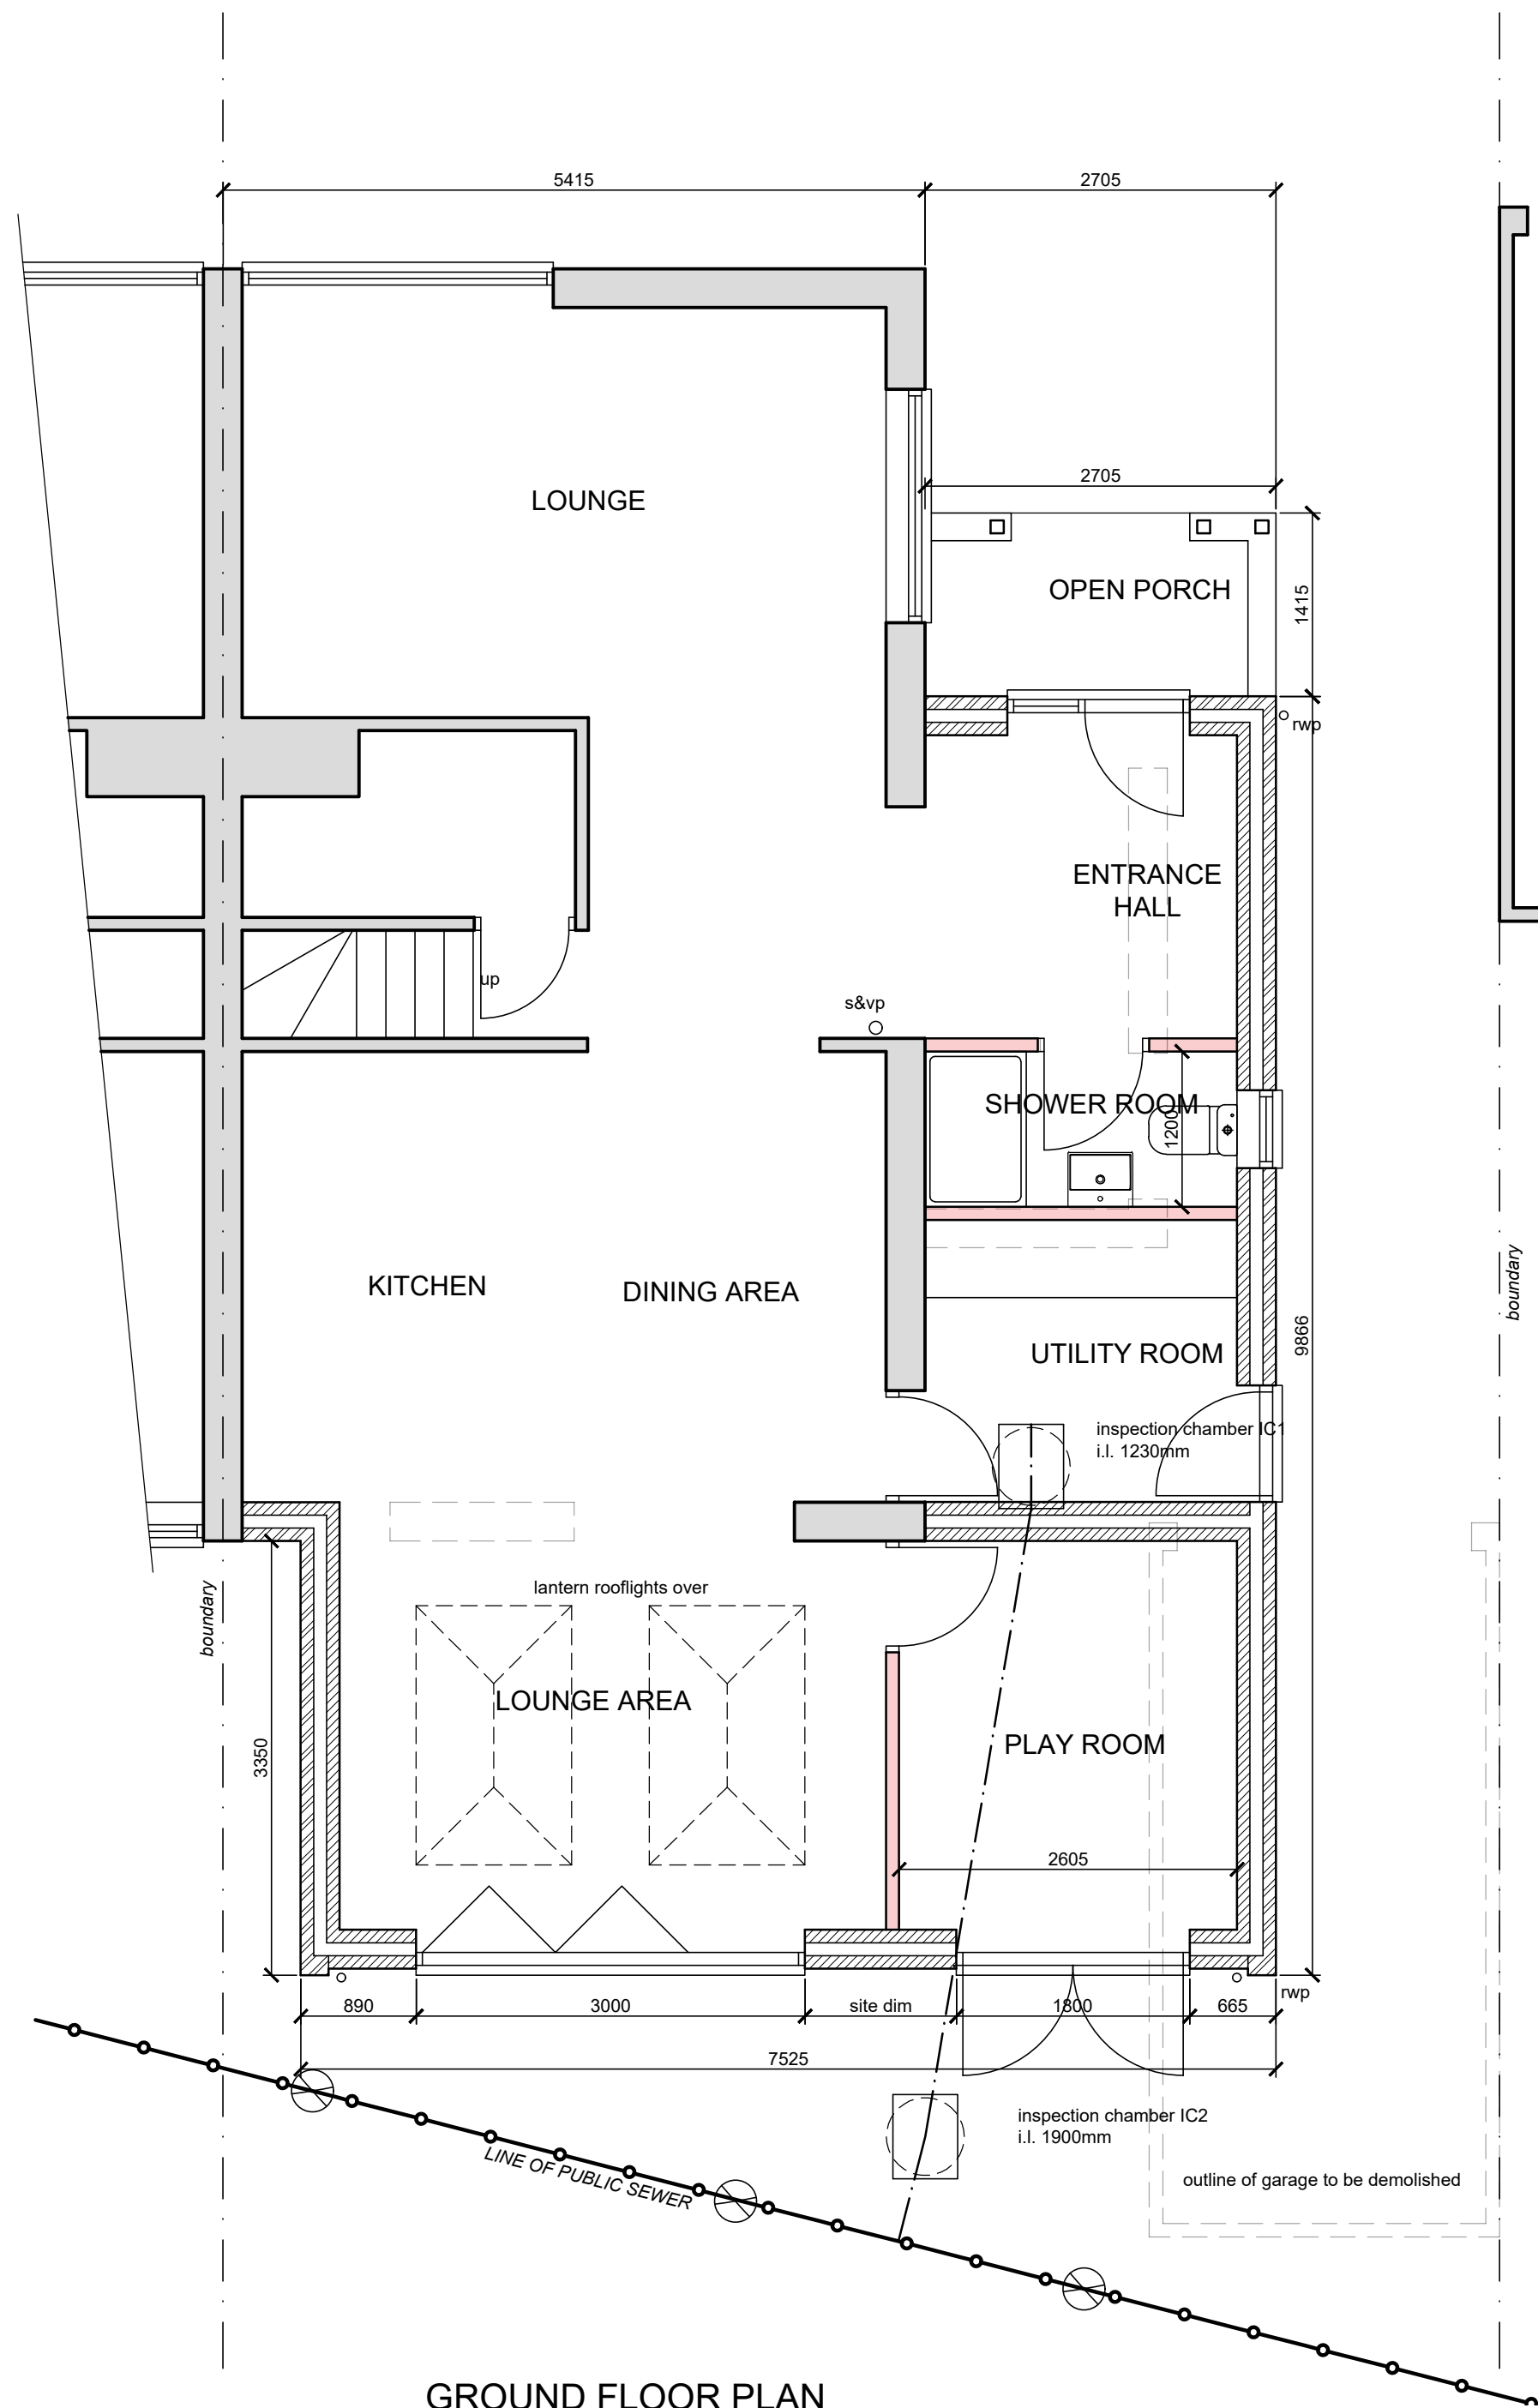


GROUND FLOOR PLAN
(1:50)

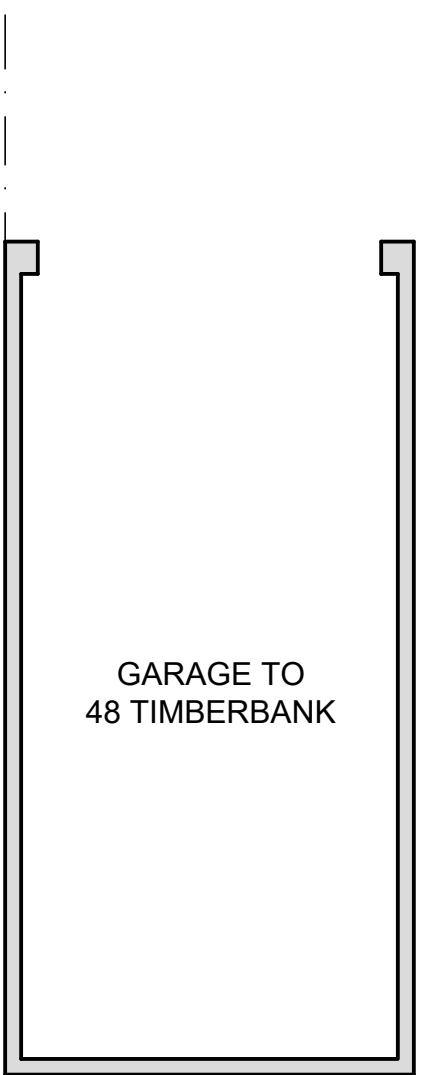

GARAGE TO
48 TIMBERBANK

DRAINAGE LEGEND


- EXISTING 100mm PRIVATE DRAIN
- EXISTING PRIVATE DRAIN REMOVED
- EXISTING 100mm PUBLIC SEWER
- PROPOSED 100mm PRIVATE DRAIN

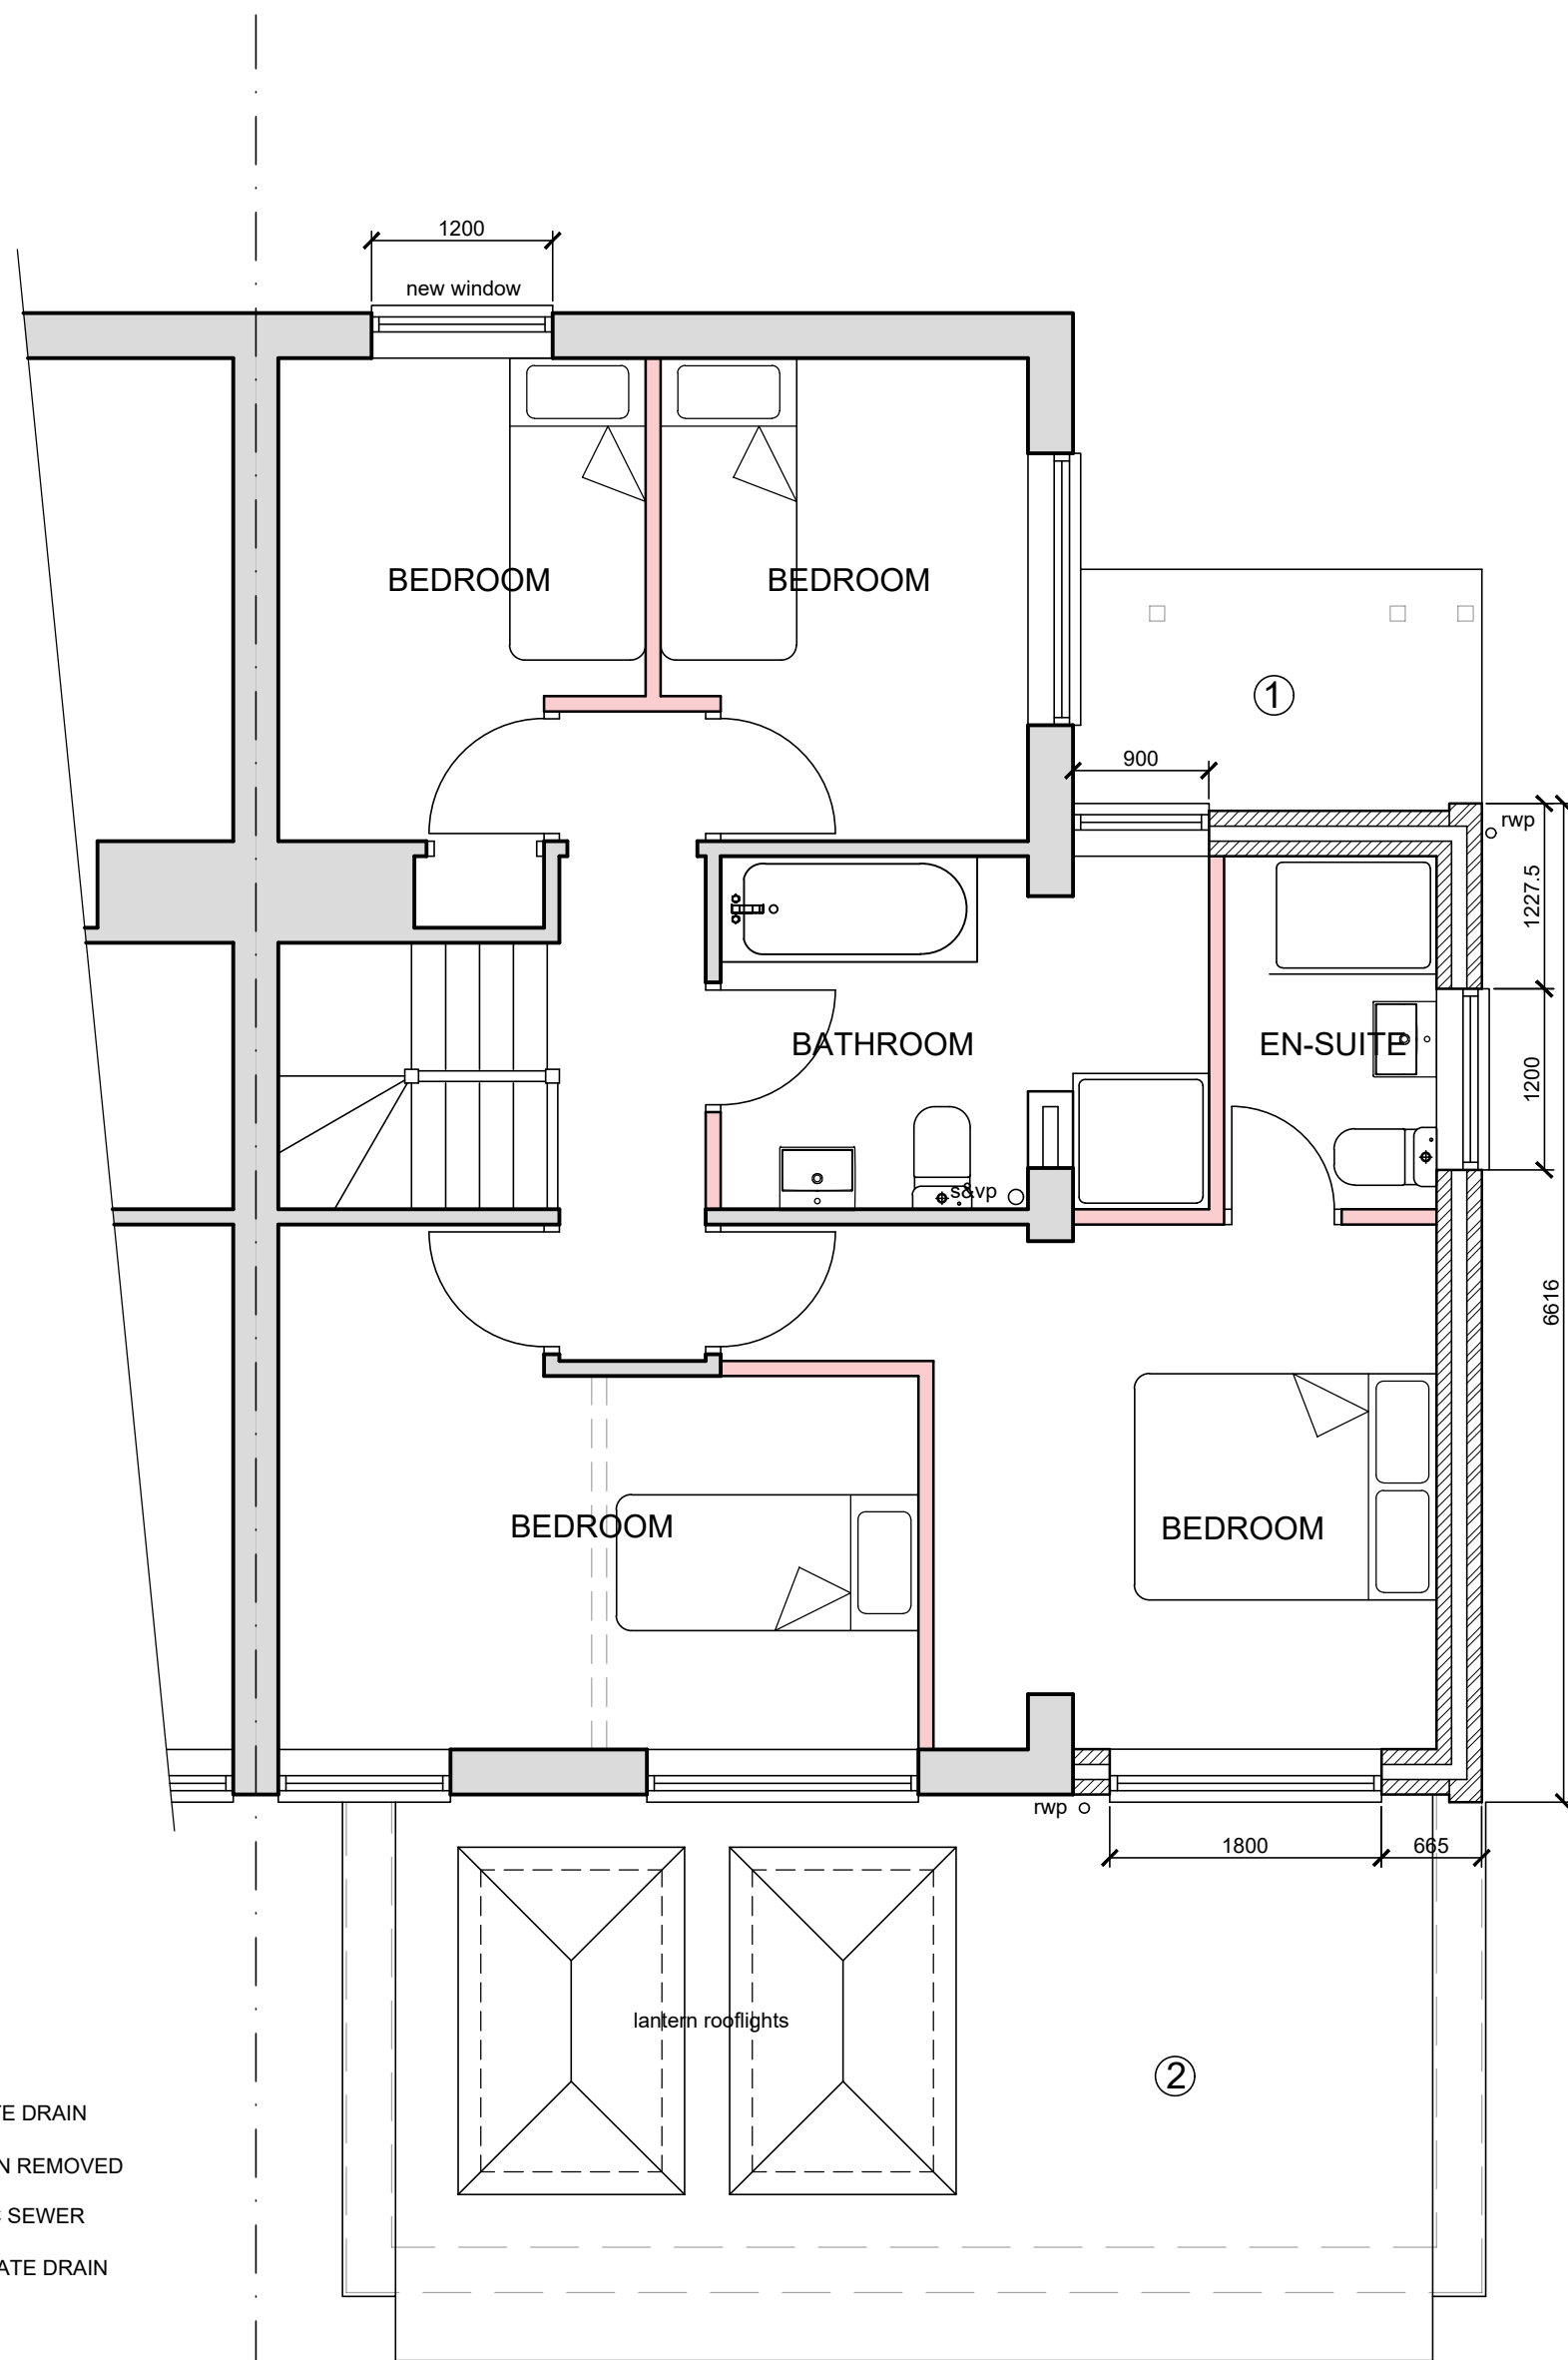


FIRST FLOOR PLAN
(1:50)

MATERIALS

- ① PITCHED ROOF
ROOF TILES TO MATCH MAIN DWELLING
- ② FLAT ROOF
SINGLE PLY MEMBRANE
- EXISTING WALLS
- ③ GREY COMPOSITE CLADDING TO REPLACE
TIMBER BOARDING
- NEW WALLS
- ④ FACING BRICKWORK TO MATCH MAIN DWELLING
- ⑤ GREY COMPOSITE CLADDING TO MATCH MAIN
DWELLING
- WINDOWS & DOORS
COLOURED uPVC TO MATCH MAIN DWELLING

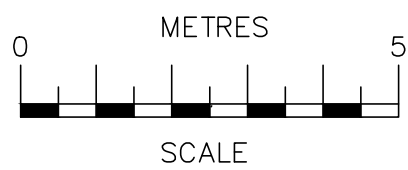

SCALE BAR @ 1:100

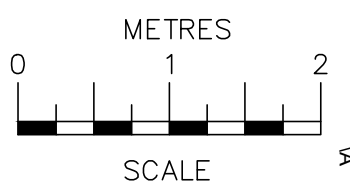

SCALE BAR @ 1:50

01/08/22	A	Width of side extension reduced
Date	No	Revision
Penfold Project Services		
Epmarket, Wrotham Road, Meopham, Kent, DA13 0JH Telephone: 01474 816690 e-mail: apenfold448@btinternet.com		
Job Title:	46 TIMBERBANK VIGO GRAVESEND KENT DA13 0SE	
Dwg Title:	PLANS & ELEVATIONS AS PROPOSED	
Scale:	1:50 & 1:100 @ A1	
Dwg No.:	02A	
Date:	April 2022	