


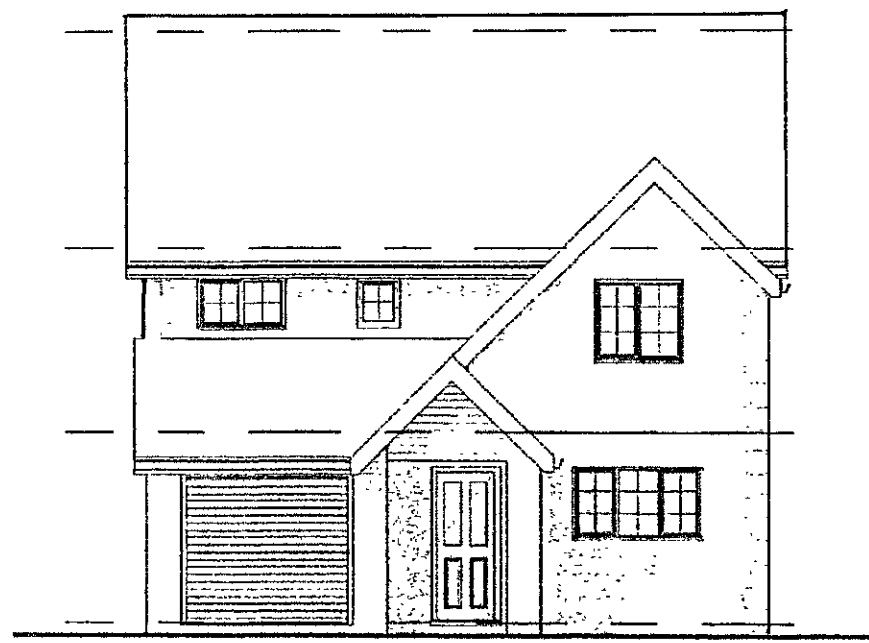
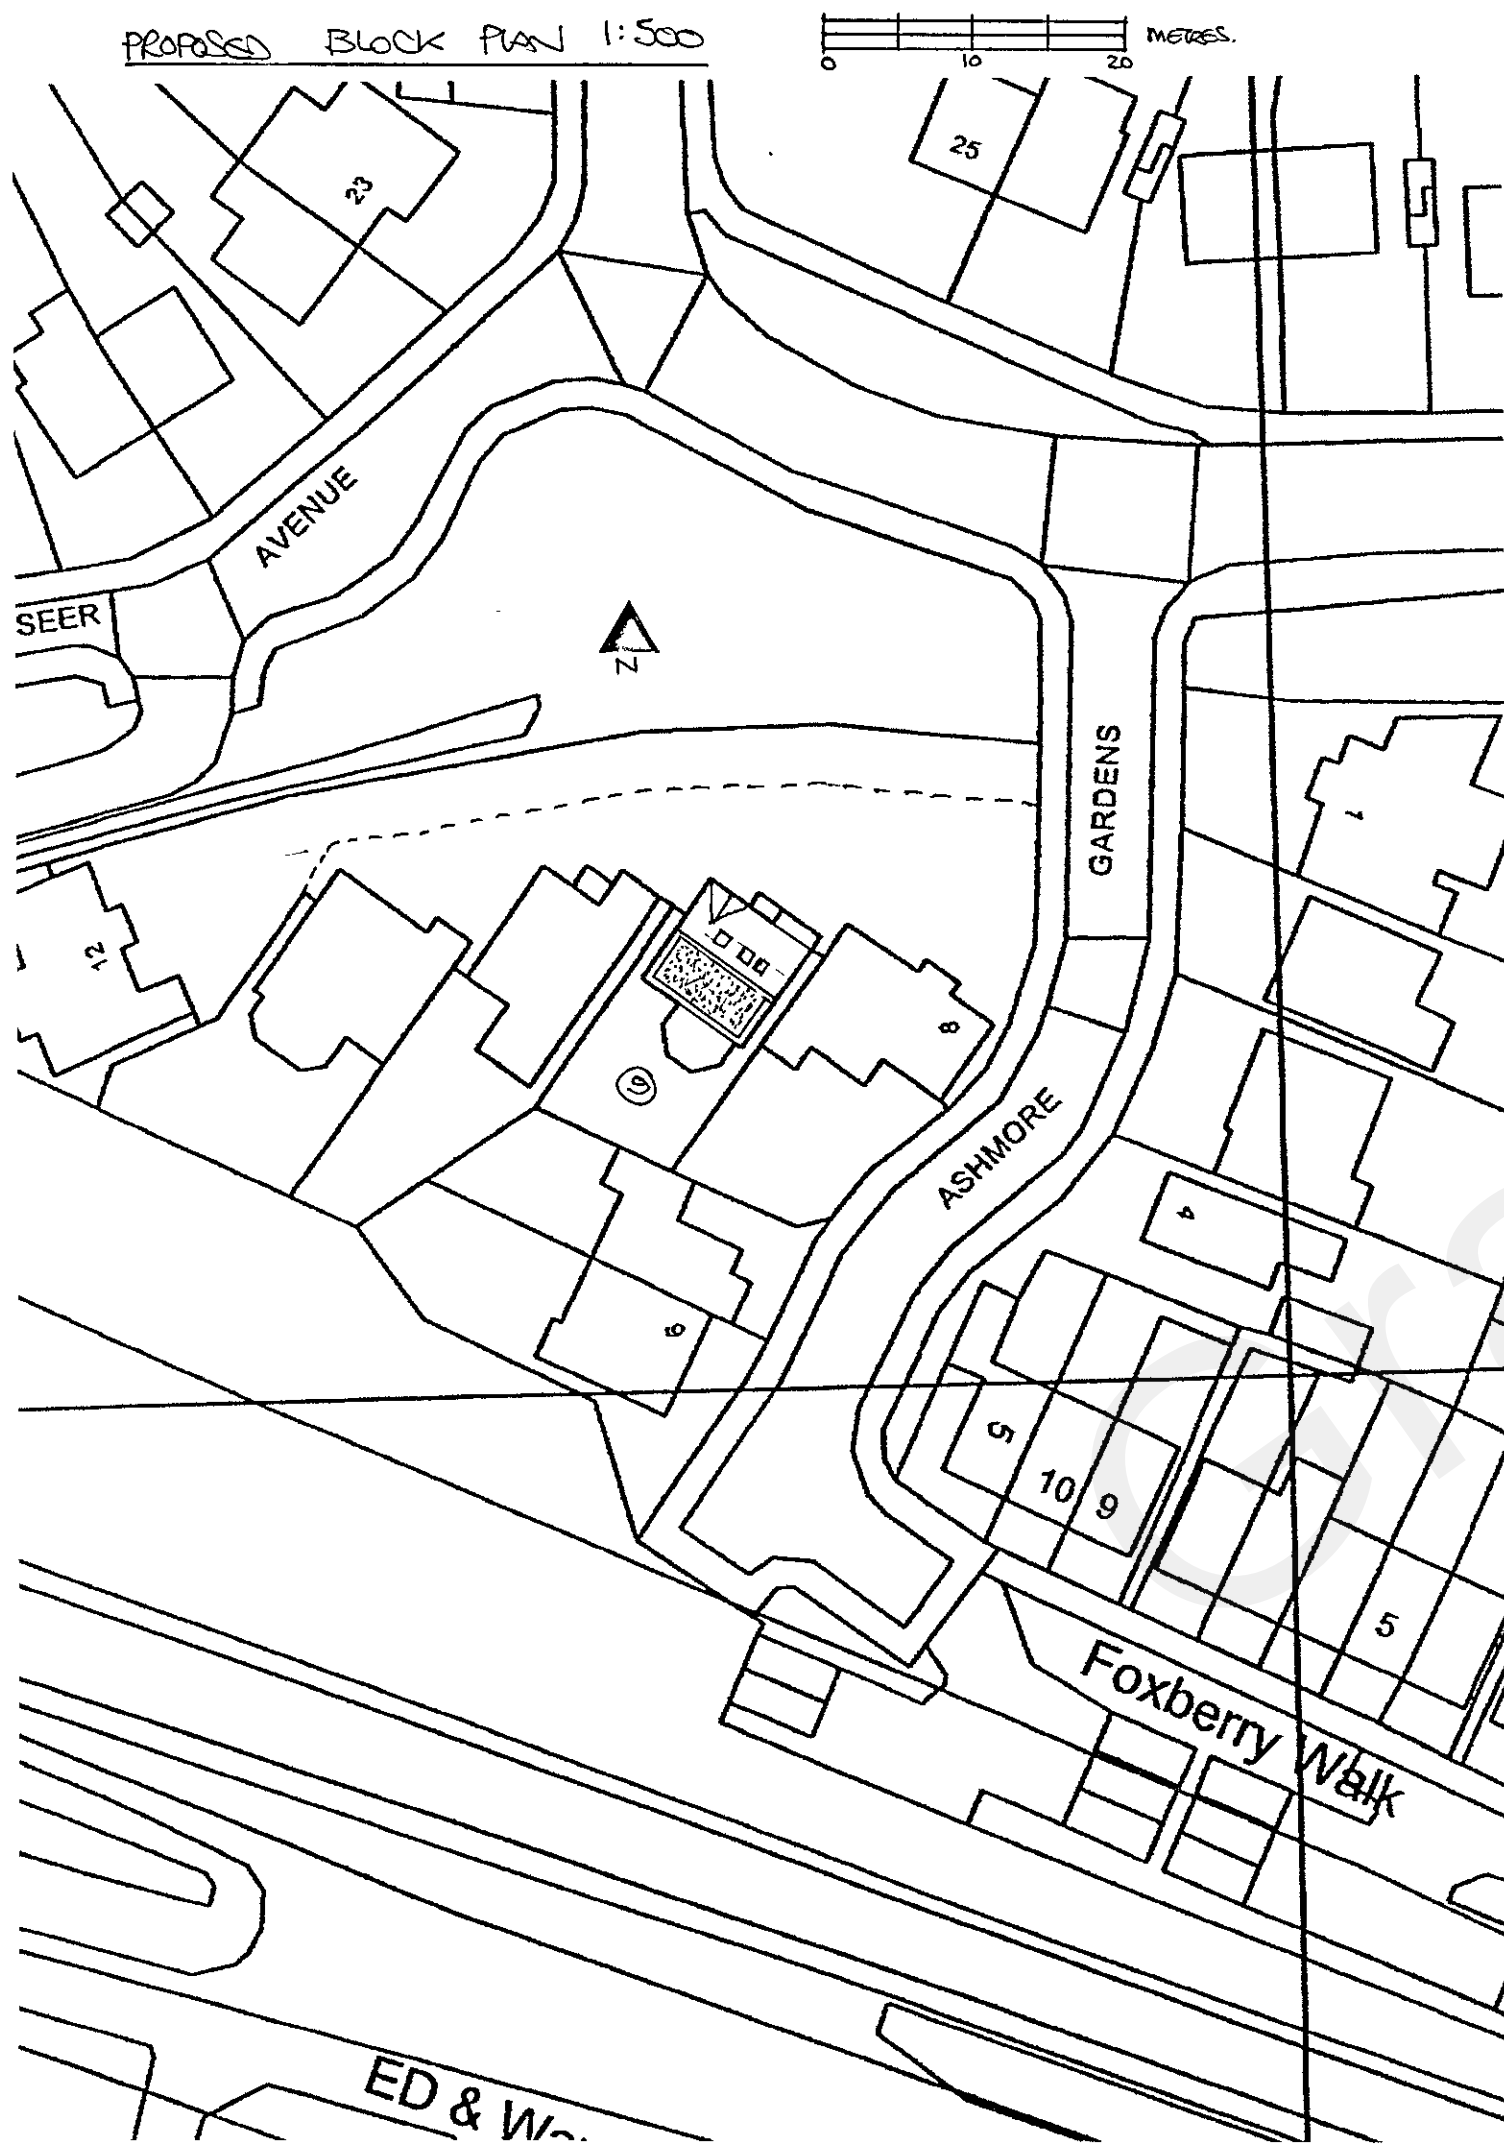


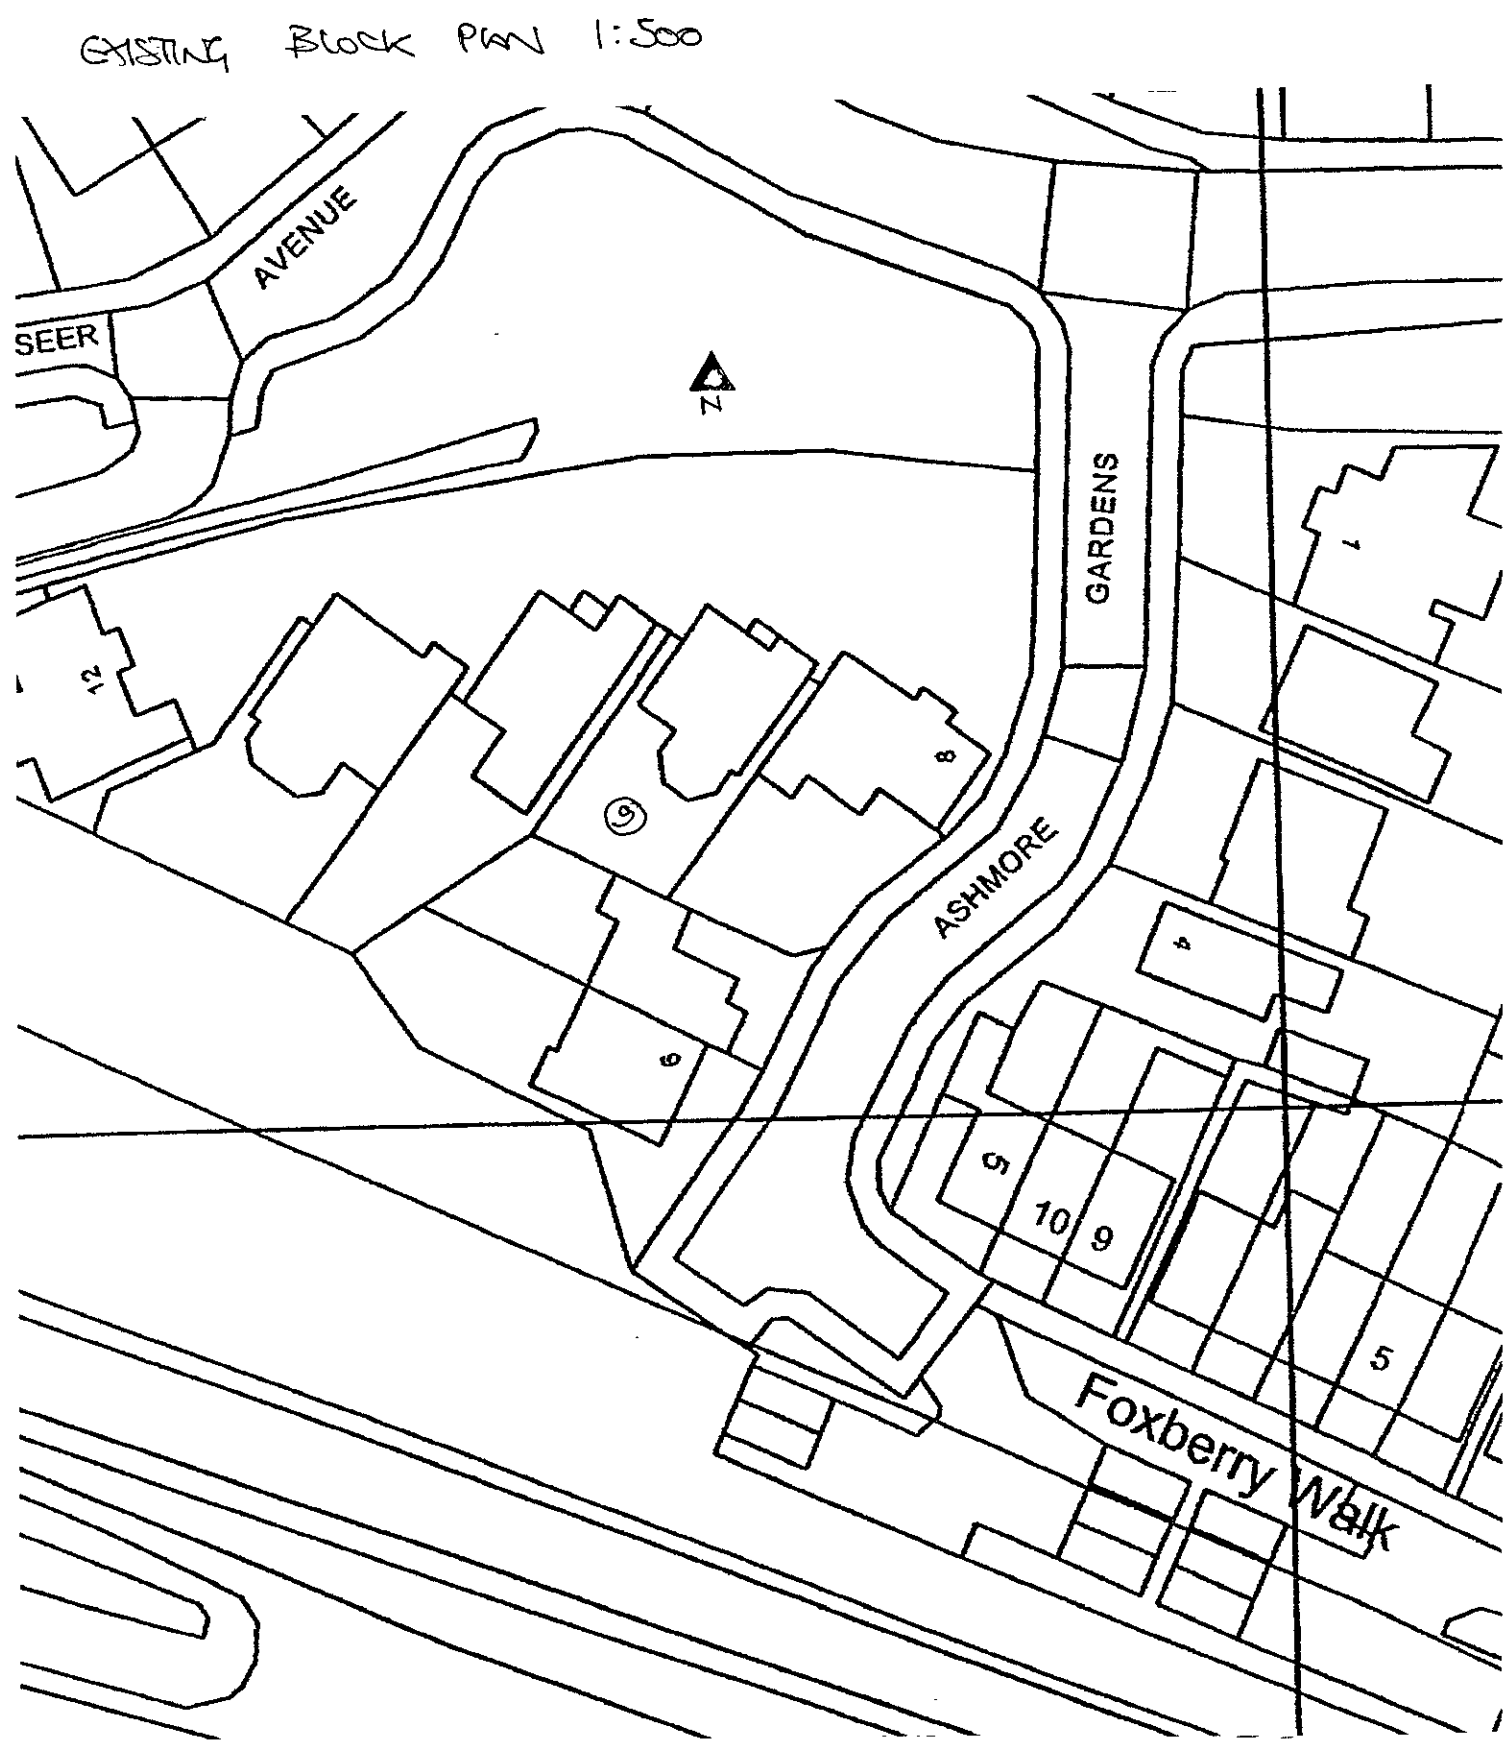


1 Front 1:100

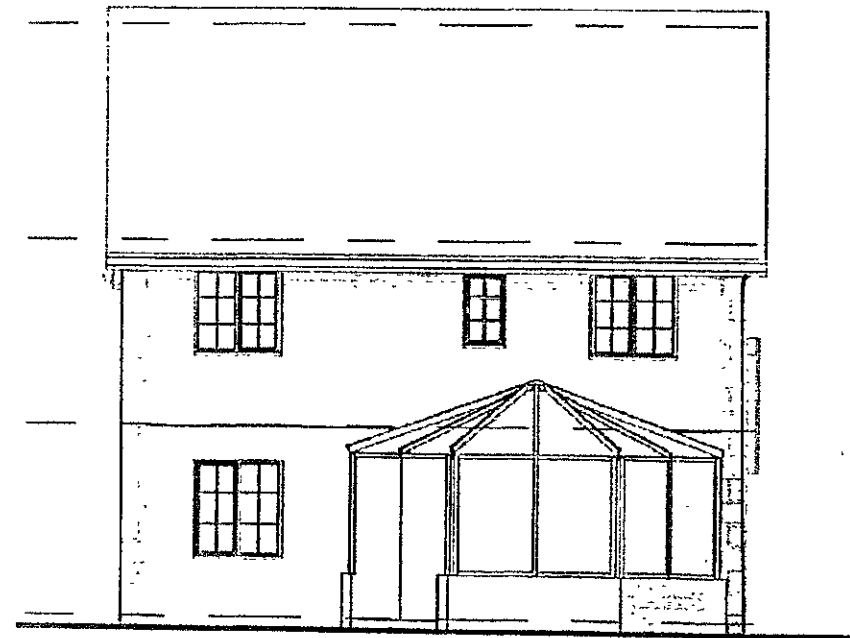


4 Rear 1:100

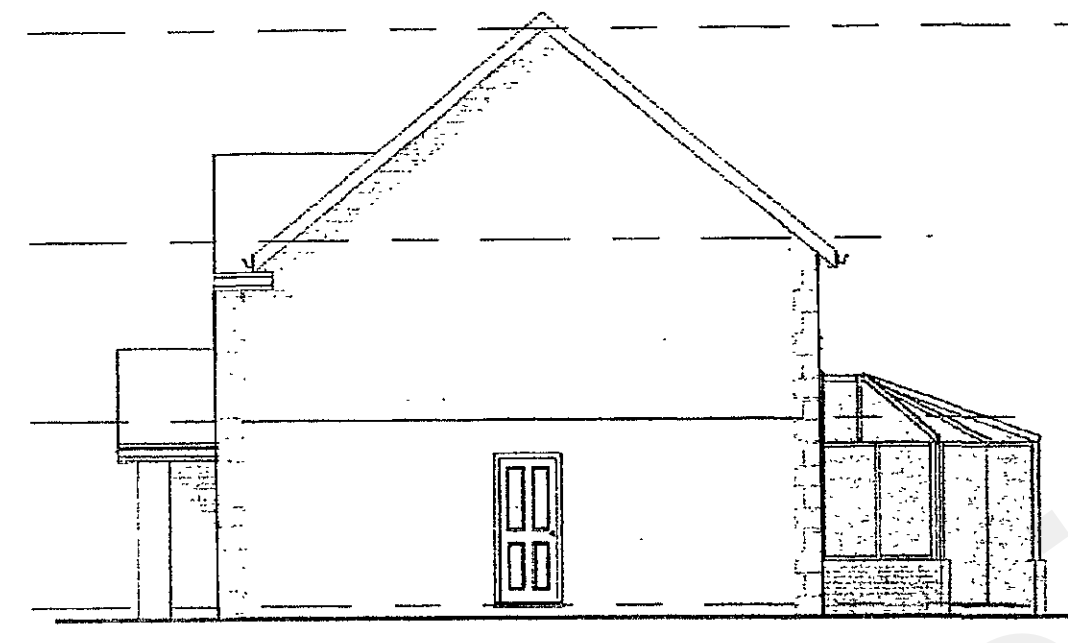


2 Side 1:100

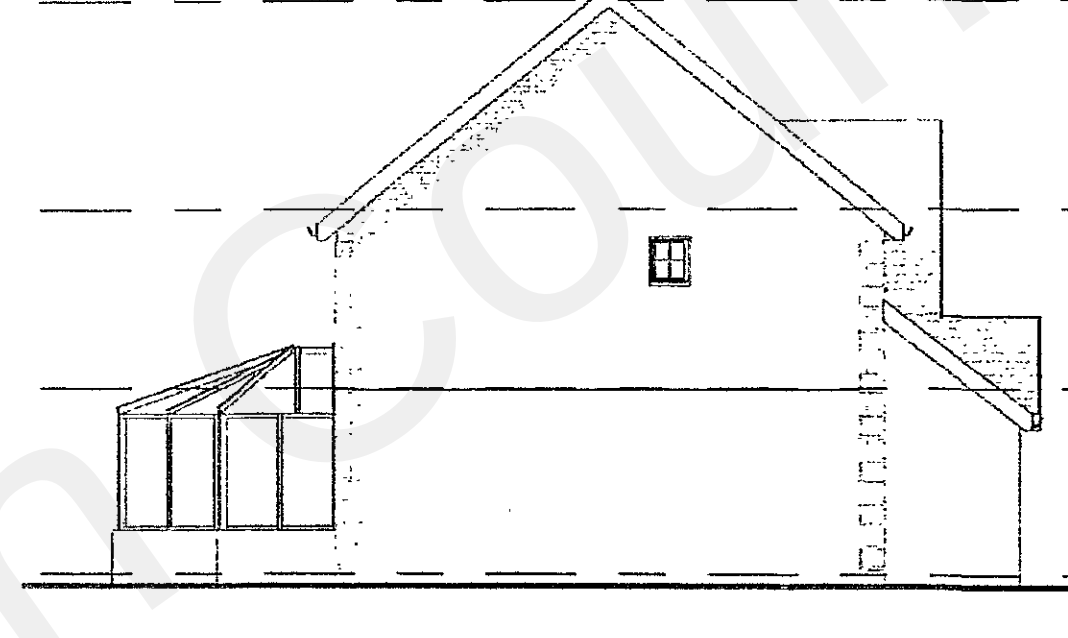


3 Side 1:100

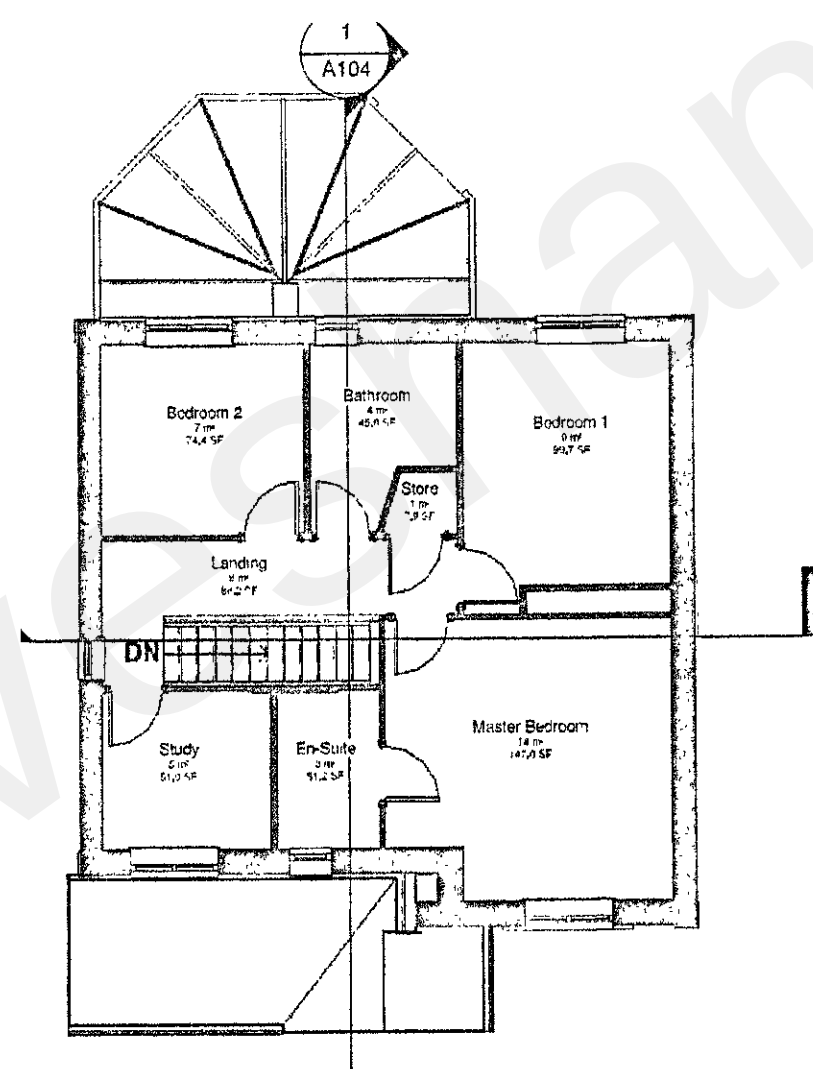


EXISTING FIRST FLOOR PLAN

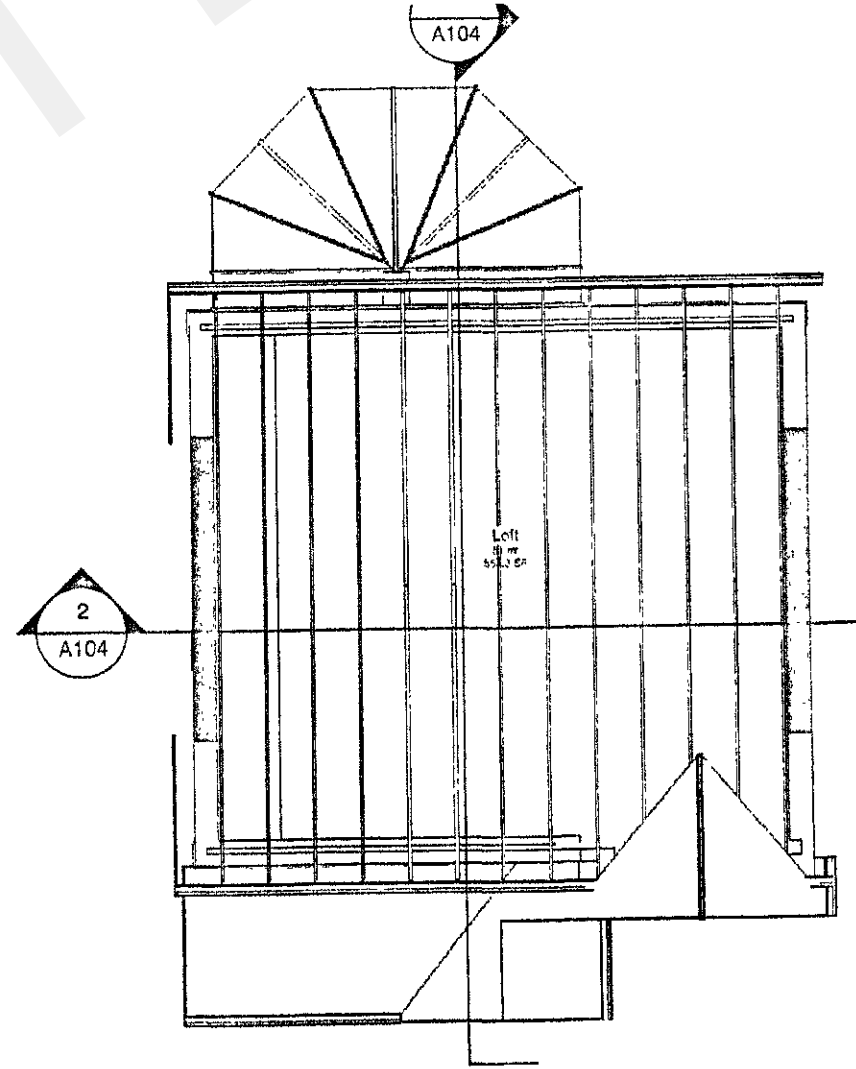

EXISTING SECOND FLOOR PLAN

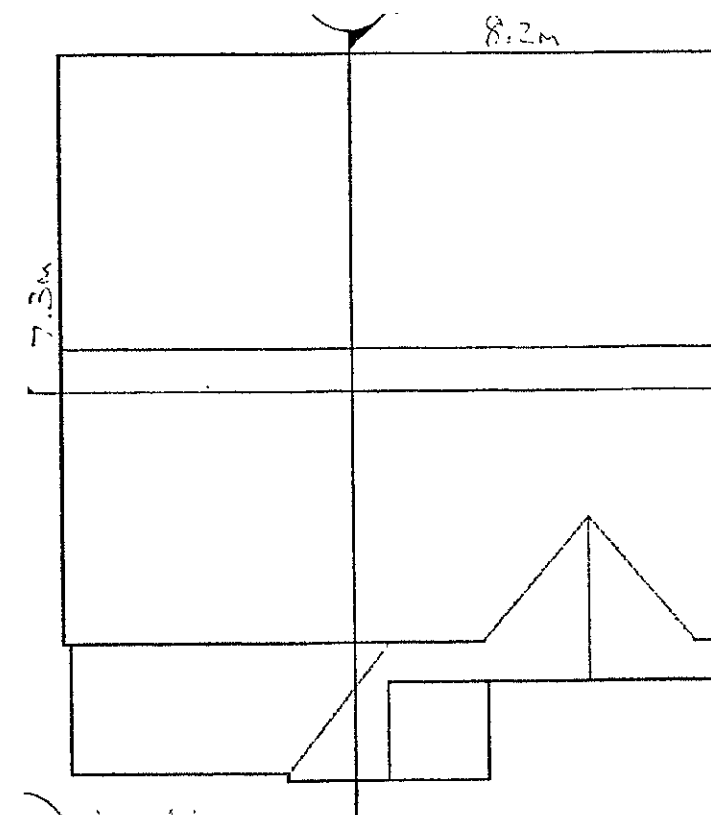

EXISTING ROOF PLAN

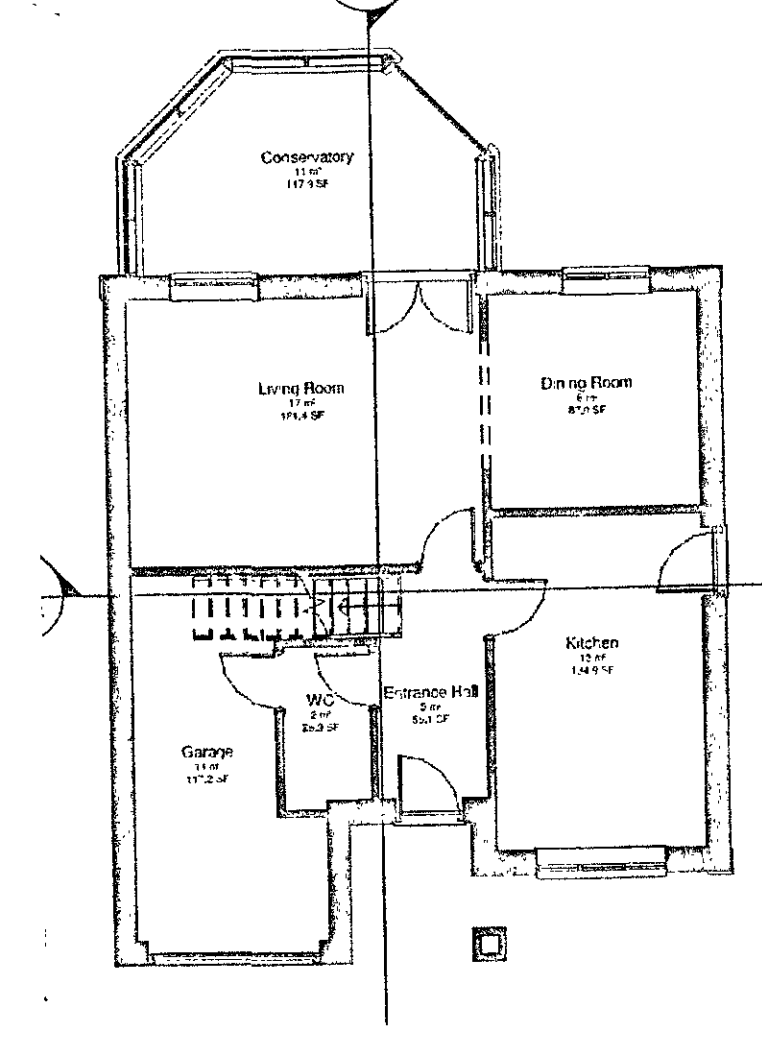

EXISTING GROUND FLOOR PLAN

NOTES:
All dimensions must be checked on site and are not to be taken from this drawing.

A	Date	Revisions

©copyright

0 1 2 3 4
1:100

Client
MR. J. BAYLIFF

Job Title
EXISTING PLANS & ELEVATIONS

Drawing Title
9 ASHMORE GARDENS
NORTHLEST
GRAVESEND
DA1 8NS

Scale
1:100

Date
August 21

Drawn by
2

Dwg No.
KL/98