




LHS ELEVATION

DATUM 60.00m

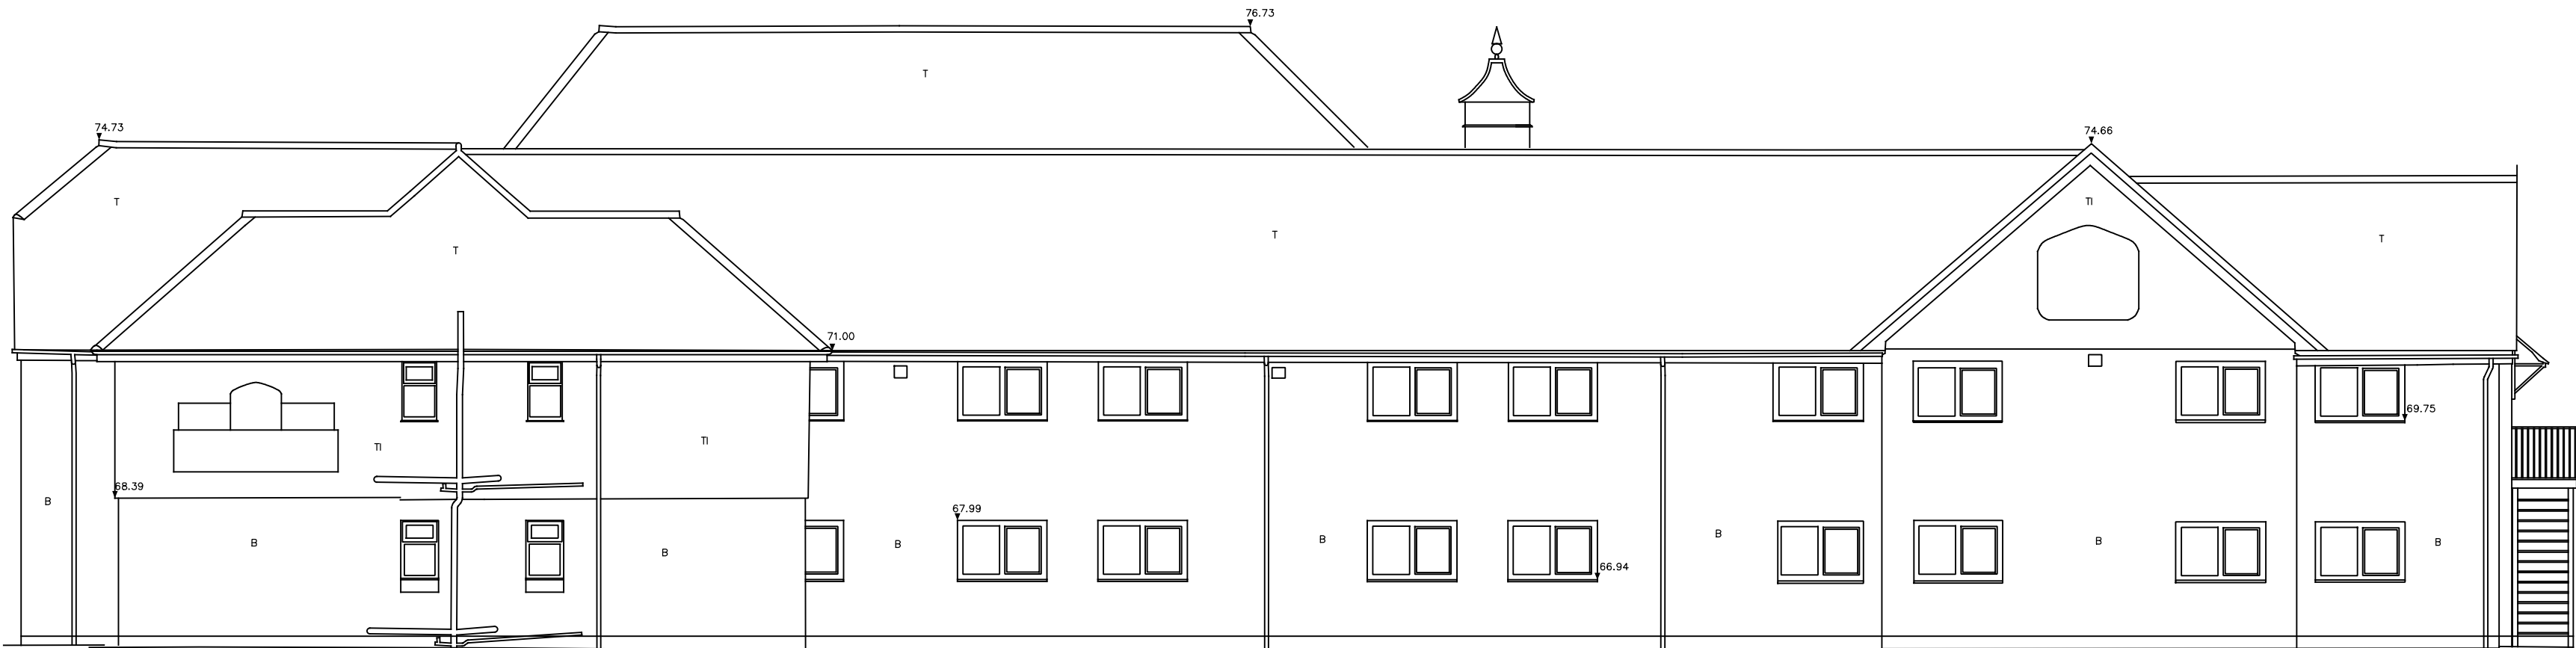

REAR ELEVATION

DATUM 60.00m

1:100 0 5


ABBREVIATIONS			
AB	Alr Brick	KO	Kerb Outlet
B	Brick	L	Light
BAL	Balcony	LP	Lamp Post
BB	Bellha Beacon	MH	Manhole
BD	Bollard	MKR	Marker
BH	Borehole or Beam Height	MSF	Metal Security Fence
BL	Bed Level	NA	No Access
BP	Brick Pier	OHC	Overhead Cables
BRW	Brick Retaining Wall	P	Post
BS	Bus Stop	PALF	Palisade Fence
BT	British Telecom	PF	Picket Fence
BW	Brick Wall	PT	Trail Pit
BWF	Barbed Wire Fence	PL	Pavement Light
C	Concrete	PM	Parking Meter
CAB	Cabinet	PRF	Post & Rail Fence
CBF	Close Boarded Fence	PWF	Post & Wire Fence
CBW	Concrete Block Wall	R	Render
CF	Corrugated Iron Fence	RFH	Roof Height
CL	Cover Level	RE	Rodding Eye
CLF	Chain Link Fence	RH	Ridge Height
COL	Column	RS	Road Sign
CPF	Concrete Panel Fence	RWP	Rain Water Pipe
CPS	Concrete Paving Slabs	S	Stone
CRW	Concrete Retaining Wall	SV	Stop VALVE
CSU	Celling Slopes Up	SL	Soffit Level or Skylight
CTV	Cable Television	SP	Soil Pipe
CW	Concrete Wall	SPS	Stone Paving Slabs
CZY	Crazy Paving	SRW	Stone Retaining Wall
D	Door	SW	Stone Wall
DHL	Door Head Level	TAC	Tactile Paving
DC	Drainage Channel	TJ	Top of Joist
EC	Electricity Cover	T	Tile
EH	Eave Height	TB	Telephone Box
EP	Electricity Pole	TL	Traffic Light
FB	Flower Bed	UJ	Underside of Roof Joist
FC	False Ceiling	UR	Underside of Ridge Board
F/E	Fire Escape	UMP	Underside of Wall Plate
FH	Fire Hydrant	V	Vent
FL	Floor Level	VP	Vent Pipe
FWS	Foul Water Sewer	W	Window
GY	Gully	WL	Water Level
GV	Gas Valve	WM	Water Meter
IC	Inspection Cover	WMF	Wire Mesh Fence
IL	Invert Level	WPF	Wooden Panel Fence
IRF	Iron Rolling Fence	WCL	Window Cill Level
WHL	Window Head Level	WHL	Window Head Level
WVF	Woven Fence	WRW	Wooden Retaining Wall

Top	3.28	Floor to Ceiling Height
Banks		Gate
Bottom		Survey Station
Fences		+10.60 Floor Level
Change in Surface		Tree
Edge of Vegetation		
OS Data		

STATION CO-ORDINATE TABLE			
Ref.	East	North	Elevation
1	565585.118	170660.830	66.122
2	565535.989	170683.571	65.788

- NOTES
- ALL LEVELS SHOWN ARE RELATED TO ORDNANCE SURVEY GPS DATUM.
 - TREE TYPES SHOWN ON THIS DRAWING CANNOT BE GUARANTEED AND IF CRITICAL SHOULD BE VERIFIED BY A TREE SPECIALIST. TREE SPREADS ARE AVERAGES UNLESS OTHERWISE INDICATED. TREE HEIGHTS ARE APPROXIMATE.
 - ALTHOUGH CARE HAS BEEN TAKEN, DUE TO ACCESS LIMITATIONS ALL HIGH LEVEL DETAIL HAS BEEN SURVEYED REMOTELY AND NOT CHECKED BY PHYSICAL MEASUREMENTS.
 - ALL CRITICAL MEASUREMENTS MUST BE CHECKED / VERIFIED.
 - ALL CO-ORDINATES SHOWN RELATE TO AN ORDNANCE SURVEY DERIVED GRID.
 - ALL OS DATA SHOWN HAS BEEN POSITIONED BY MEANS OF A 'BEST FIT' OVERLAY.

REVISIONS DATE

 

A MEMBER OF
THE SURVEY ASSOCIATION

SCALE: 1:100@A1
DATE: DECEMBER 2017
DRAWN: JL / GR
JOB No:

TITLE:
ELEVATIONS

JOB:
THE MANOR HOTEL, GRAVESEND

CLIENT:
MR MIKE ROSSI

DWG. No:
DAT / 9.1



BRICKFIELD HOUSE
HIGH ROAD
THORNWOOD
EPPING
ESSEX CM16 6TH
TEL: 07977 112286
OR 07977 111935