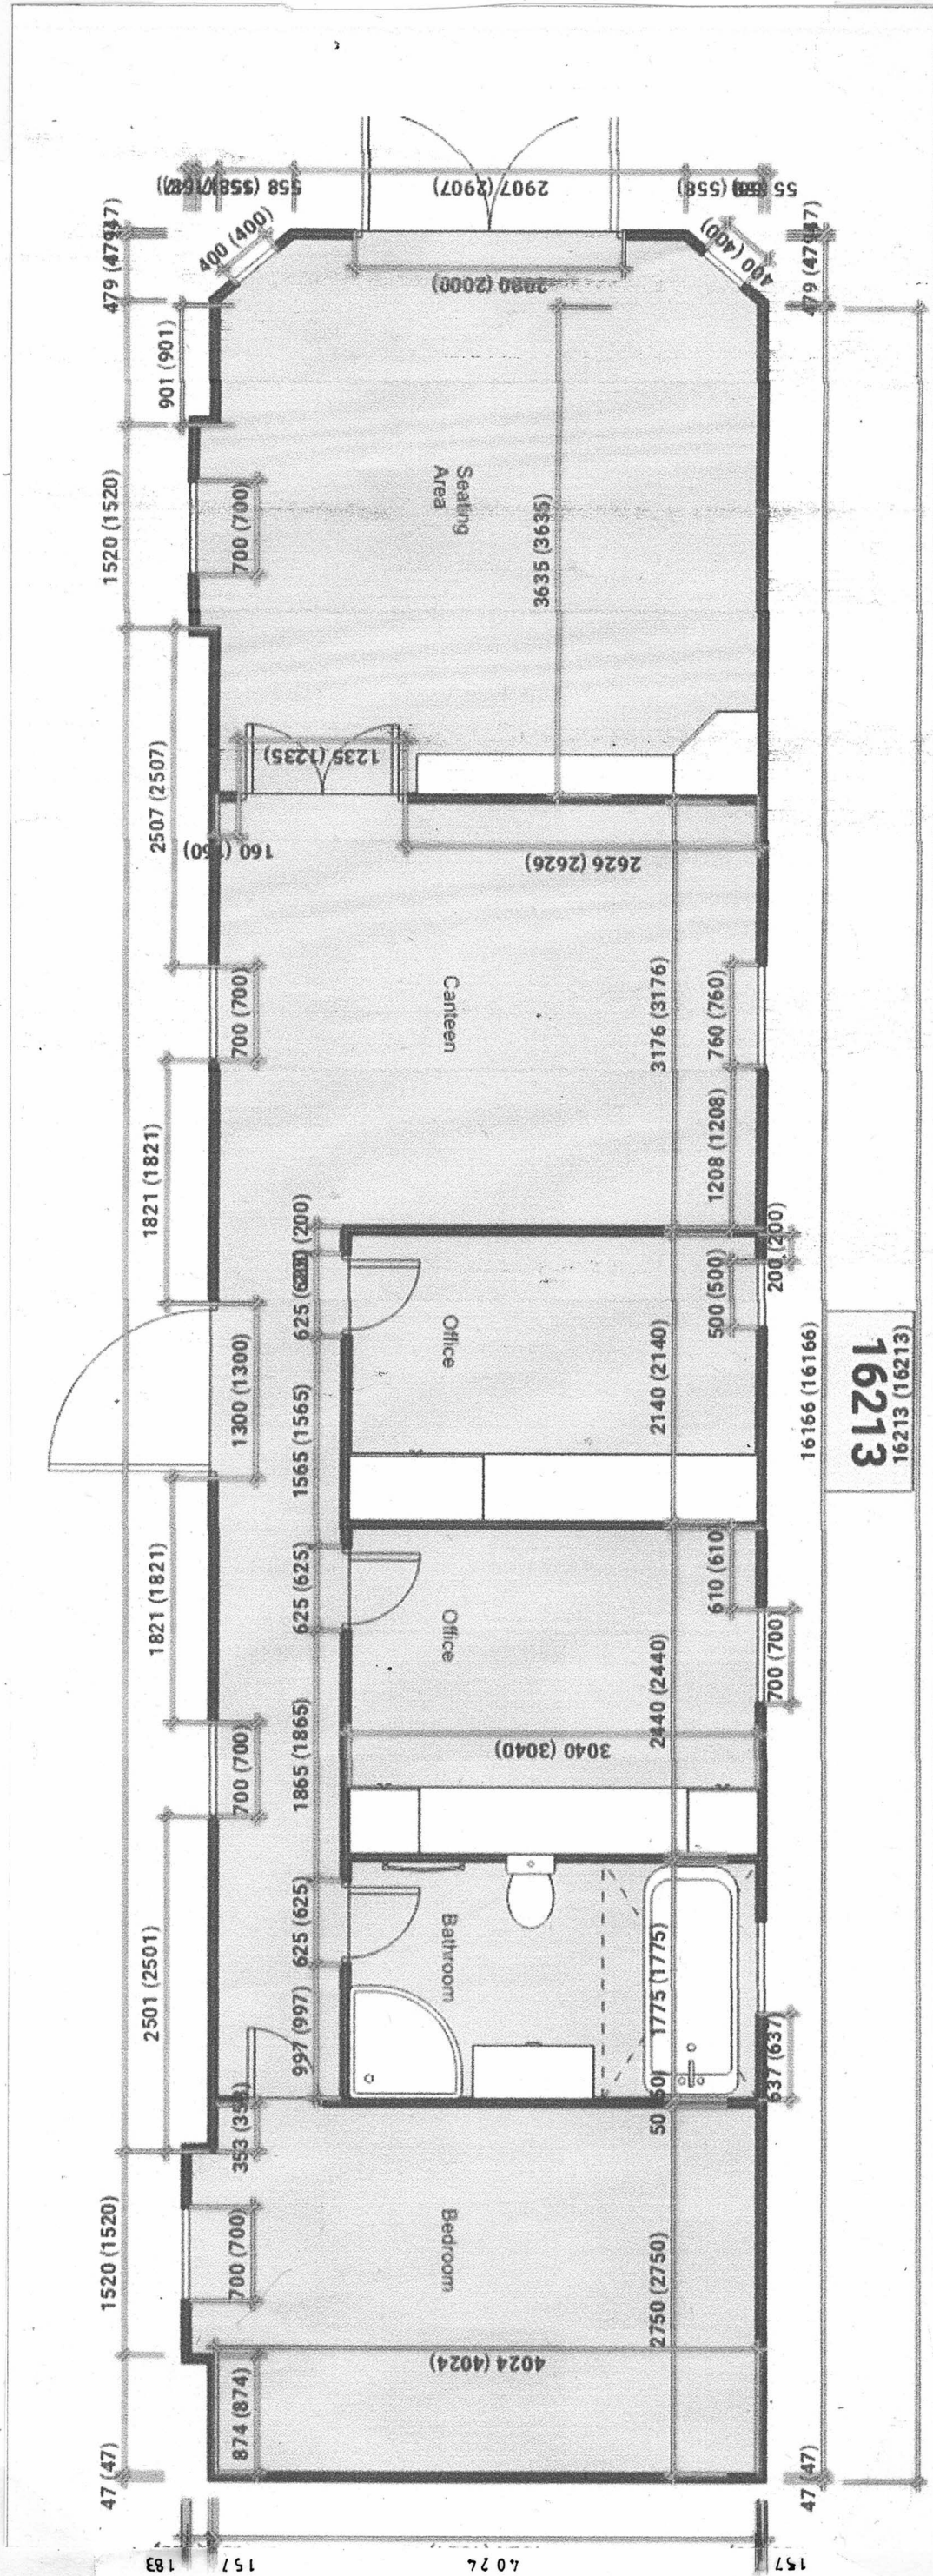


Client MR. J. MASTERS			
Job CHALK SCOUT HQ - CASTLE LANE			
Drg FLOOR PLAN WELFARE UNIT			
Date	Scale	Job No	Drg No
AUG.23	1:100	23/15	P.10.