
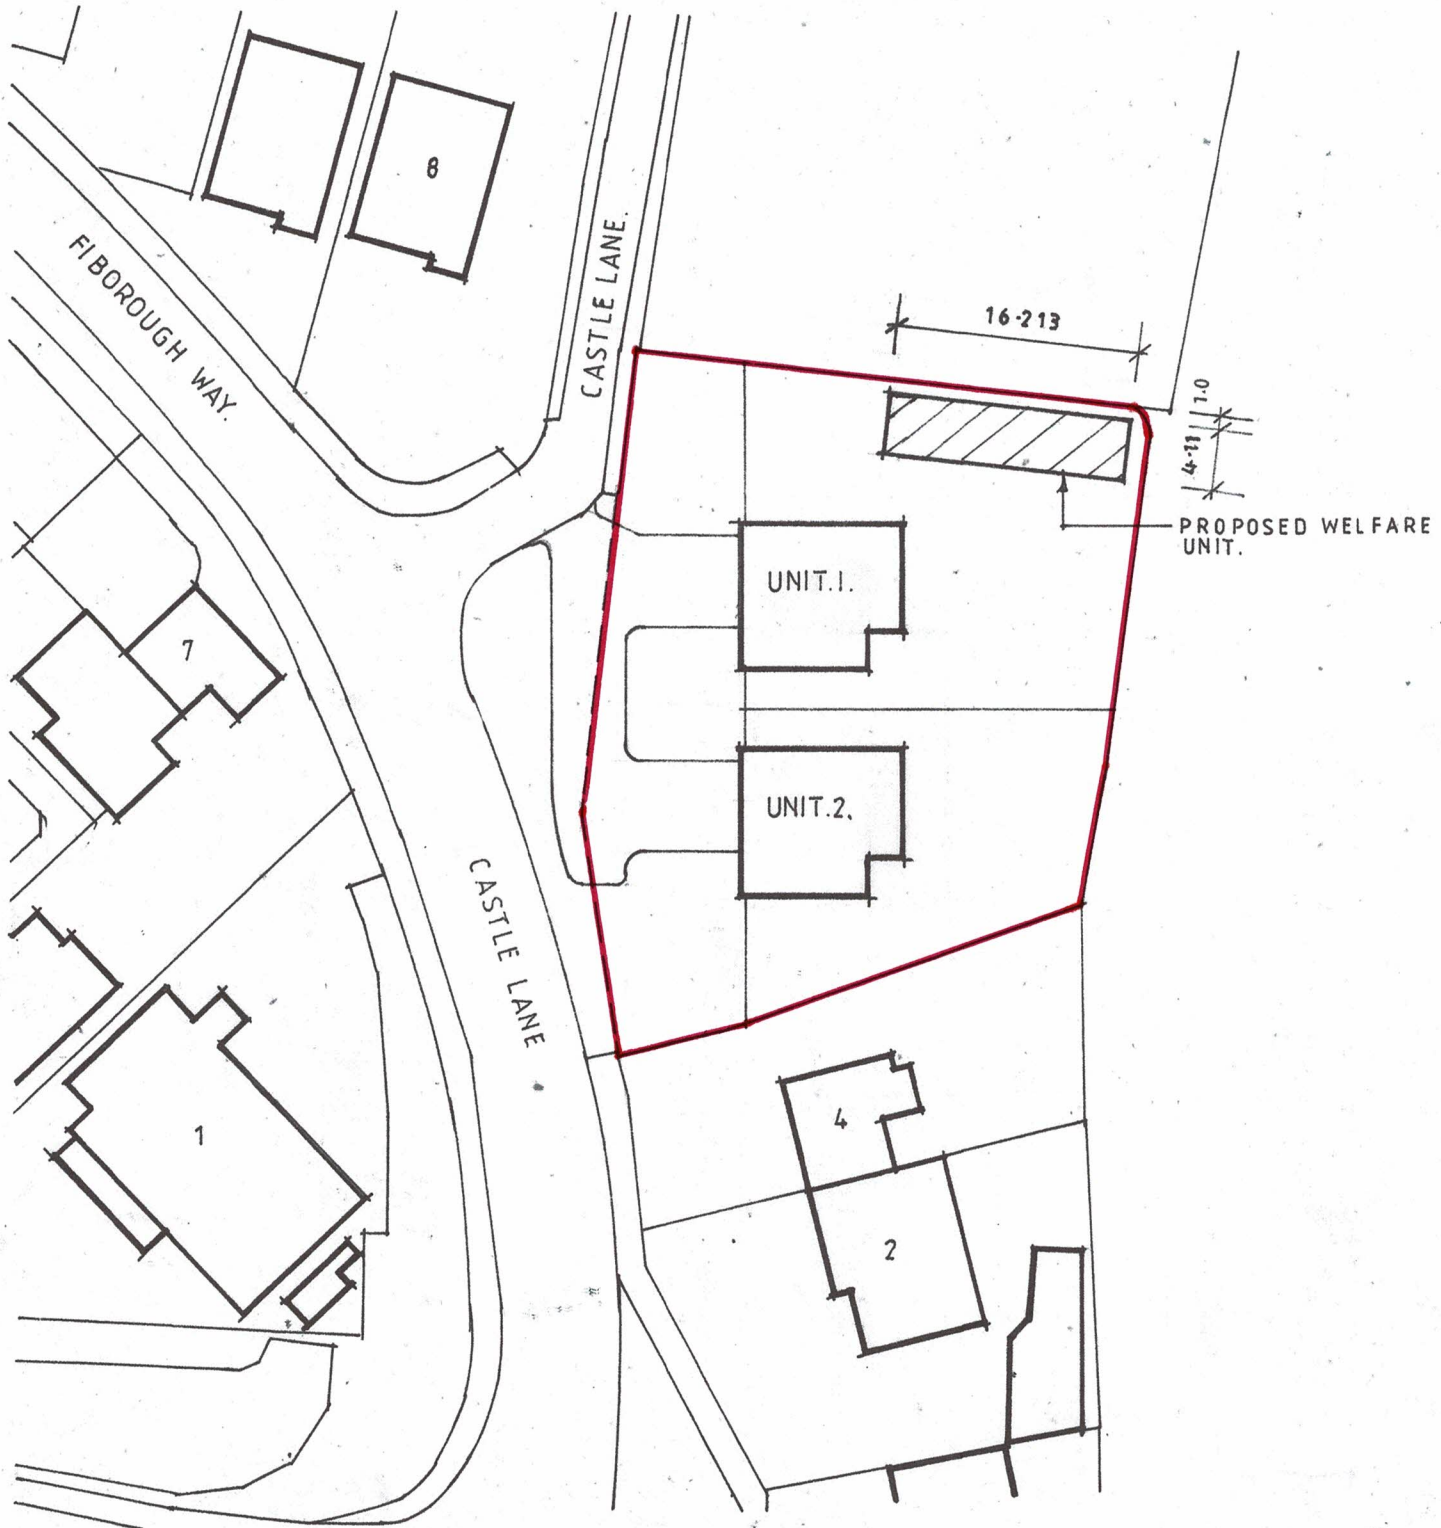


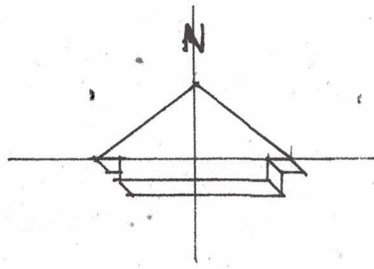

0 5 10 15 20
SCALE BAR: 1:500 METRES

Client MR. J. MASTERS.				
Job CHALK SCOUT HQ CASTLE LANE.				
Drg EXISTING SITE PLAN.				
Date	Scale	Job No	Drg No	Rev
AUG.23	1:500	23/15	P.02.	