



Front Garden

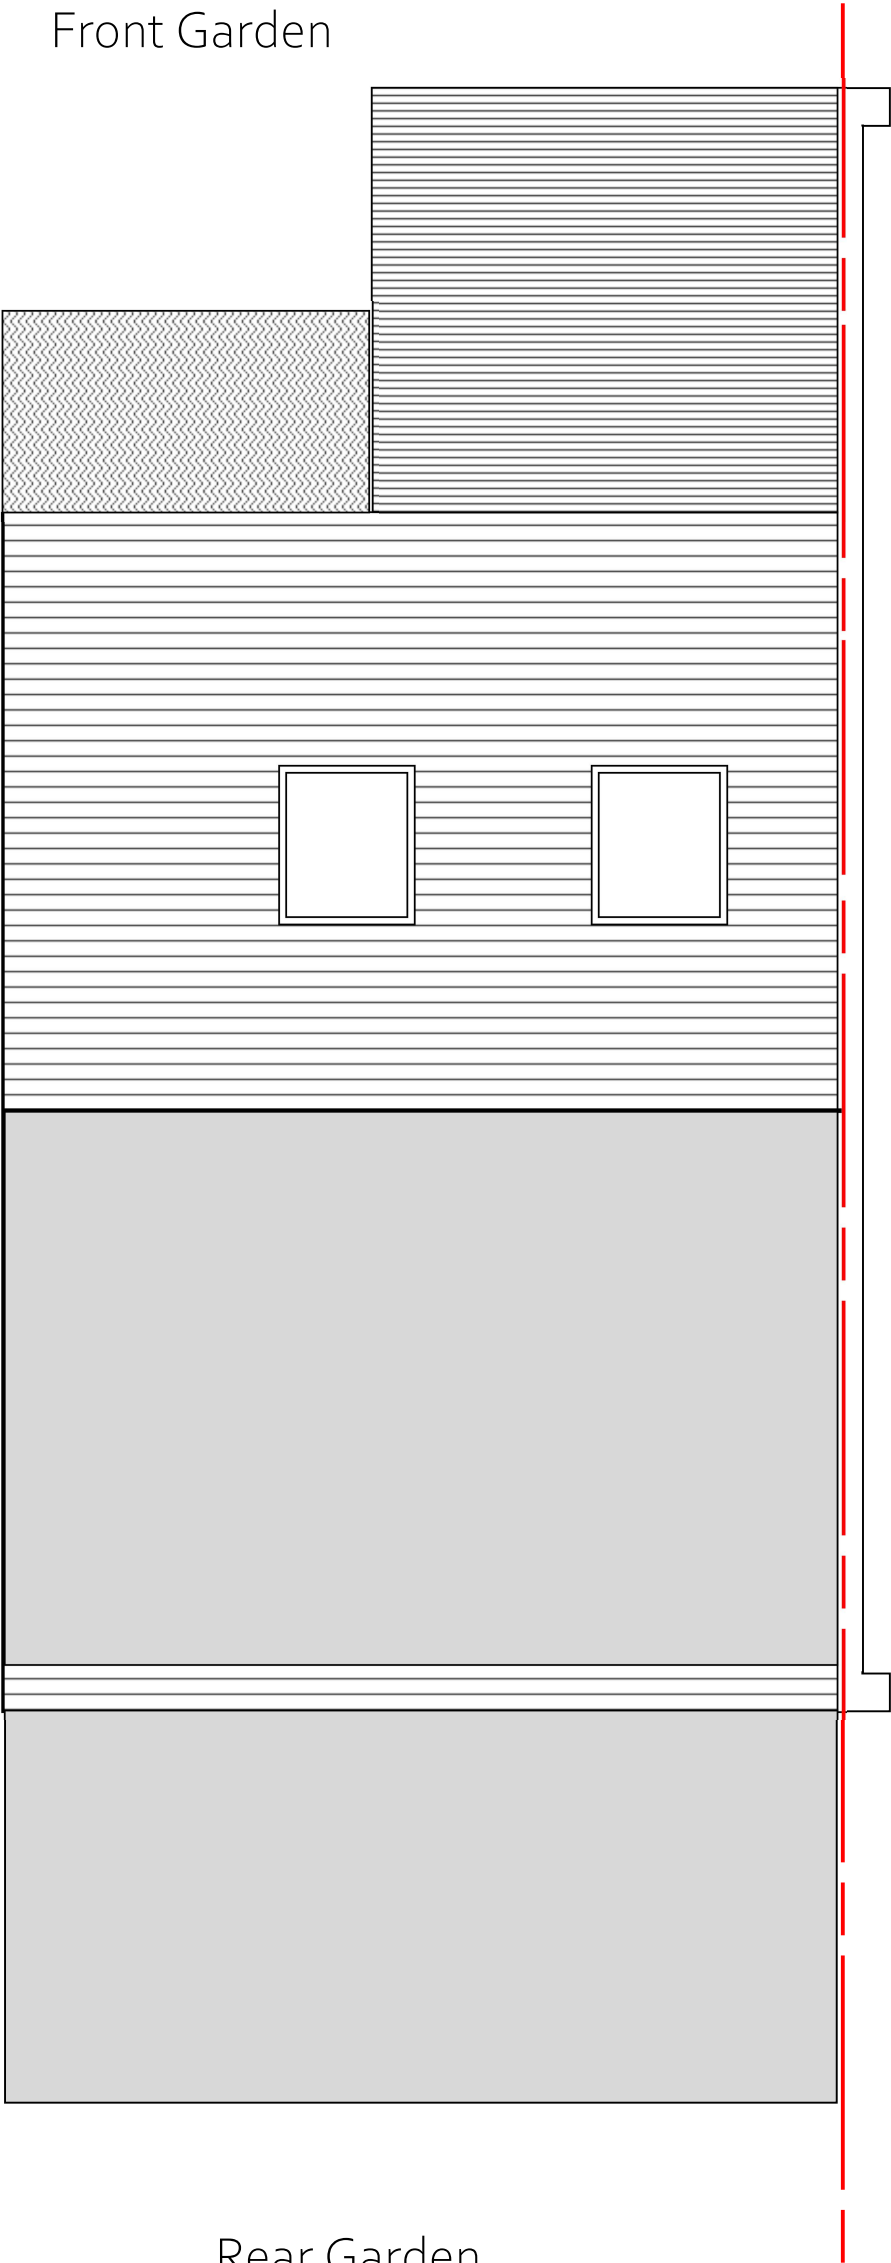

Rear Garden

Proposed Roof Floor Plan

 

Scale Bar 1:50

Title: 60 Armoury Drive Graves End DA12 1NB	
Agent: Haider karim	
Date: 8/3/2023	Sheet: HK/07
Scale: 1:50 @ A3	Copy right image of Abdul Karim & Sons LTD