




PROPOSED BASEMENT PLAN

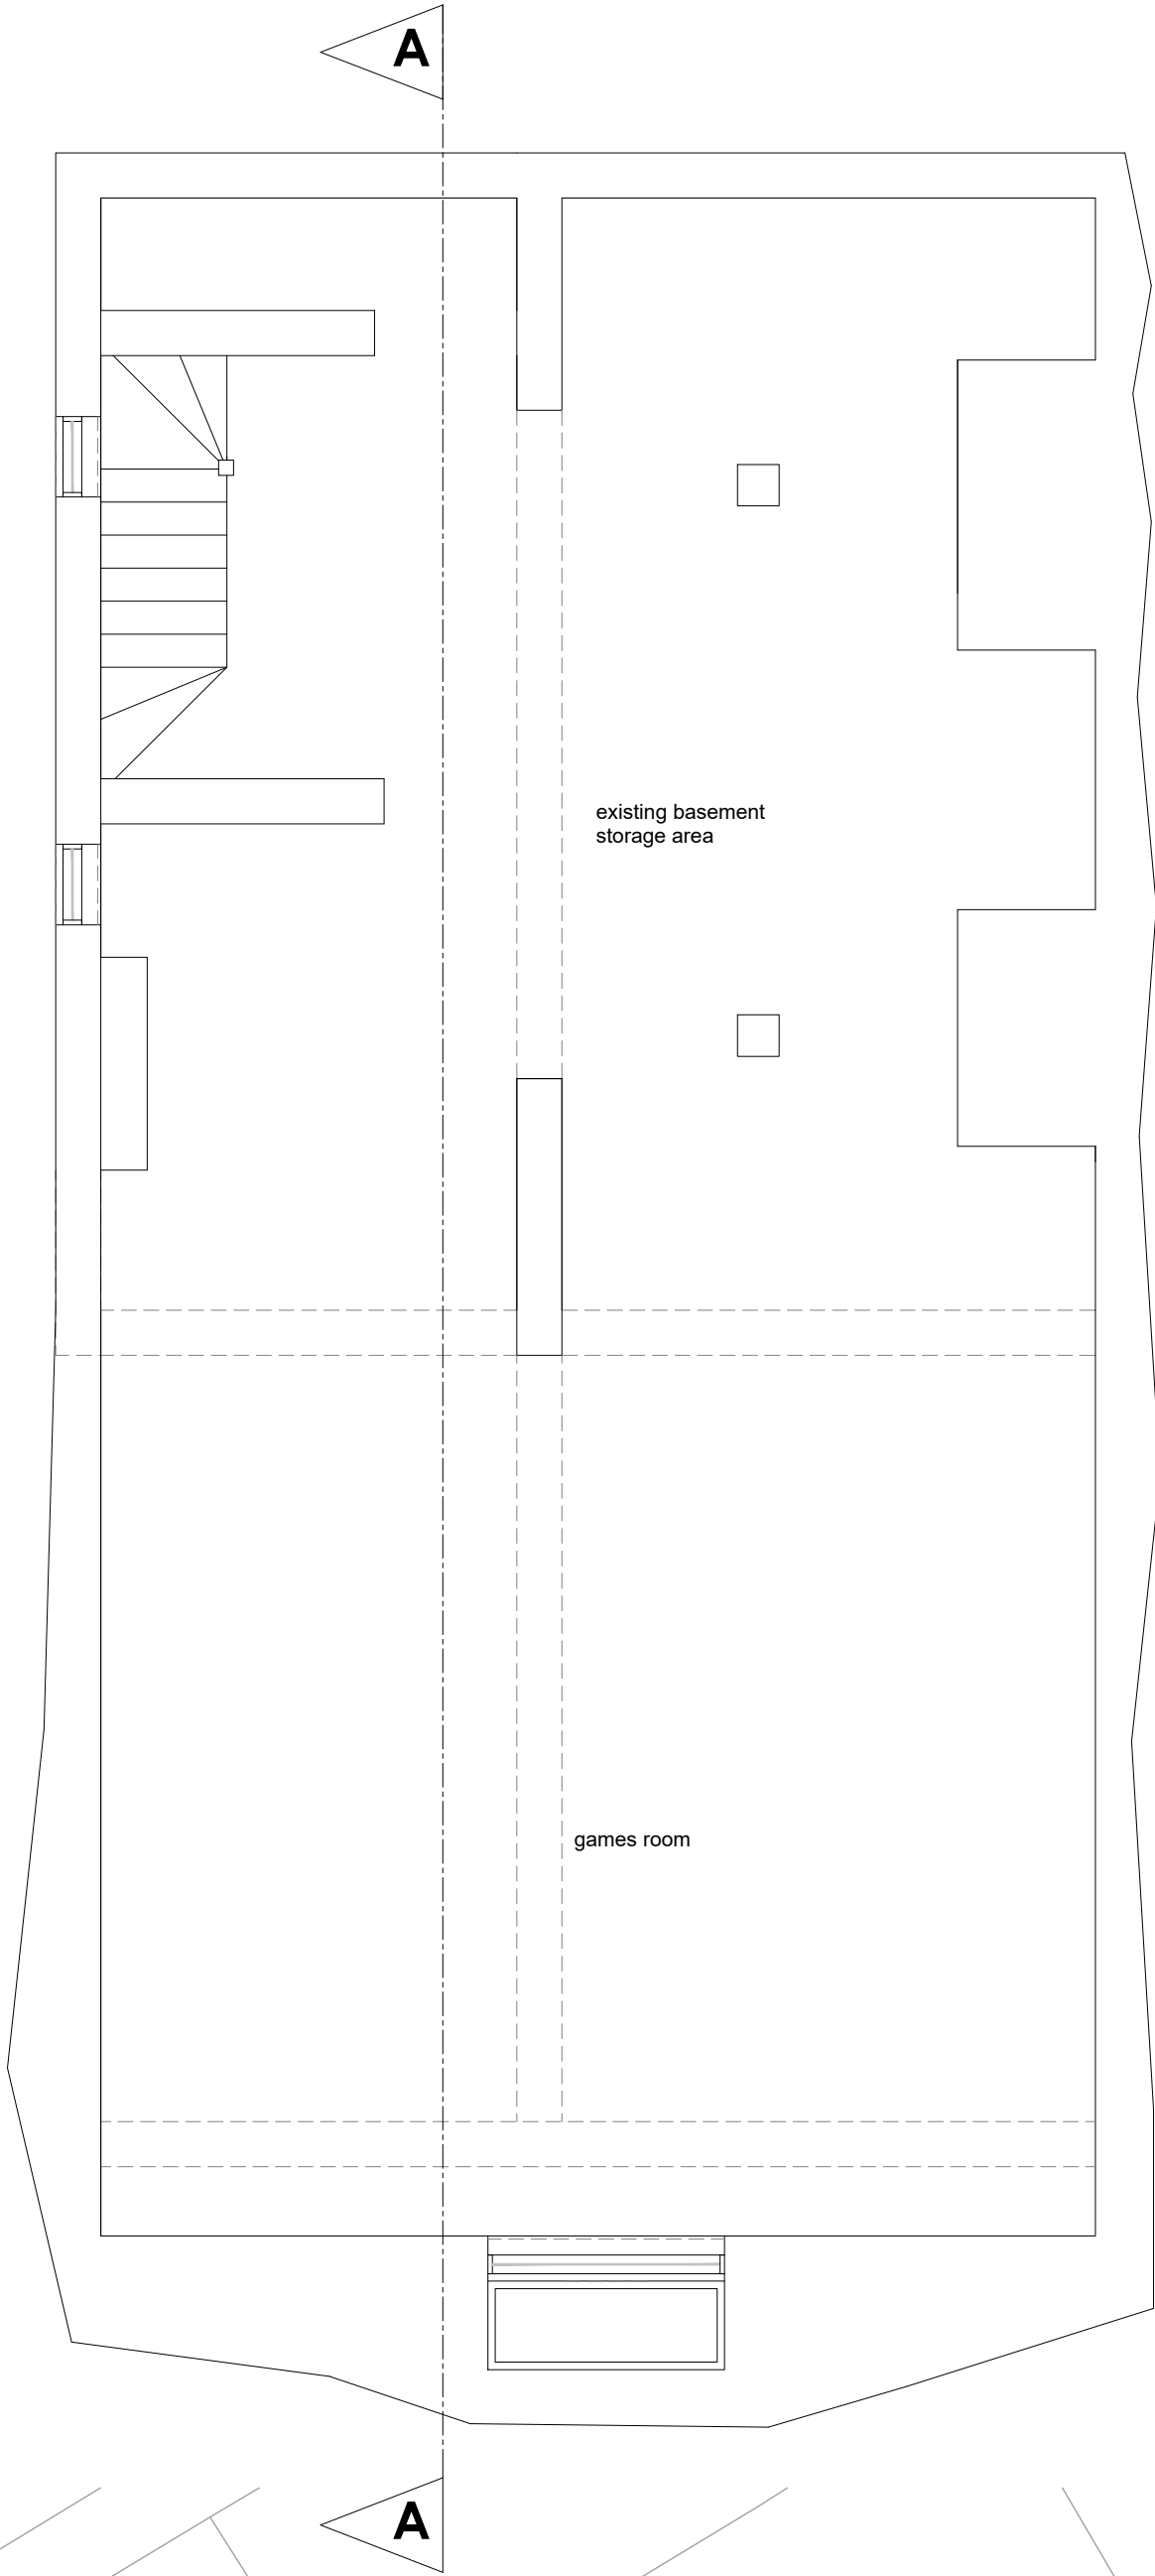



PROPOSED GROUND FLOOR PLAN

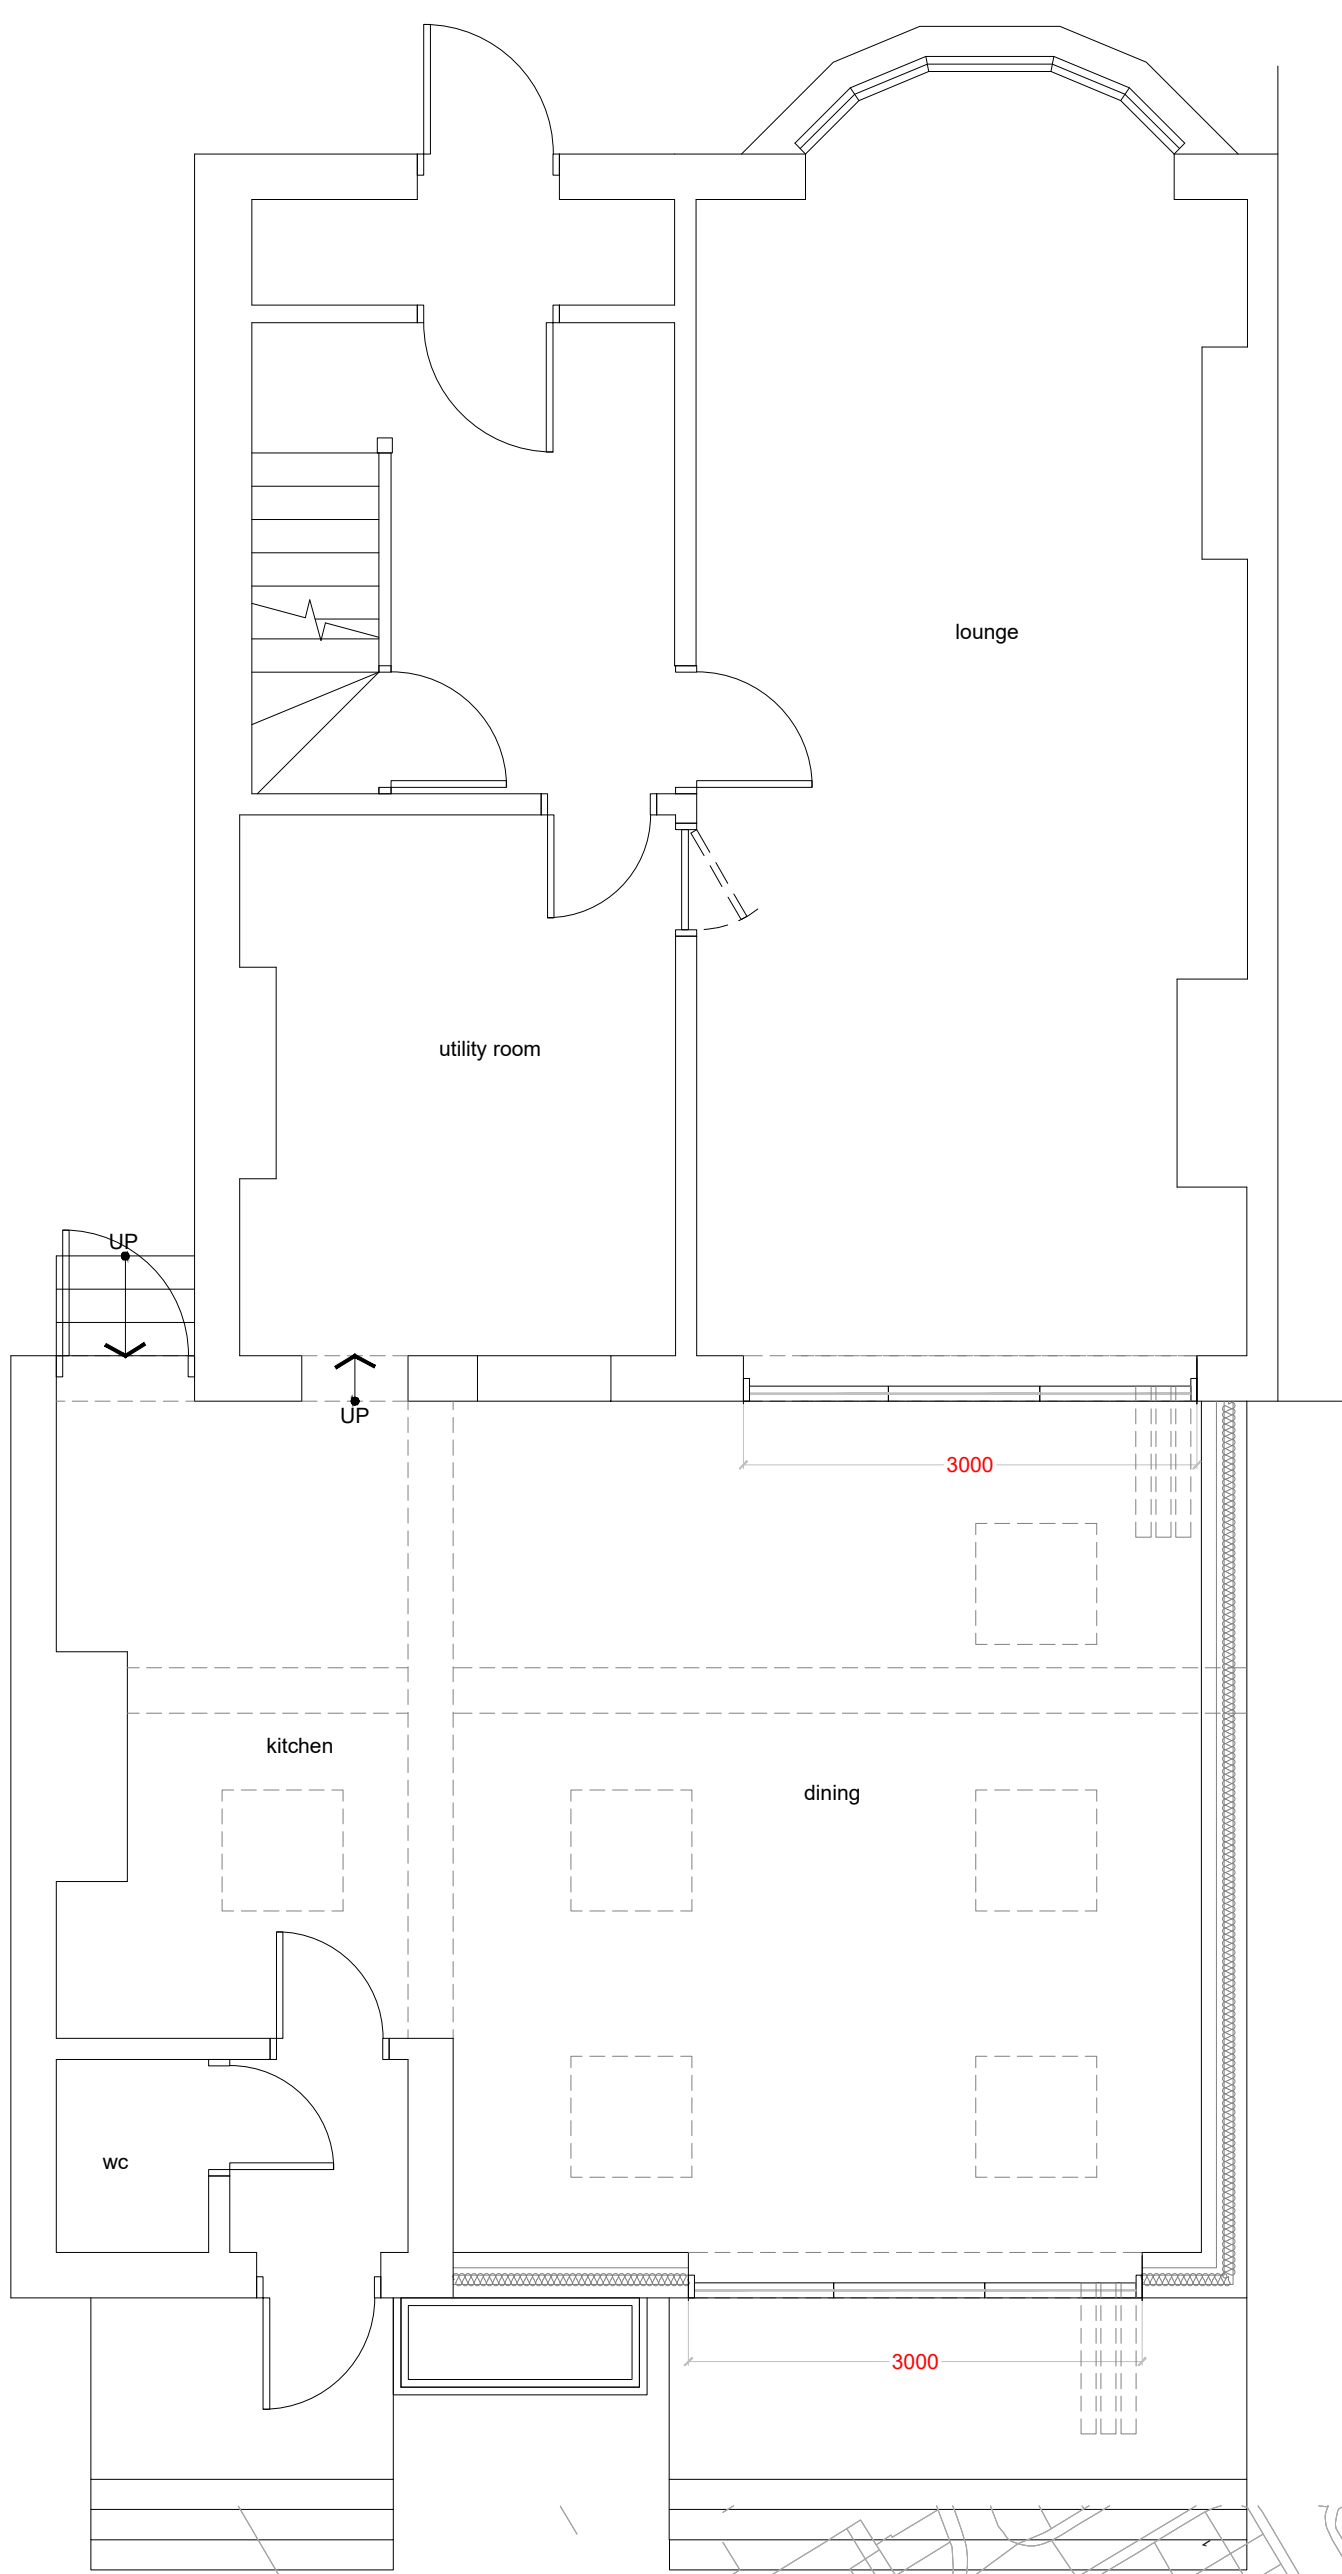


PROPOSED 1ST FLOOR PLAN

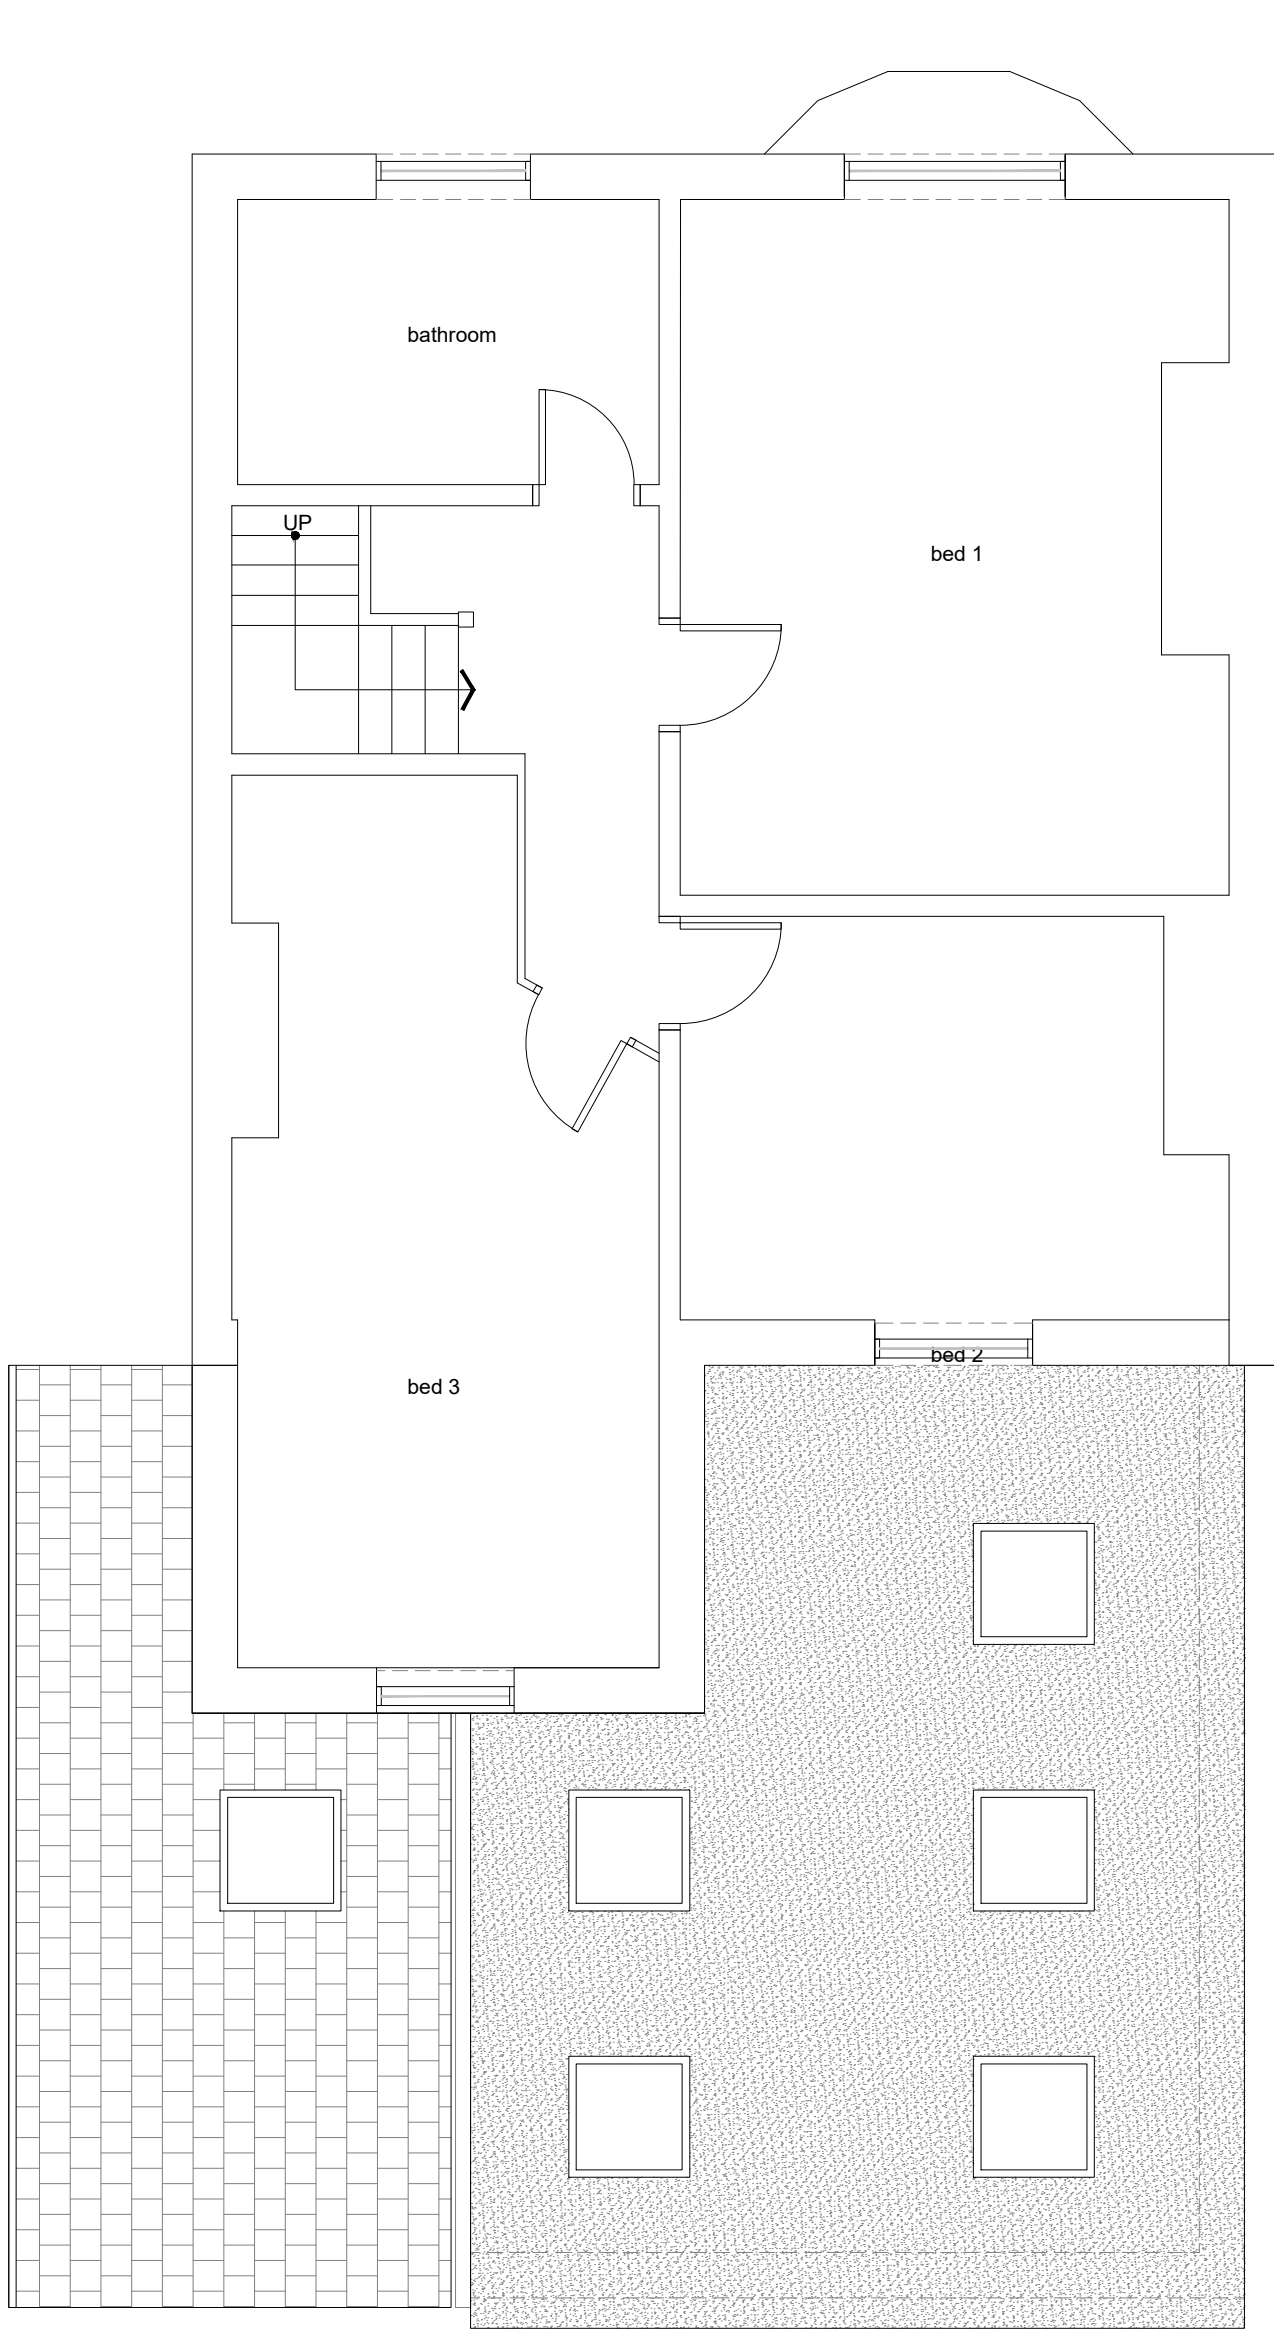



PROPOSED ROOF PLAN

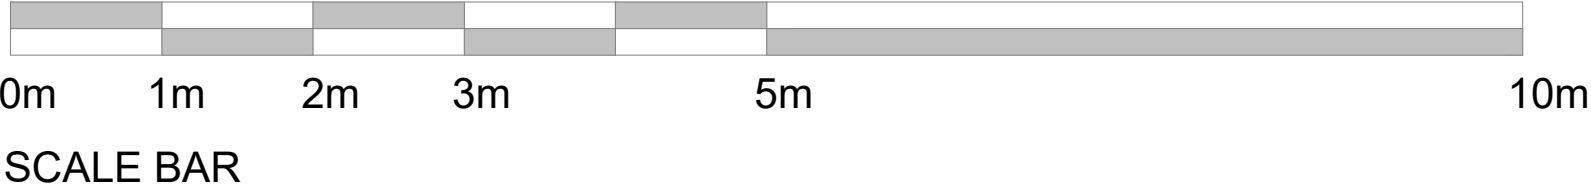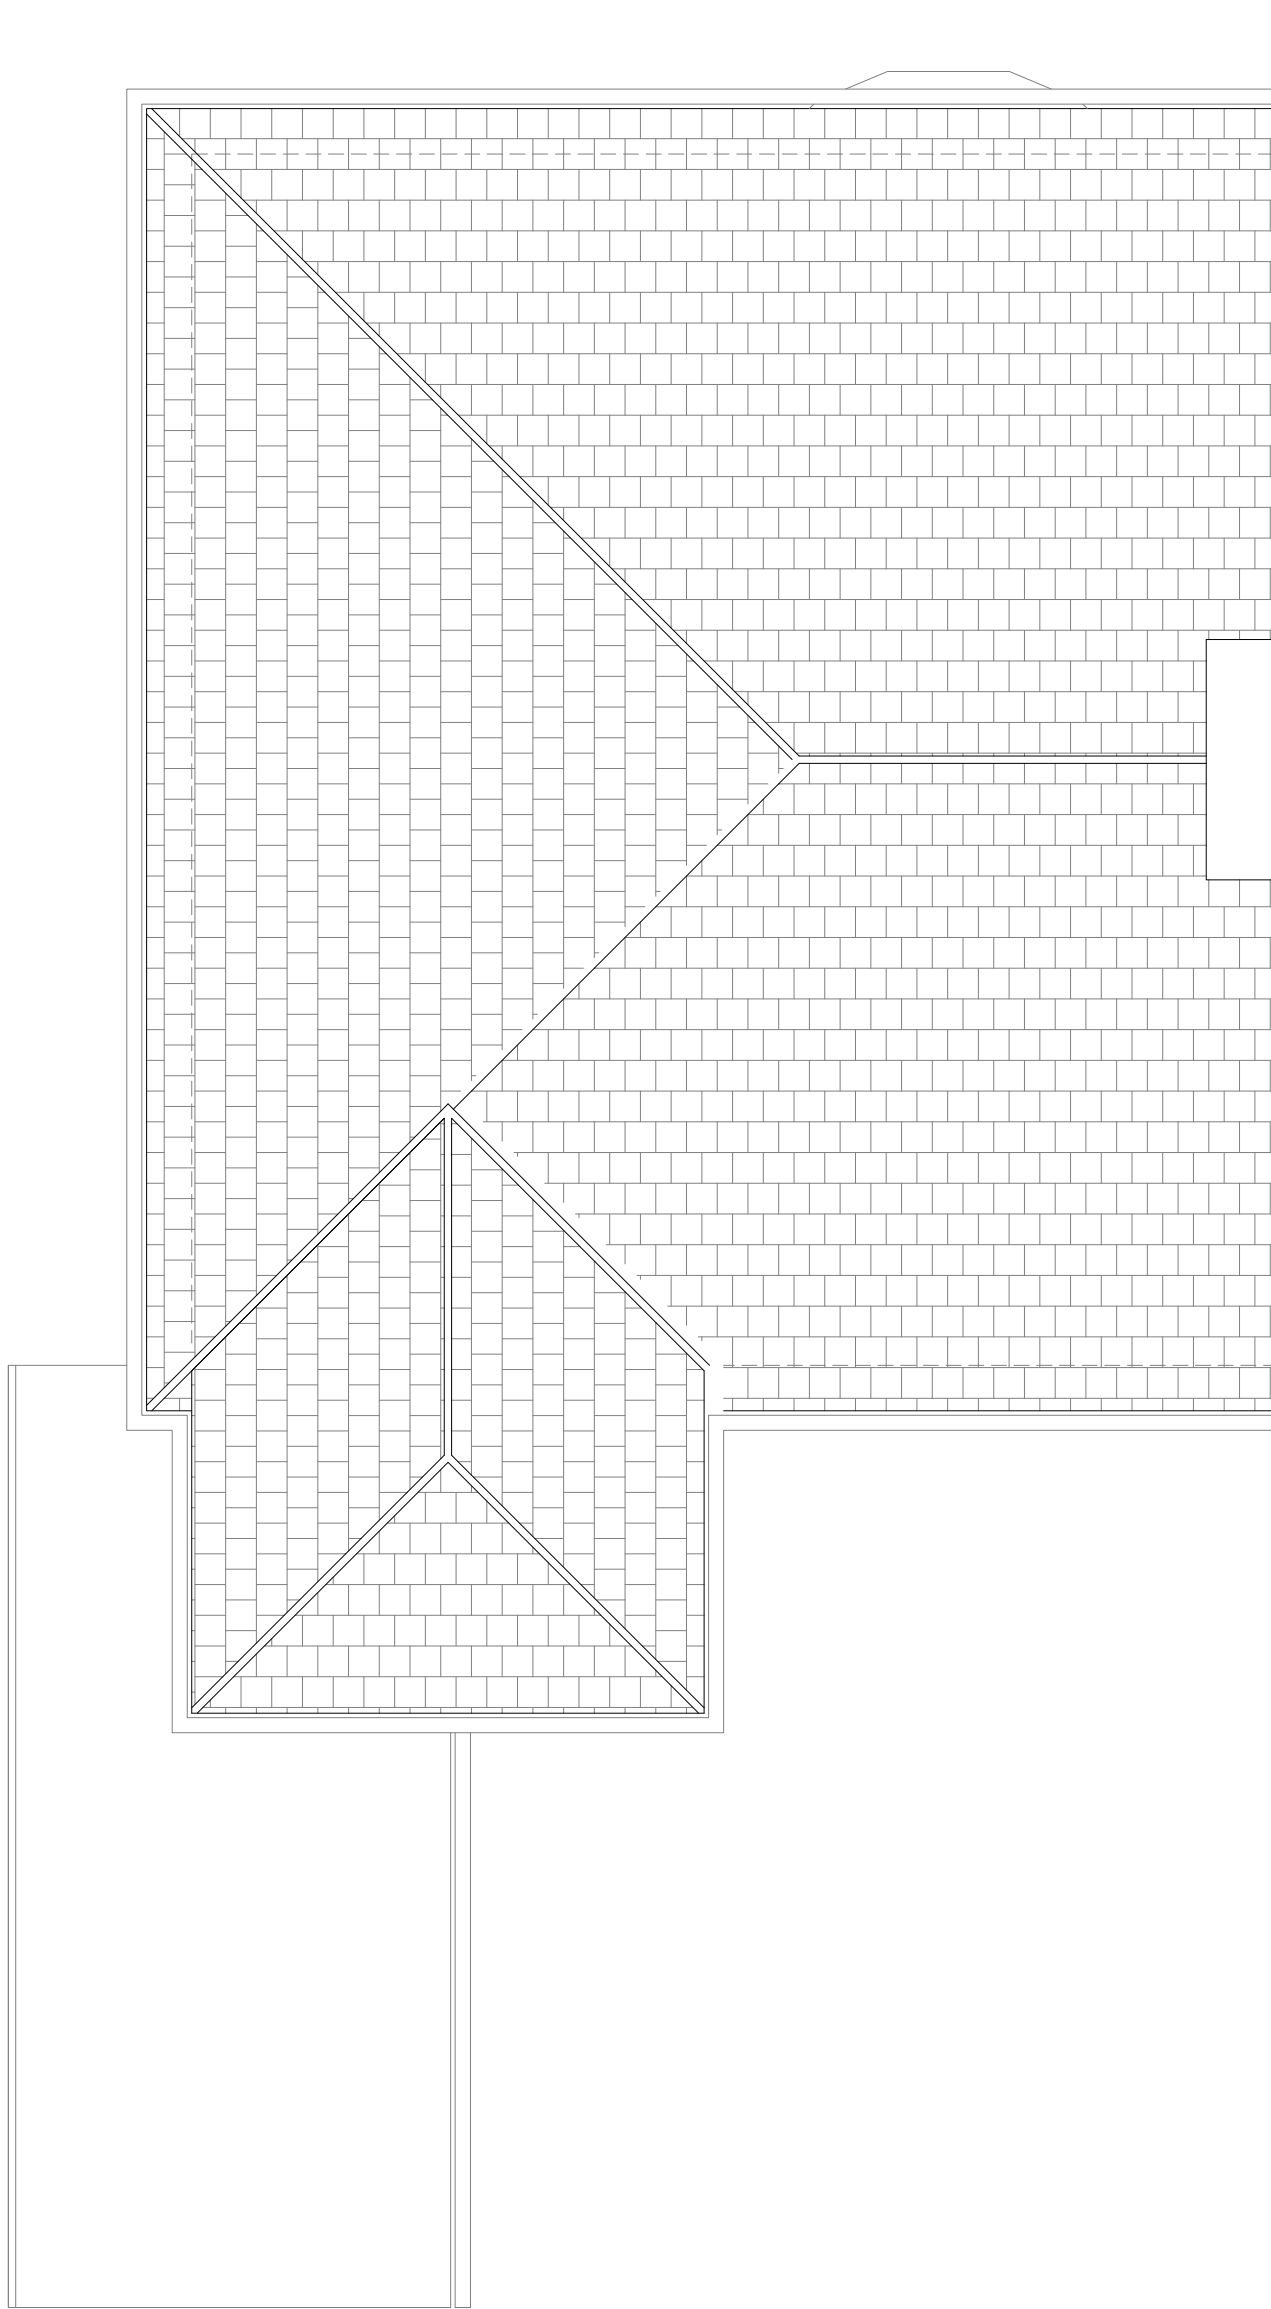

SITE LOCATION PLAN
@1:1250 SCALE

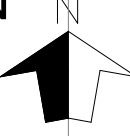

SITE BLOCK PLAN
@1:200 SCALE

 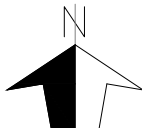

NOTES		
- DO NOT SCALE FROM THIS DRAWING. - ALL DIMENSIONS MUST BE CHECKED ON SITE. - ALL RIGHTS RESERVED. NO REPRODUCTION IN ANY MATERIAL FORM IS PERMITTED WITHOUT CONSENT. - THIS DRAWING IS COPYRIGHT OF KENT ARCHITECTURAL SERVICES.		
client MR N NERIJUS		
project 24 DOVER ROAD, NORTHFLEET, KENT, DA11 9QD		
title PROPOSED FLOOR PLANS		
scales 1:50 @A1		
date 27.04.22	drawn mss	size A1
drawing no. SL-001-200		revision P3