
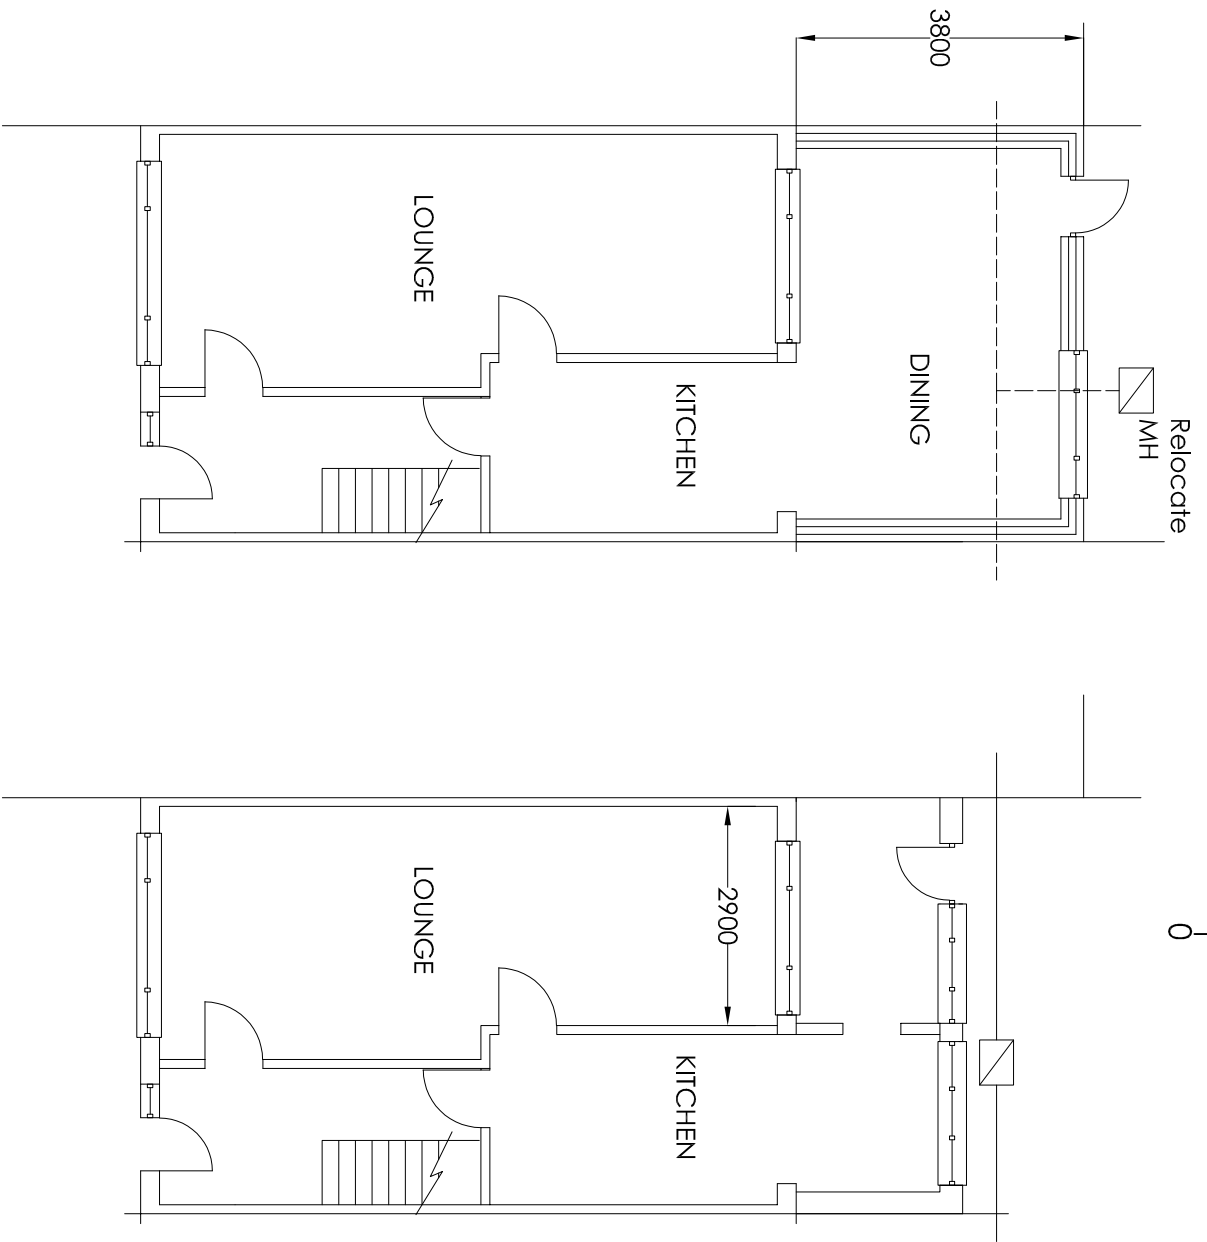
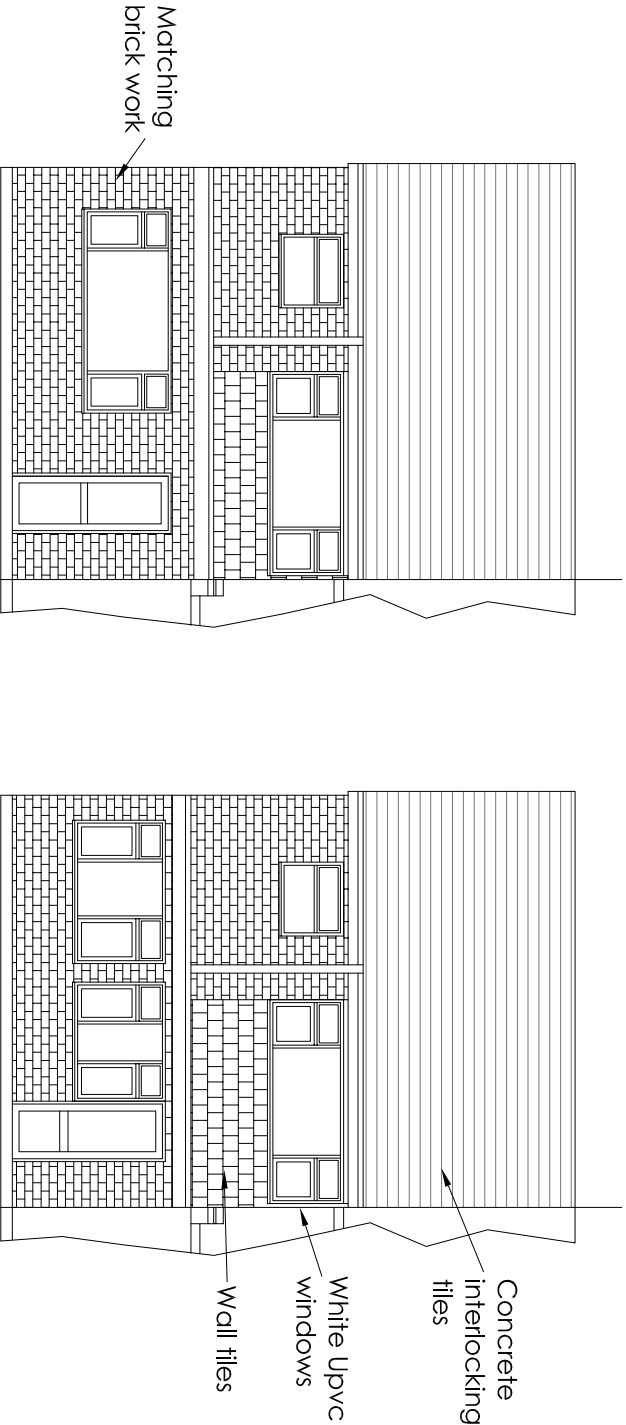


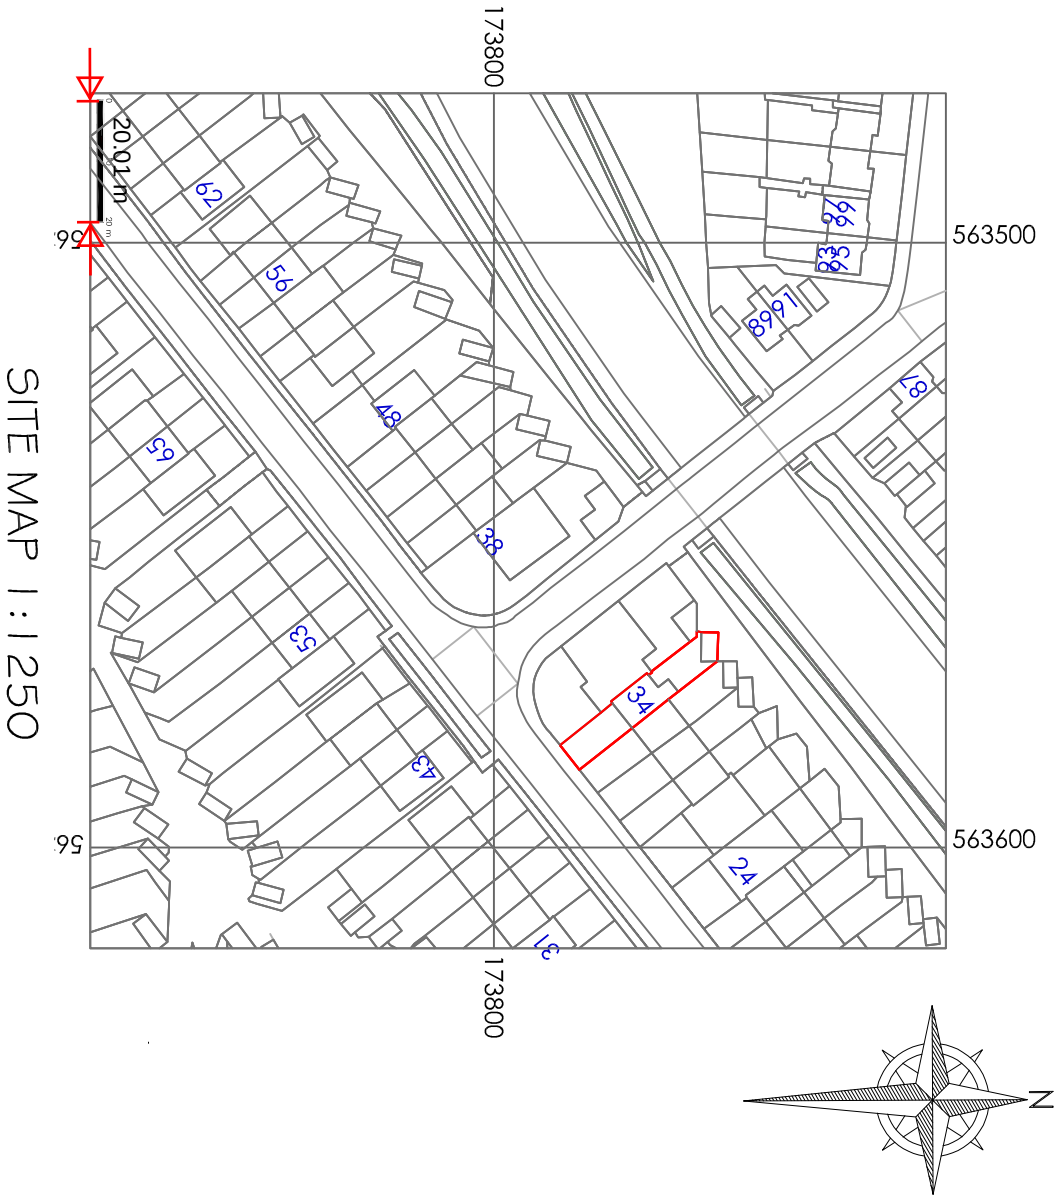

Proposed GF Plan

Existing GF Plan

Project 34 Beaumont Drive Northfleet Kent Erection of single storey rear extension		H S Channa PICAROONS MAIDSTONE ROAD PLATT KENT TN15 8LB Tel / Fax: 01732 605759 E-mail: hbchanna@tiscali.co.uk	
Drawing Title Site Map & Existing and proposed Ground Floor Plans & Rear Elevations		Drawn HC	Date May 26
		Scale 1:1250 1:100	Drawing No. 34BD/A3/O1