






PROPOSED SITE PLAN
SCALE 1:200

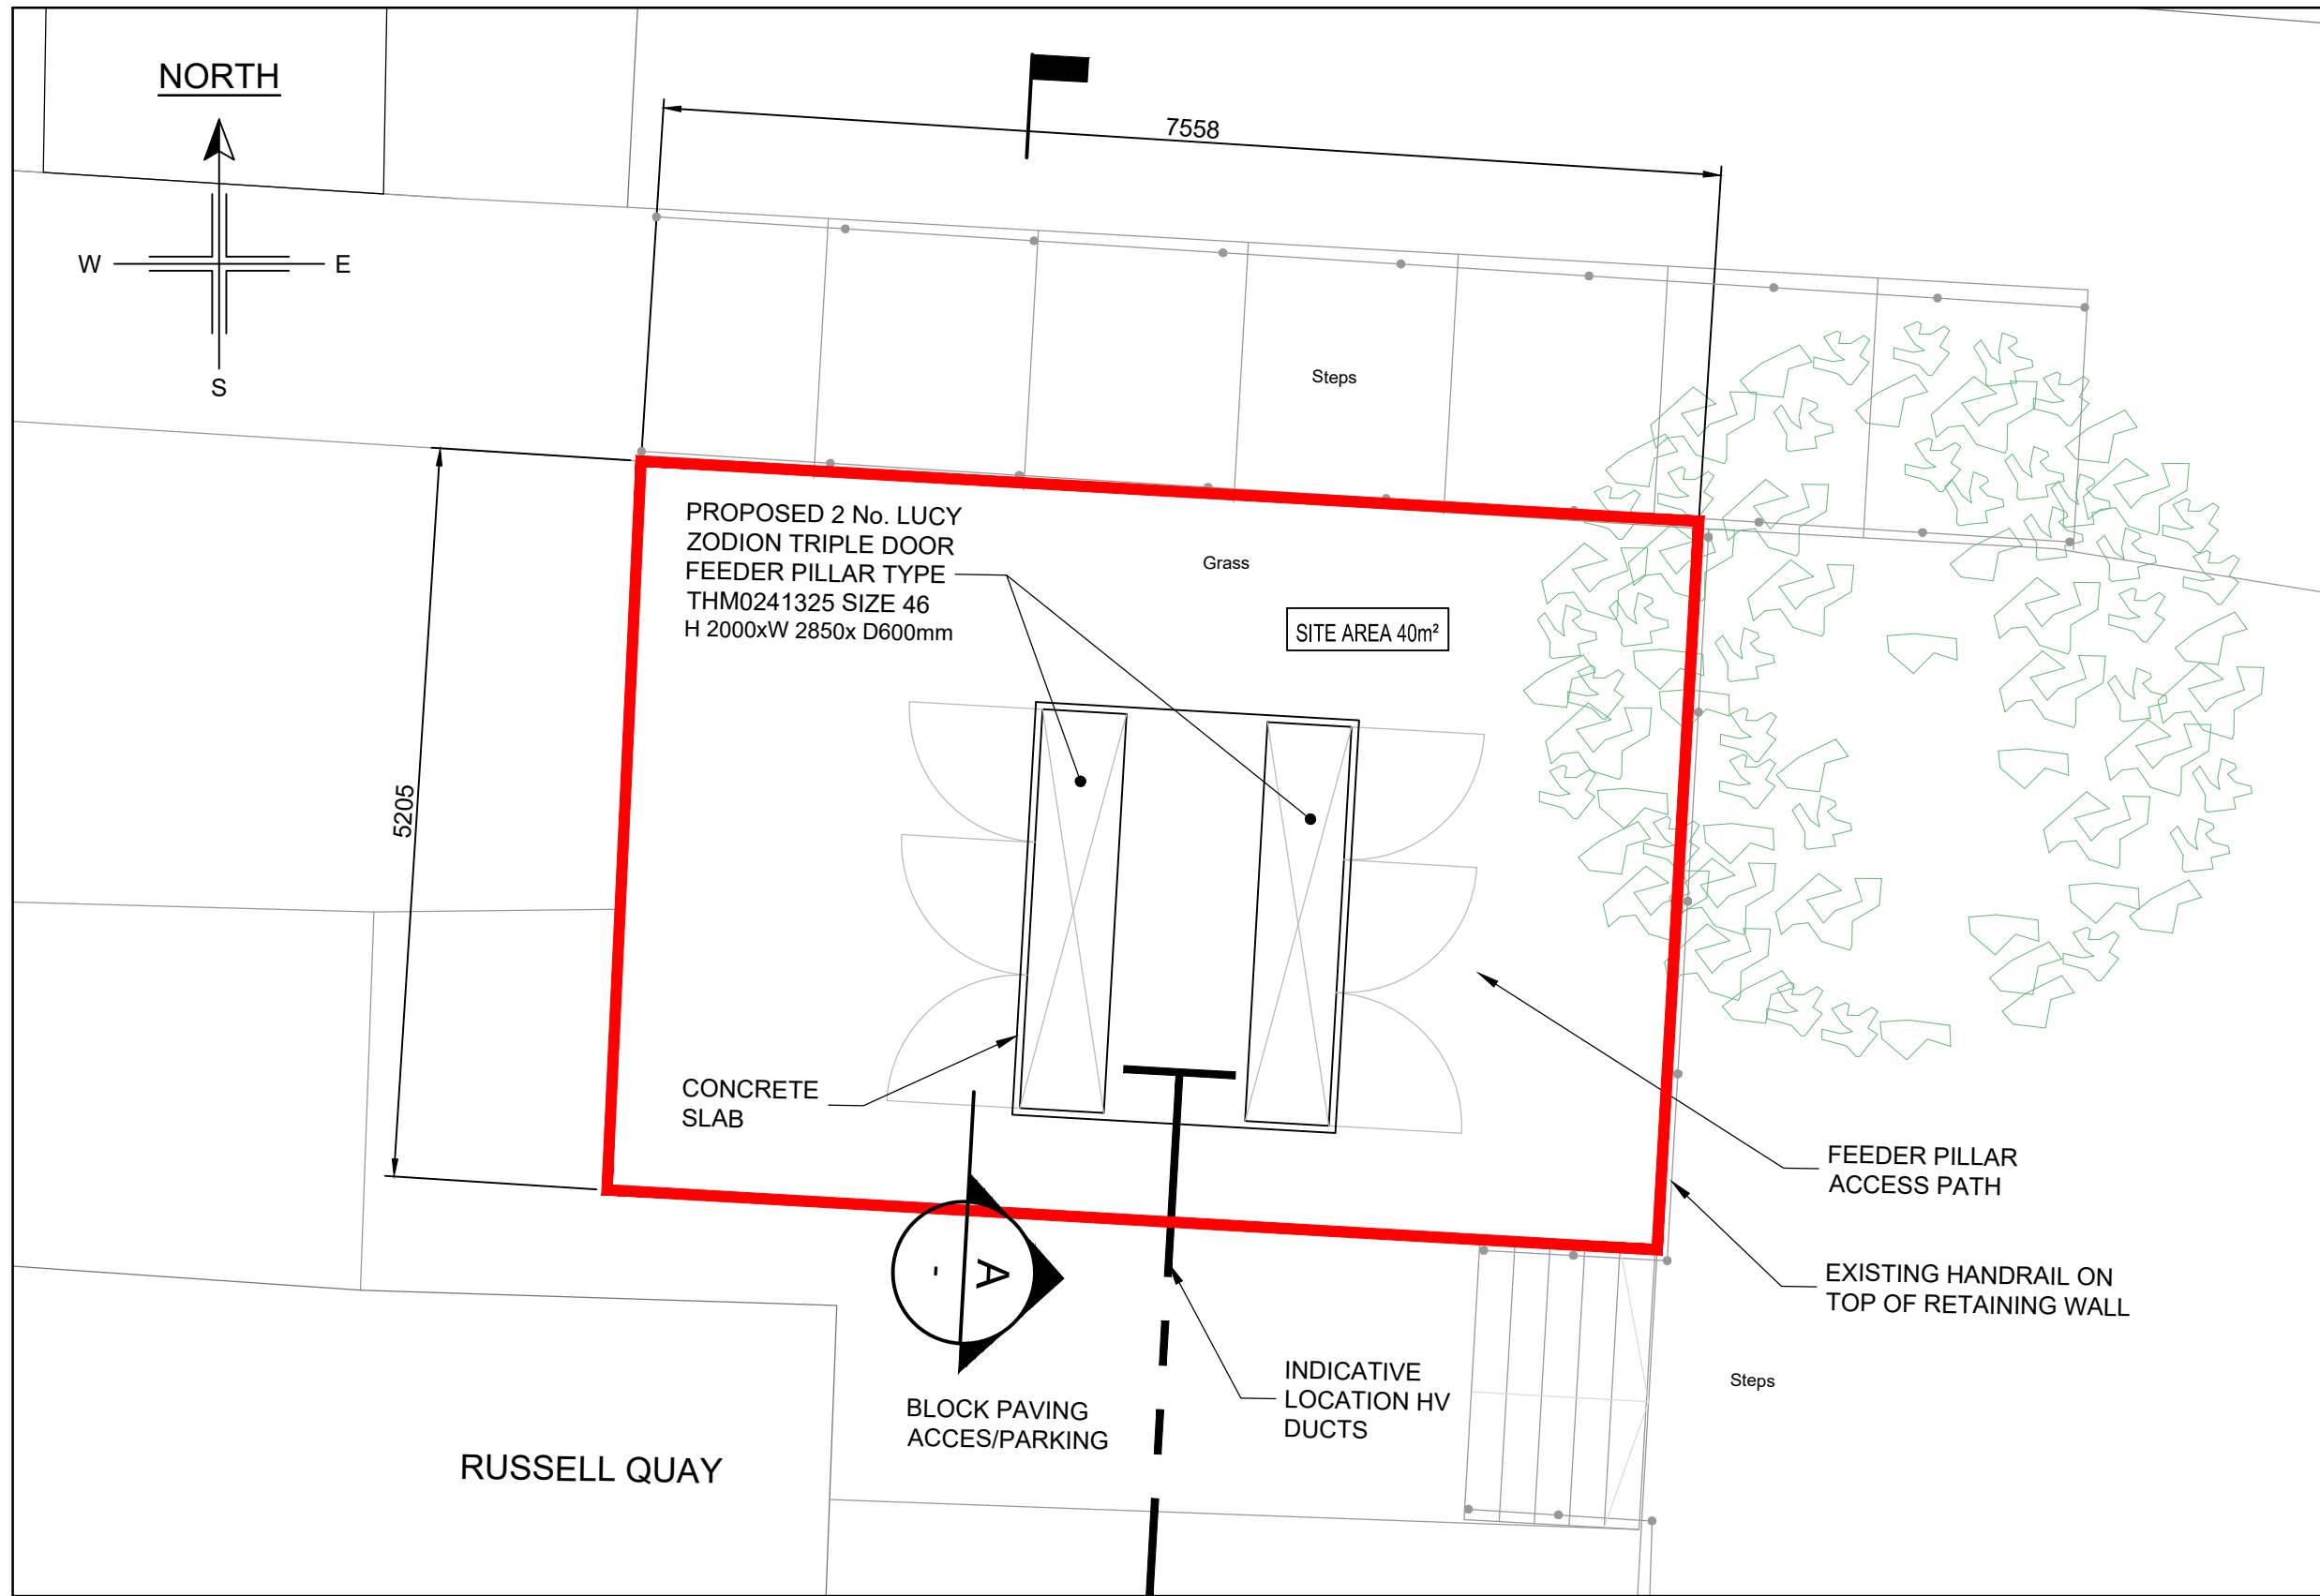


EQUIPMENT LAYOUT PLAN
SCALE 1:50

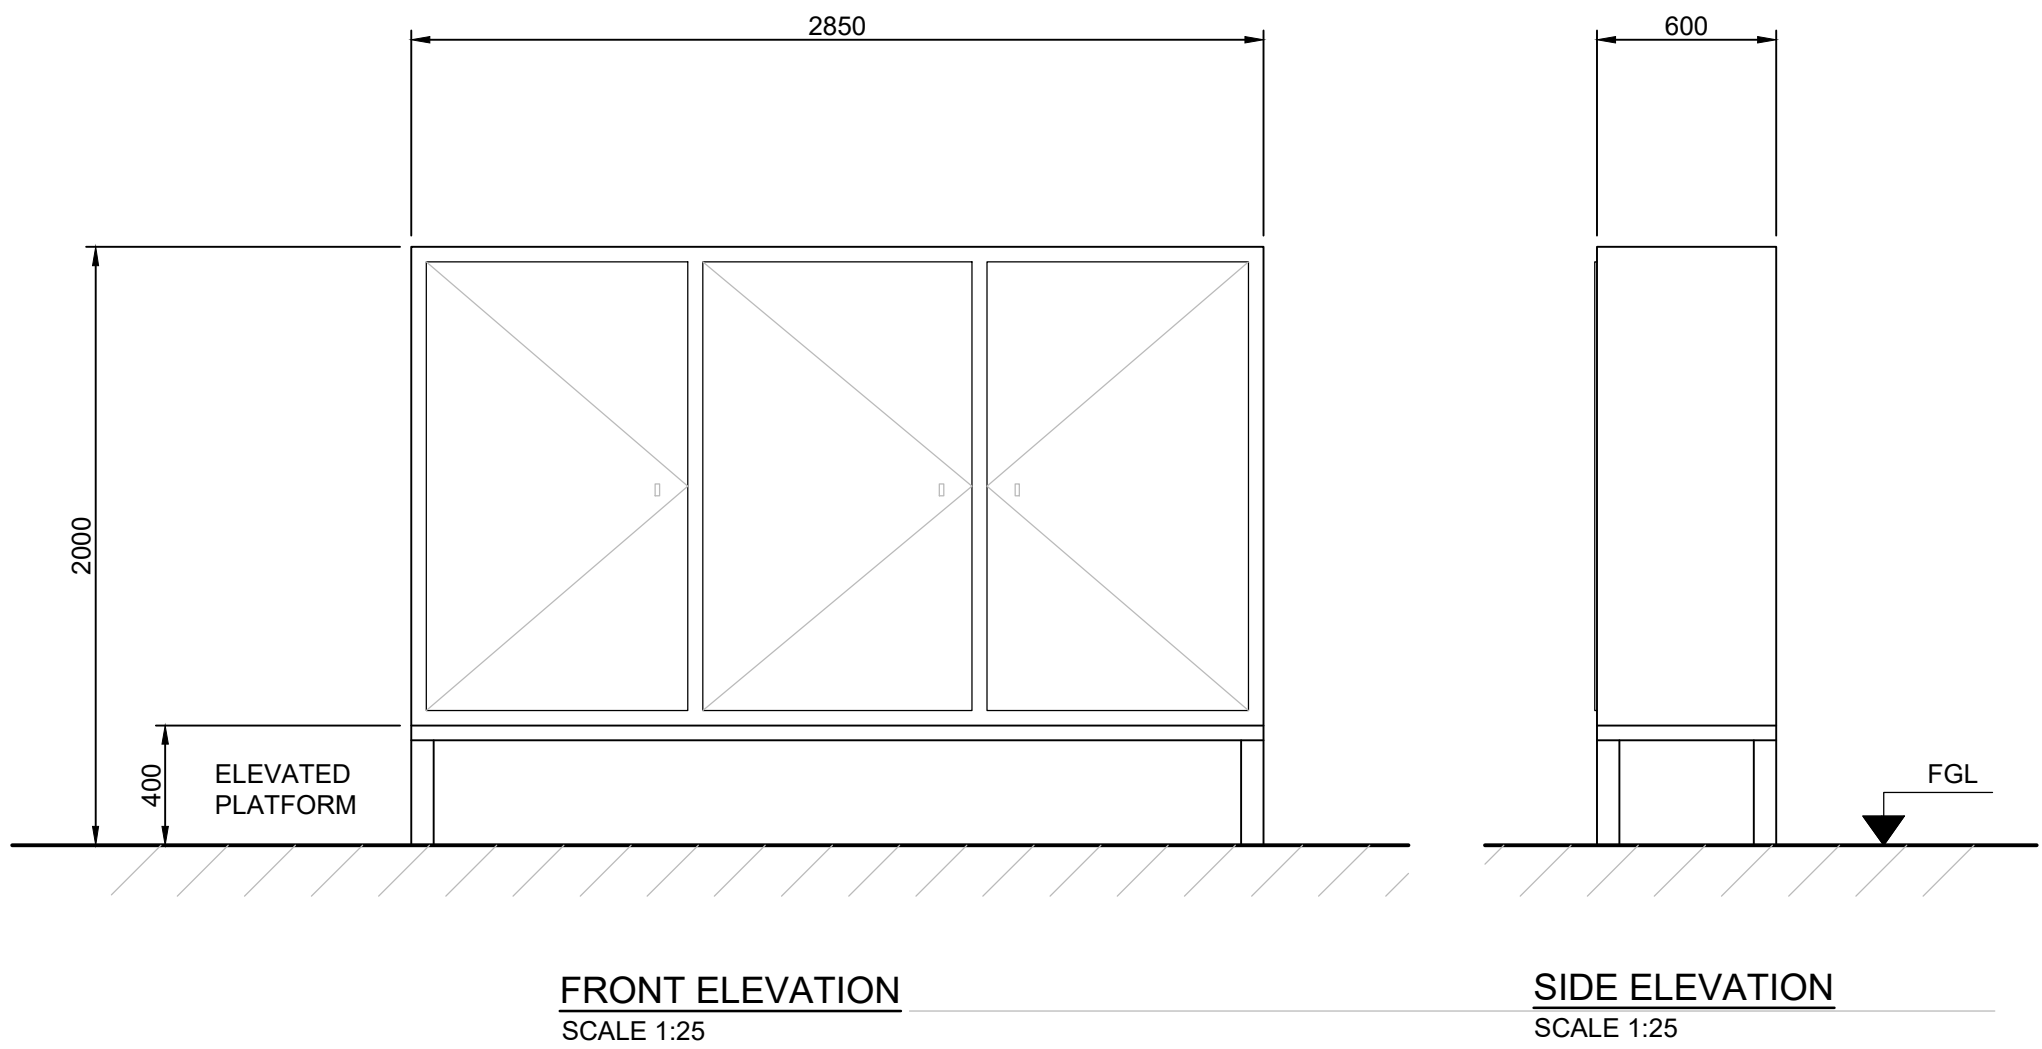

FEEDER PILLAR TYPE - LUCY ZODION TRIPLE DOOR
2 No. Req

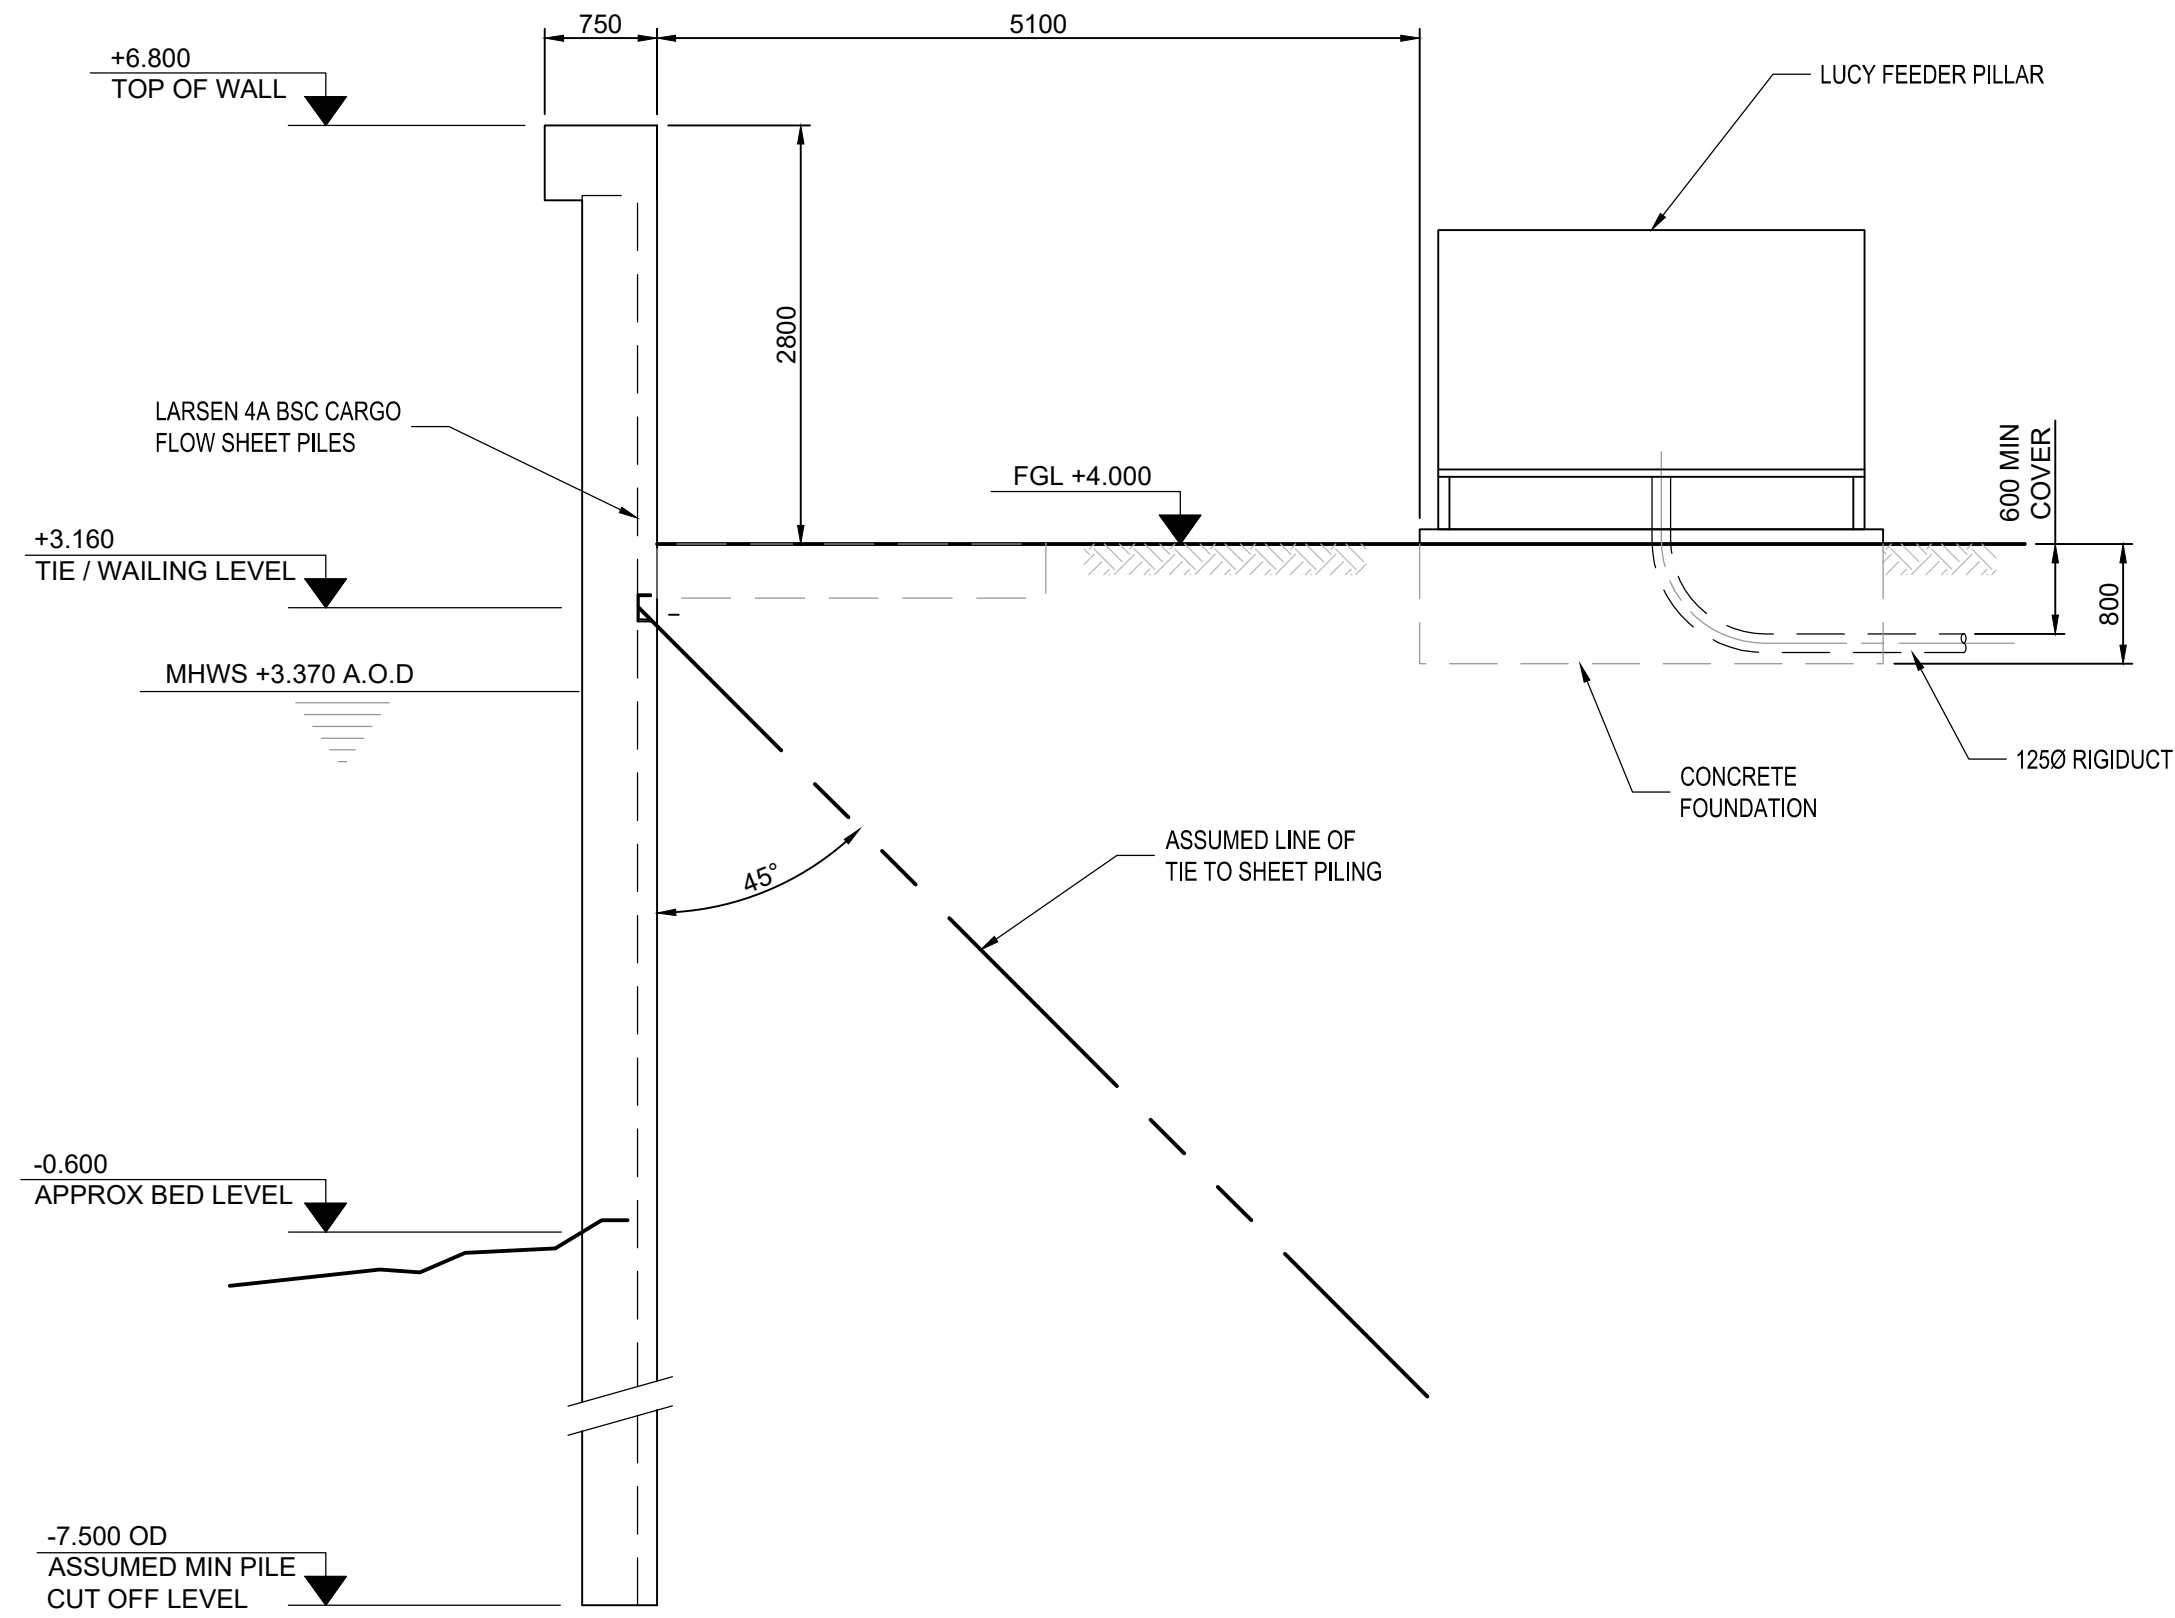

SECTION A
SCALE 1:50

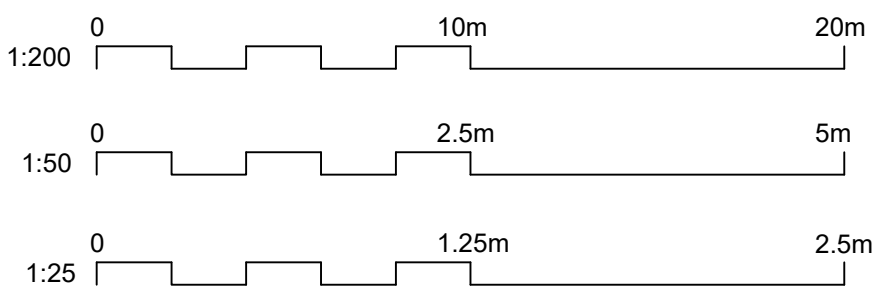

GENERAL NOTES

1. THIS DRAWING IS TO BE READ IN CONJUNCTION WITH THE CONTRACT DOCUMENTS AND THE OTHER CONTRACT DRAWINGS.
2. ALL WORK IS TO BE CARRIED OUT IN ACCORDANCE WITH THE RELEVANT BRITISH STANDARDS, EUROPEAN NORMS, CODES OF PRACTICE AND BUILDING PRACTICE.
3. FOR CIVIL & STRUCTURAL HEALTH & SAFETY HAZARDS PLEASE REFER TO DESIGNERS RISK ASSESSMENTS.
4. IF YOU DO NOT UNDERSTAND FULLY ANY OF THE DETAILS SHOWN ON THIS DRAWING CONTACT THE PROJECT MANAGER FOR CLARIFICATION.

P02	SECTION A ADDED		PSA	08.05.26									
P01	FIRST ISSUE		PSA	27.01.26									
Rev	Description		By	Date									
PORT OF LONDON AUTHORITY CIVIL ENGINEERING DEPARTMENT London River House Royal Pier Road Gravesend Kent DA12 2BG Telephone 01474 562250 Facsimile 01474 562277 E-Mail: CivEng@pla.co.uk Web site: www.pla.co.uk Location WEST STREET PIER GRAVESEND Drawing Title PROPOSED FEEDER PILLAR SITE & LAYOUT PLANS <table><tr><td>Date</td><td>Scale (@A1)</td><td>Drawn</td><td>Engineer</td></tr><tr><td>13.12.25</td><td>1:200 1:50 1:25</td><td>PSA</td><td>NJ</td></tr></table> Drawing Number 600-PLA-01-WSP-DR-0002 Rev. P02						Date	Scale (@A1)	Drawn	Engineer	13.12.25	1:200 1:50 1:25	PSA	NJ
Date	Scale (@A1)	Drawn	Engineer										
13.12.25	1:200 1:50 1:25	PSA	NJ										