



Site Plan

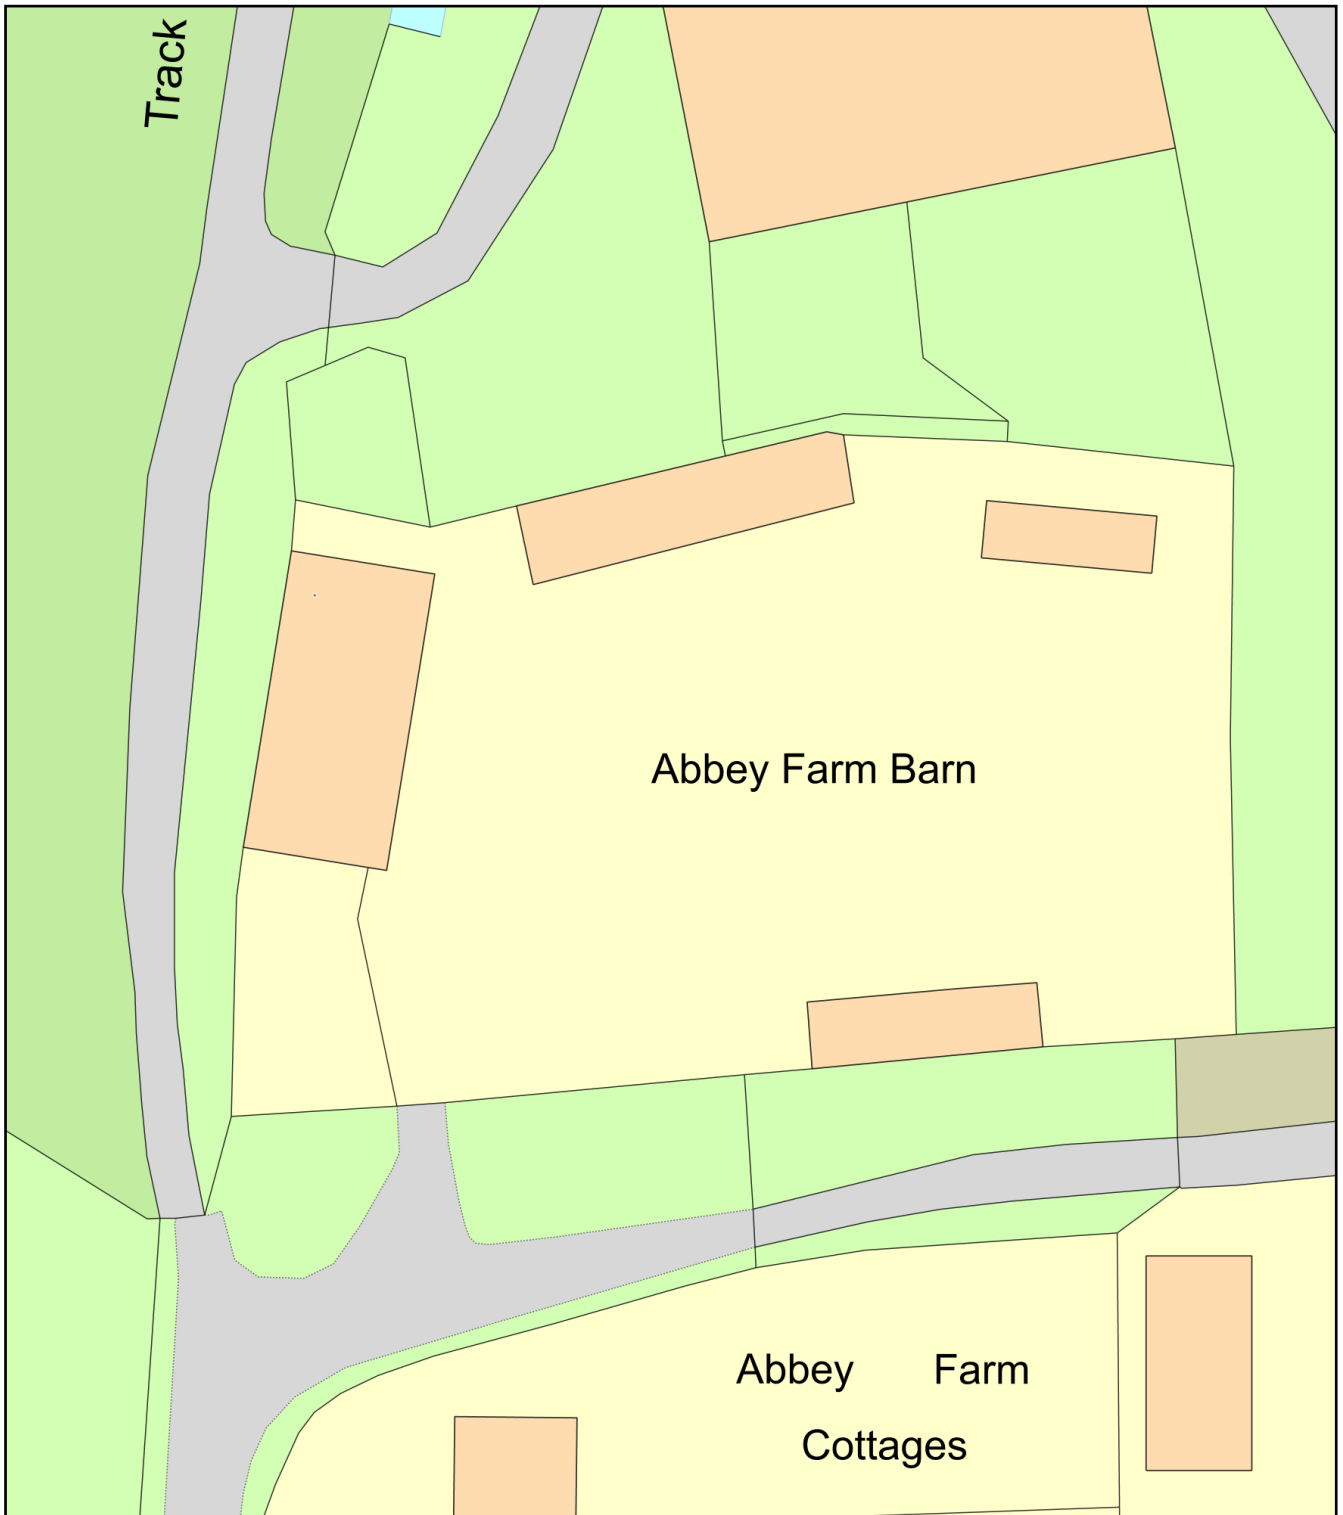

0 20
Metres

 

Plan Produced for: Gravesham Council

Date Produced: 04 Mar 2026

Plan Reference Number: TQRQM26063132124394

Scale: 1:500 @ A4