


Do not scale.
Dimensions to be verified on site. Use figured dimensions only. Do not work from reduced scale drawings. Please refer to scale and sheet size as indicated.
This drawing is the property of WESTRIDGE CONSTRUCTION LTD®.
Copyright is reserved by them and the drawing is issued on the condition that it is not copied, reproduced, retained or disclosed to any unauthorized person without the prior consent in writing of Westridge Construction Ltd.


NOTES:

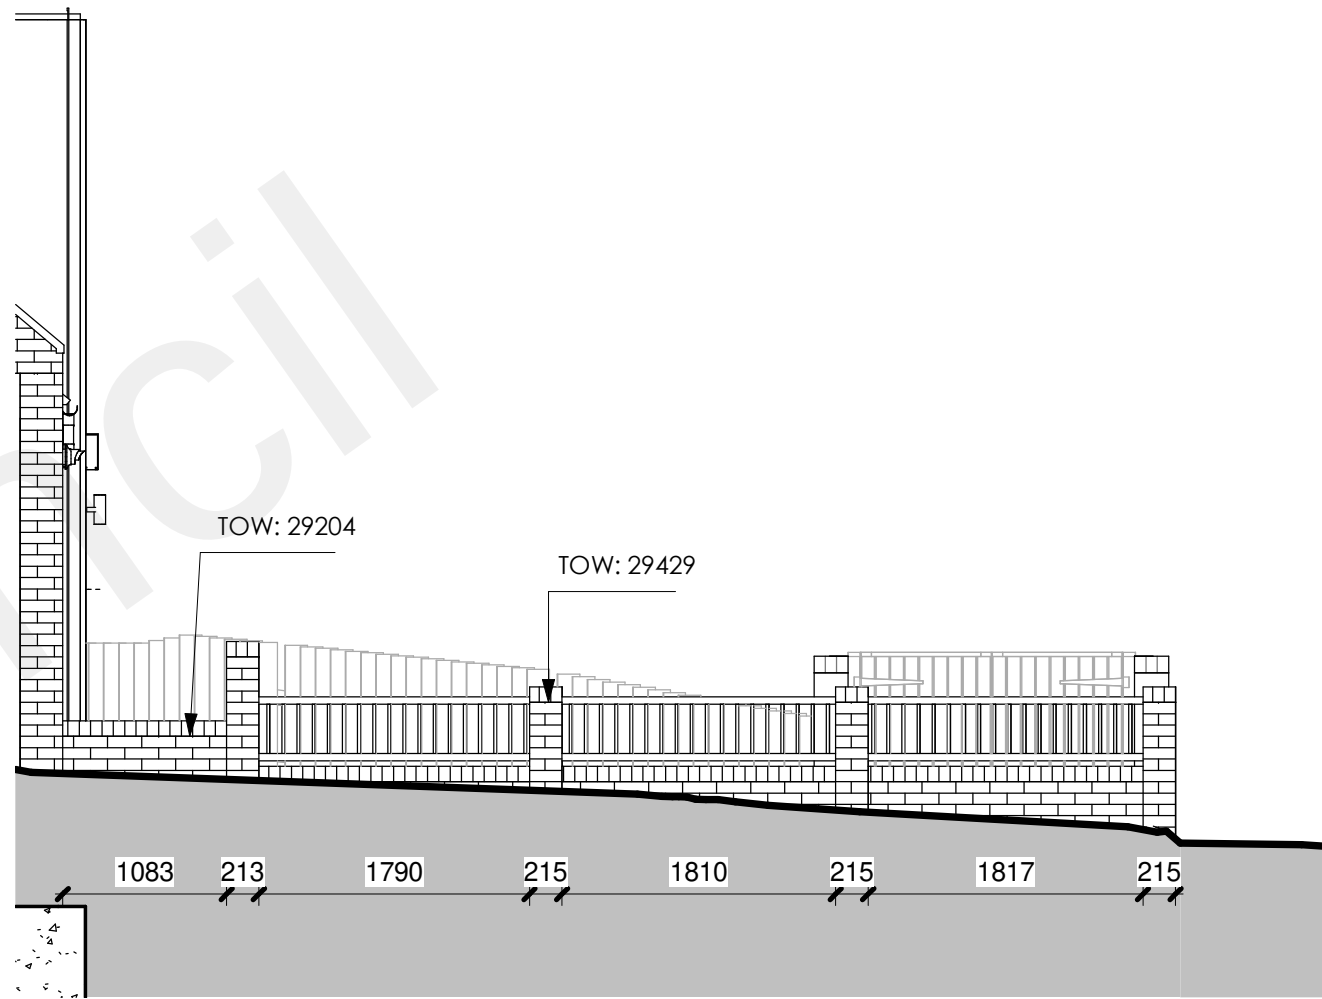


1 Garden Wall West Elevation Part 1
1 : 50




3 Garden Wall North Ellevation
1 : 50

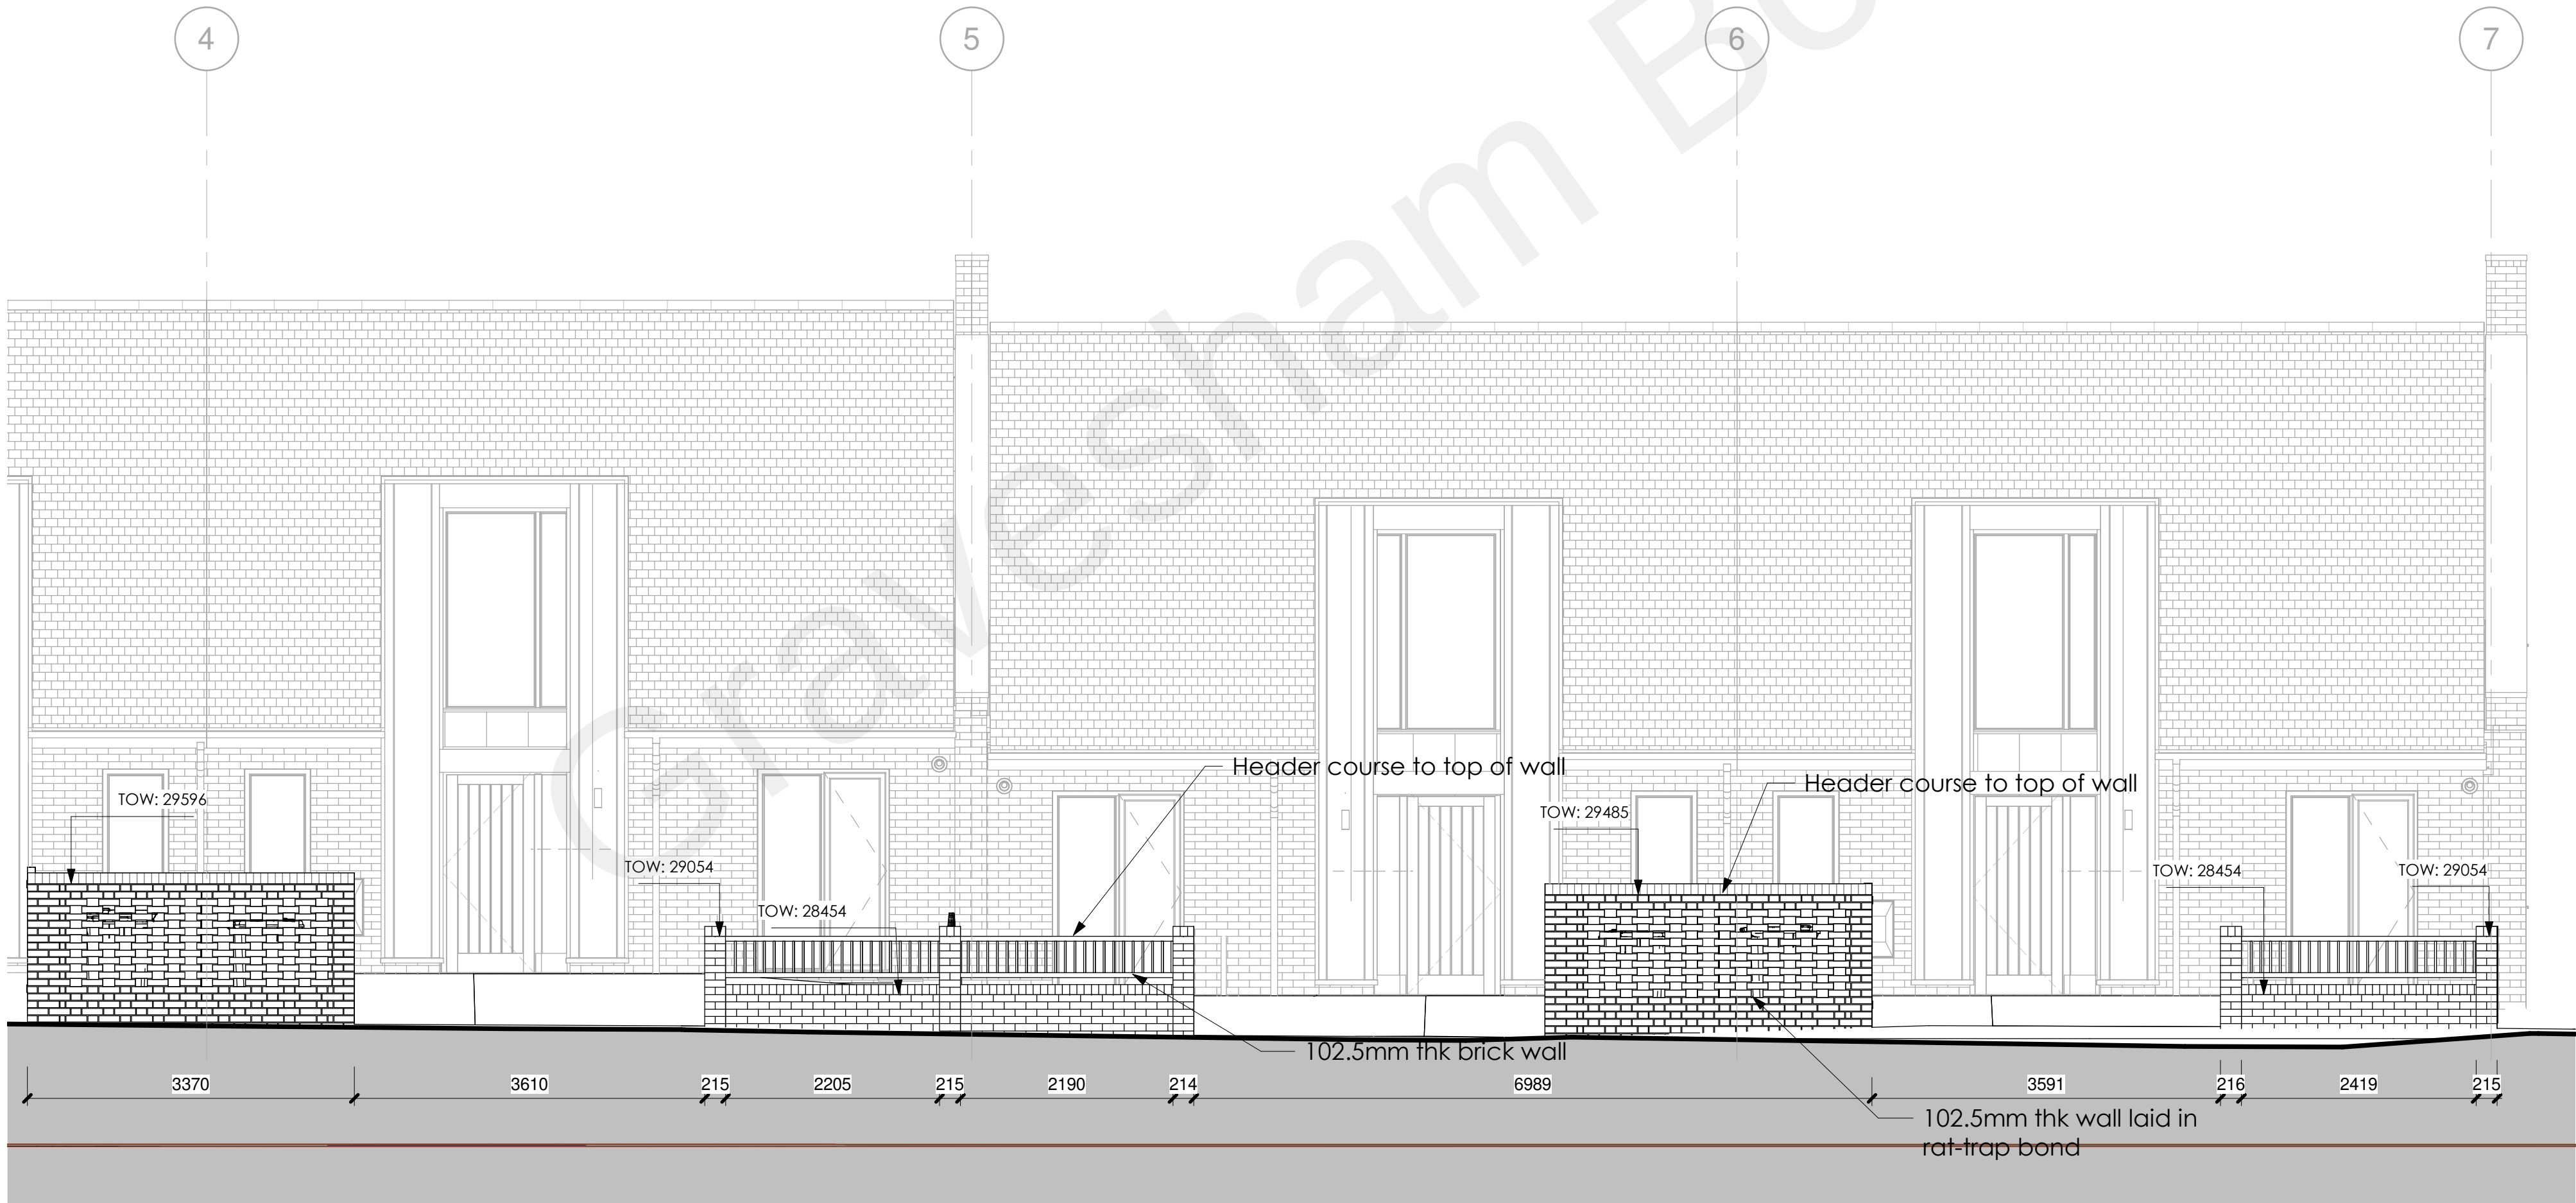

2 Garden Wall West Elevation Part 2
1 : 50

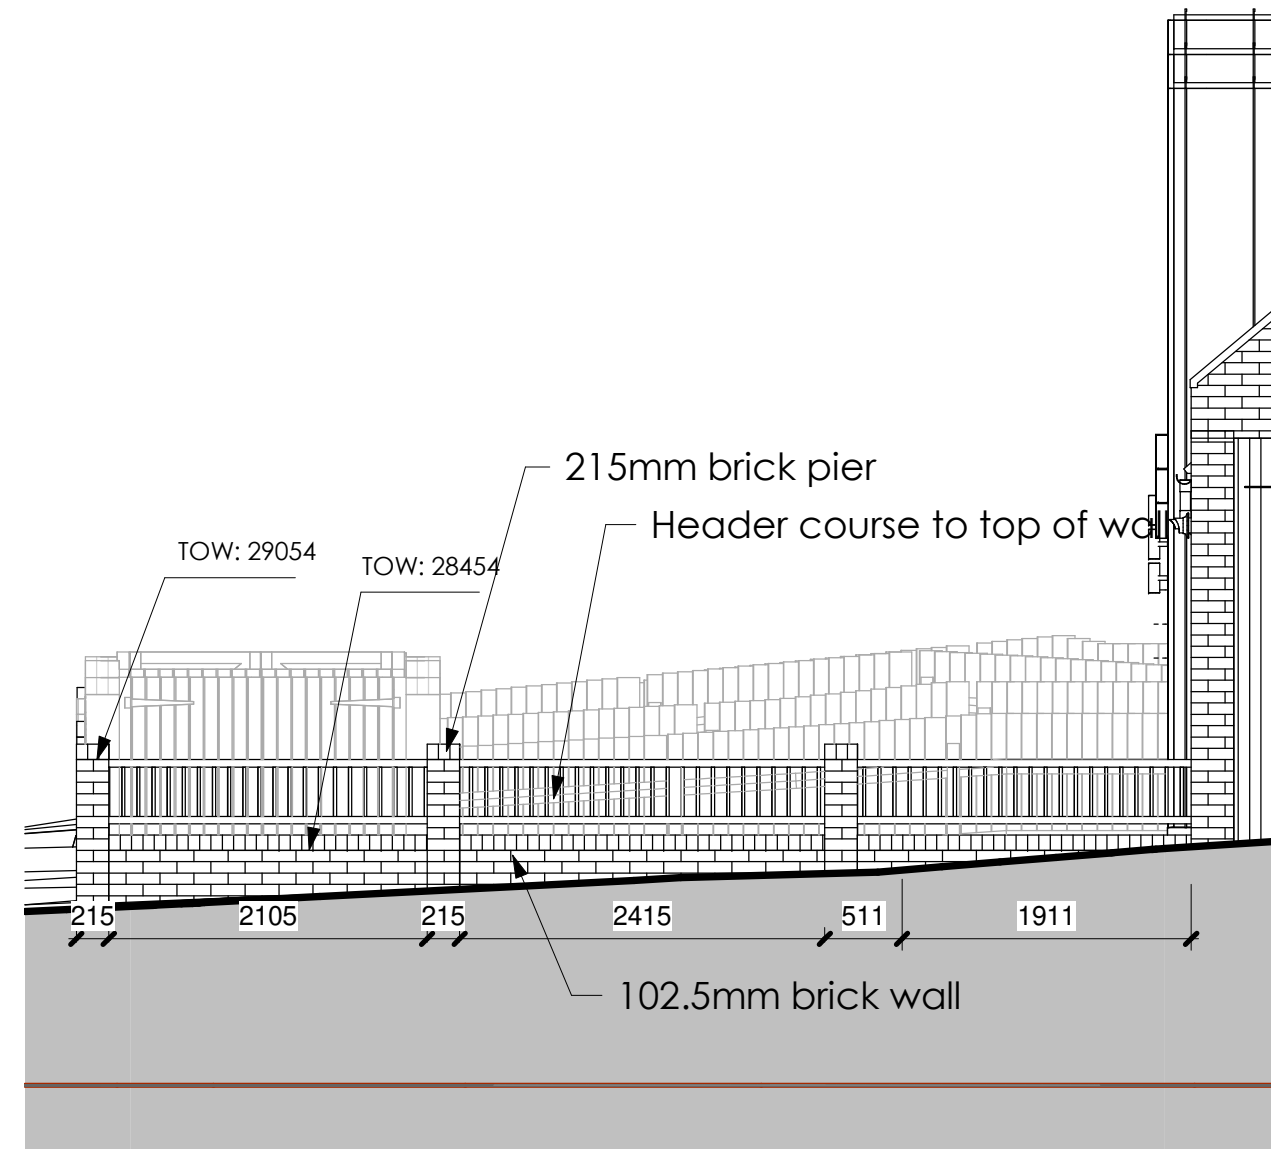

4 Garden Wall South Elevation
1 : 50

 

P1 Scale Bar added
Rev Description By Date
21/05/2021

westridge

Westridge Construction Limited
Ruskin House, Warren Cose,
Catsfield East Sussex TN33 9DZ
Email: enquiries@westridgeconstruction.co.uk
Web: westridgeconstruction.co.uk

Project Address
Land at Constable Road,
Northfleet, Gravesend, Kent.

Project Title
Constable Road

Drawing Title
Front Garden Wall Elevations

Drawn	Designed	Checked	Approved	Name	Signed	Date	Scale	Issue Date	File No	Revision
				Author			1 : 50	3225		@ A1
				Checker						

Drawing Number
A10017
Revision
P1