




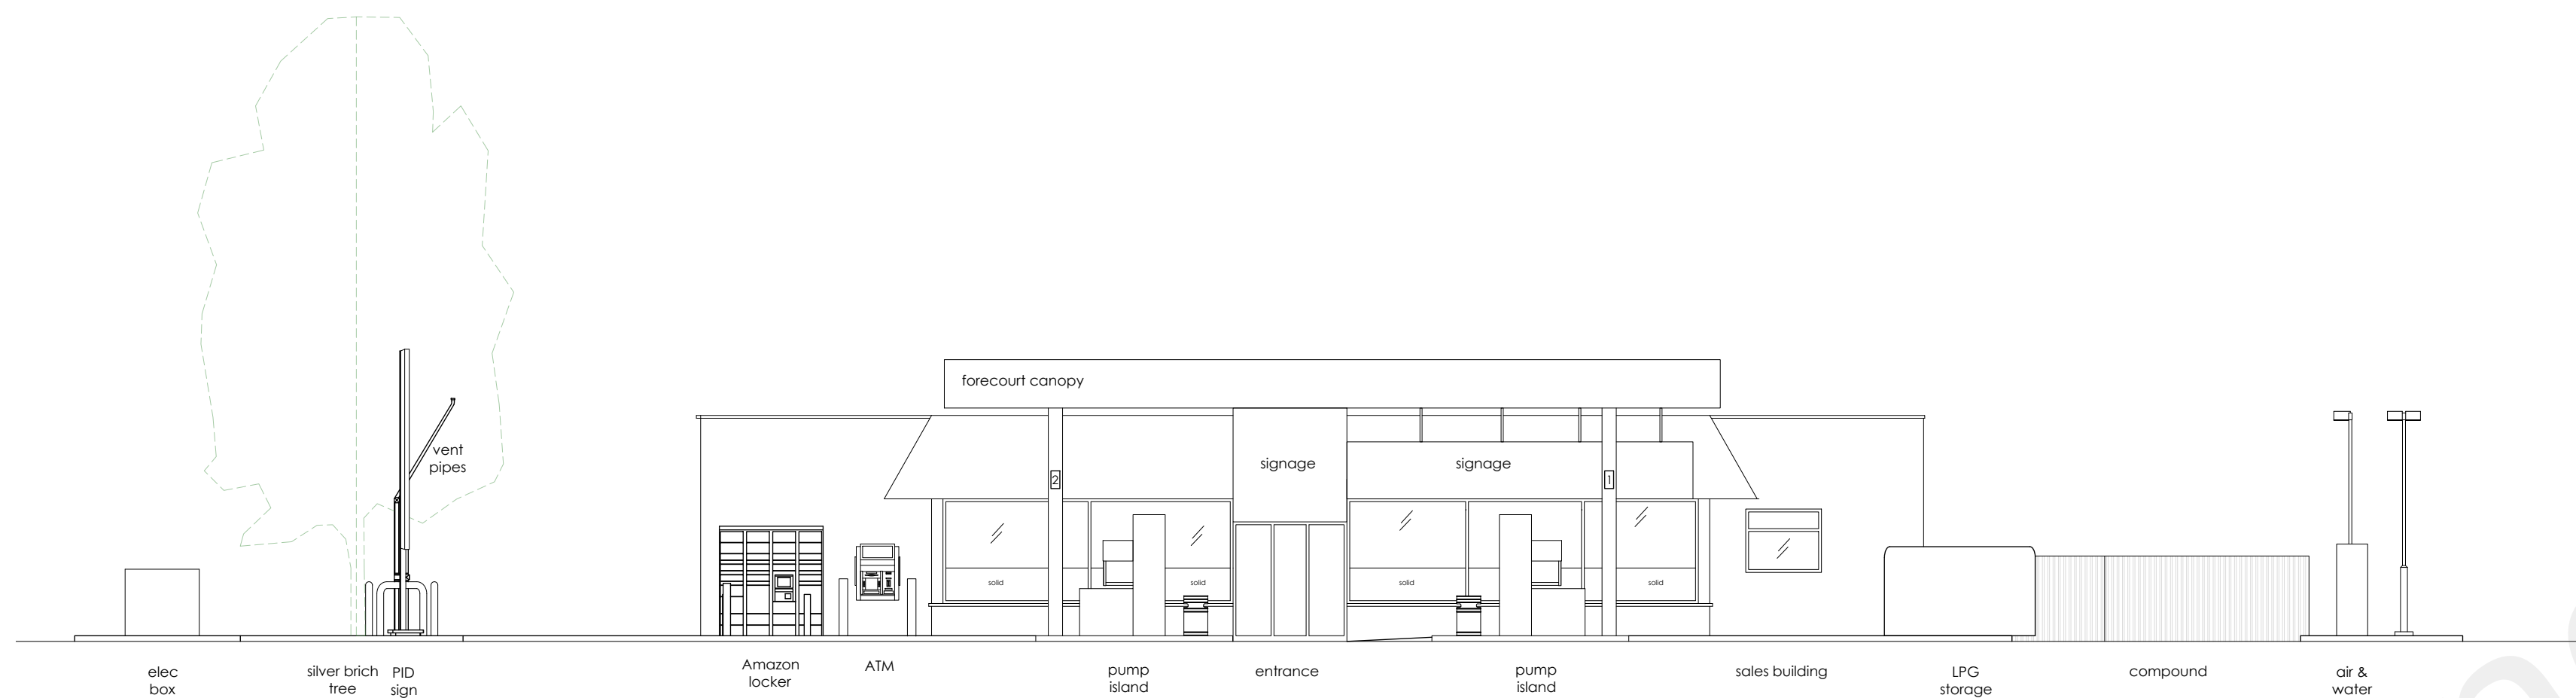


Existing North Elevation

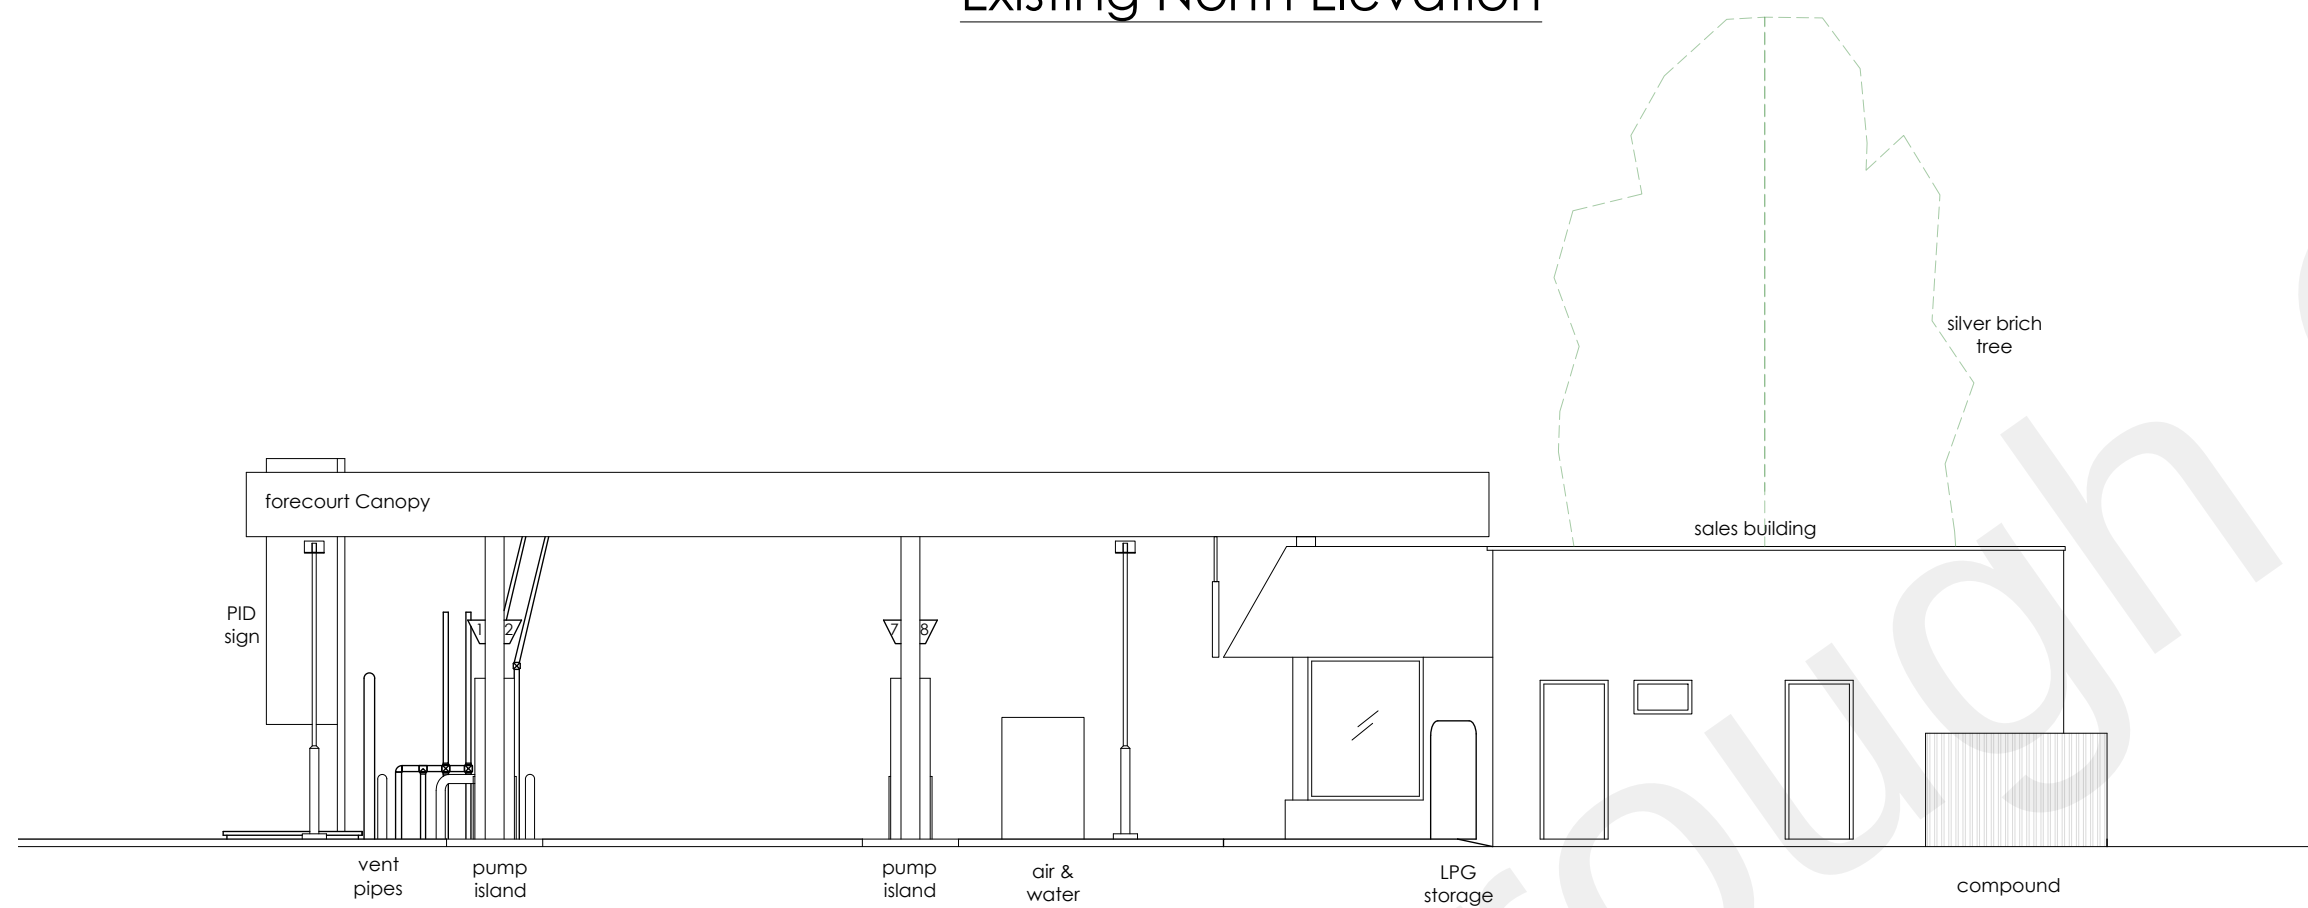

Existing East Elevation

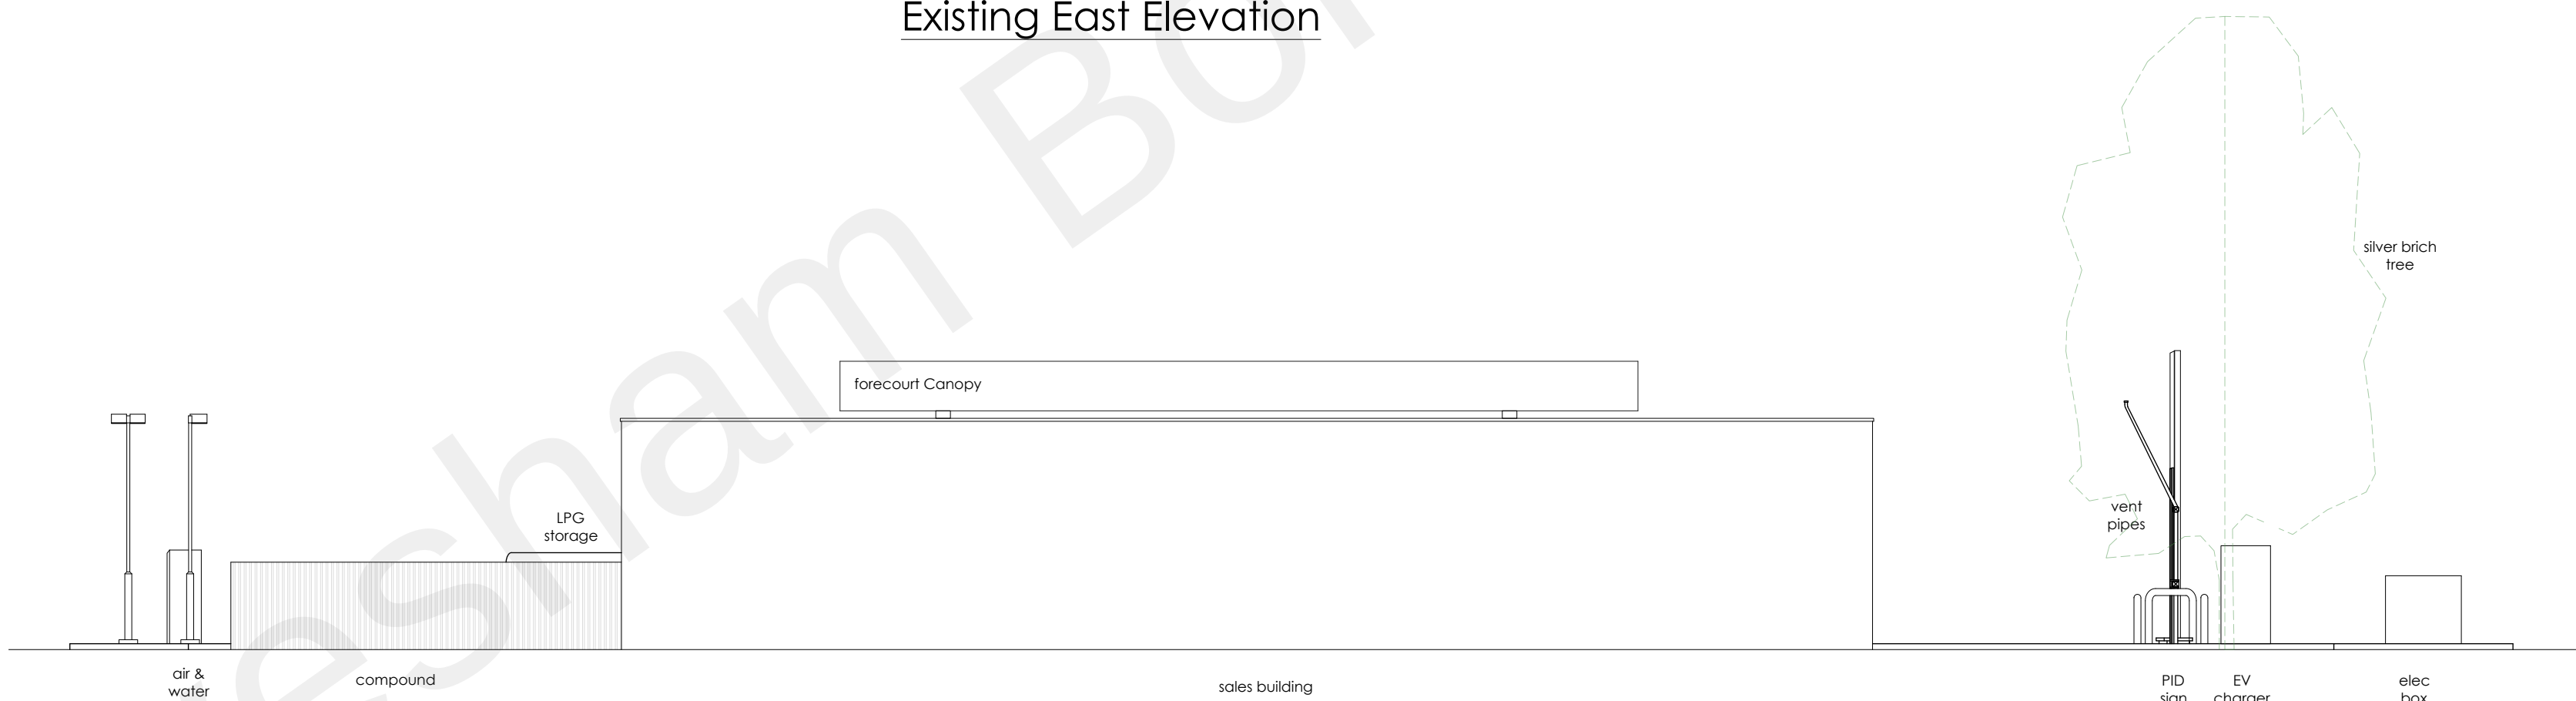

Existing South Elevation

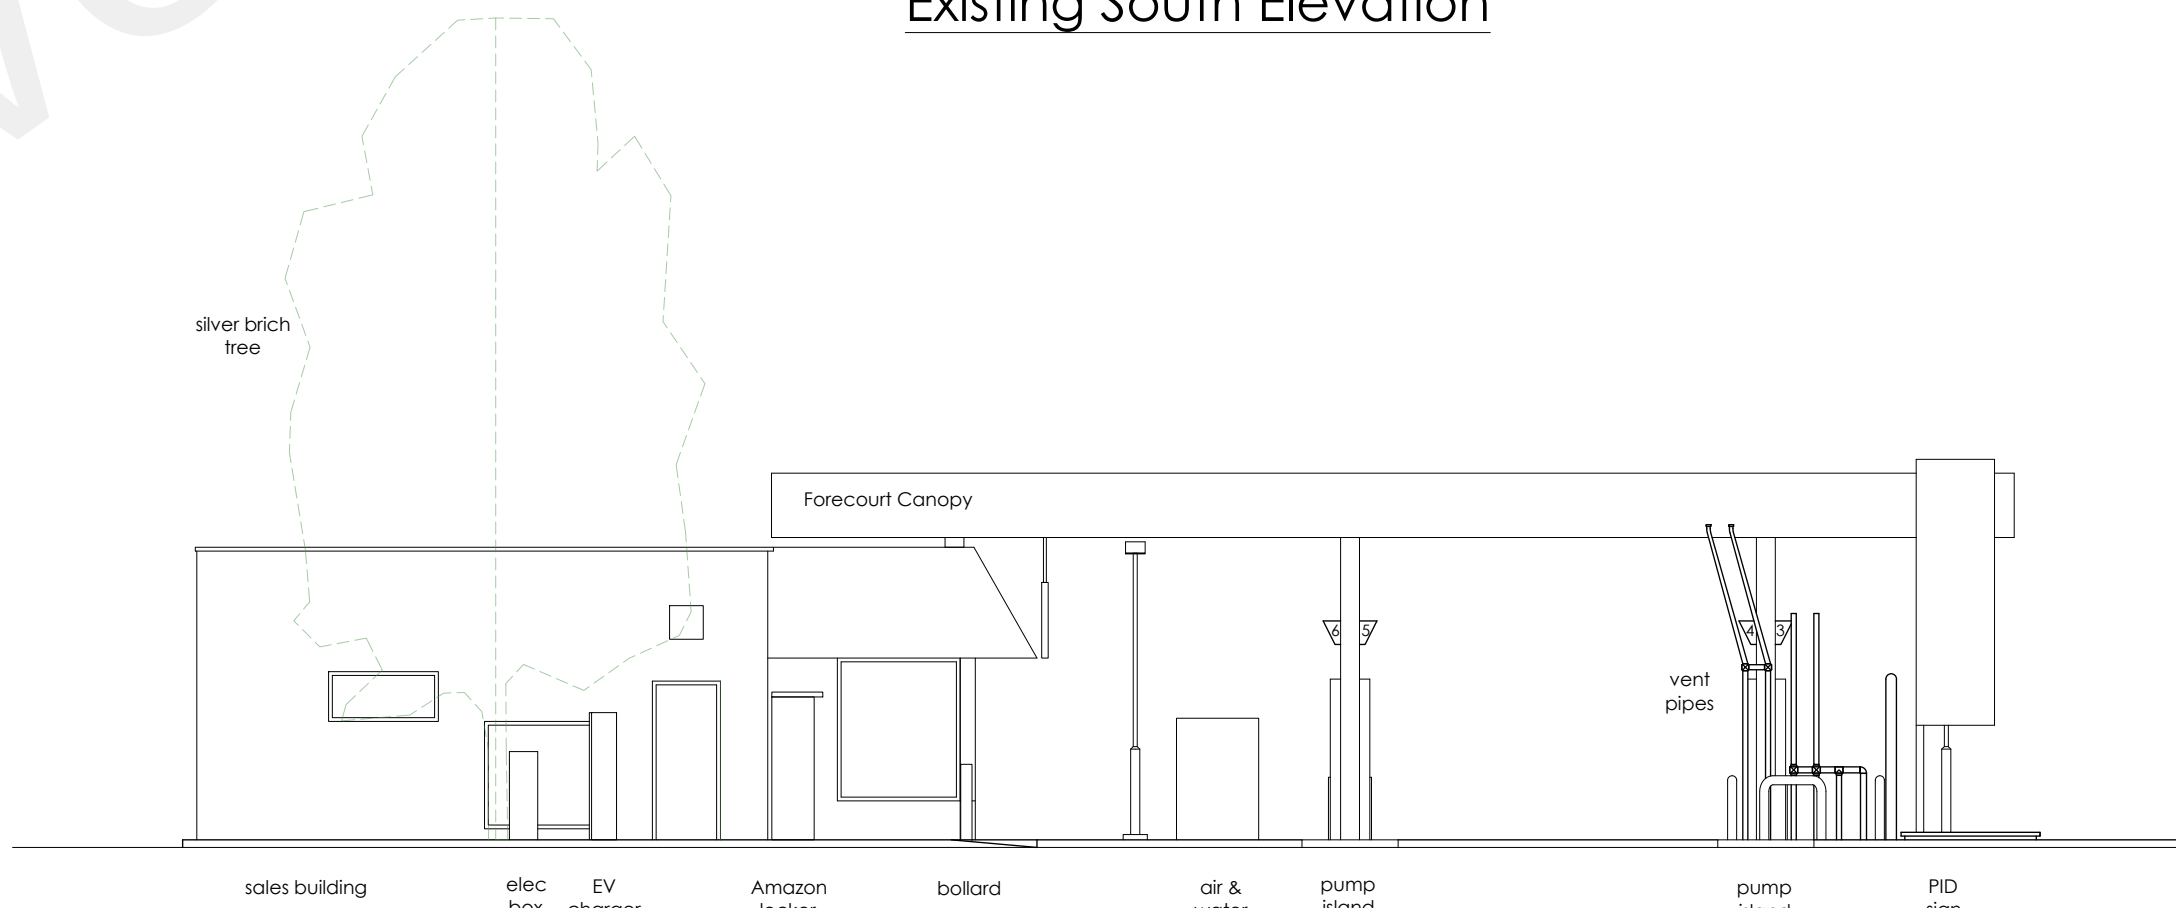

Existing West Elevation

Existing Site Elevations
Scale 1:100



rev	date	by	description
~	03/01/22	AF	Drawing created
CLIENT			
mfg Gladstone Place 36-38 Upper Marlborough Road St Albans, AL1 3UU			
PROJECT LOCATION			
ClockTower 133-139 Milton Road Gravesend, Kent, DA12 2RQ			
DRAWING			
Existing Site Elevations			
Wyeth Projects Services			
The Cart Shed, Amberley Court, Amberley Lane, Millford, Surrey, GU8 5EB, United Kingdom Tel: +44 (0)1483 424704 Email: enquires@wyethprojects.com © This drawing is the copyright of WYETH PROJECTS SERVICES Ltd.			
Date: Jan 2023	Draw By: AF	A1 original plot size	
Scale: 1:100	Dwg No: WPS-MFG-580-P-03	Rev: ~	