


MILTON ROAD

WELLINGTON STREET

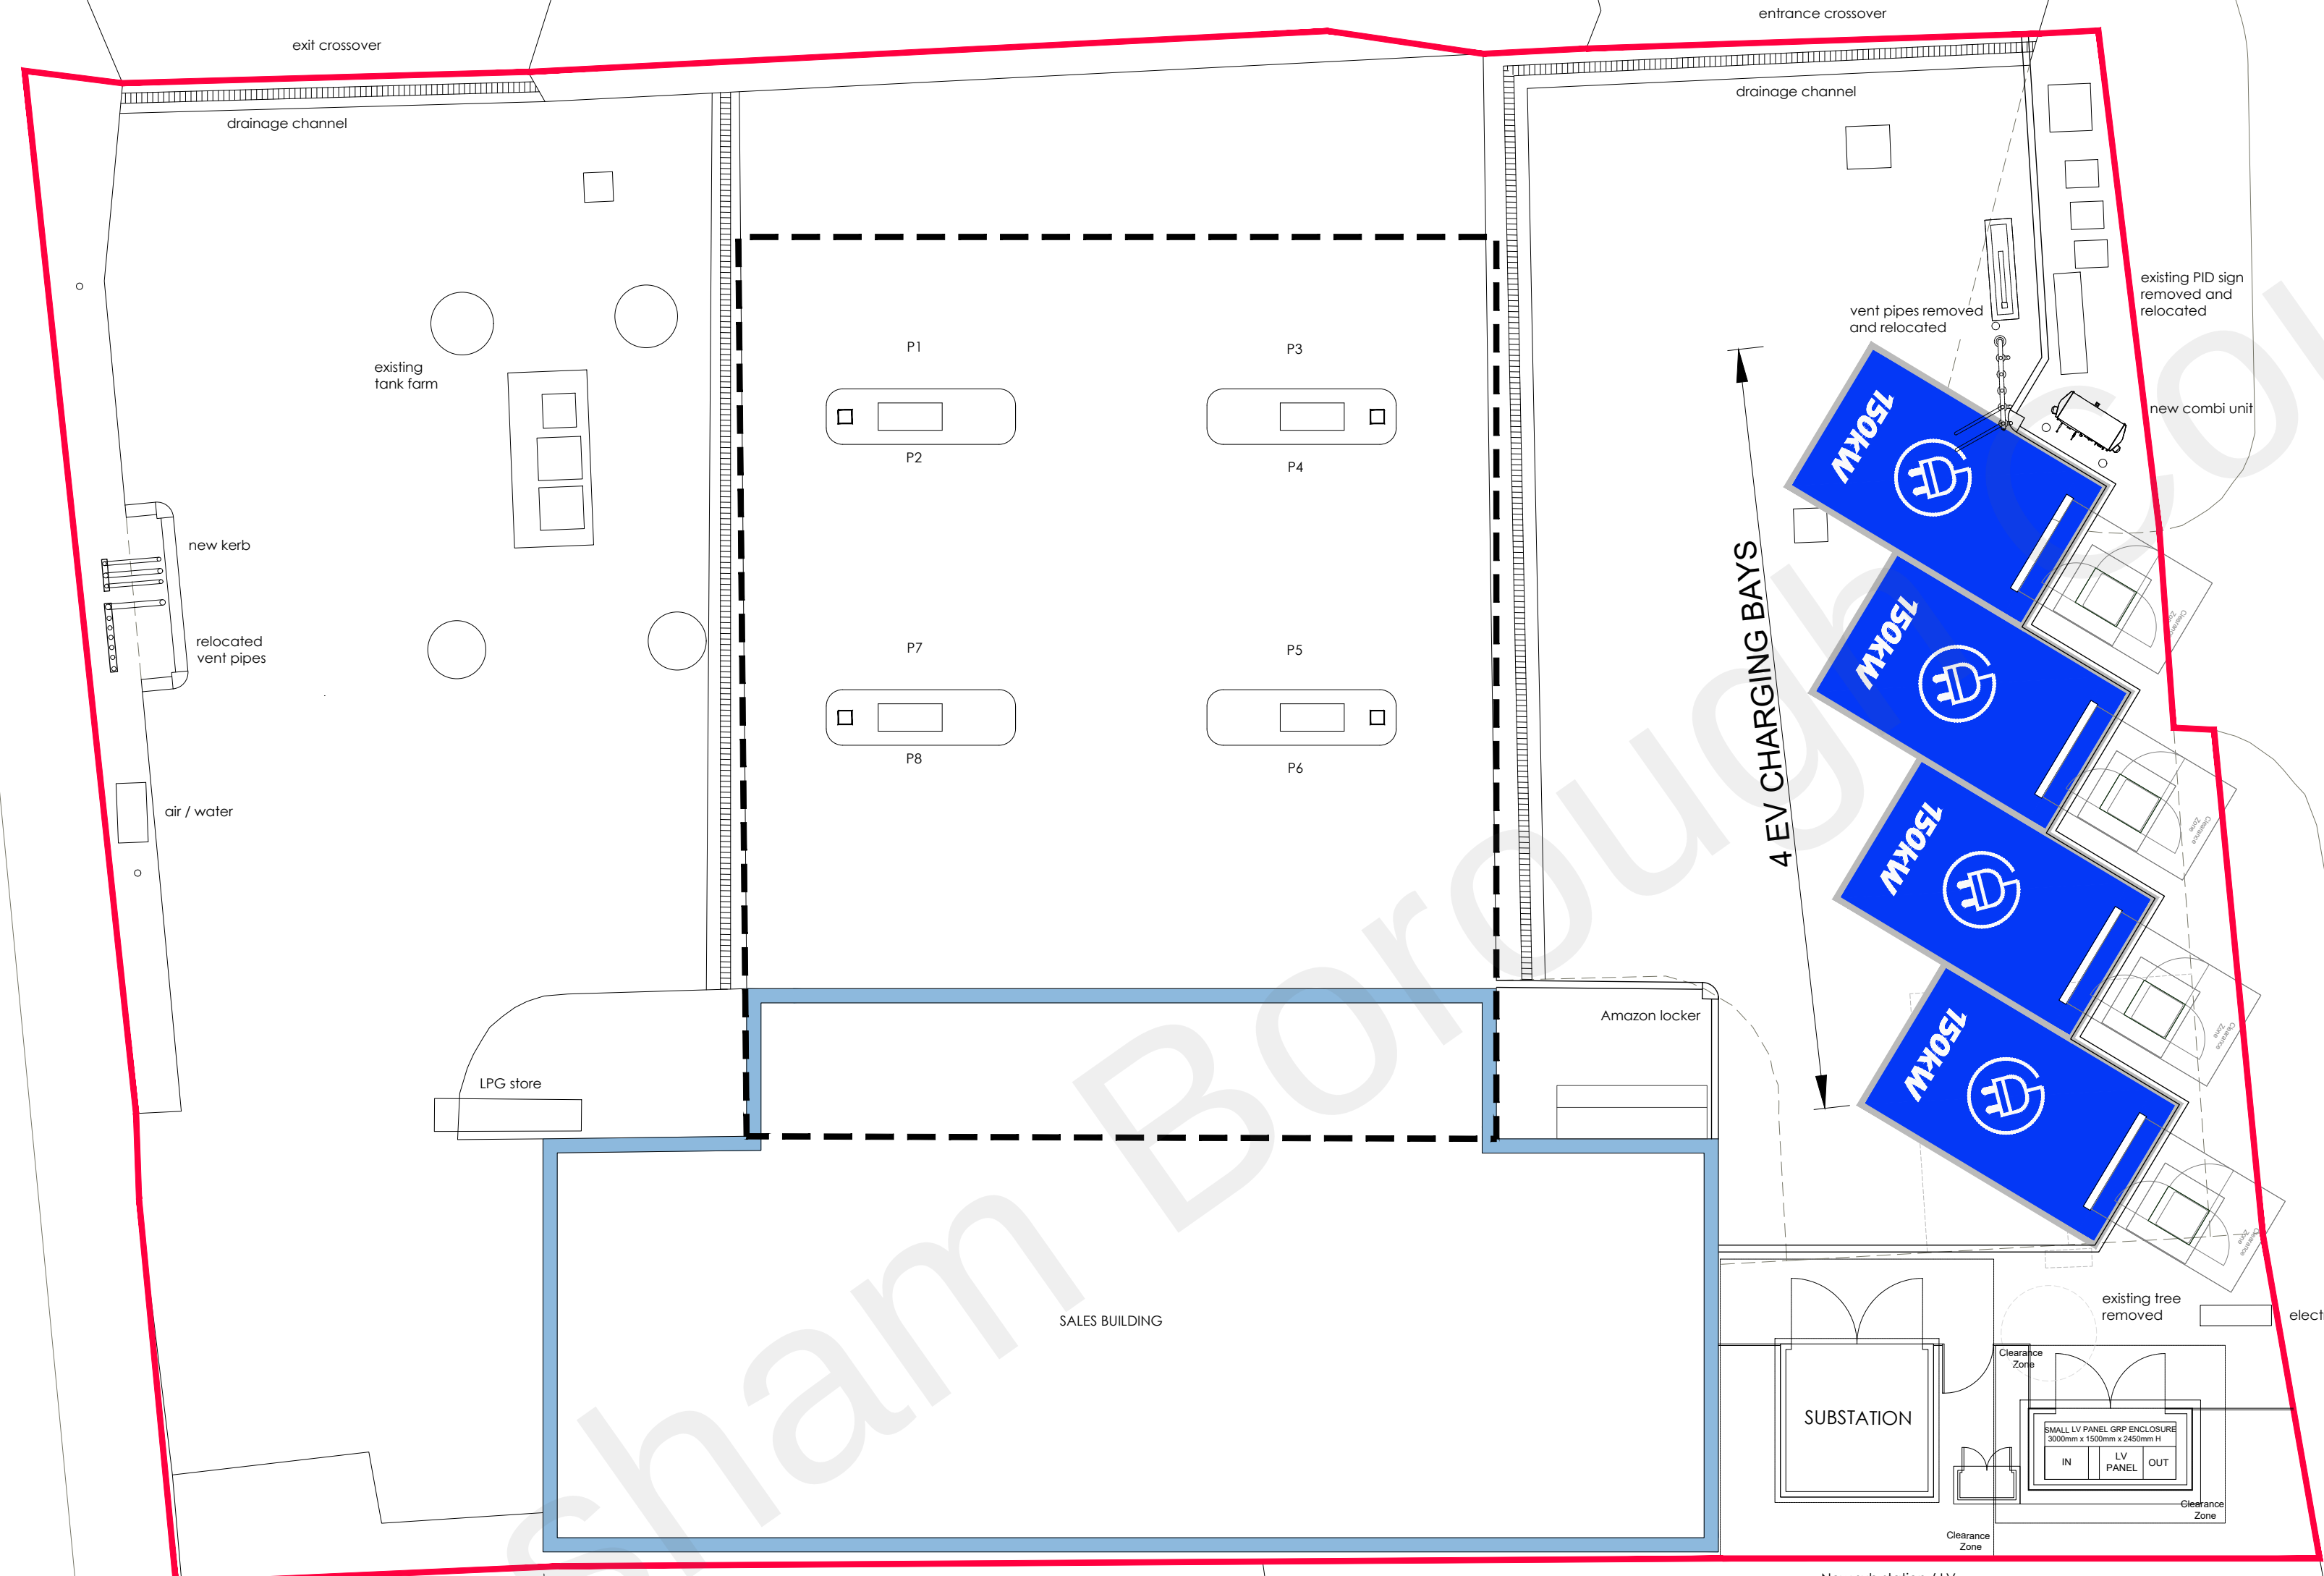

Proposed Site Plan
Scale 1:100



rev	03/01/22	AF	Drawing created
date		by	description
CLIENT			
mfg Gladstone Place 36-38 Upper Marlborough Road St Albans, AL1 3UU			
PROJECT LOCATION			
Clock Tower 133-139 Milton Road Gravesend, Kent, DA12 2RQ			
DRAWING			
Proposed Site Plan			
PLANNING			
Wyeth Projects Services			
The Cart Shed, Amberley Court, Amberley Lane, Millford, Surrey, GU8 5EB, United Kingdom Tel: +44 (0)1483 424704 Email: enquires@wyethprojects.com © This drawing is the copyright of WYETH PROJECTS SERVICES LTD.			
Date:	Jan 2023	Draw By:	AF
Scale:	1:100	Dwg No:	WPS-MFG-580-P-04
			A1 original plot size
			Rev: ~