





The Contractor is to check all dimensions on site and report any discrepancies to the Contract Administrator. This drawing is to be read in conjunction with all other standard documentation. Dimensions are not to be scaled from this drawing.

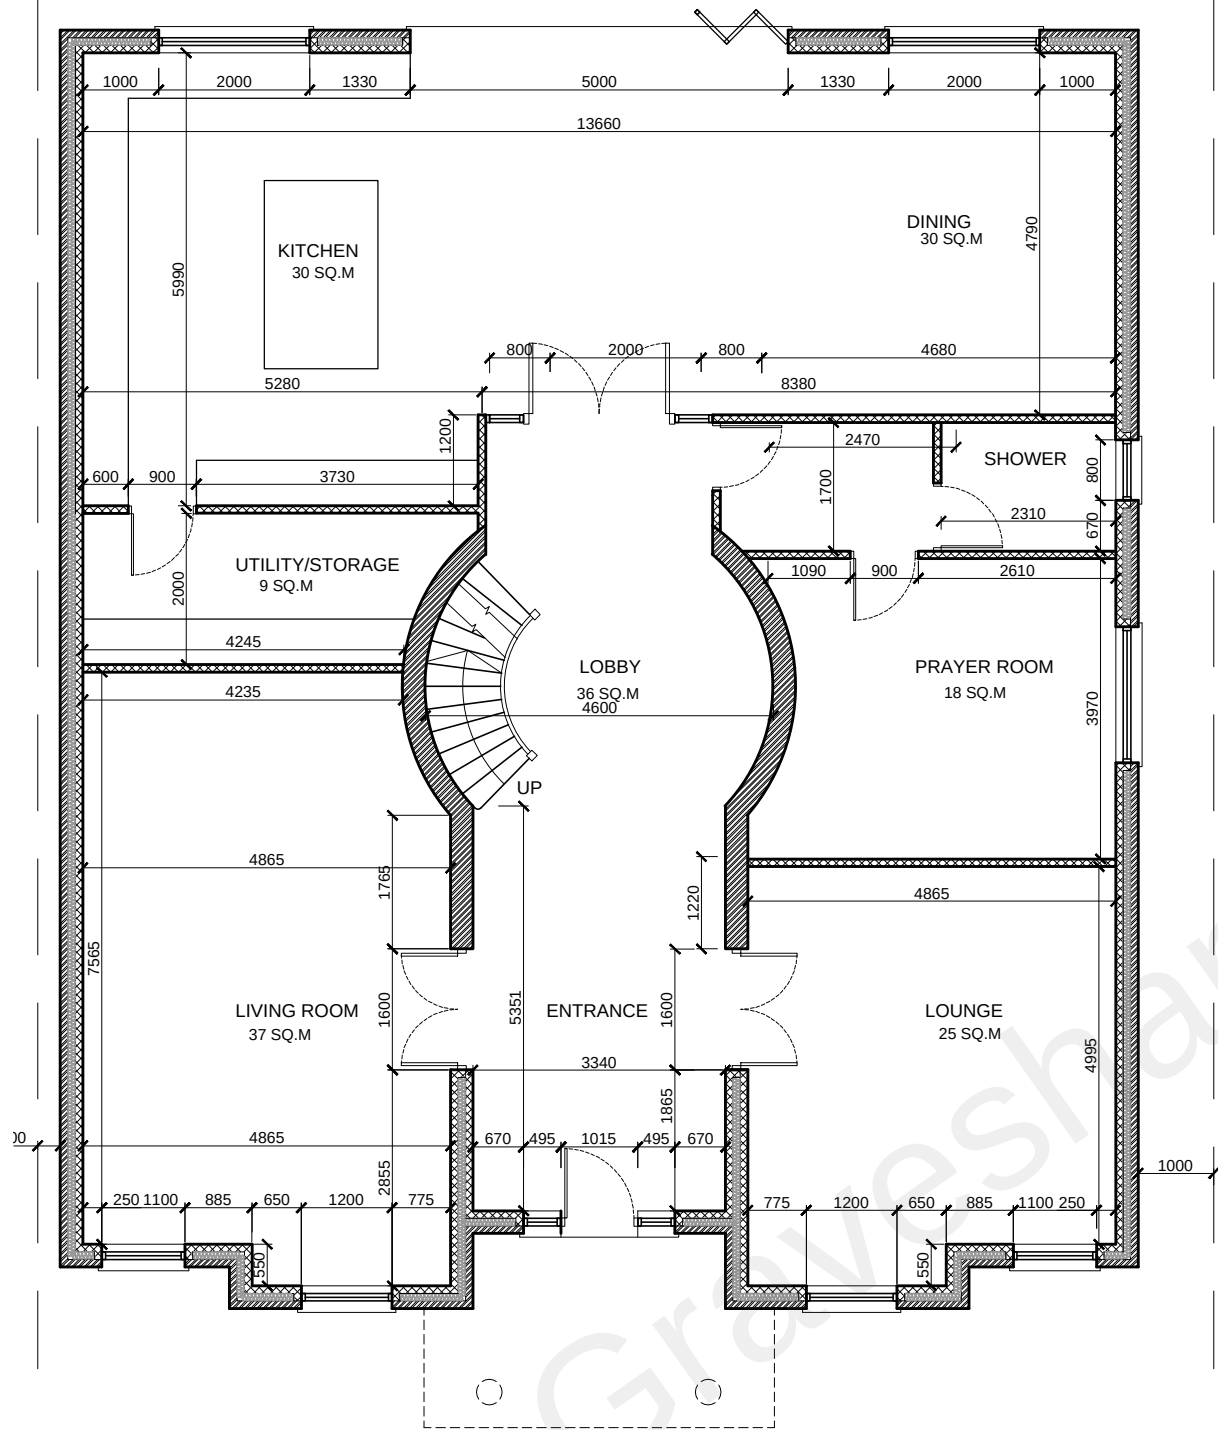

PROPOSED GROUND FLOOR PLAN

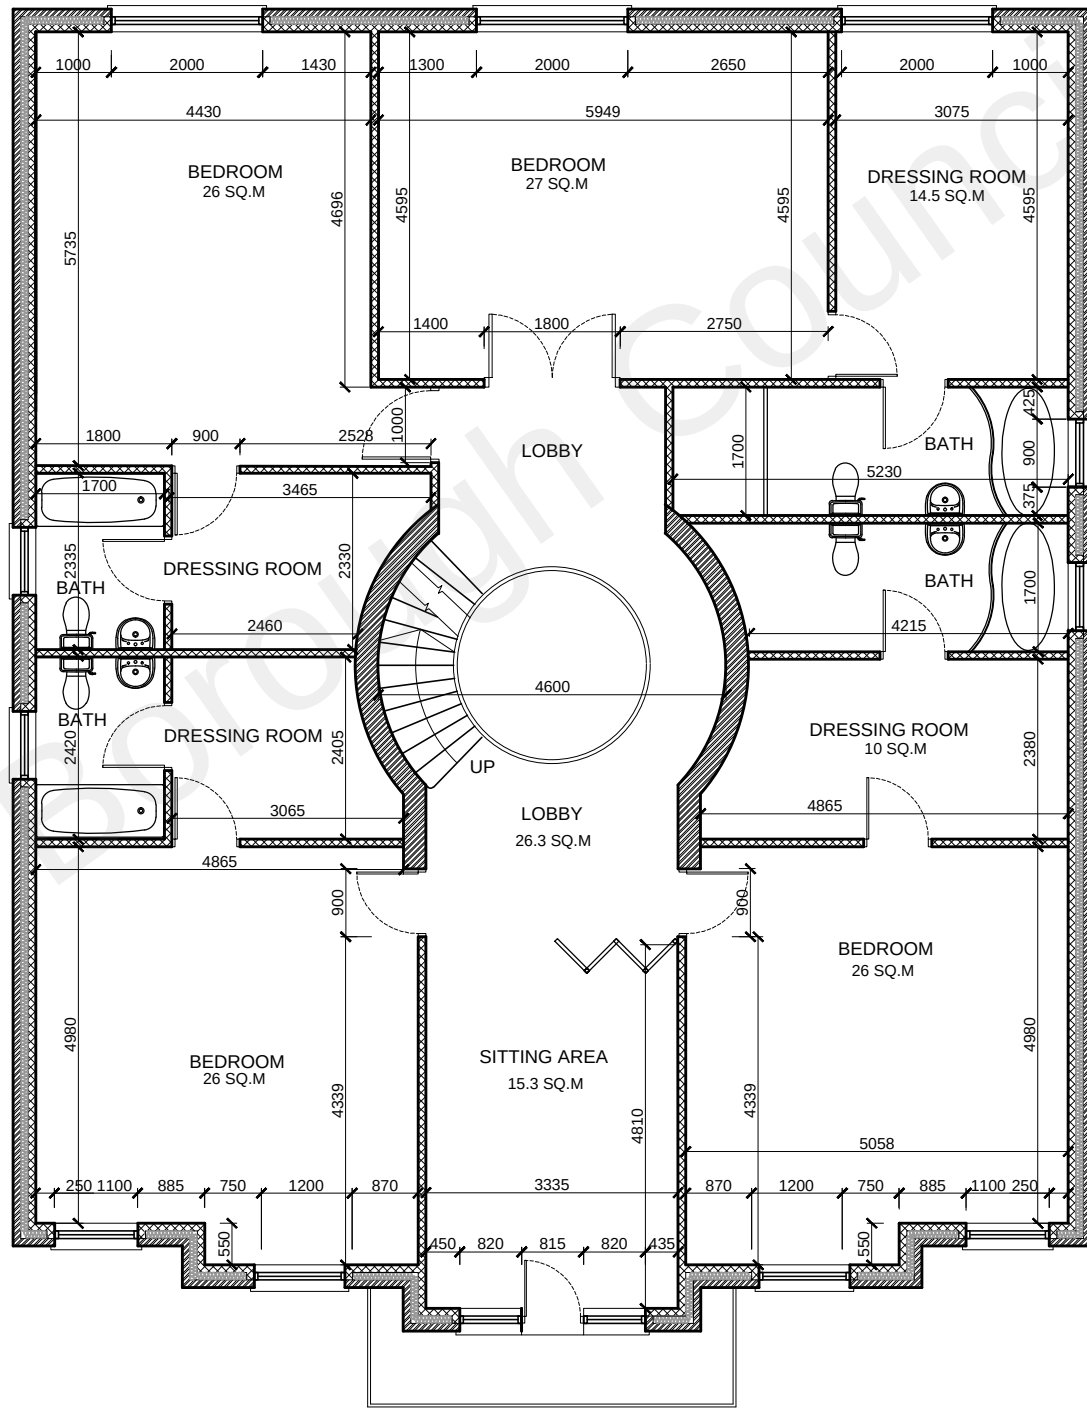

PROPOSED FIRST FLOOR PLAN

rev.	description	date	chkd
		10 Wimborne Avenue Chislehurst BR7 6RQ 020 3004 9238 07931 931 035 s.nagpal@dapconsultants.co.uk www.dapconsultants.co.uk	

project : **Santona Gravesend**

drawing title :

Proposed Ground and First Floor Plans

drawn: SN	chkd: SS	date: 16.06.21
status: Planning	scale: 1:100@A3	
proj no: 1740	drg no: 04	rev no: