

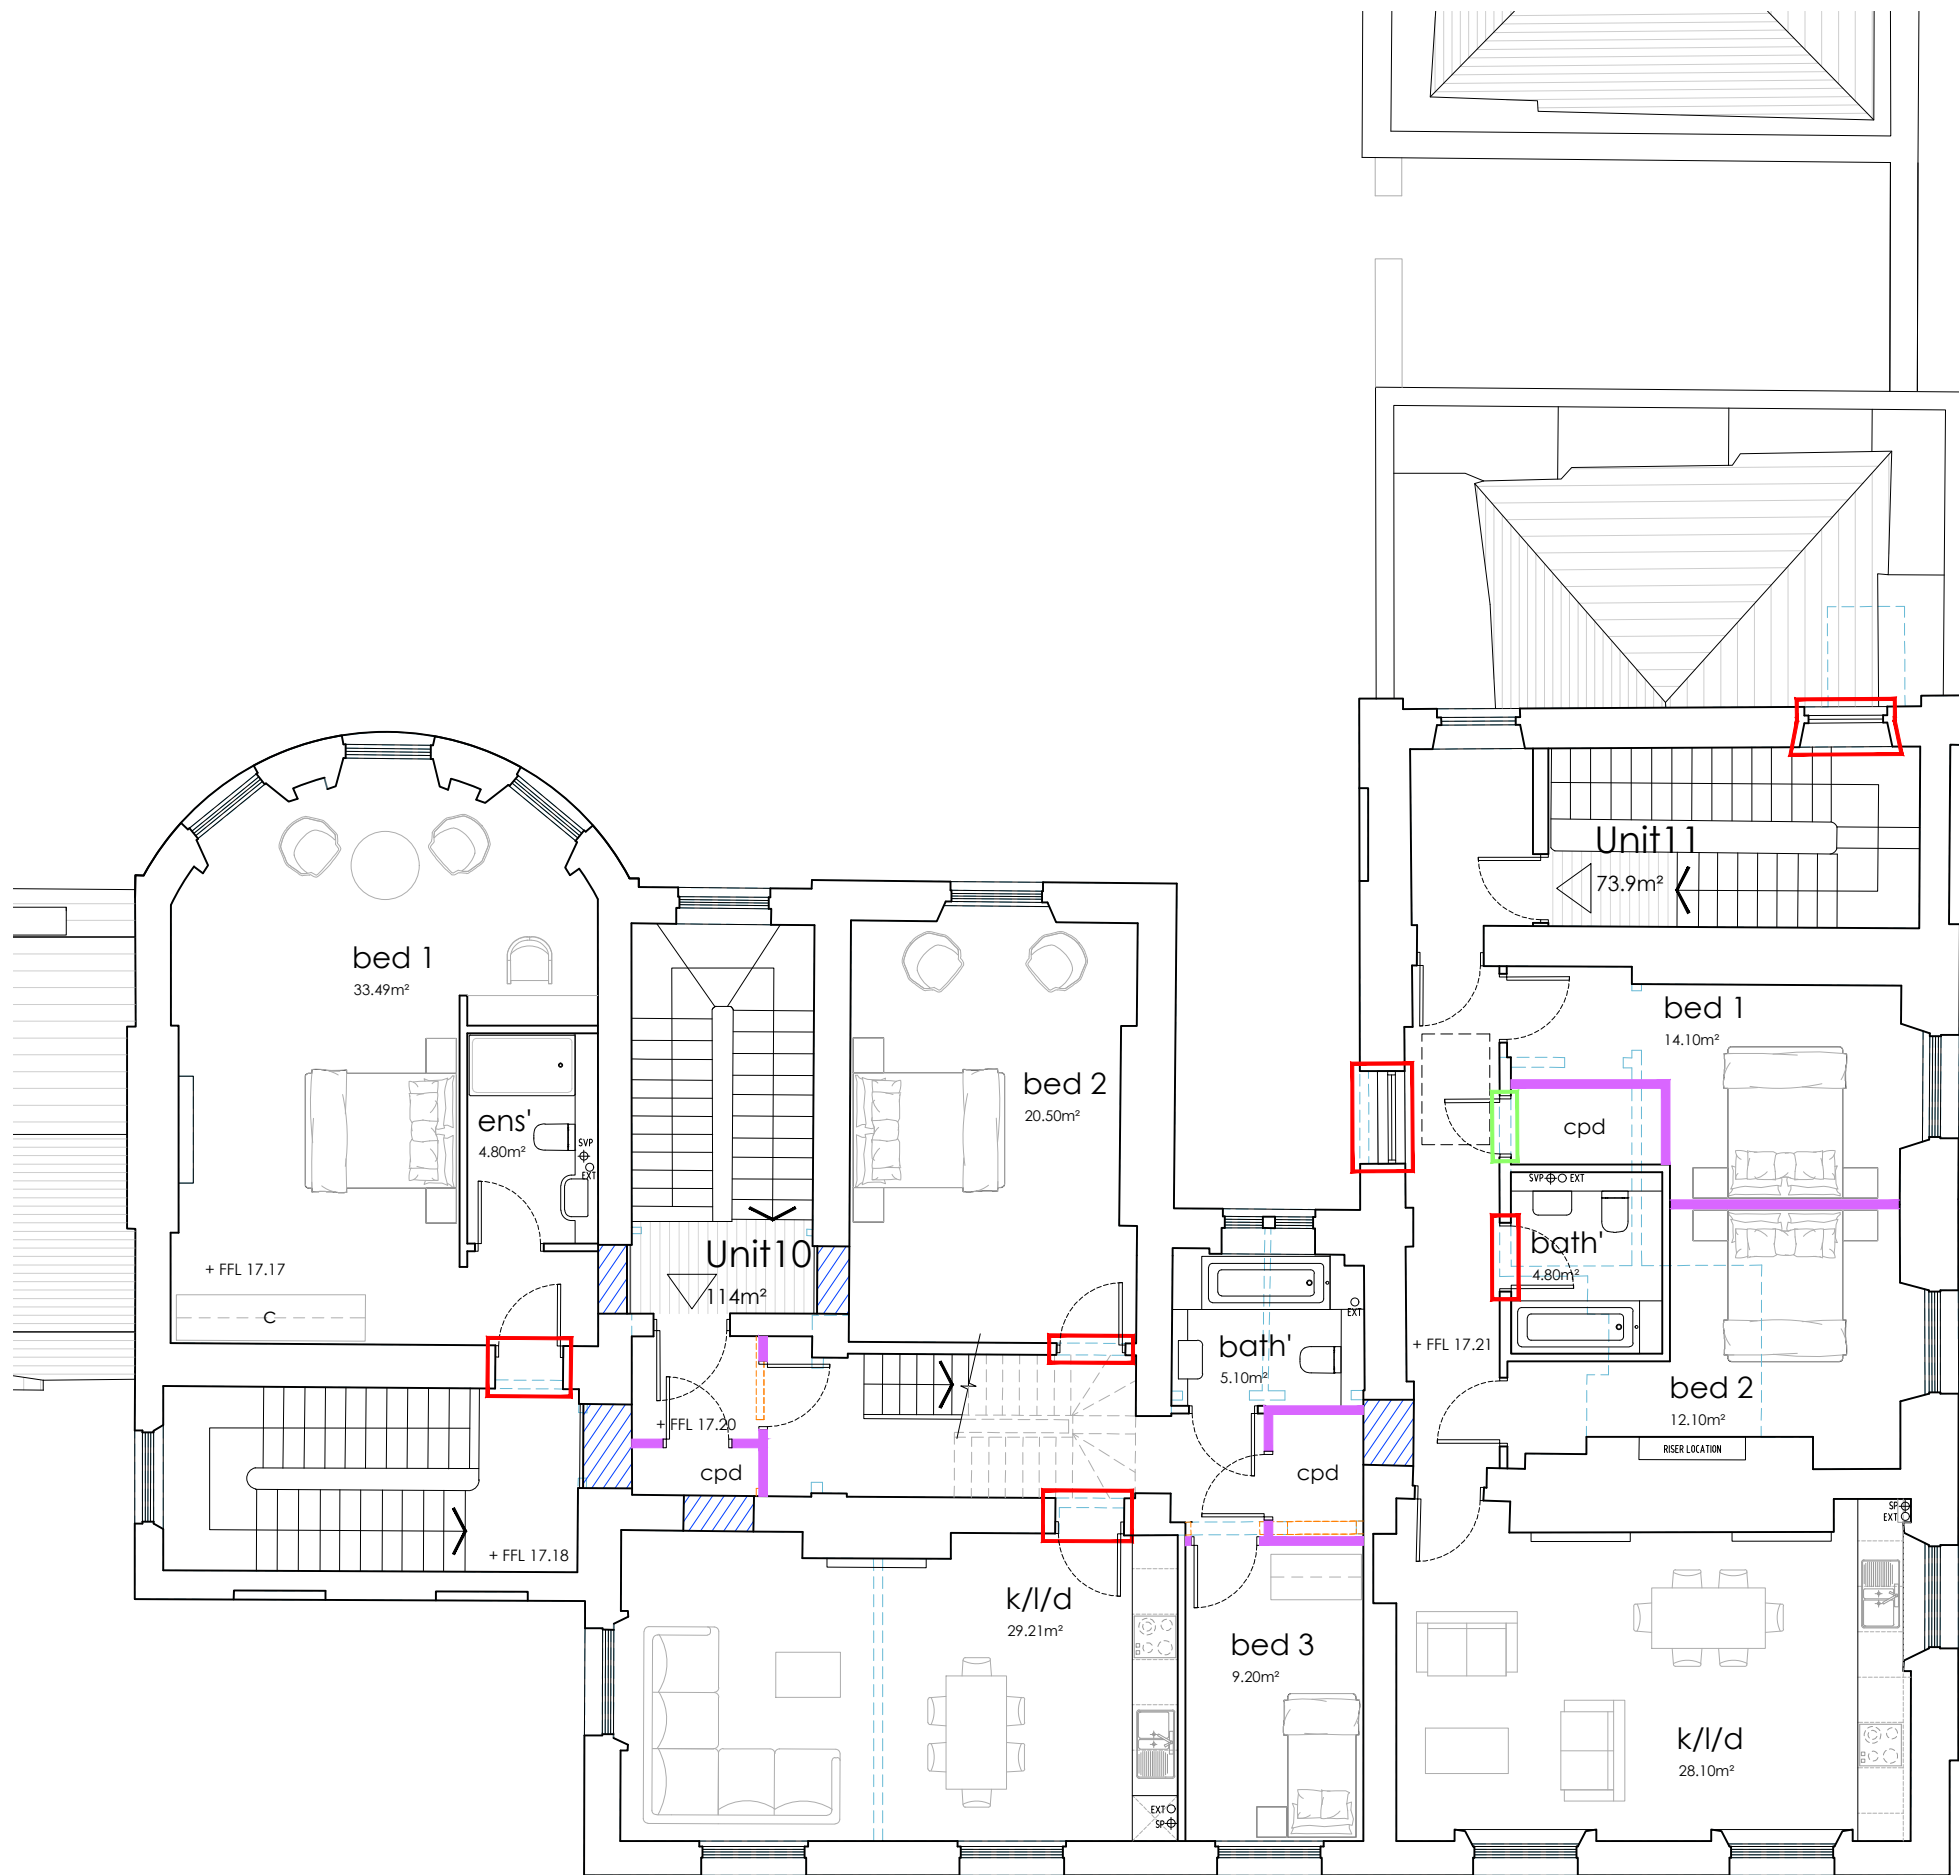
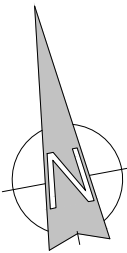



DO NOT SCALE FROM THIS DRAWING
ALL DIMENSIONS TO BE VERIFIED BY THE CONTRACTOR ON SITE

 

Second floor plan

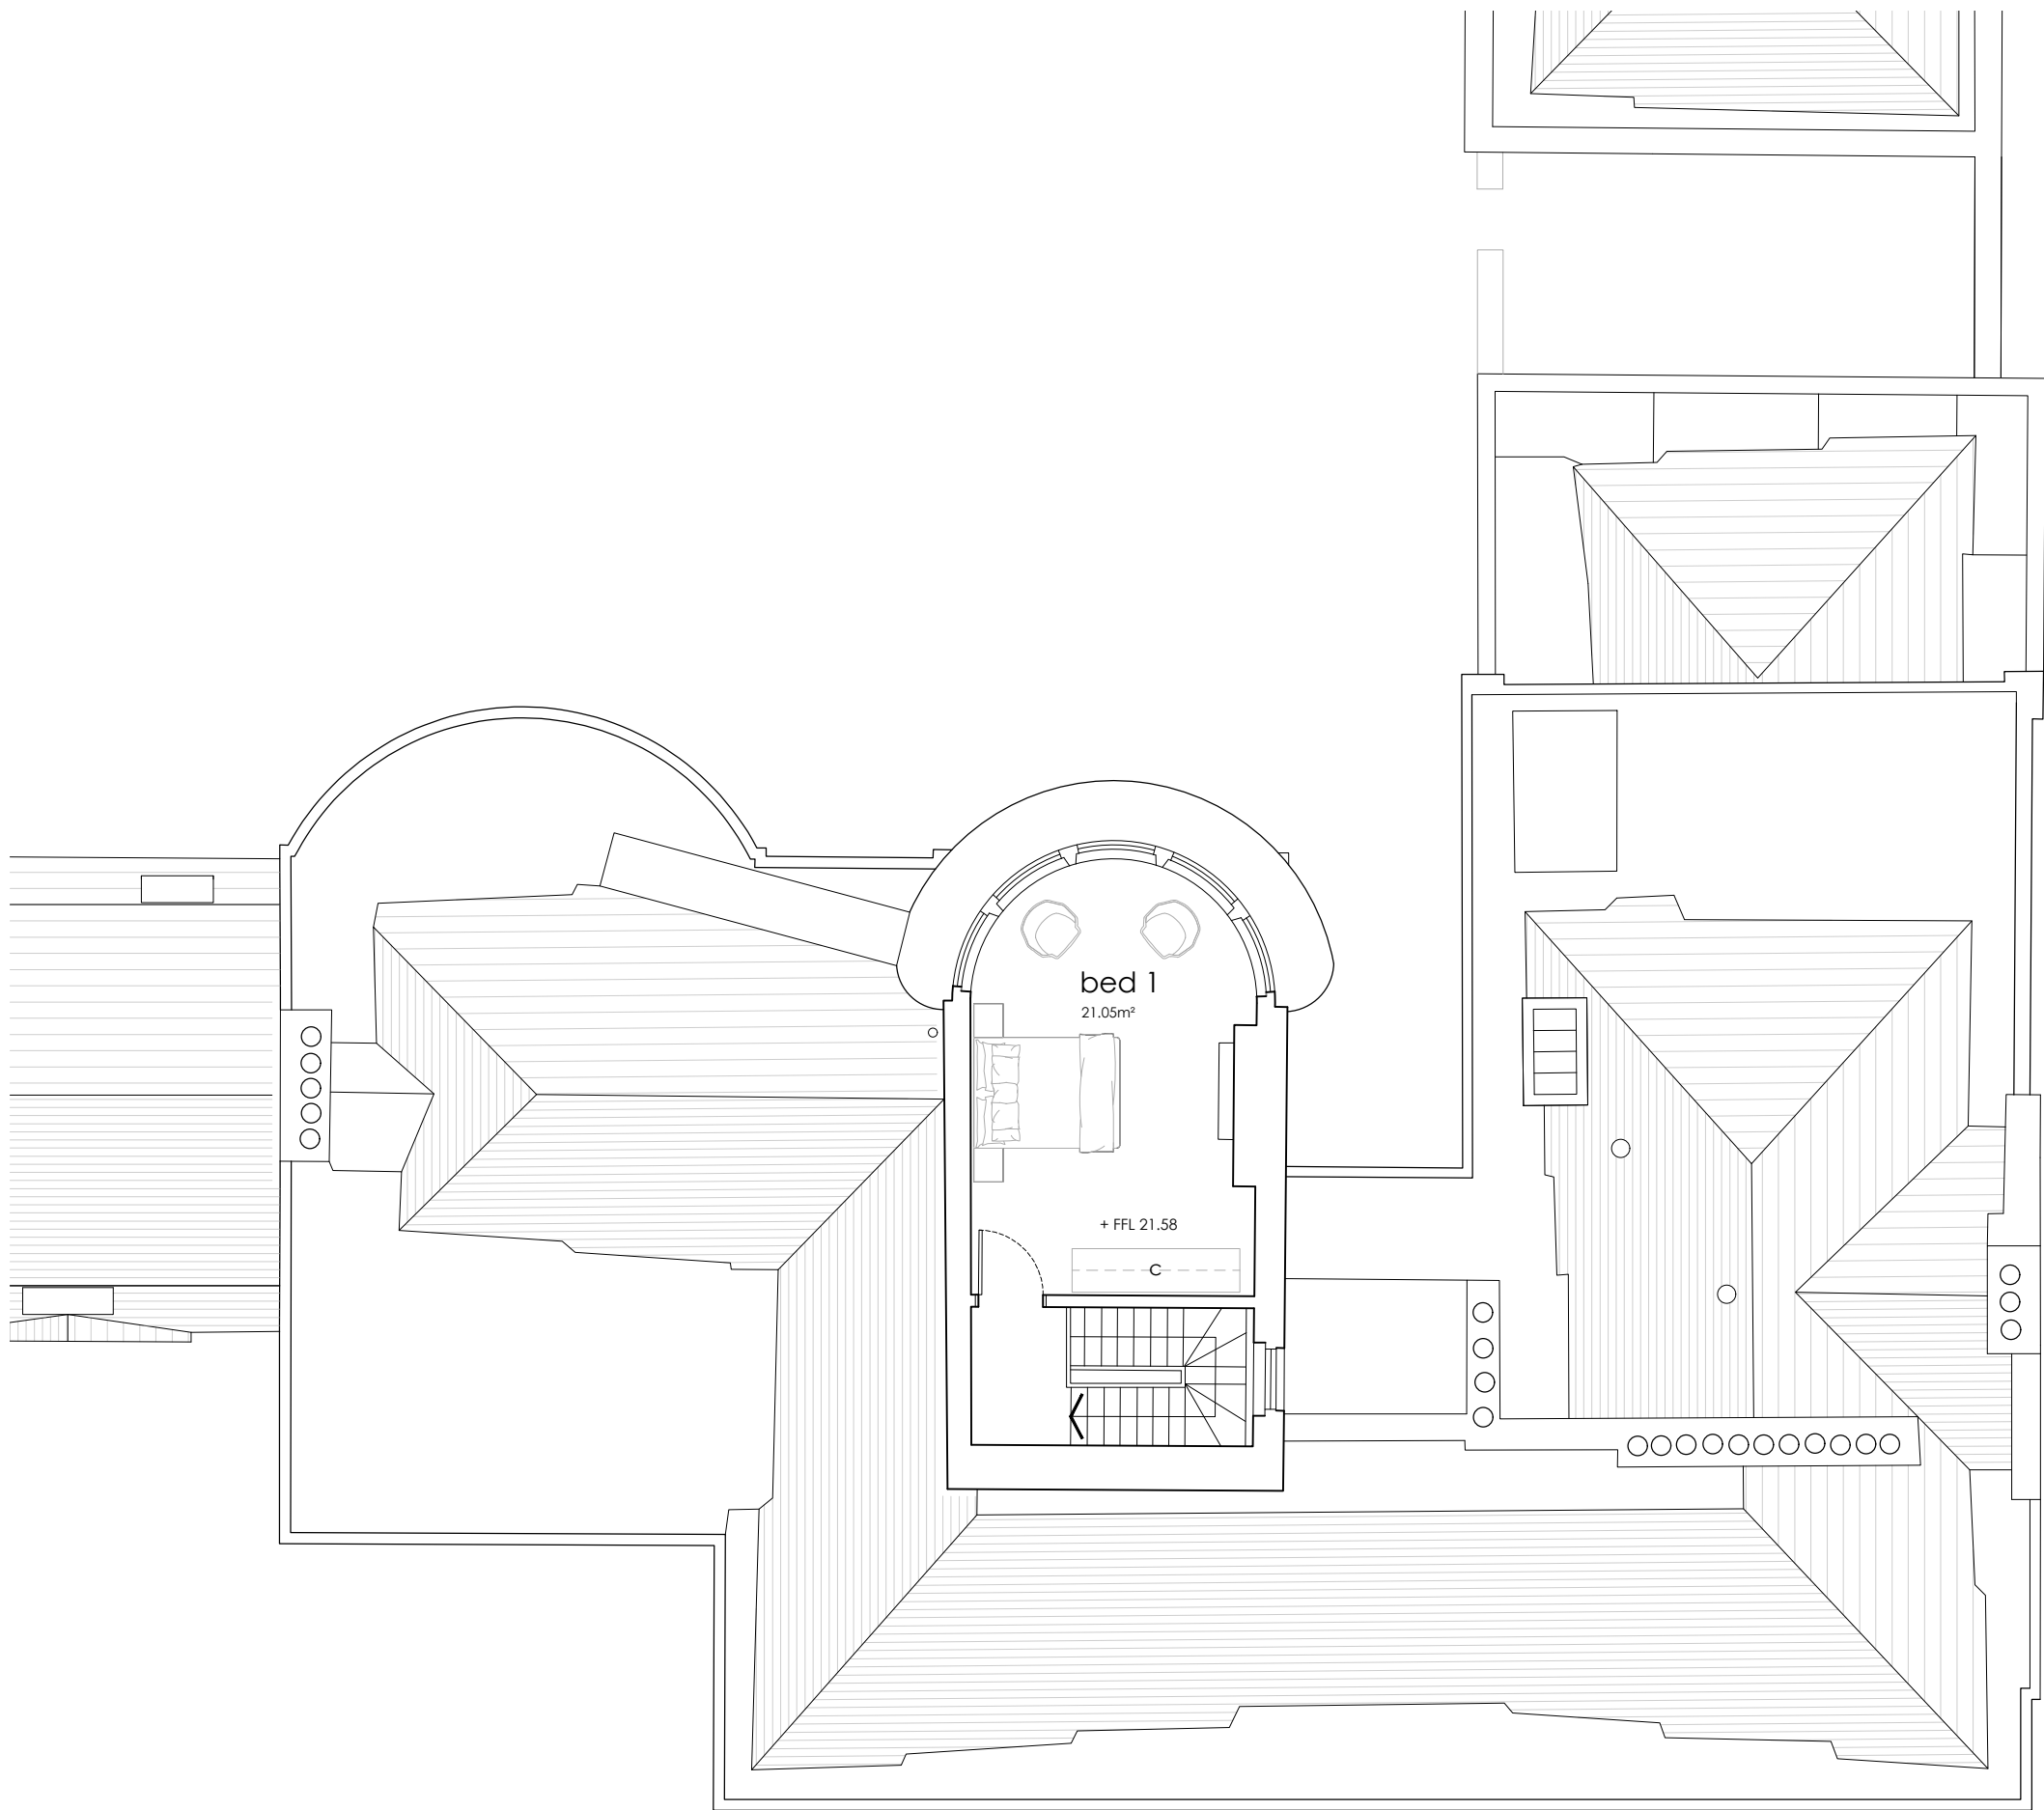

Third Floor / Roof plan

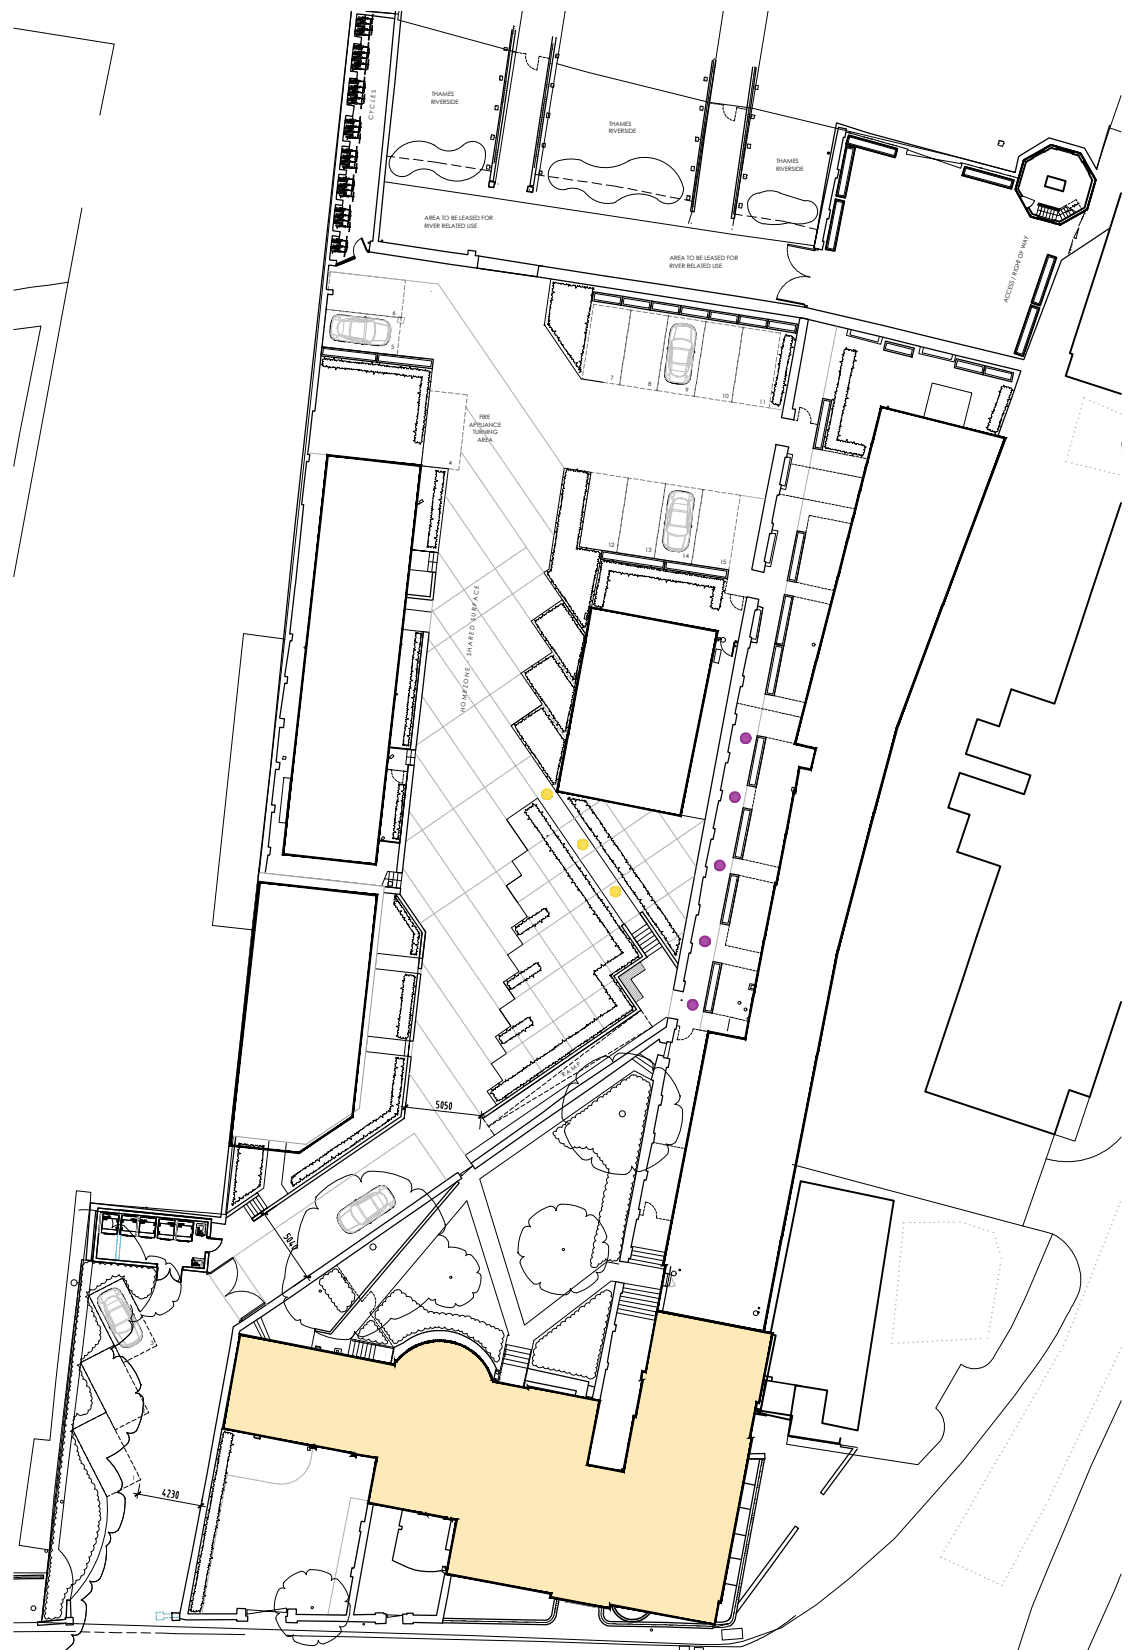

Key plan

SK-F	Layout amendments to unit 10 to suit client comments	Jun '24	NS
SK-E	Cupboard storage provisions updated	May '24	NS
SK-D	Planning approved wall arrangement added to plans and key	May '24	RG
SK-C	Amendments as per client comments	May '24	NS
B	Key Plan Revised	Oct '23	AR
A	Unit 11 changed to 2bed3person unit	May '22	AR
REV	DESCRIPTION	DATE	BY: CHKD

Legend:

- Consented new opening as per planning consent ref: 20210757.
- Proposed new opening as part of proposed planning amendments.
- Proposed new walls as part of proposed planning amendments.
- Existing/Approved walls as per consented planning scheme ref: 20210757 are not being amended.
- Wall infill as per consented planning scheme ref: 20210757.
- Demo as per consented planning scheme ref: 20210757.
- Approved walls as per consented planning scheme ref: 20210757 which are to change following amendments.

TURNER JACKSON+DAY ASSOCIATES
Radio House
Thanet Way, Whitstable
Kent CT5 3QX
t: 01227 261453
e: enquiries@tjda.co.uk
www.turnerjacksonday.co.uk

client details		
Custom House (Gravesend) Limited		
project details		
Custom House The Terrace, Gravesend, DA12 2DE		
drawing title		
Custom House Main Building 2 of 2 Proposed Plans		
date	scale	drawn by
Feb '21	1:100@A1	NS
project no:	drawing no.	revision
1735	026	SK-F