




Roof plan

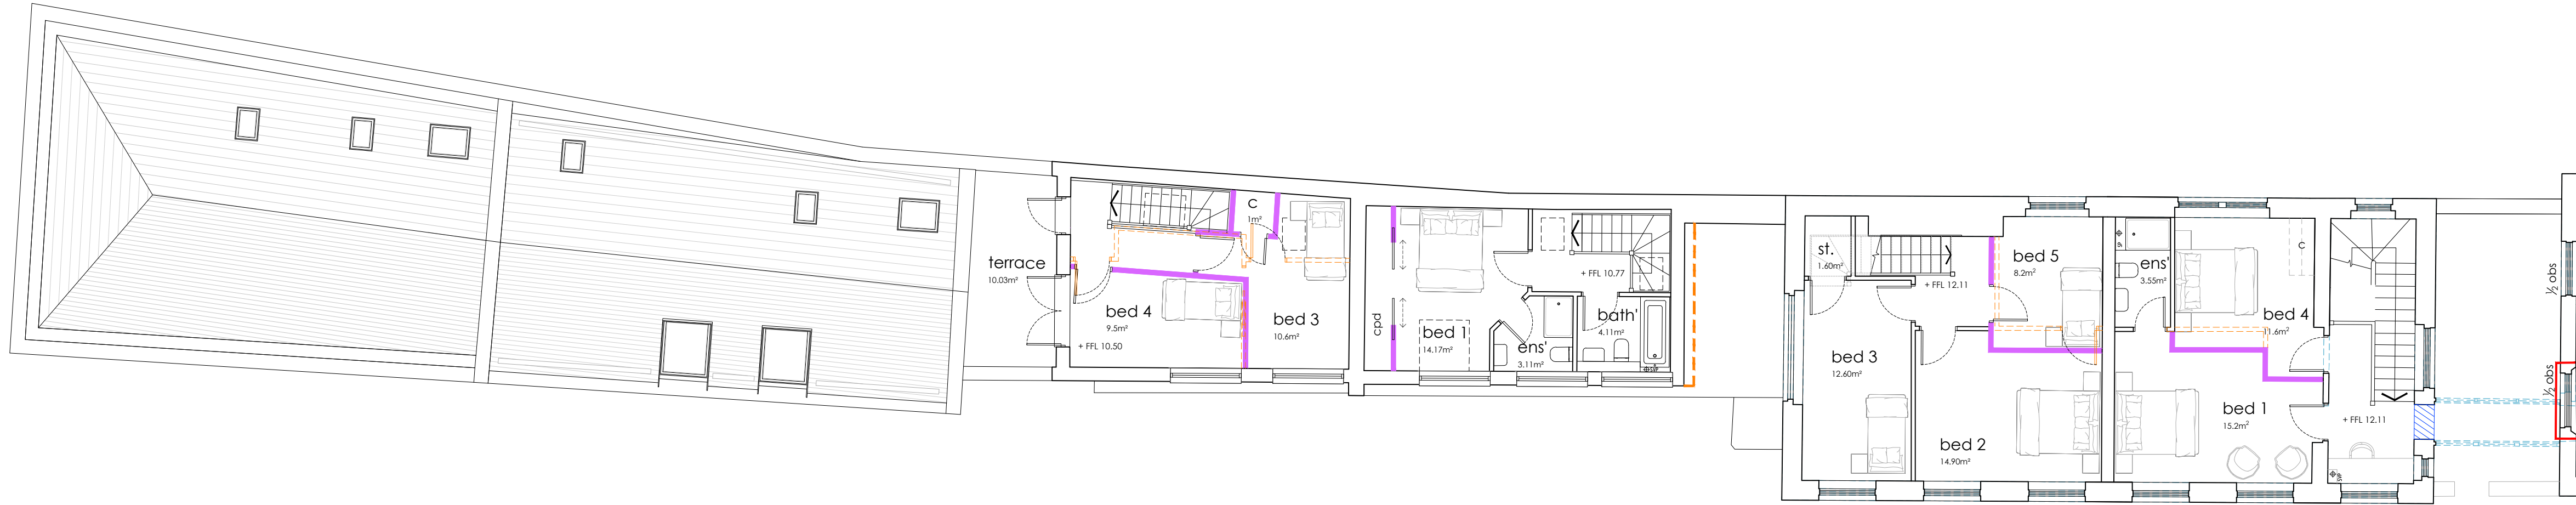


First floor plan

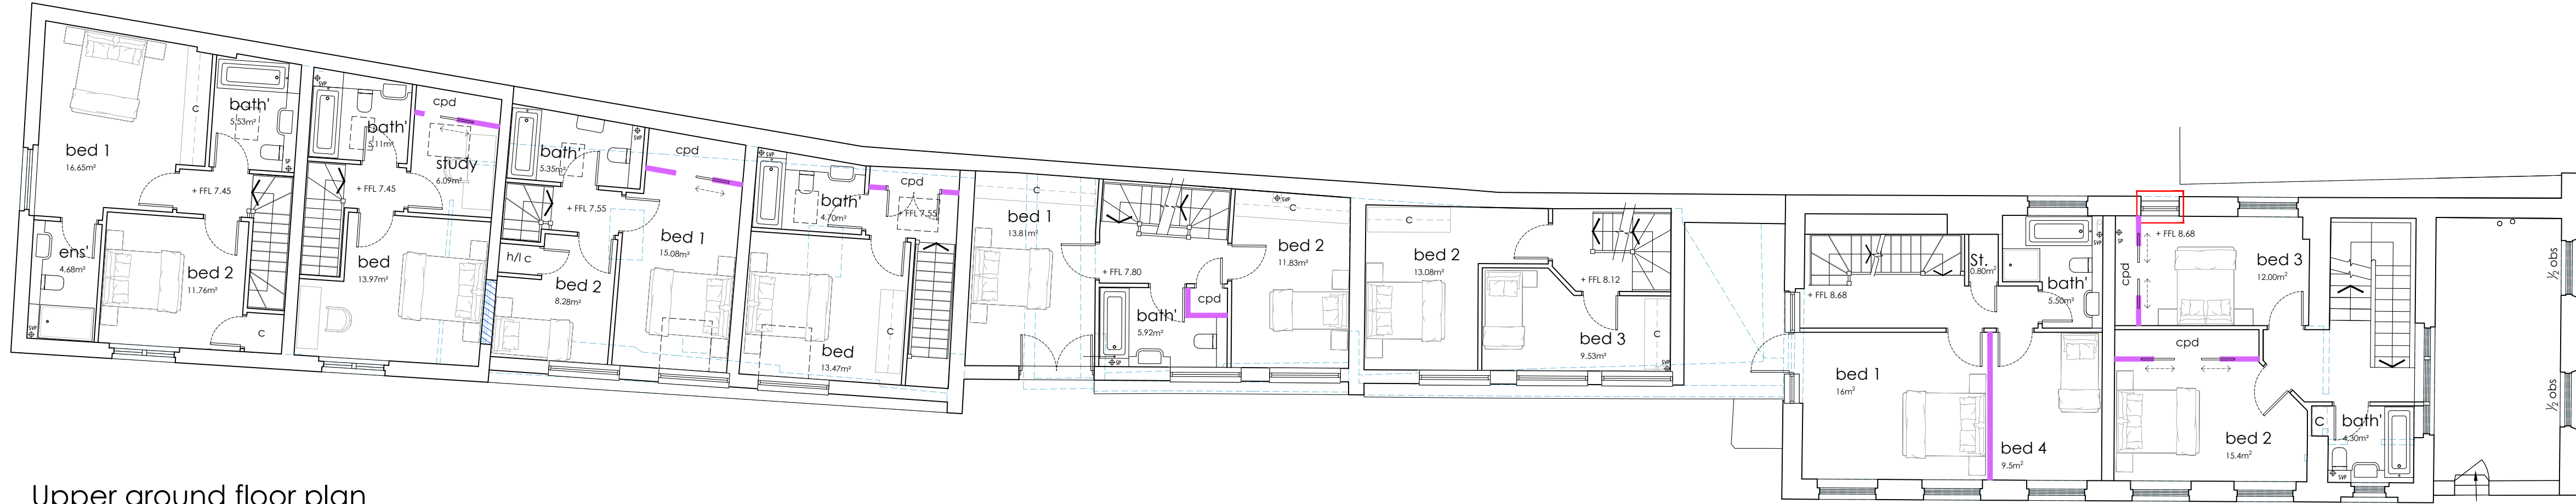


Upper ground floor plan

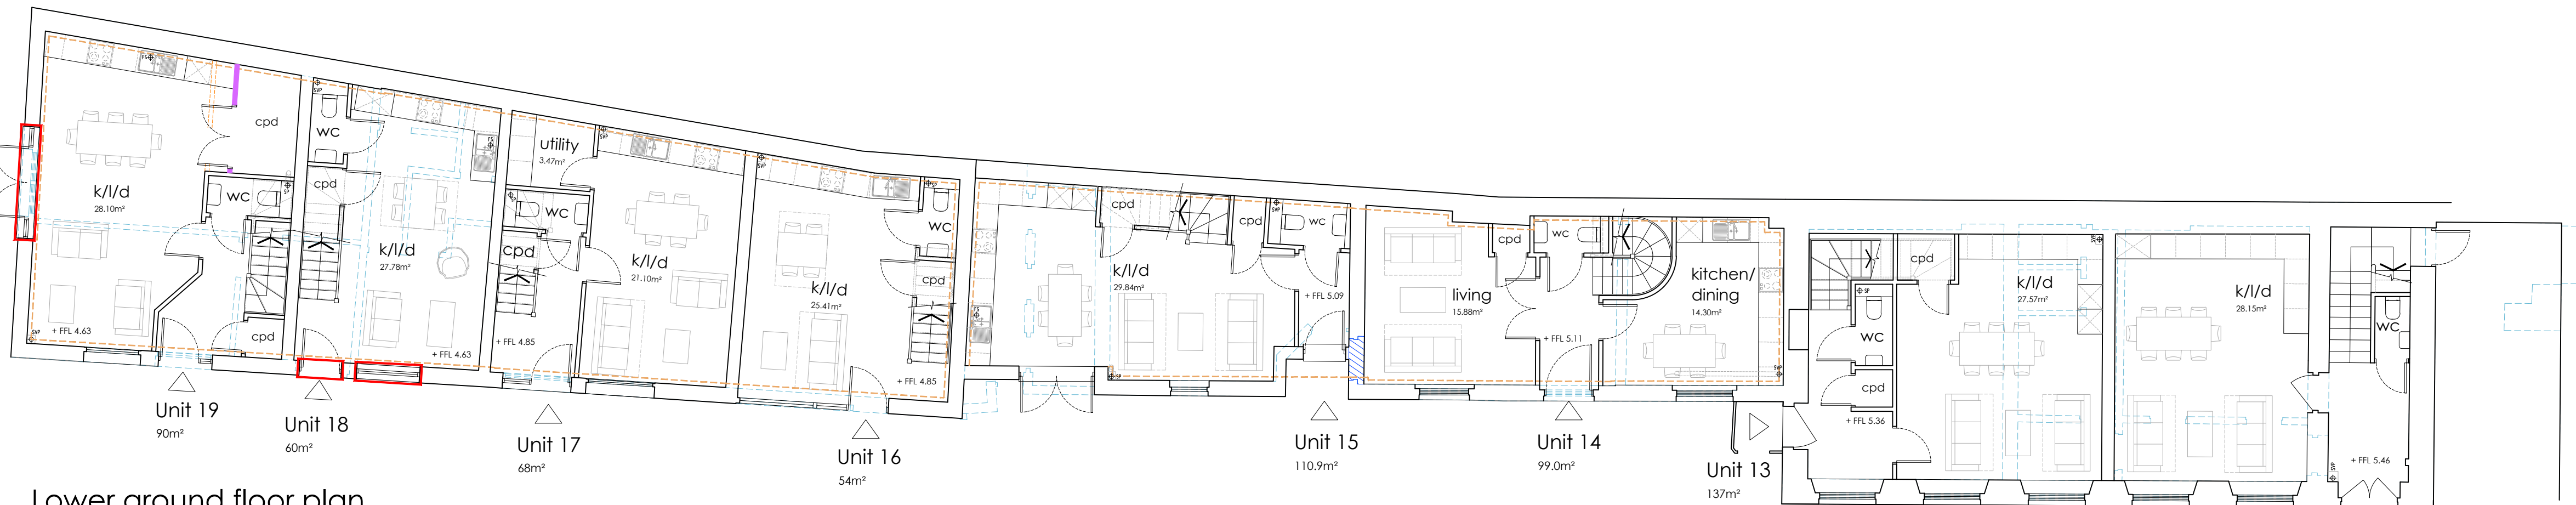

Lower ground floor plan

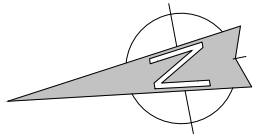


DO NOT SCALE FROM THIS DRAWING
ALL DIMENSIONS TO BE VERIFIED BY THE CONTRACTOR ON SITE

 

Legend:

- Consented new opening as per planning consent ref: 20210757.
- Proposed new opening as part of proposed planning amendments.
- Proposed new walls as part of proposed planning amendments.
- Existing/Approved walls as per consented planning scheme ref: 20210757 are not being amended.
- Wall infill as per consented planning scheme ref: 20210757.
- Demo as per consented planning scheme ref: 20210757.
- Approved walls as per consented planning scheme ref: 20210757 which are to change following amendments.

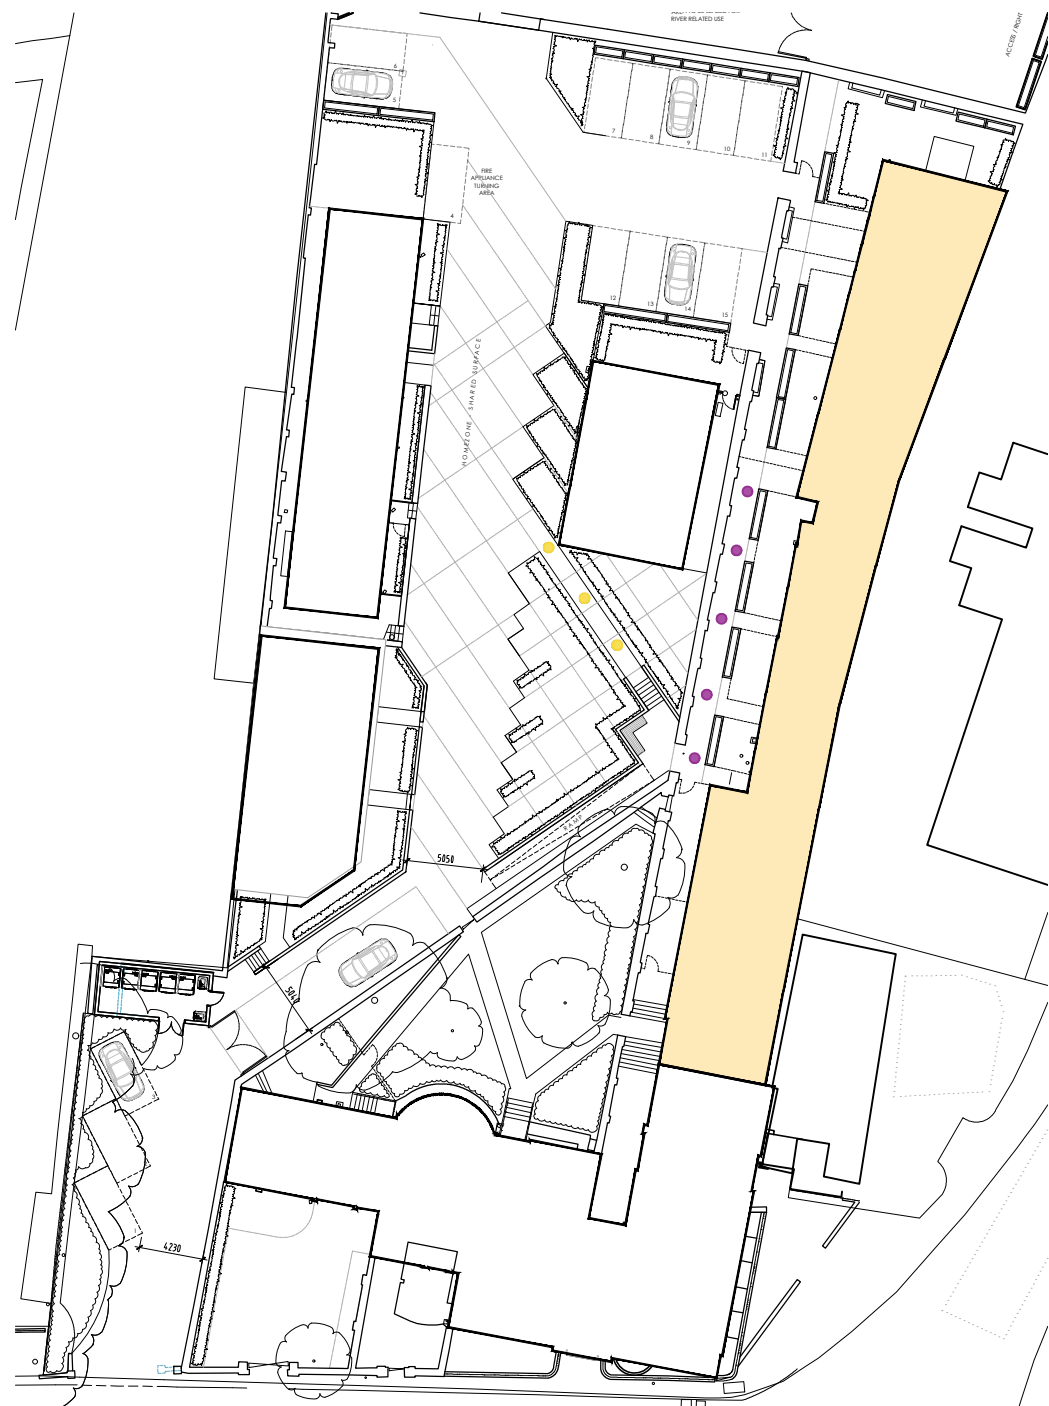

Key plan

SK-G	Layout updates to Unit 17, to suit client comments	June '24	NS
SK-F	Cupboard storage provisions updated.	May '24	NS
REV	DESCRIPTION	DATE	BY: CHKD

TURNER JACKSON+DAY
ASSOCIATES

Radio House
Thanet Way, Whitstable
Kent CT15 3DX

client details
Custom House (Gravesend) Limited

project details
Custom House
The Terrace, Gravesend, DA12 2DE

drawing title
Custom House Outbuildings
Proposed Plans

date scale drawn by checked by
Feb '21 1:100@A1 NS

project no:	drawing no:	revision
1735	028	SK-G