




FLOOR PLAN

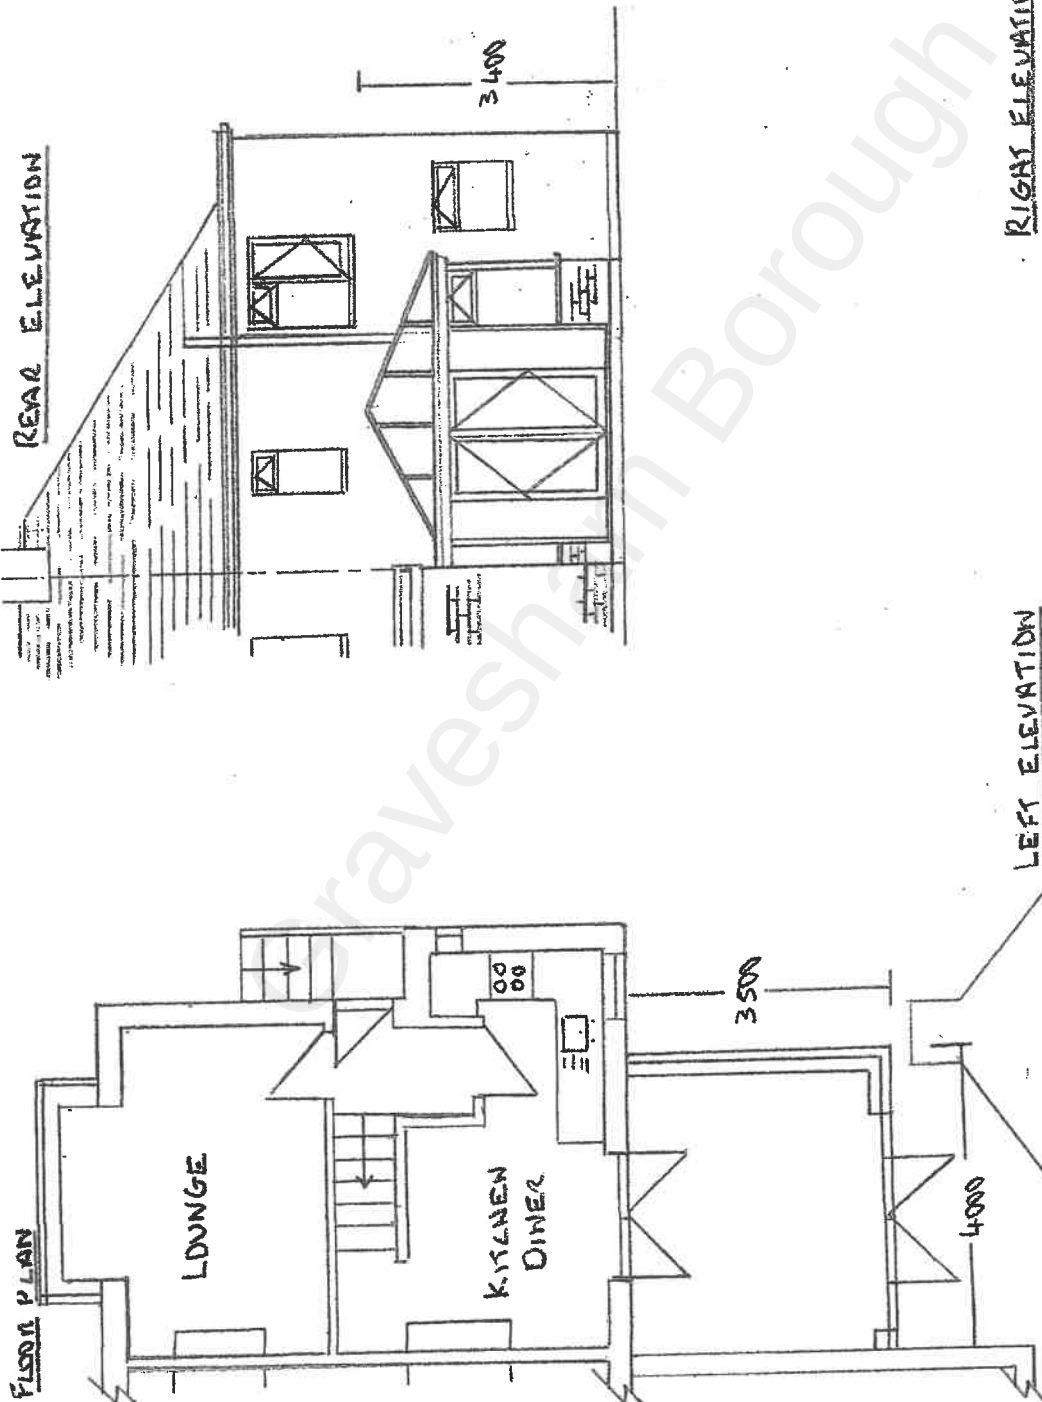


REAR ELEVATION

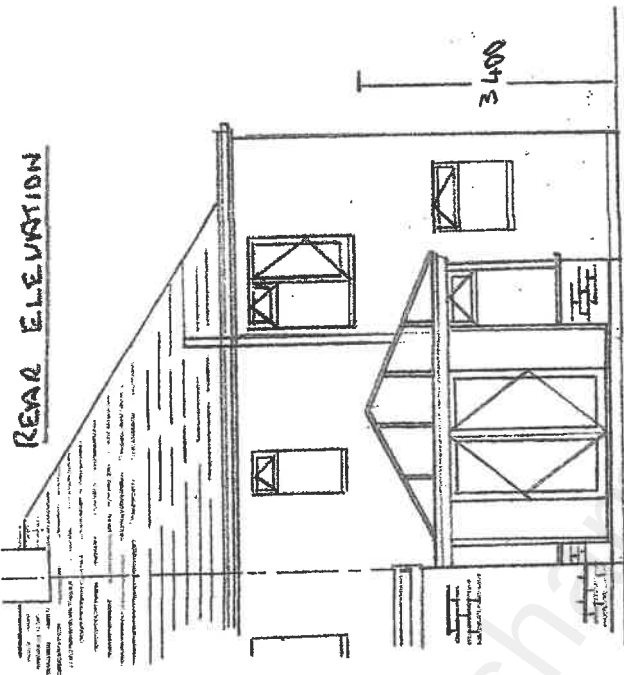

LEFT ELEVATION

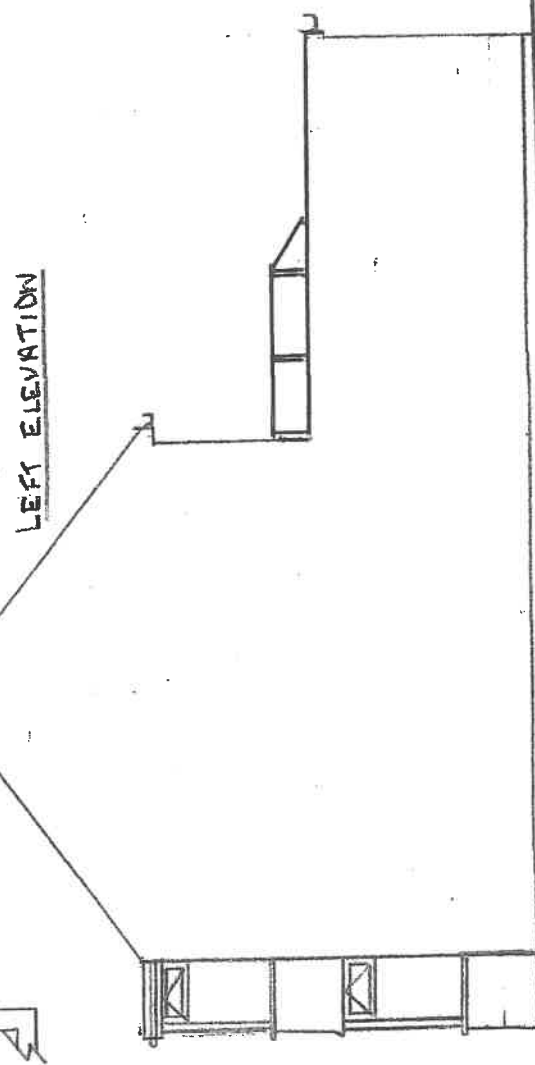

RIGHT ELEVATION

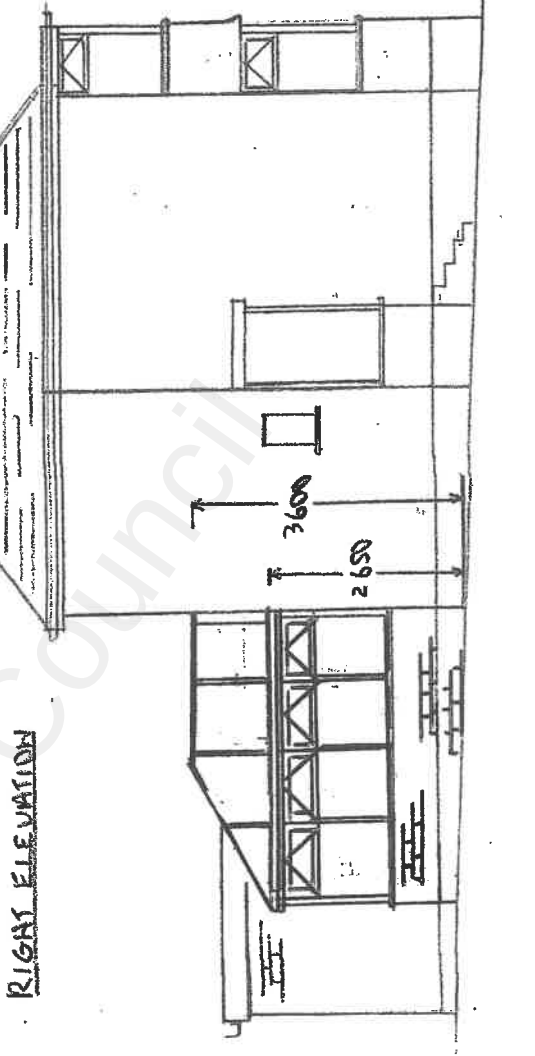

MR & MRS RYE

92 LAMORNA AVENUE

GRAVESEND

KENT 24-11-2021

DRAUGHTS 2 OF 2

REF:- T2T 2231GD

SCALE :- 1:100 ON A4

0 1 2 3 4 5 6

PROPOSED CONSERVATORY

DRAWN BY:- MR G BUTTERFIELD

SURVEYOR

AMENDED

24-11-2021