




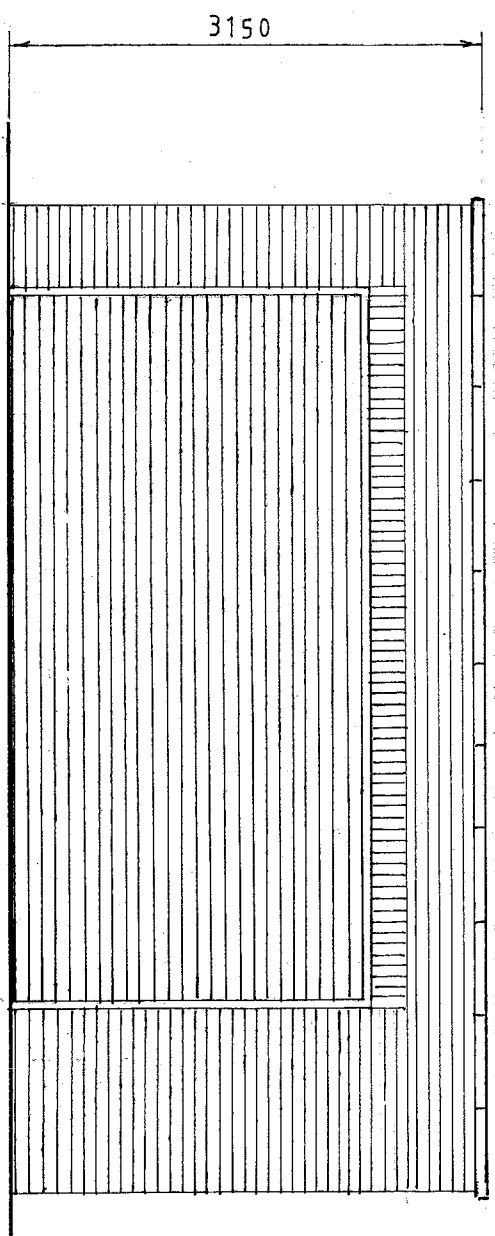


REAR ELEVATION

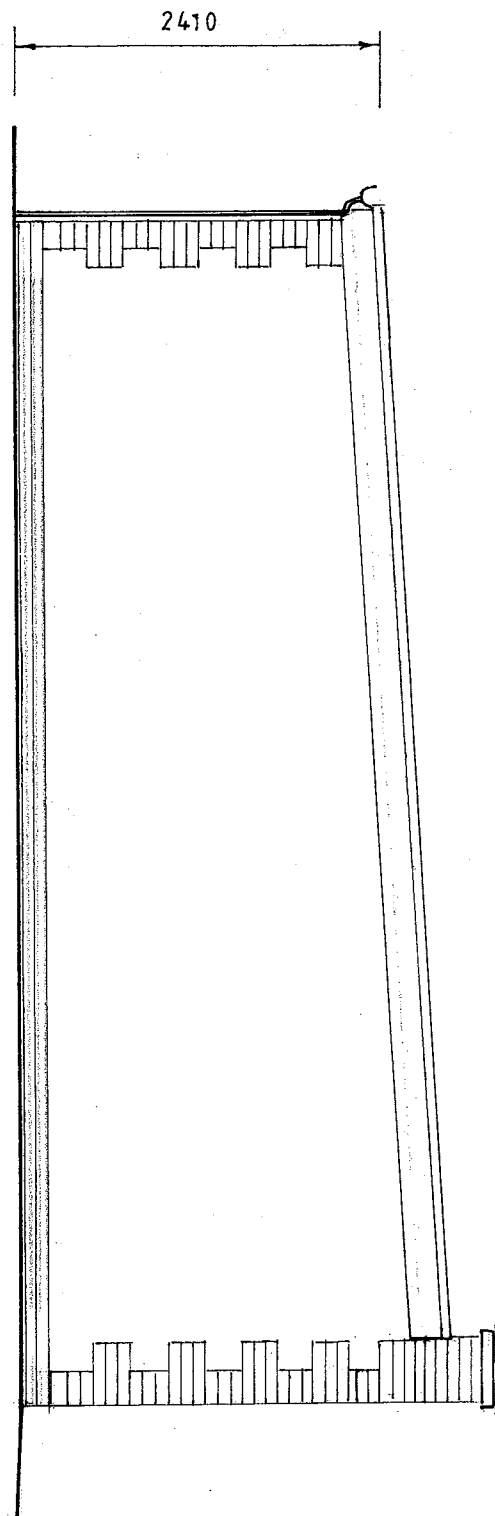


SIDE ELEVATION

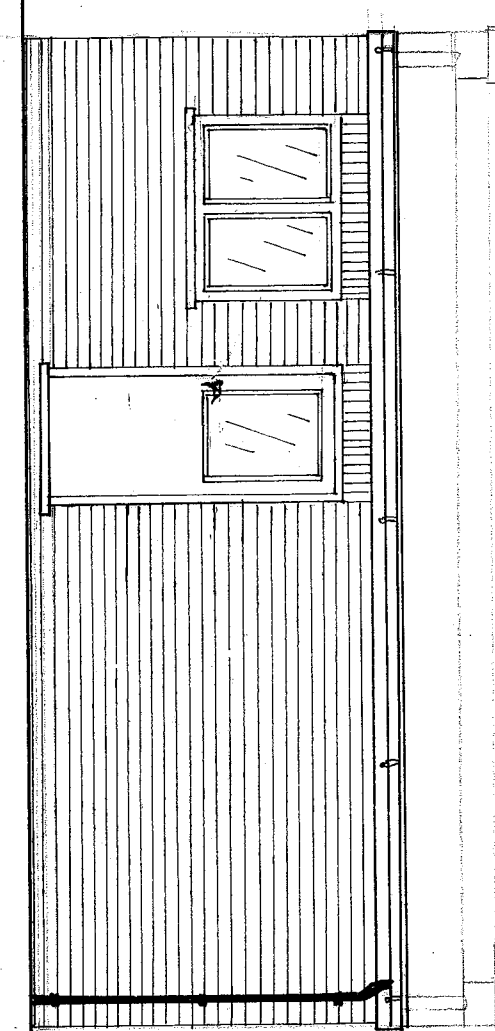


FRONT ELEVATION

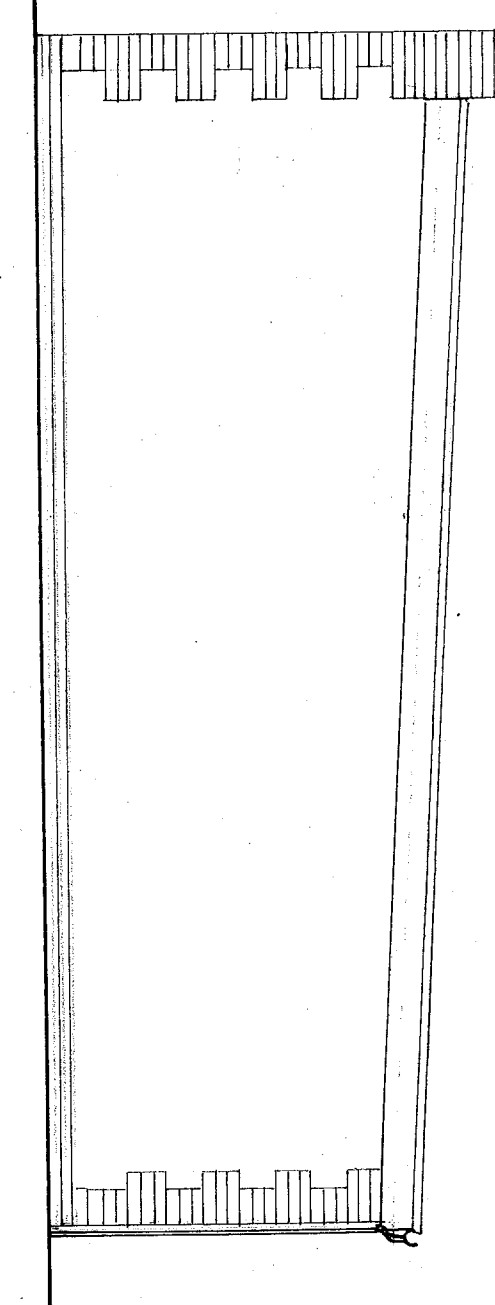


SIDE ELEVATION

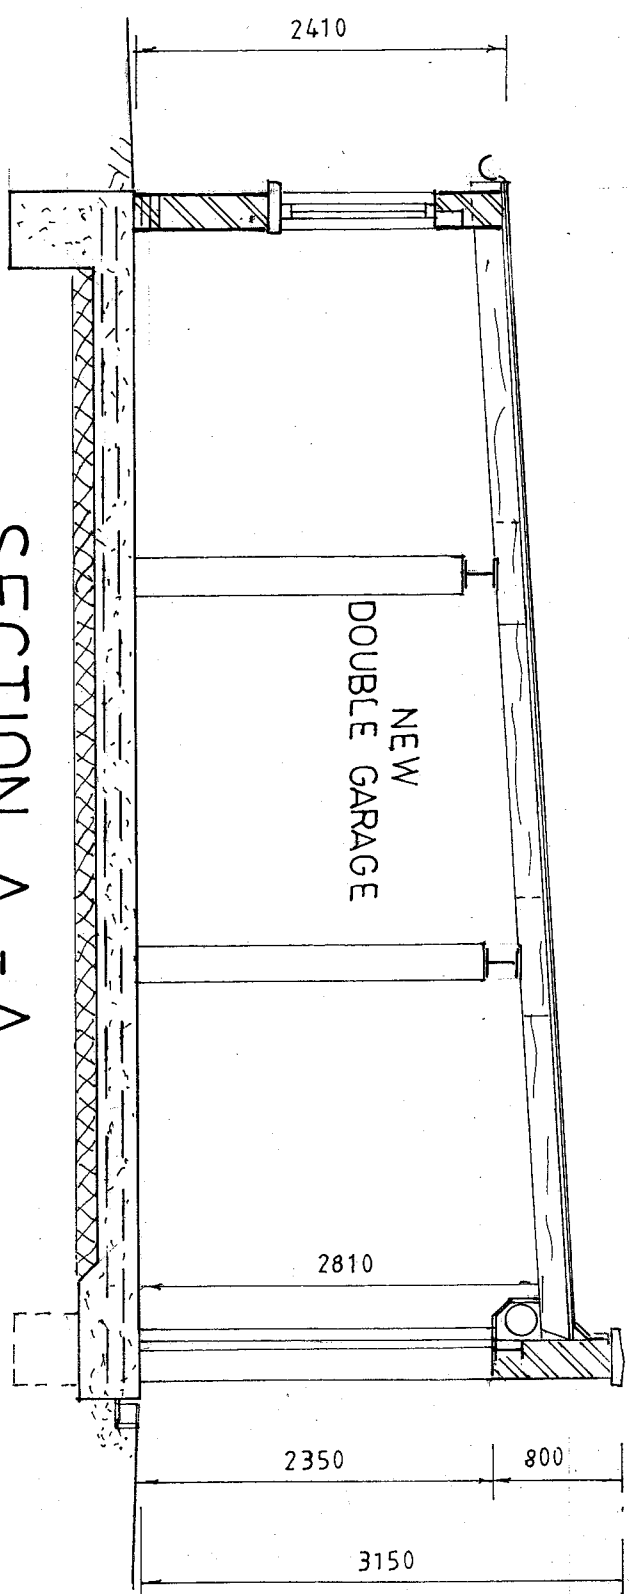


SECTION A - A

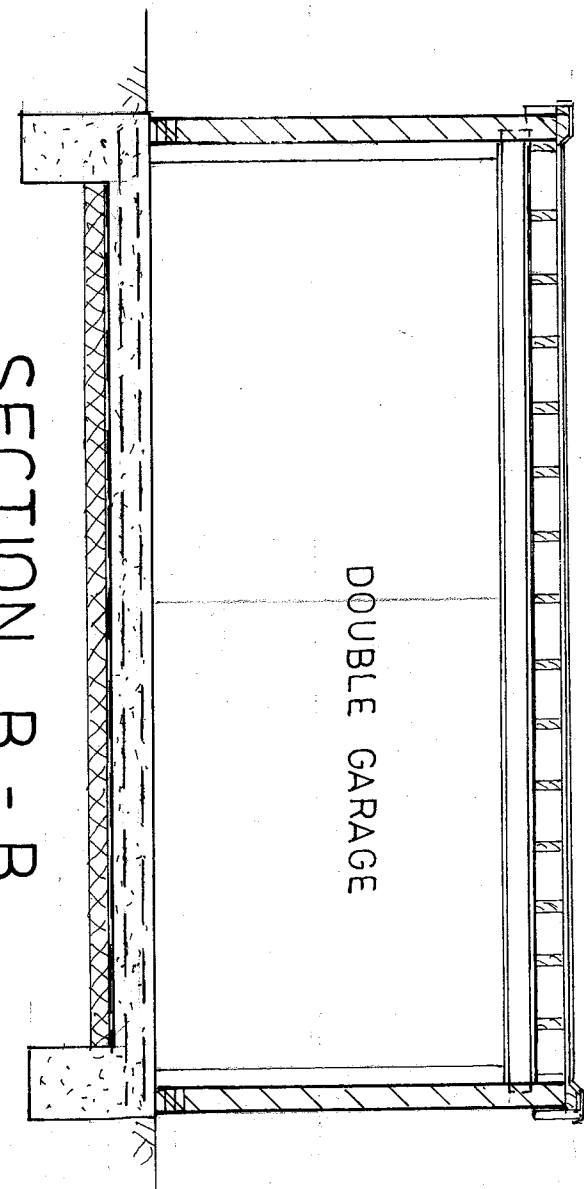


SECTION B - B

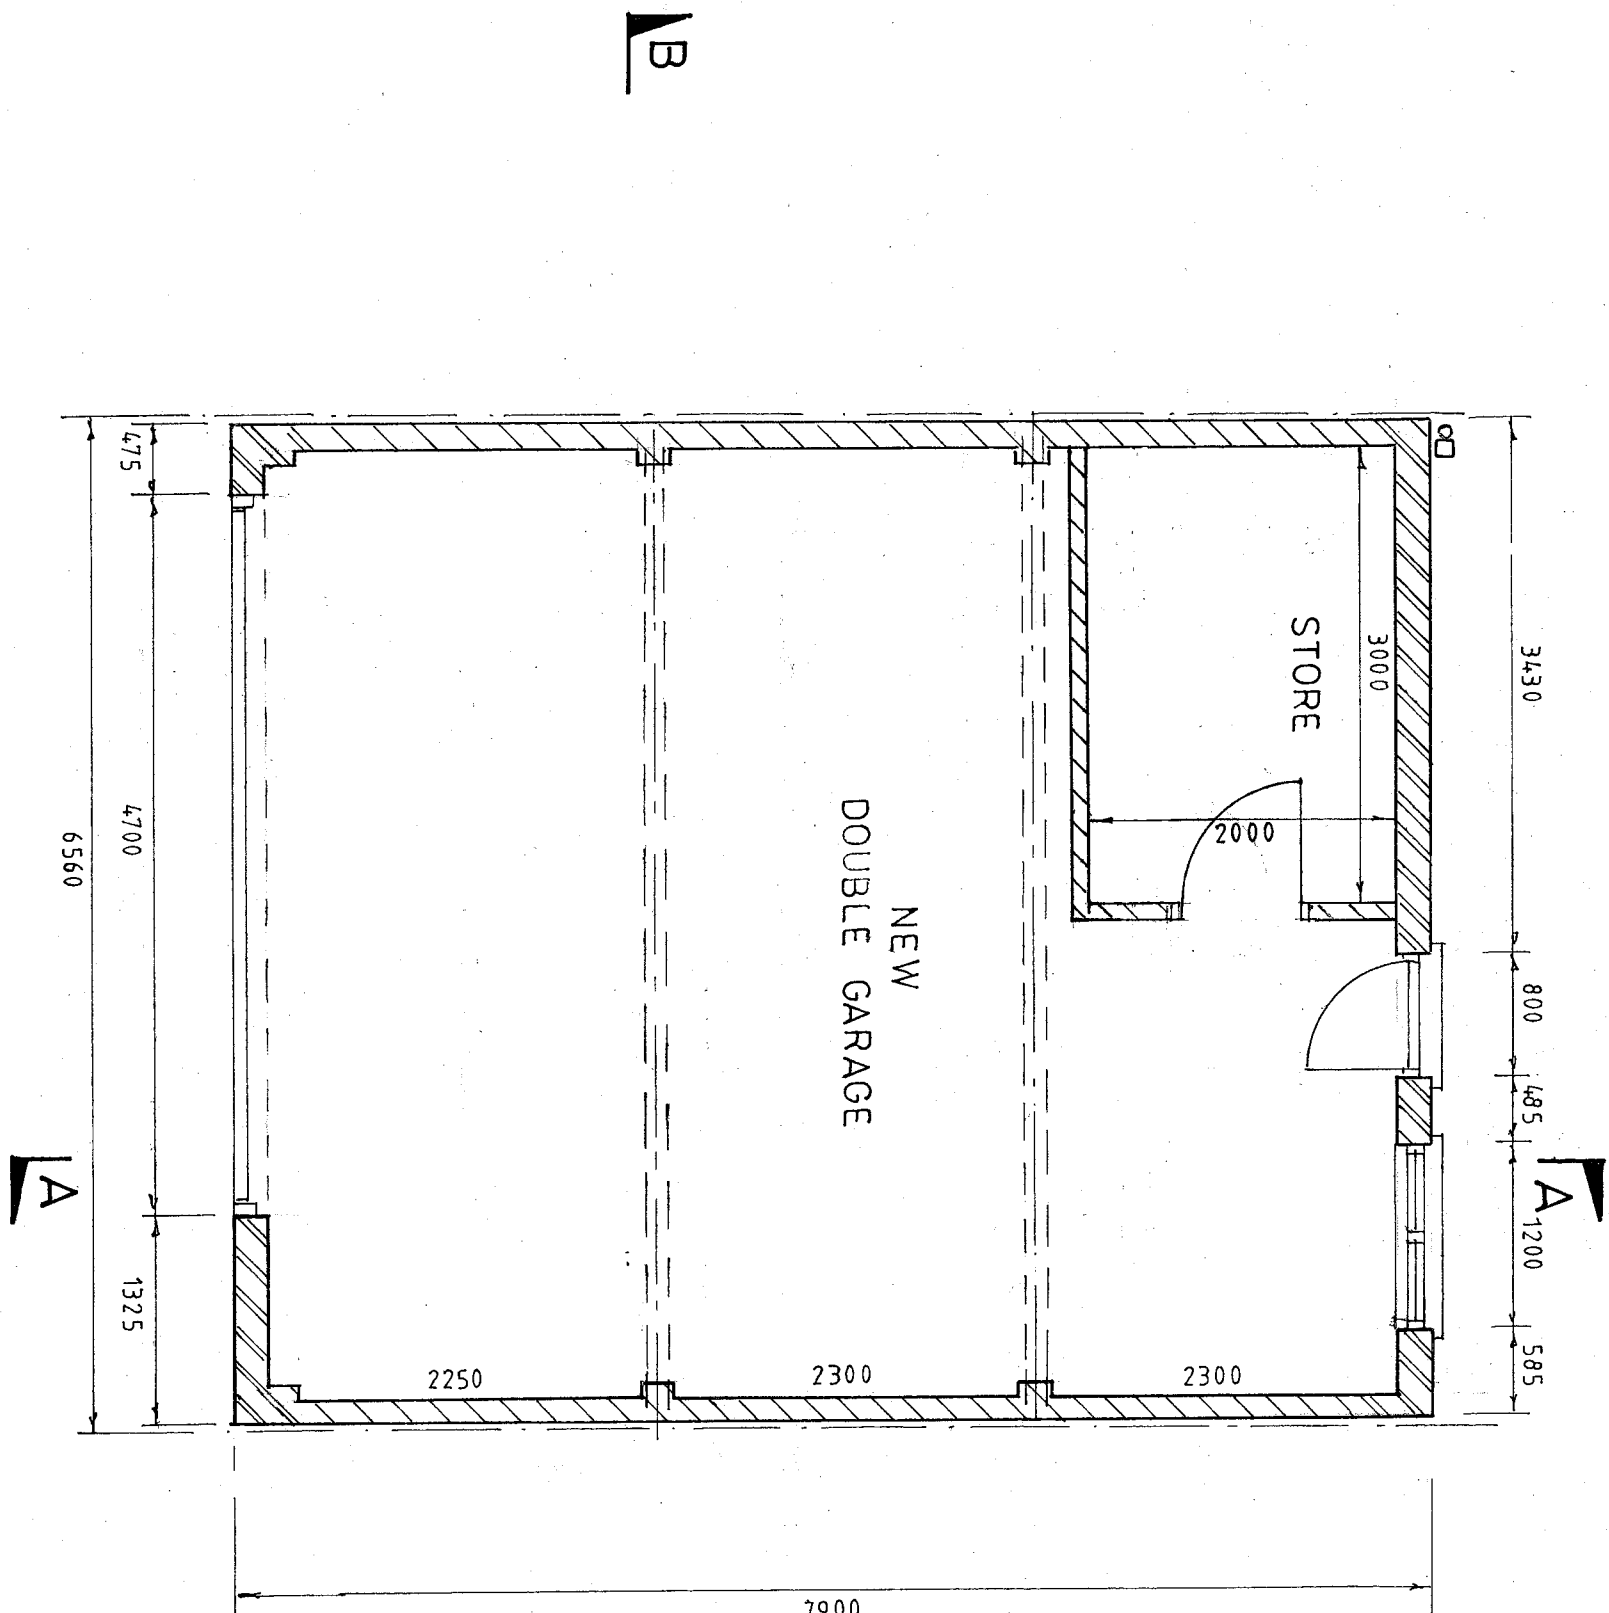

GROUND FLOOR PLAN

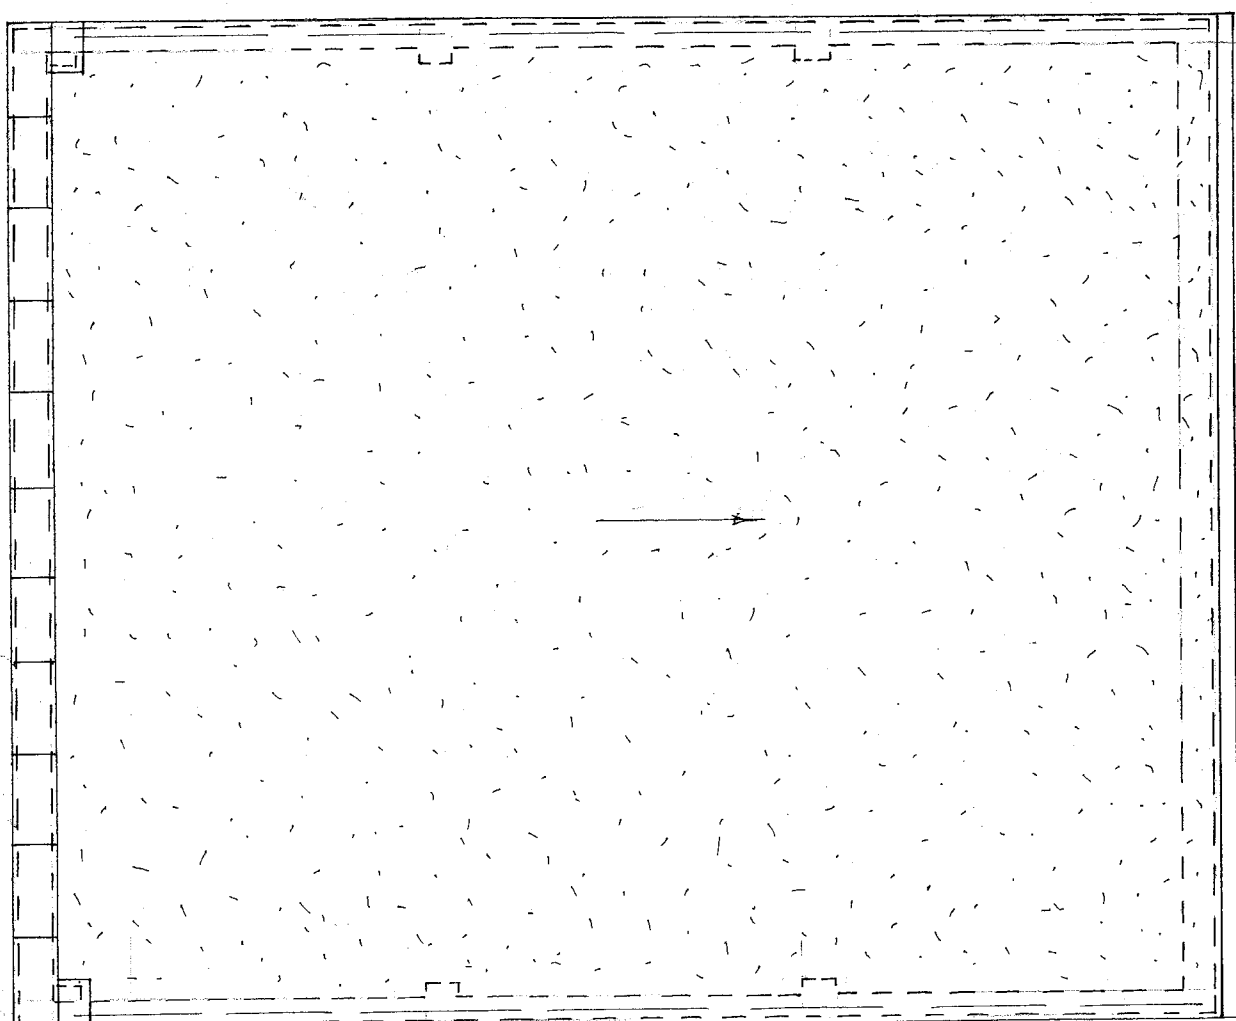

ROOF PLAN

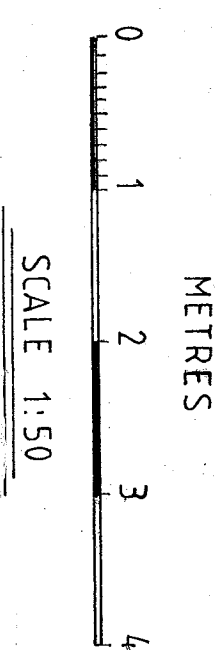

DESIGN PLANS
6 BAYVIEW ROAD
WHITSTABLE KENT
CT5 4NP
TEL - 01227264904
EMAIL - designplans@btinternet.com

PROJECT
PROPOSED DOUBLE
GARAGE

AT
148 OLD ROAD EAST
GRAVESEND KENT
DA12 1PF
DRG TITLE
PROPOSED PLANS,
SECTIONS AND ELEVATIONS

SCALE 1:50
DATE SEPT 2023
DRG No NC/23/03 A