




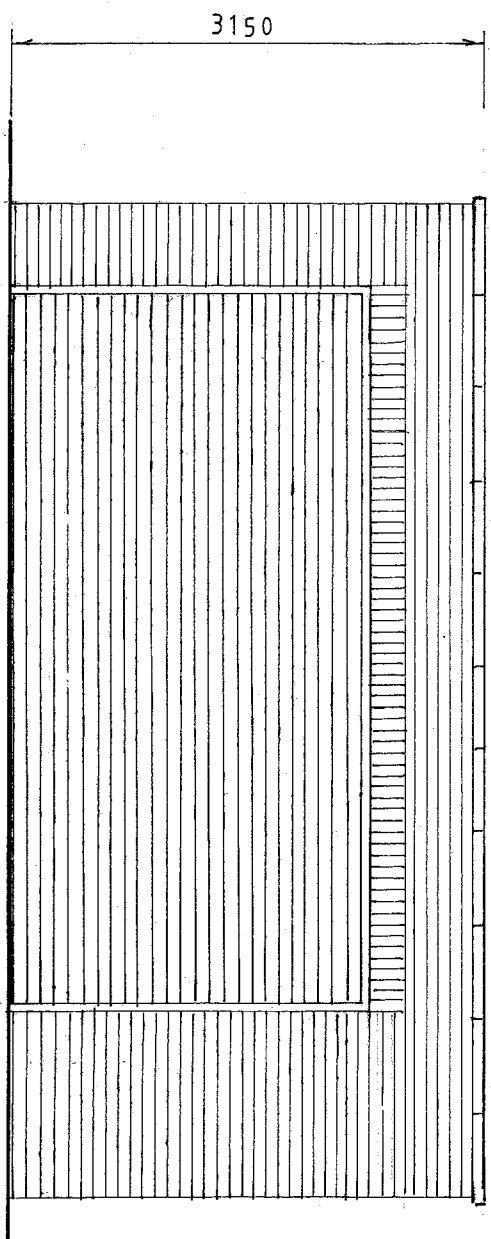


REAR ELEVATION

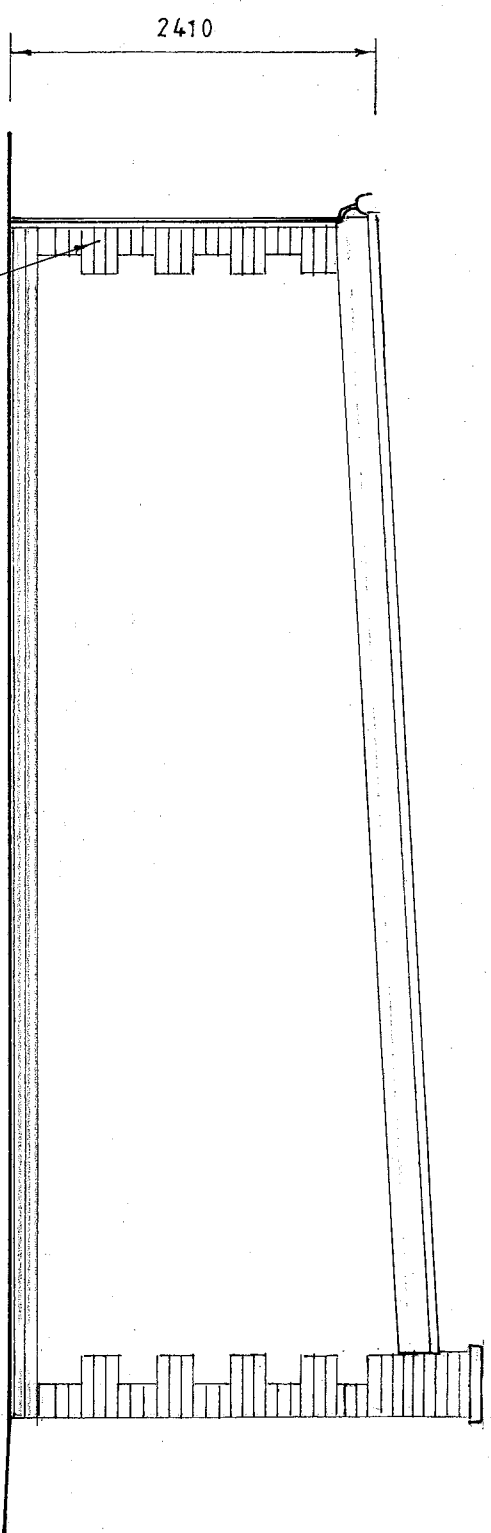


SIDE ELEVATION

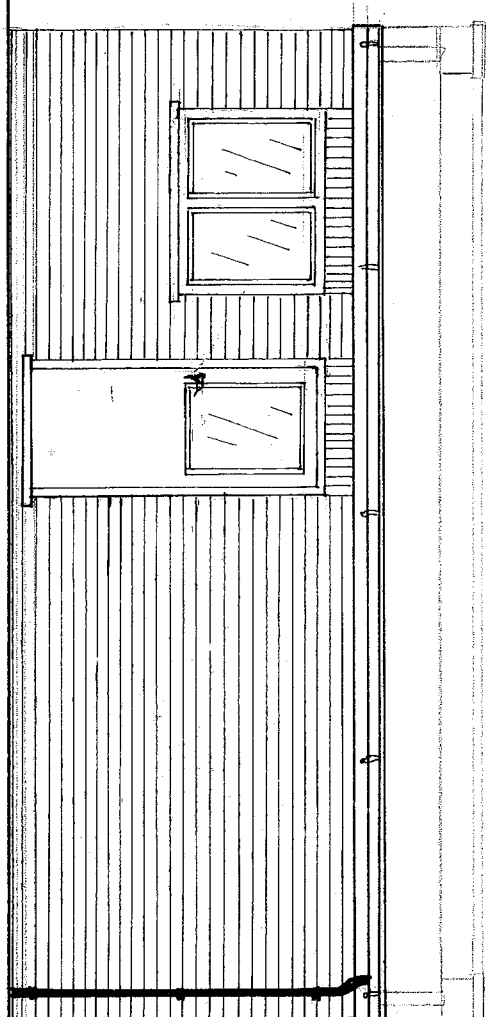


FRONT ELEVATION

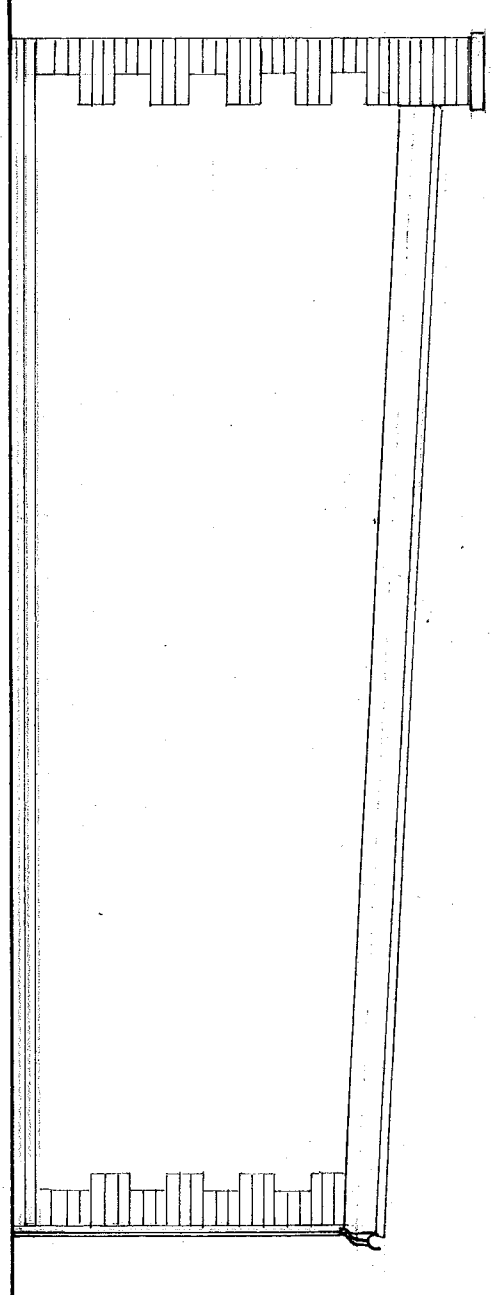


SIDE ELEVATION

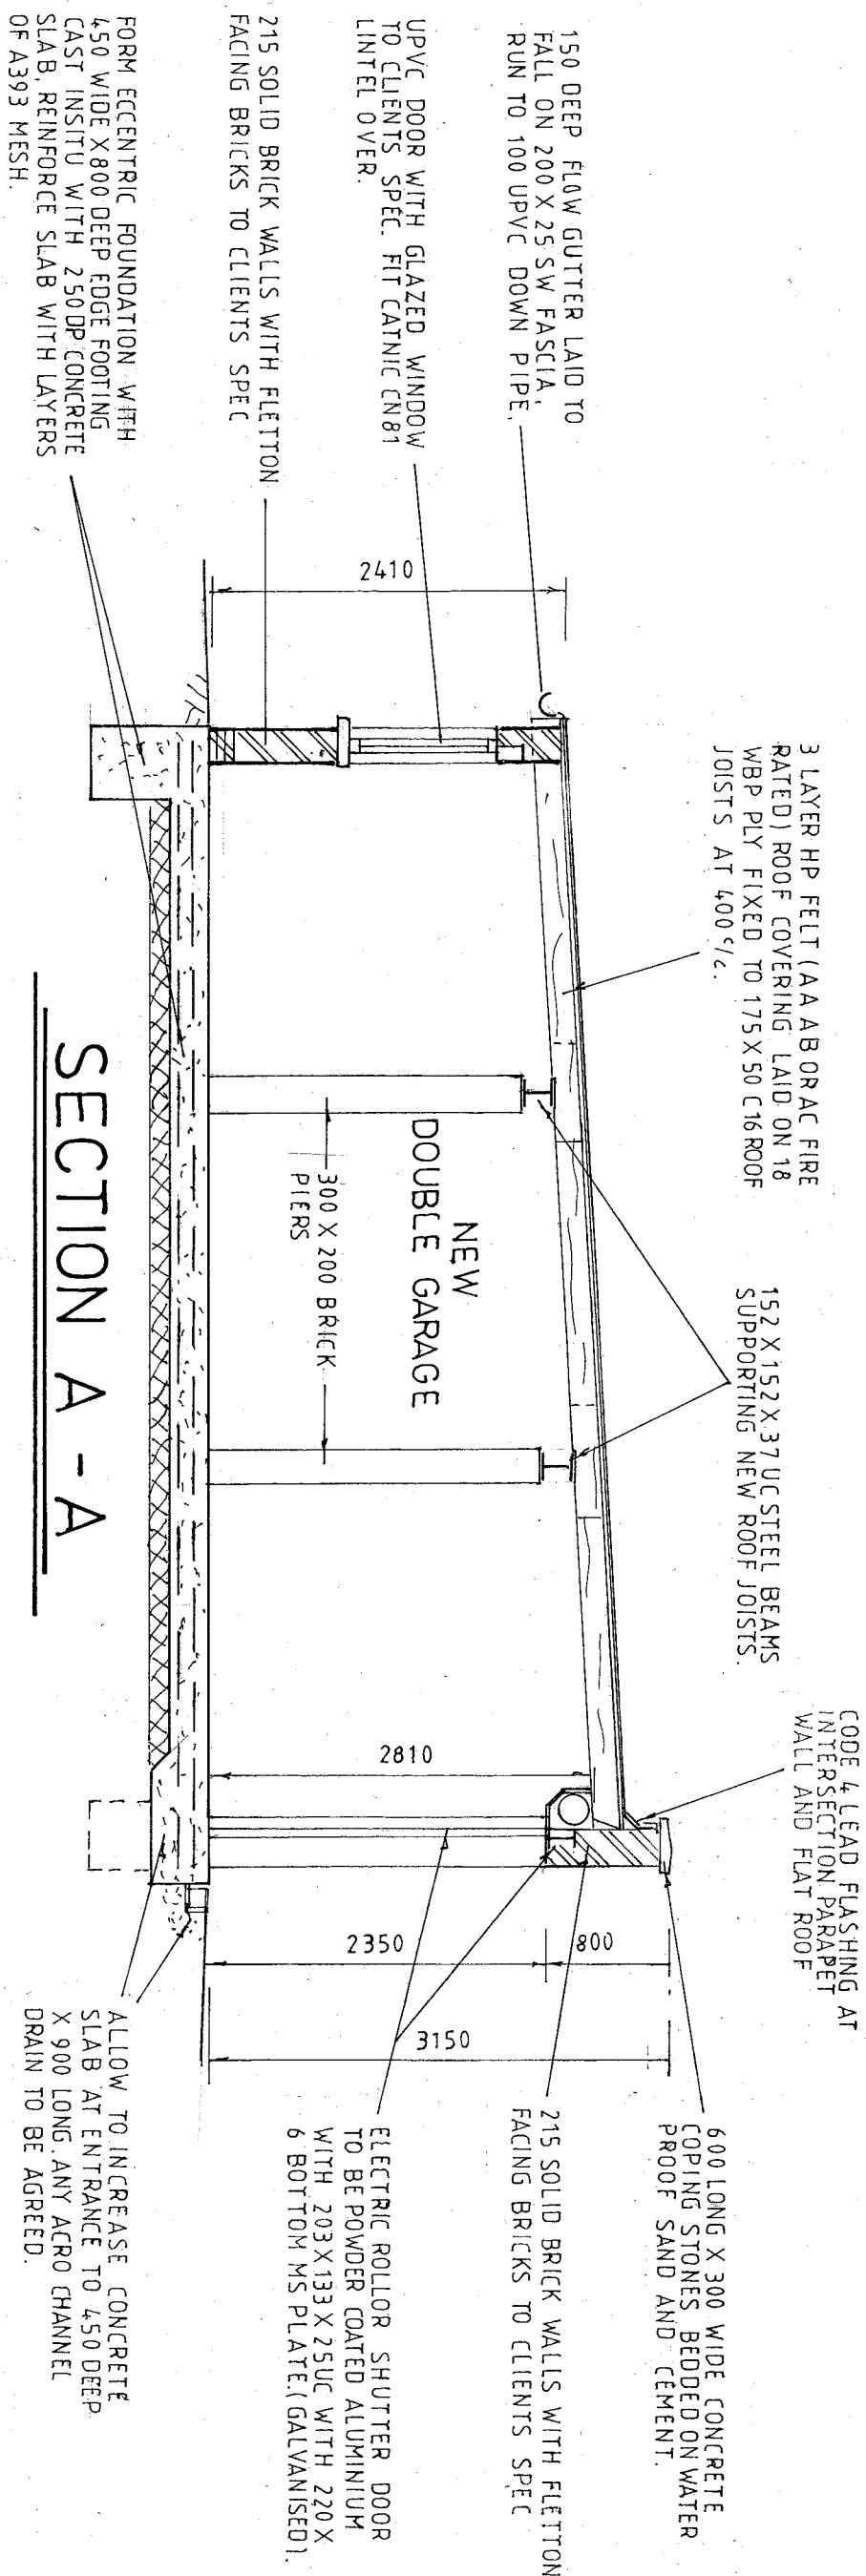


SECTION A - A

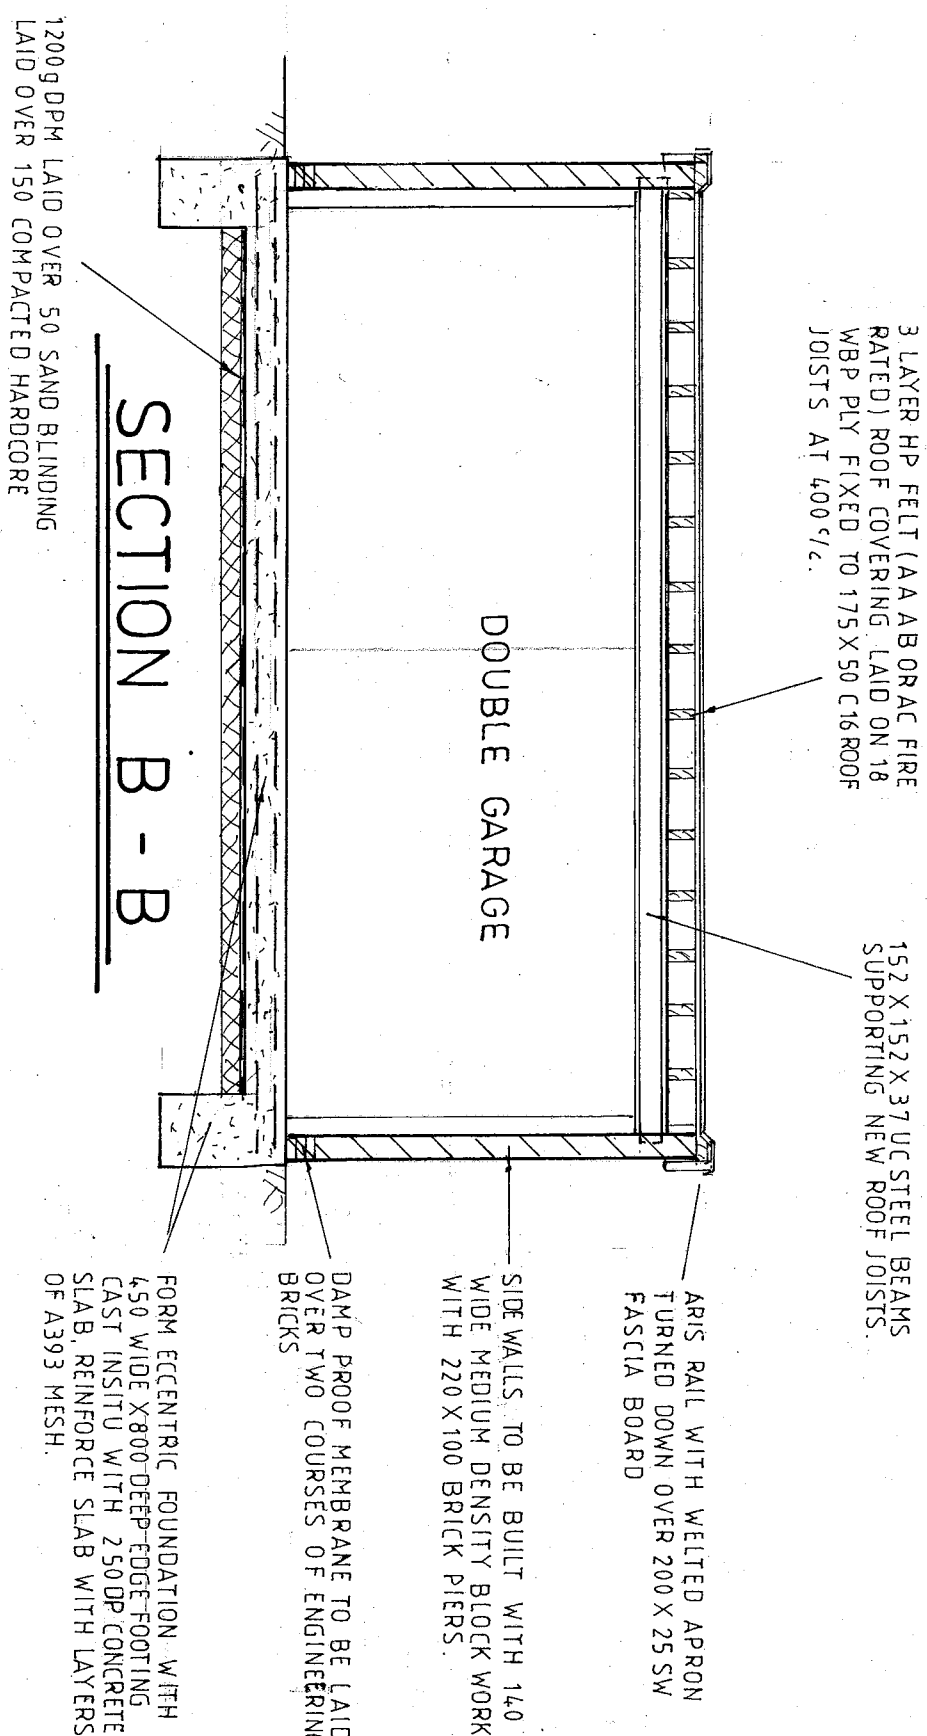


SECTION B - B

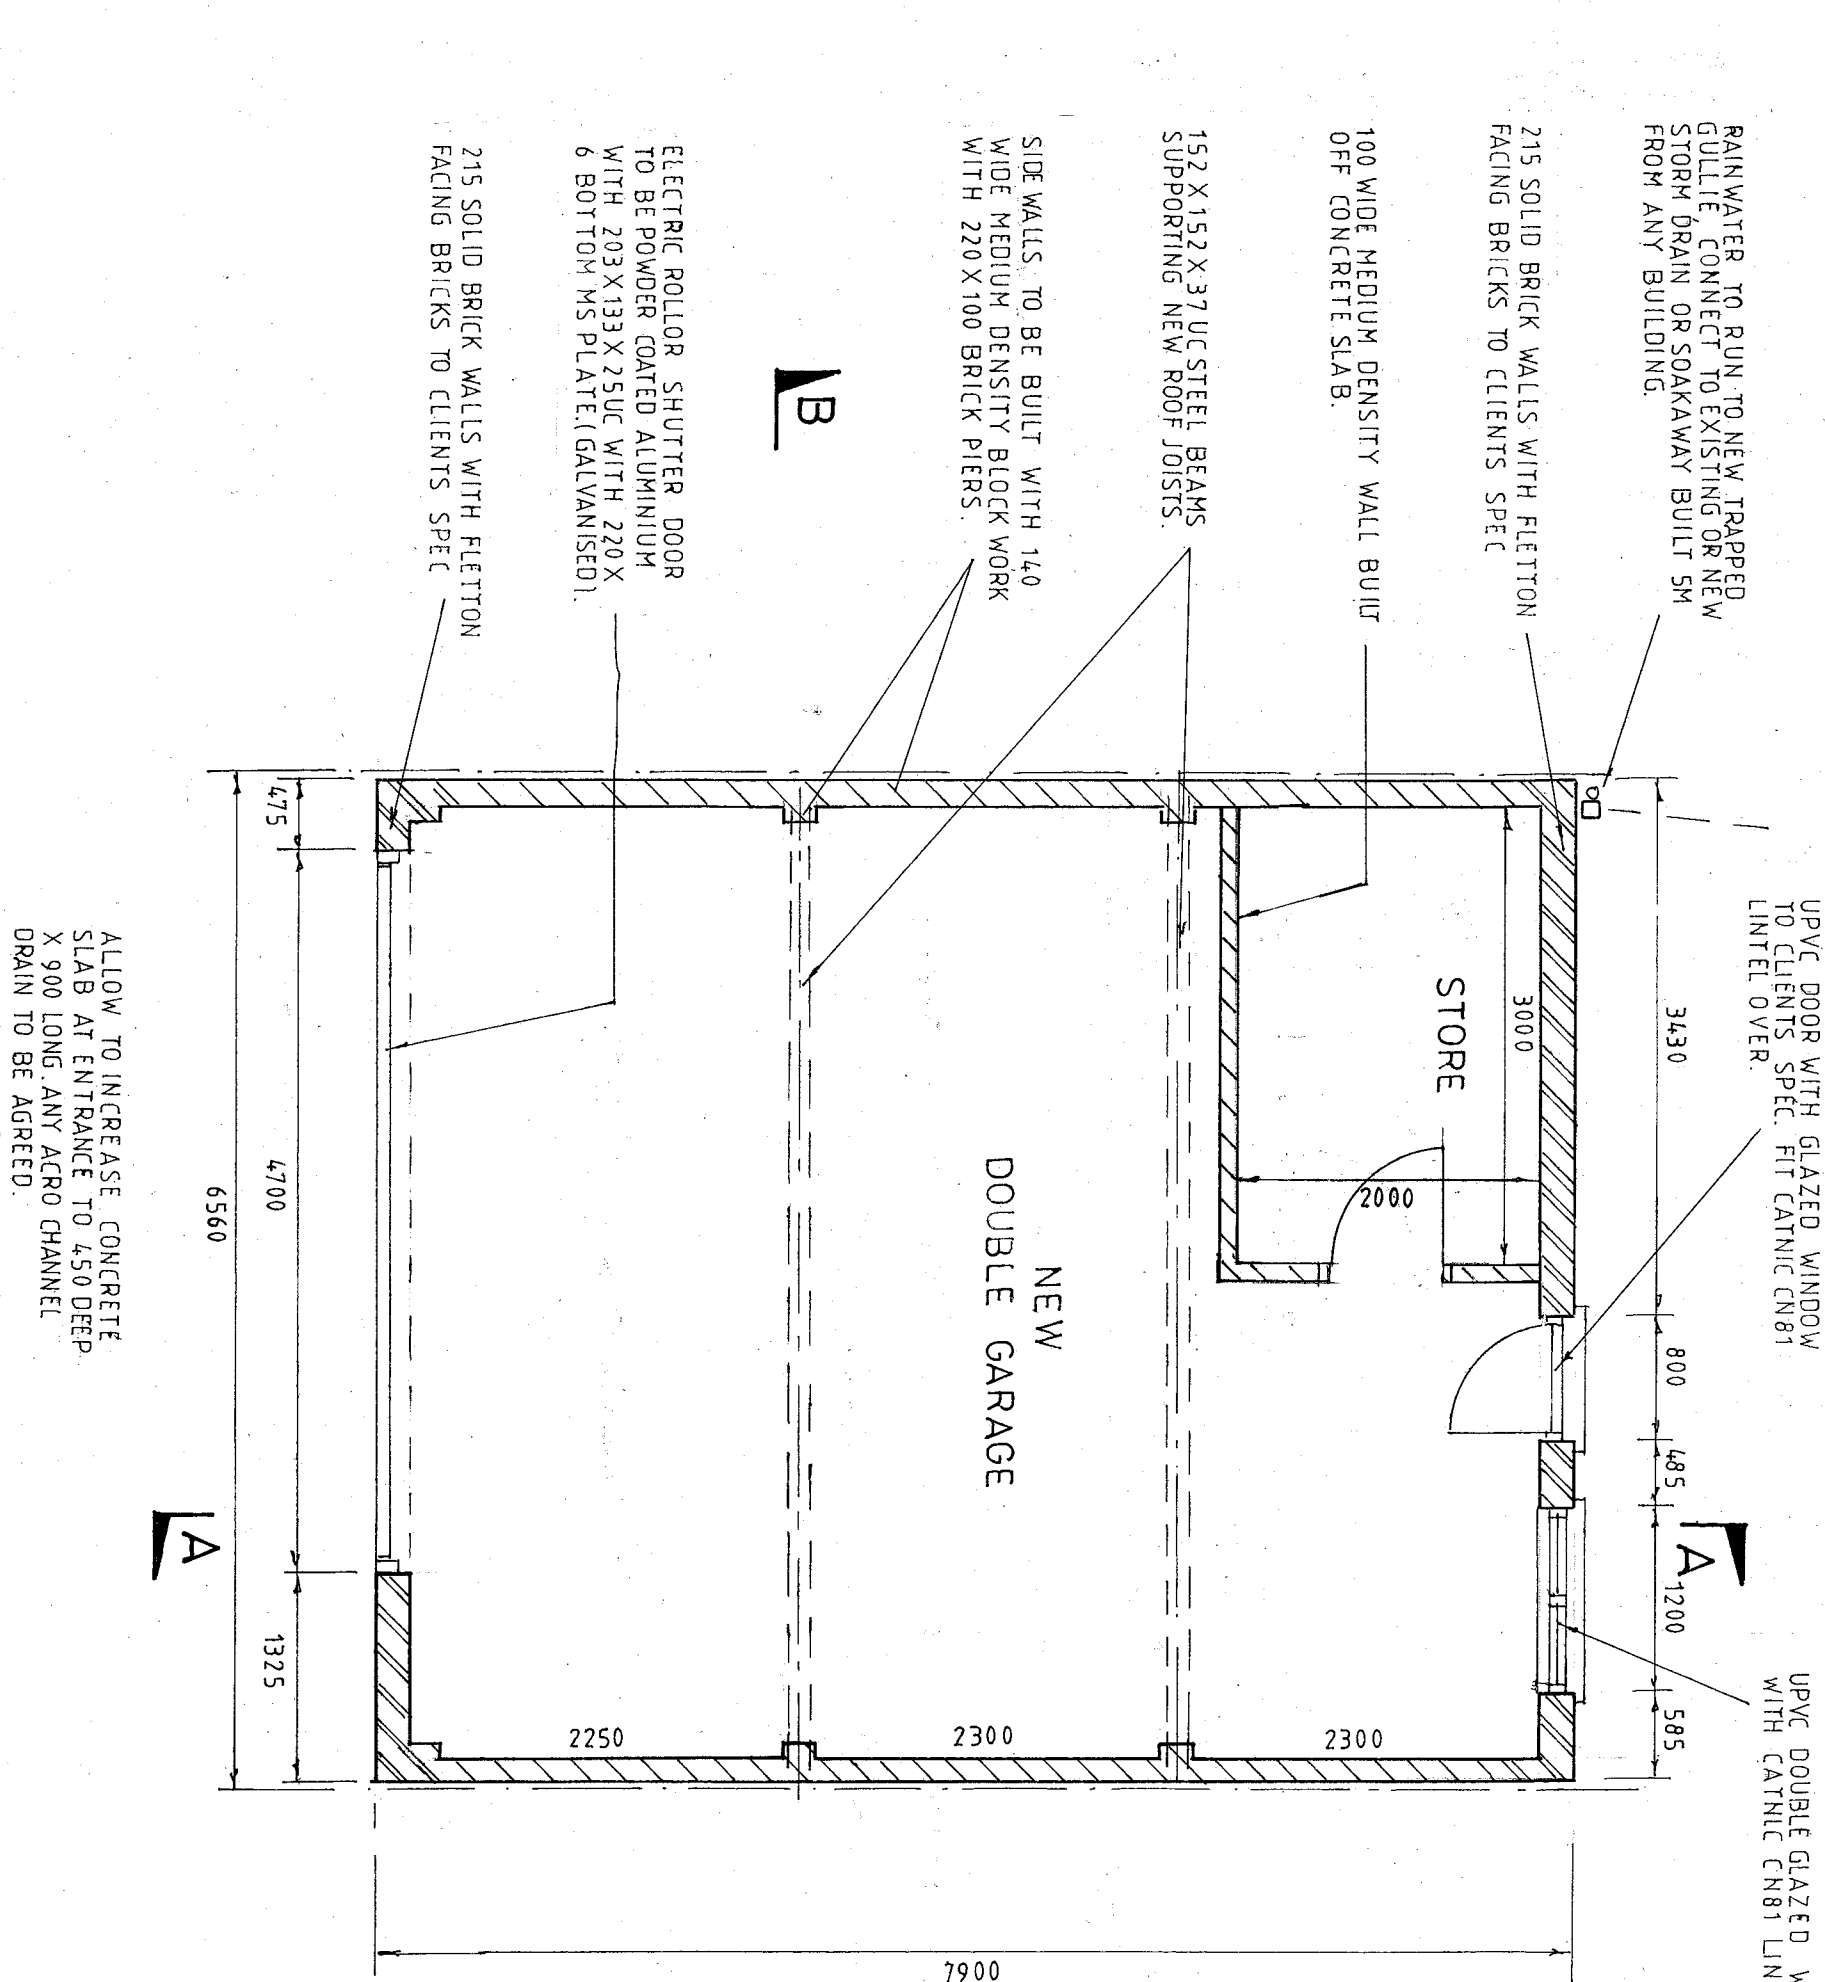

GROUND FLOOR PLAN

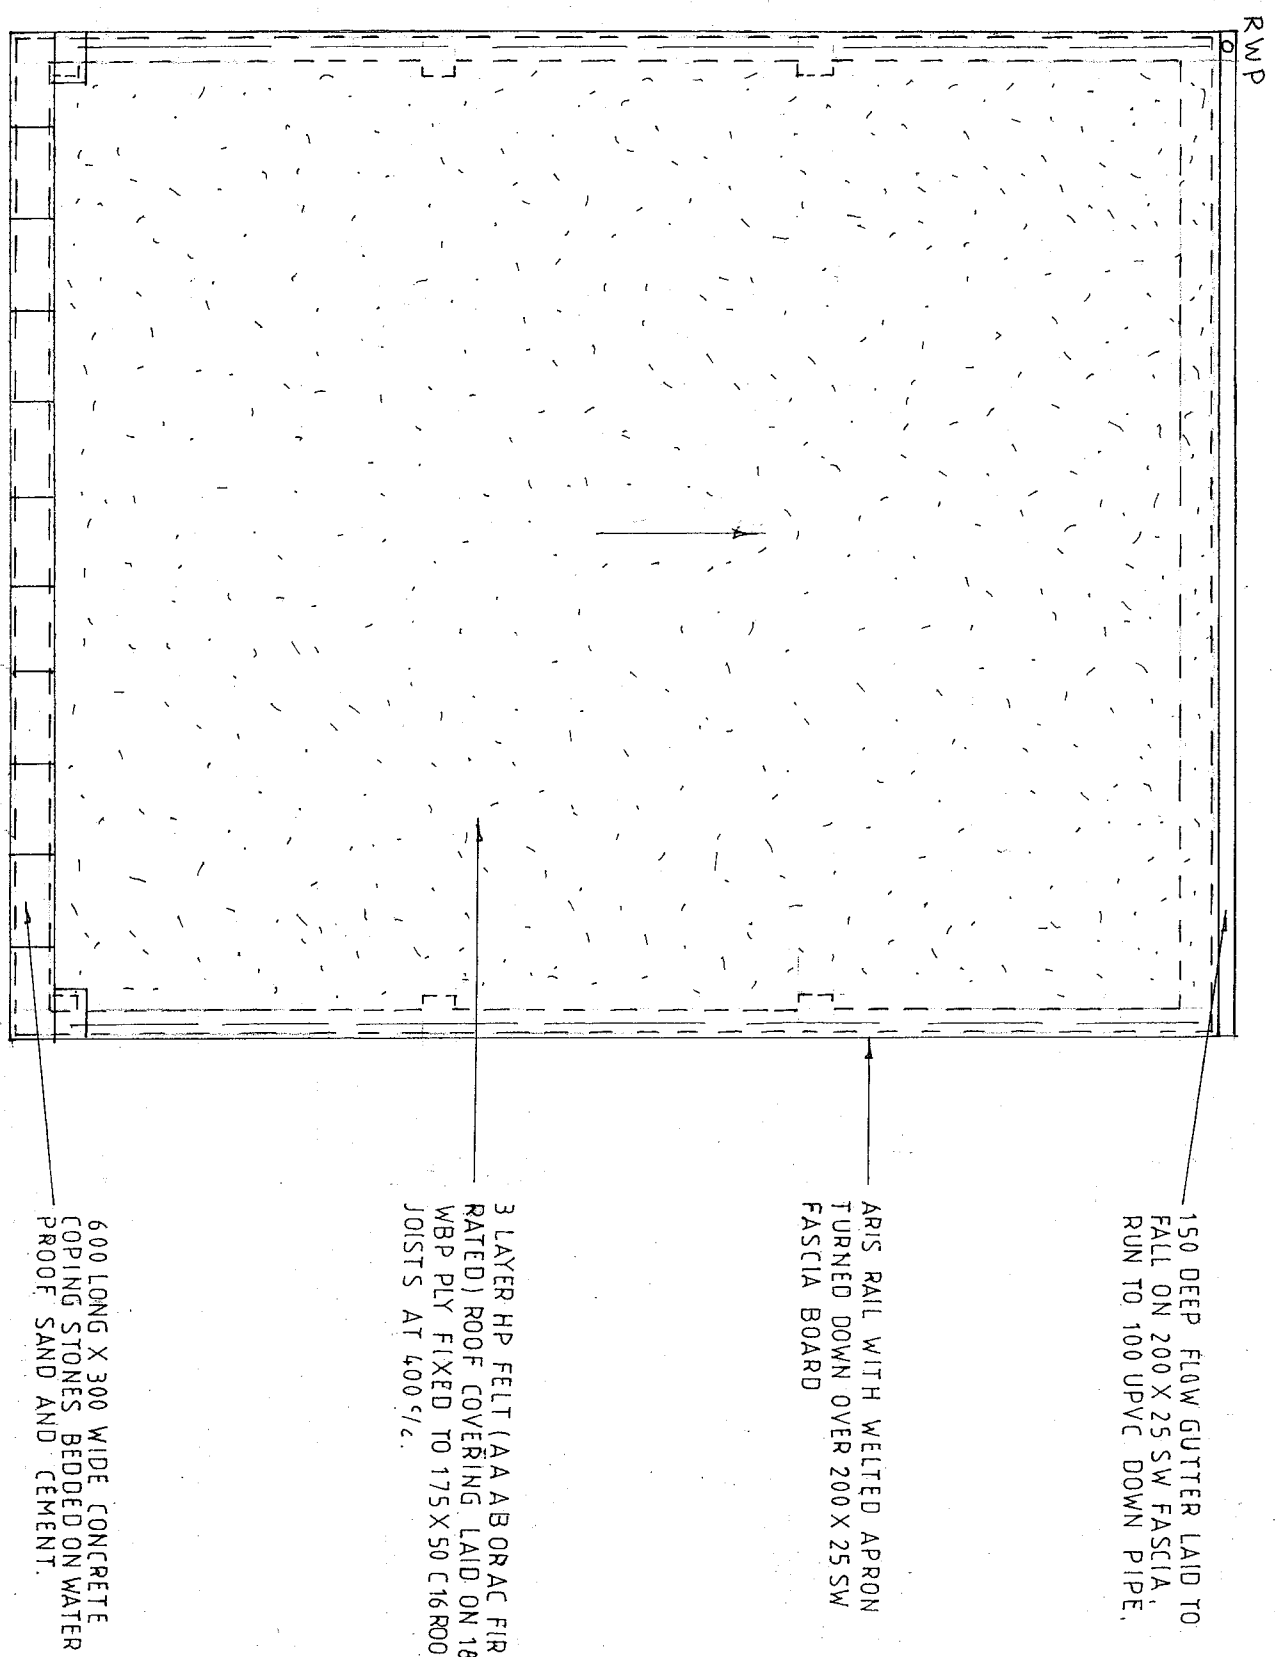

ROOF PLAN

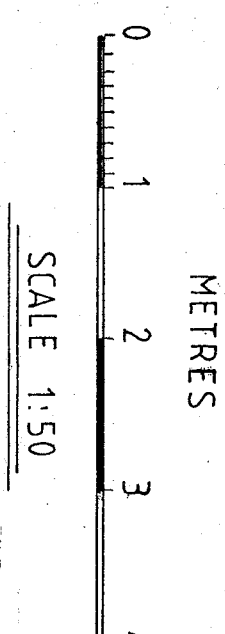

SCALE 1:50

DESIGN PLANS
6 BAYVIEW ROAD
WHITSTABLE KENT
CT5 4NP
TEL: 012272764904
EMAIL: designplans@btinternet.com

PROJECT
PROPOSED DOUBLE
GARAGE

AT
148 OLD ROAD EAST
GRAVESEND KENT
DA12 1PF
DRG TITLE
PROPOSED PLANS
SECTIONS AND ELEVATIONS

SCALE
1:50
DATE
SEPT 2023

DRG No
NC/23/04
A