






NORTH ELEVATION (FRONT) SHOWING AS APPROVED BY GRAVESHAM BOROUGH COUNCIL: Ref: 20230669 & Ref: 20230670
SCALE 1:50 @A1 - (NOTE!! NO CHANGES PROPOSED TO THIS ELEVATION)

 

PROPOSED EAST ELEVATION
SCALE 1:50 @A1

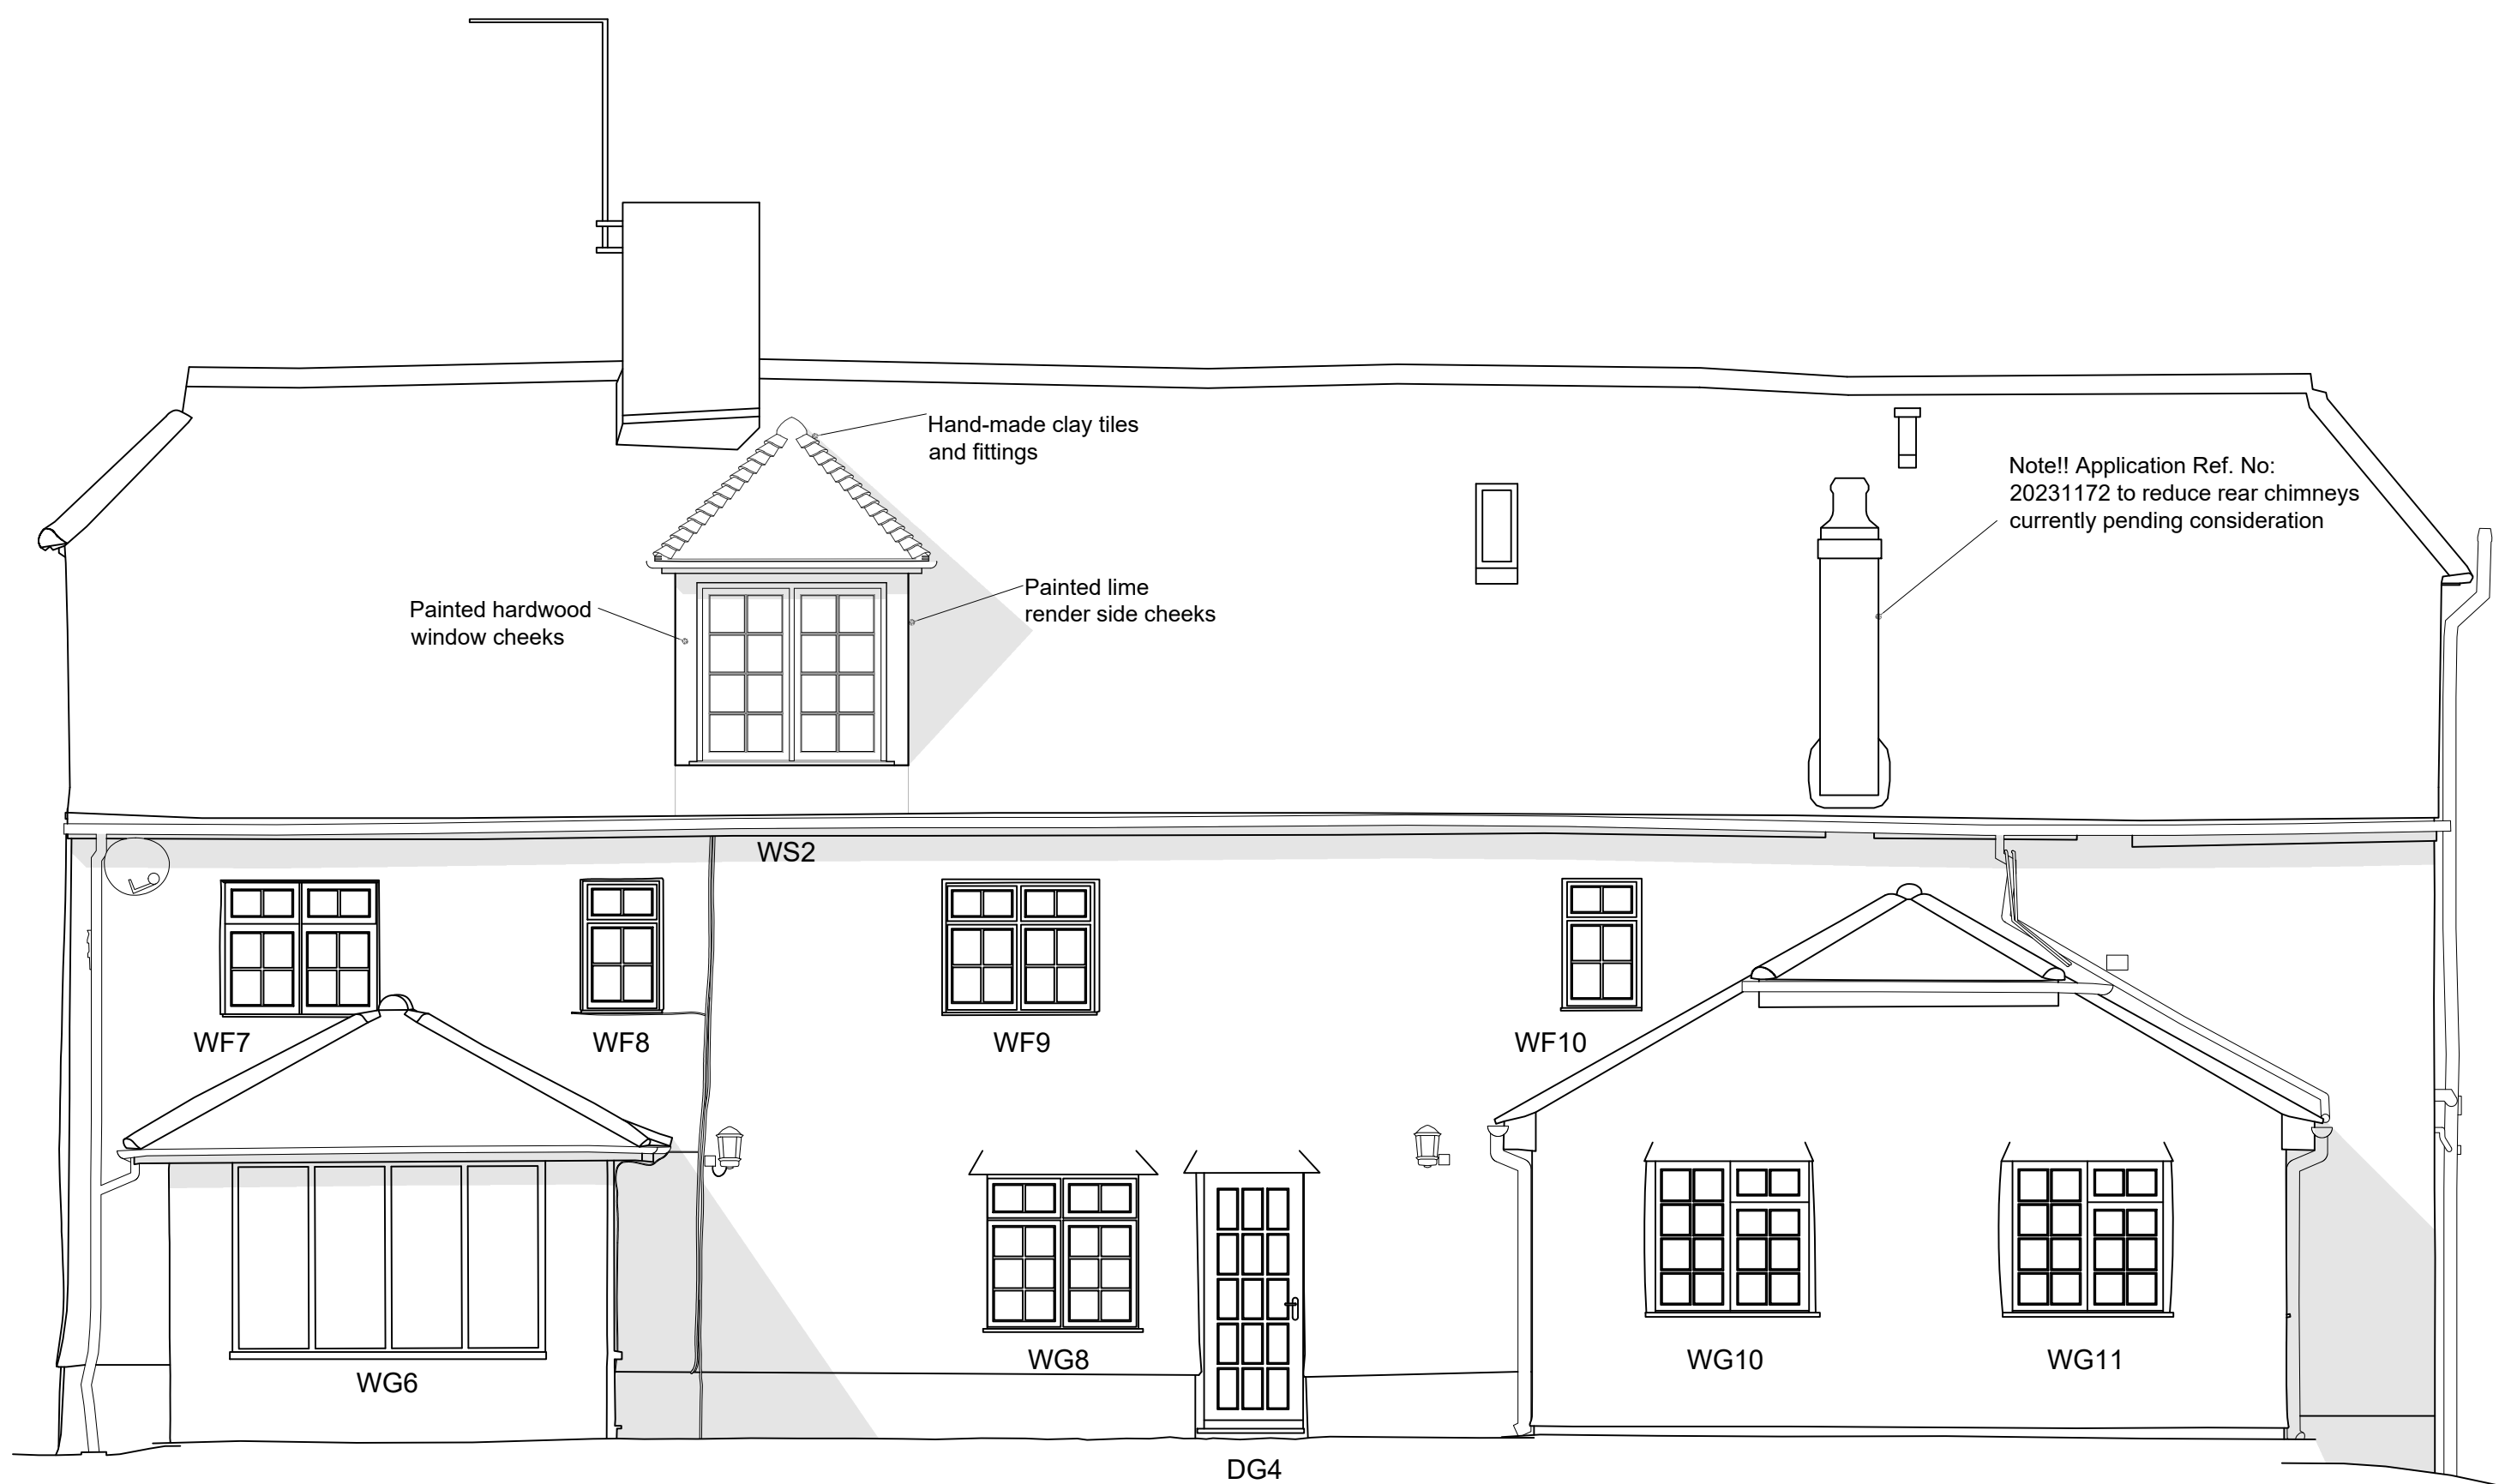

PROPOSED SOUTH (REAR) ELEVATION
SCALE 1:50 @A1

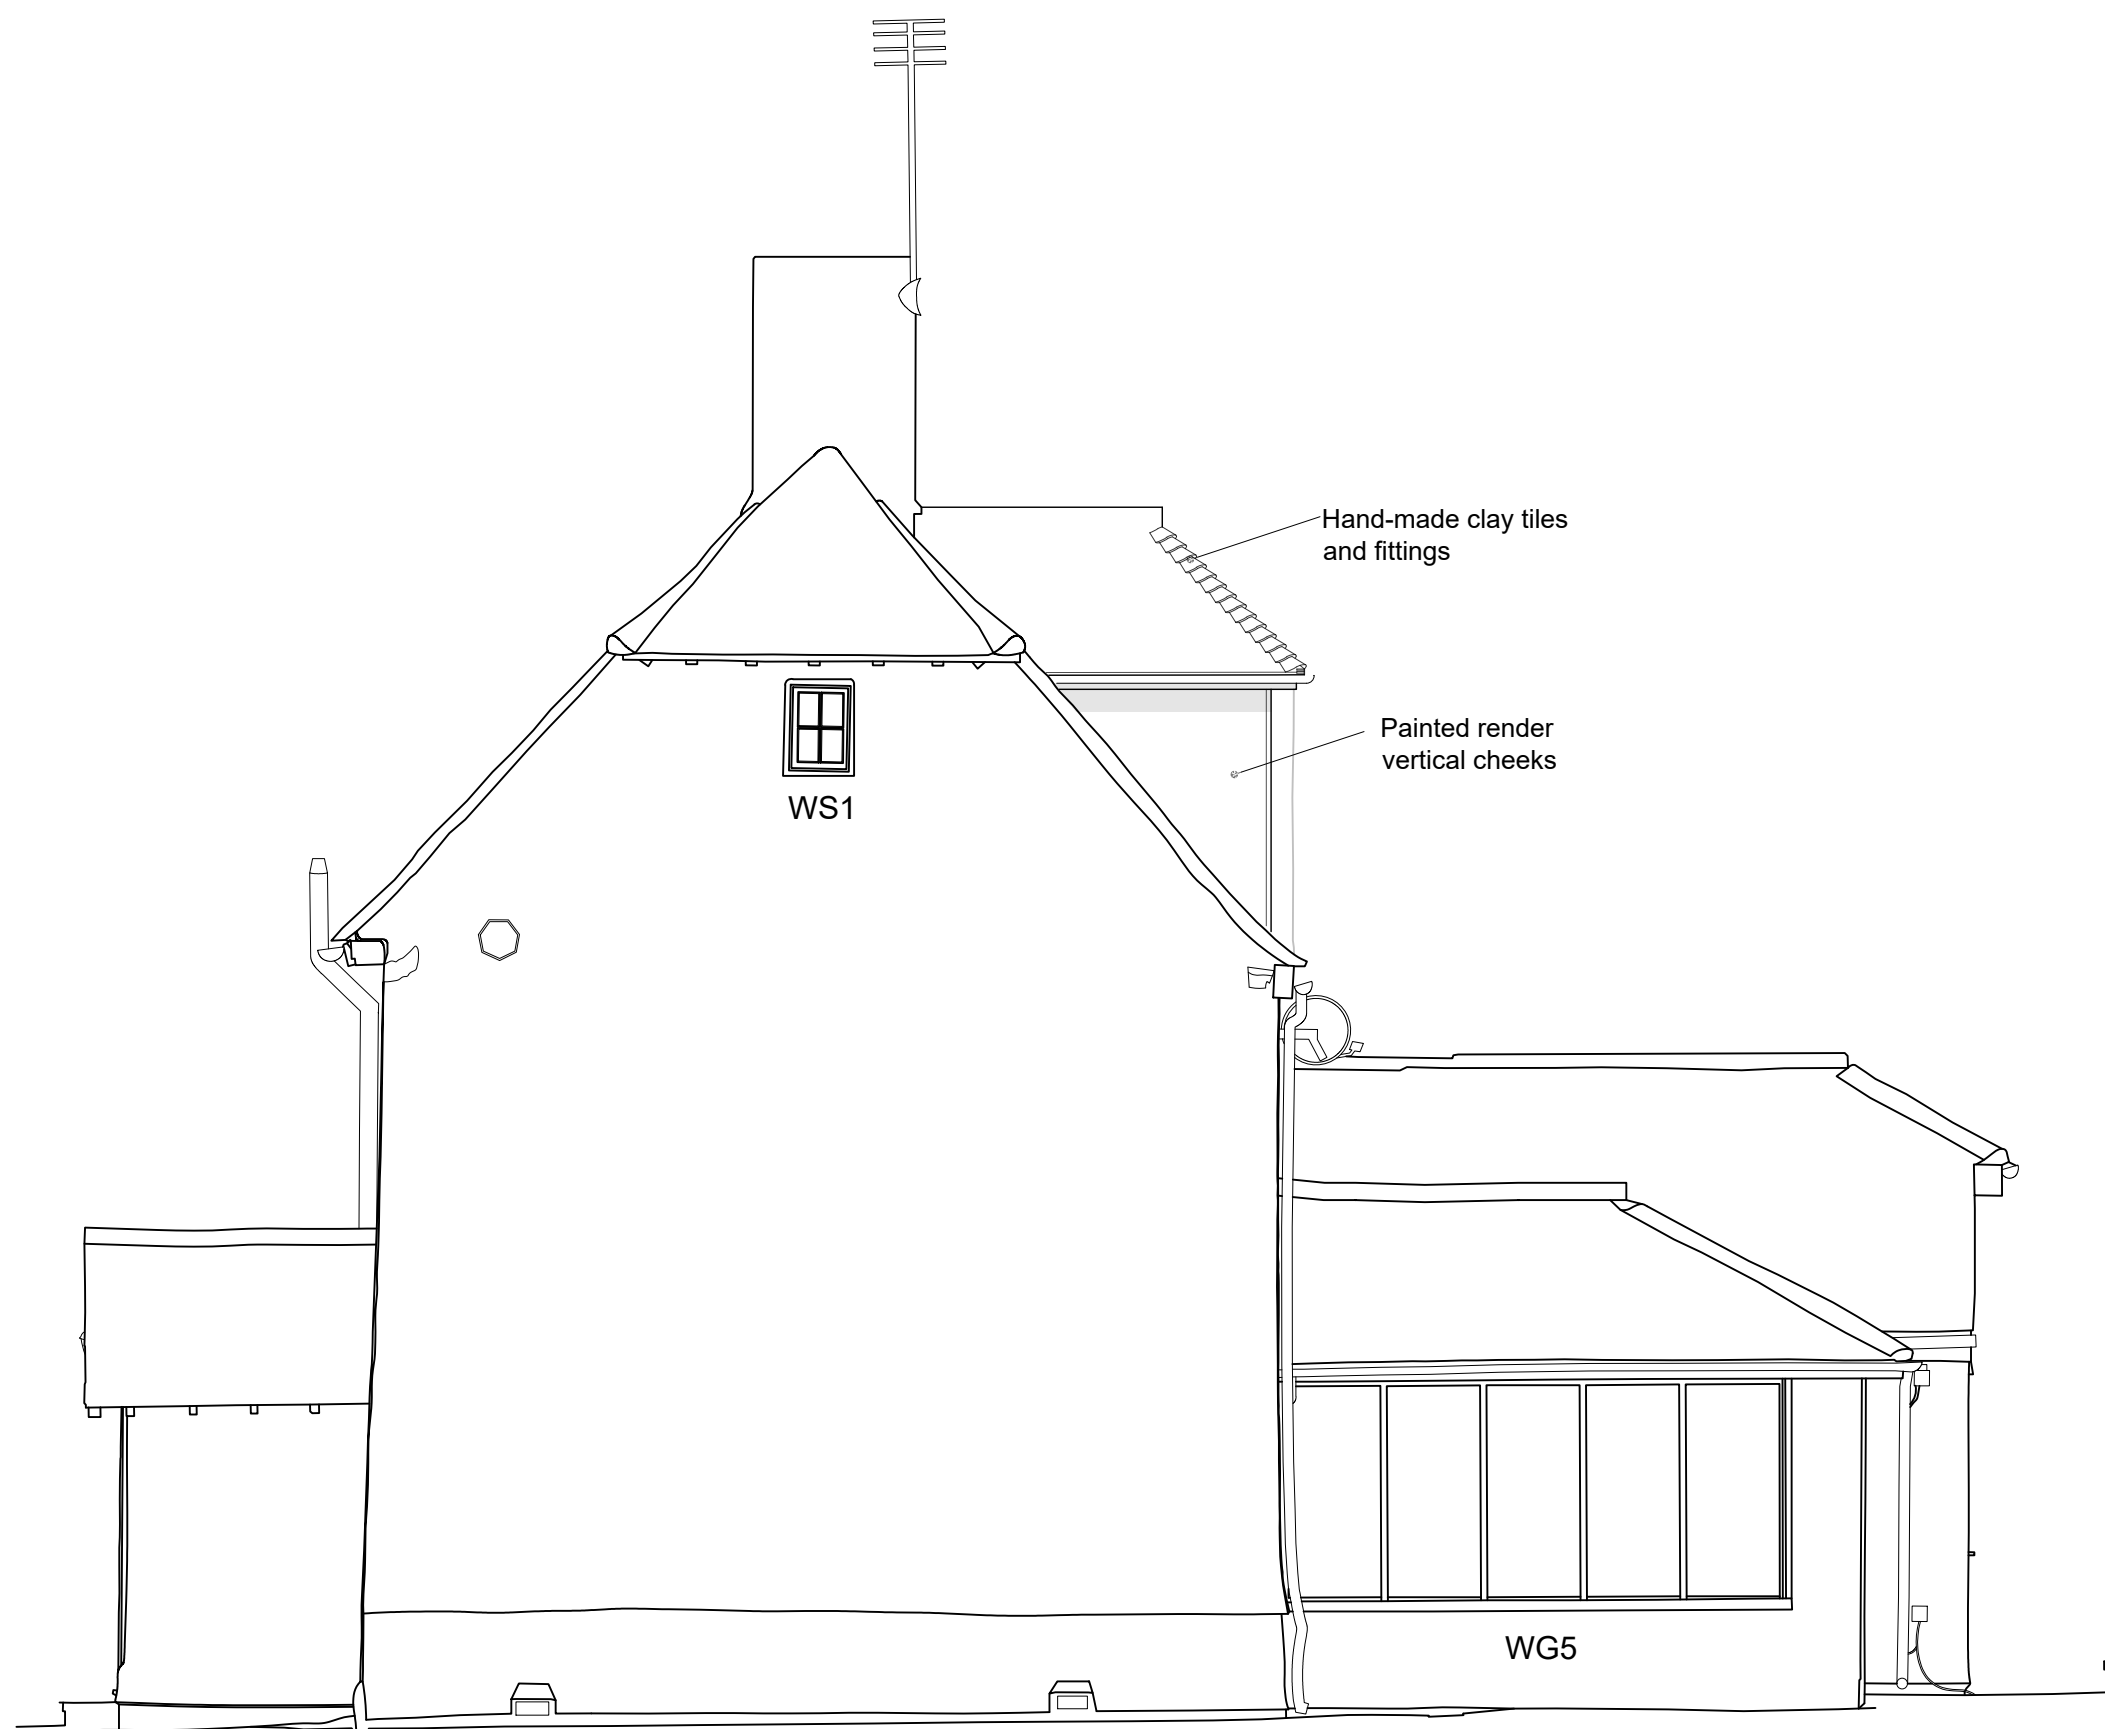

PROPOSED WEST ELEVATION
SCALE 1:50 @A1

NOTES:

PLANNING DRAWINGS

SCALE FOR PLANNING PURPOSES ONLY.
ALL DIMENSIONS AND LEVELS SHOWN ARE TO BE CHECKED
ON SITE PRIOR TO COMMENCEMENT OF WORK.
THIS DRAWING SHOULD NOT BE USED OTHER THAN
FOR ITS INTENDED PURPOSE.

DESCRIPTION	
PROPOSED ELEVATIONS	
LOCATION NURSTEAD HALL	DRG No. PP-18Q-18
NURSTEAD LANE	REV
LONGFIELD HILL	SCALE 1:50 @ A1
KENT, DA3 7AN	DATE DEC 2023
CLIENT MR & MRS HOLM	SIG RP

COPYRIGHT - This drawing has been compiled by and is the sole property
of Anthony Hicks Ltd and as such cannot be copied, duplicated, reproduced
or its contents used in any way, without prior written authority

ANTHONY HICKS
TRADITIONAL OAK BUILDINGS

JESSAMINE FARM, OLD ROMNEY, KENT TN29 9SG
Tel: 01797 366895 Fax: 01797 361895
www.anthony-hicks.com