



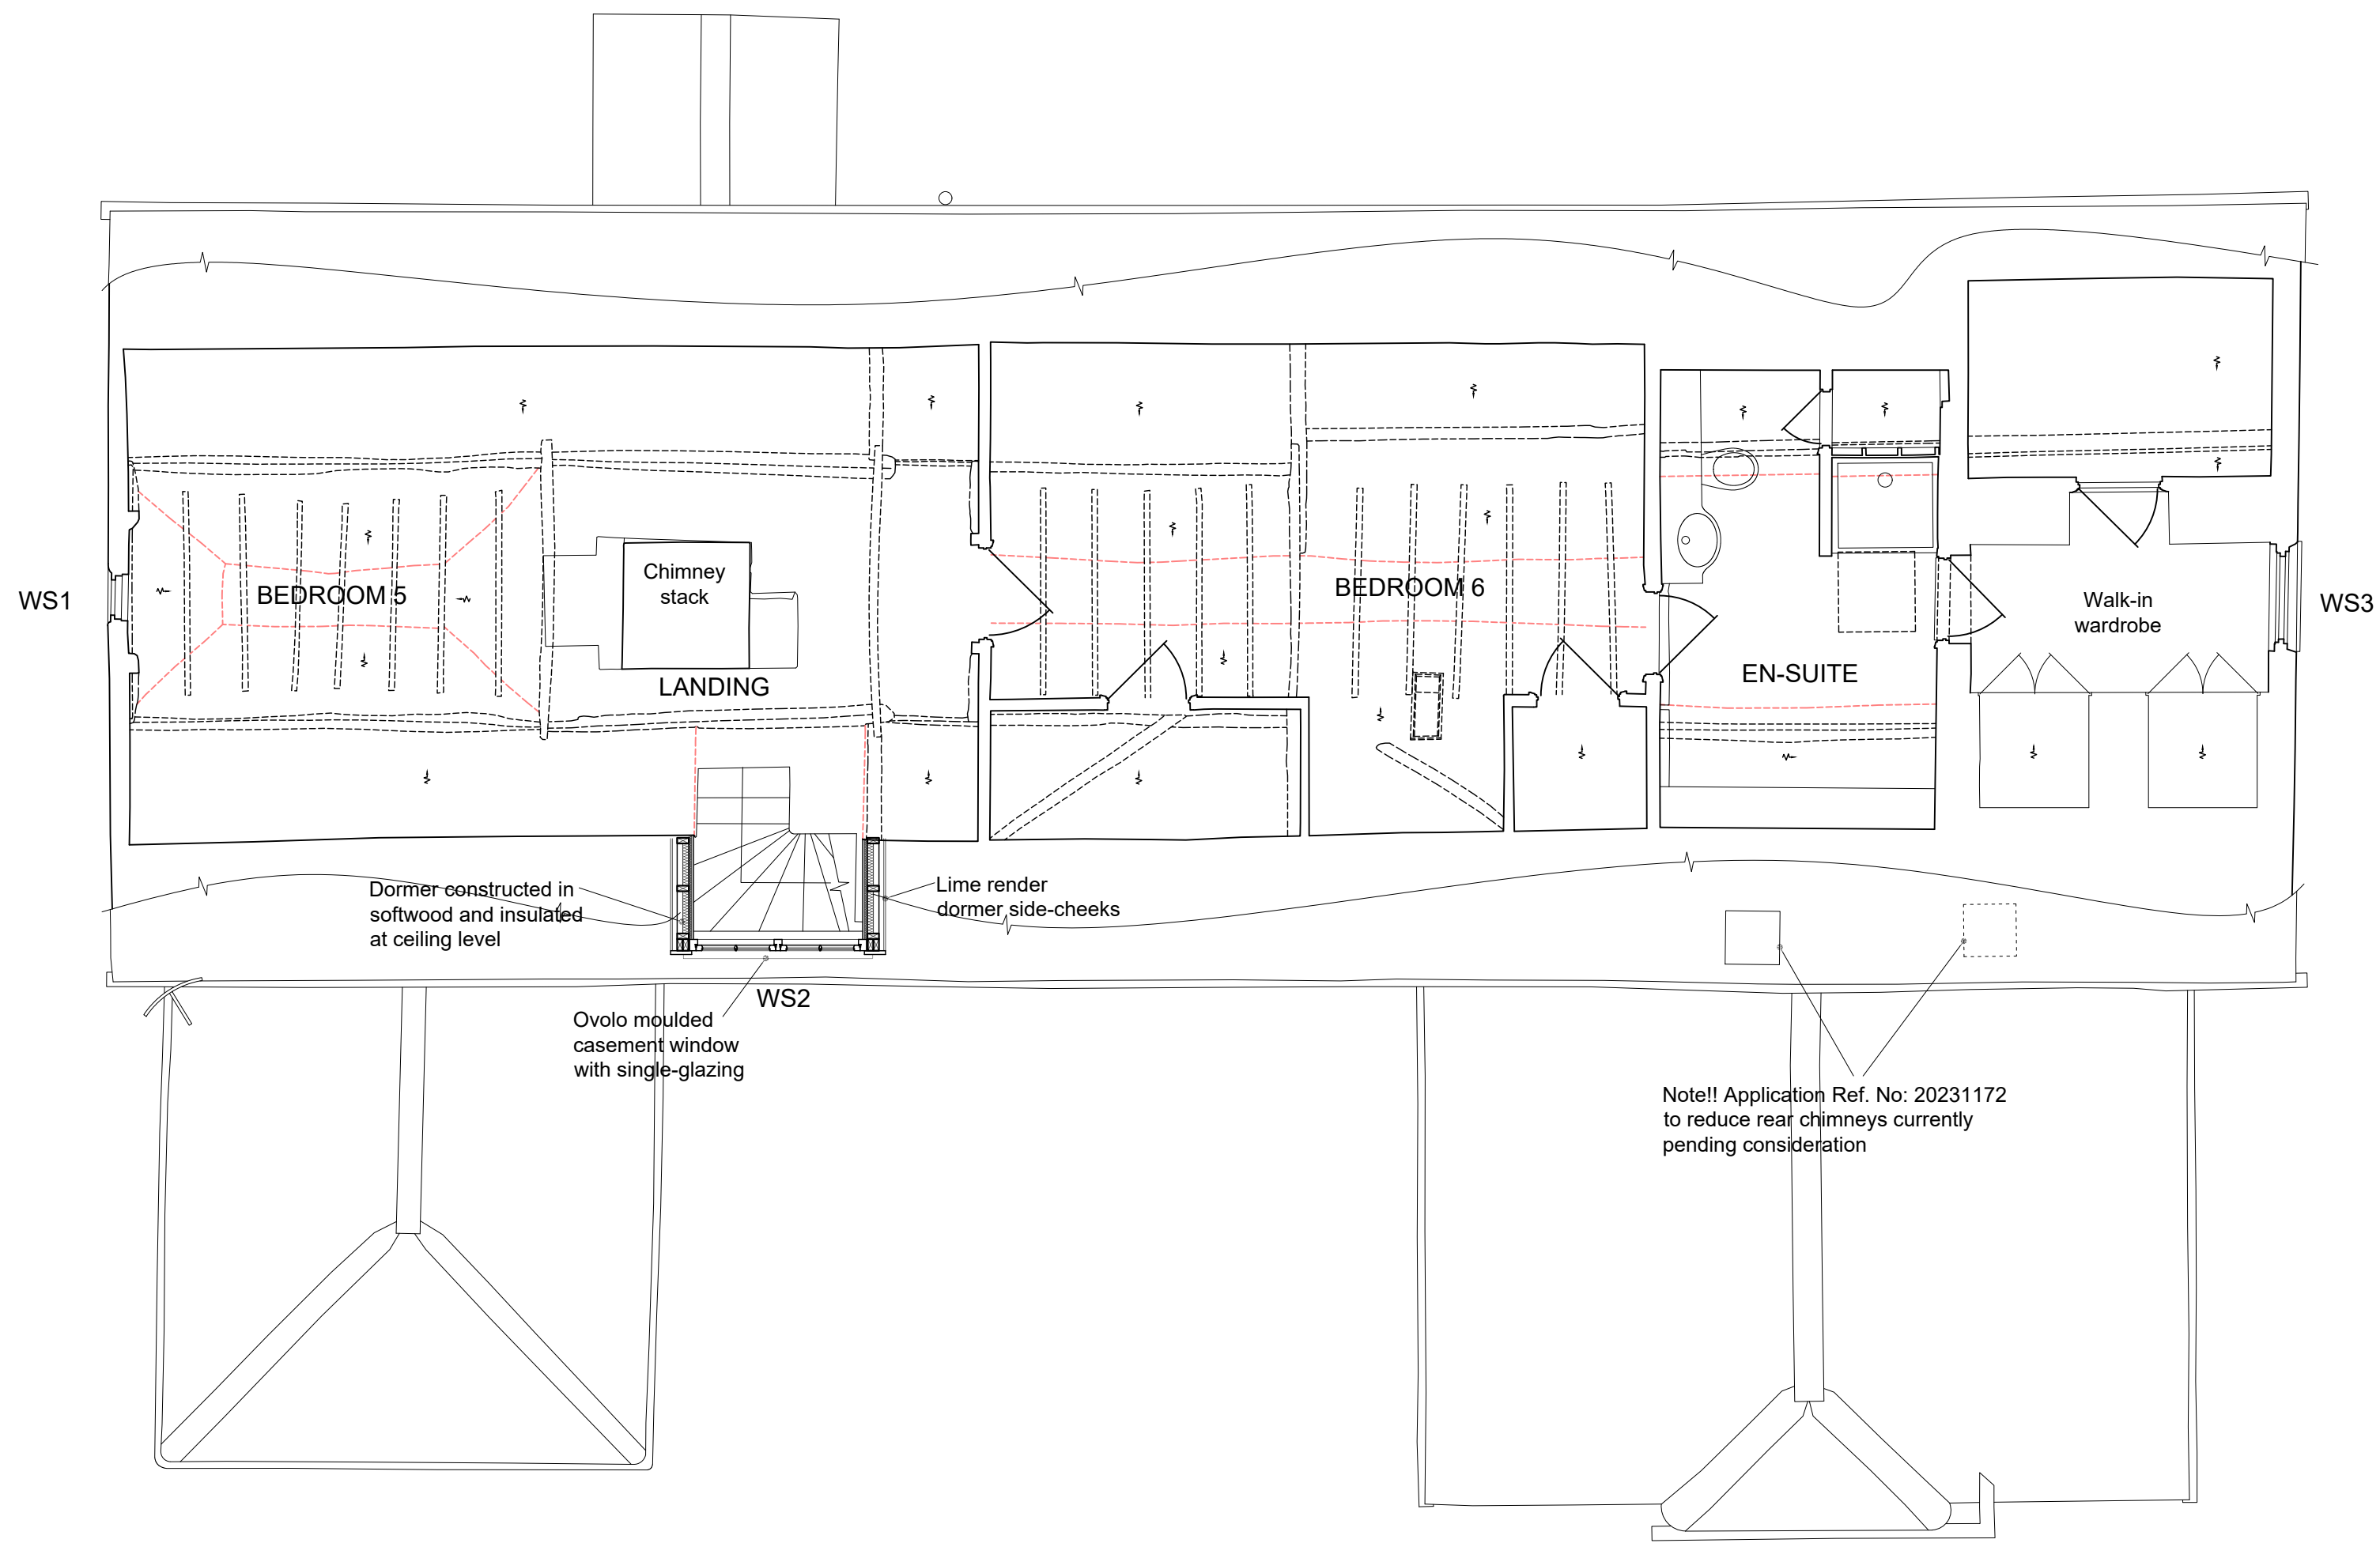

SECOND FLOOR PLAN OF PROPOSED PLACEMENT DORMER
SCALE 1:50 @A1

10 m

1:50 0 1m 2 3 4 5 10m

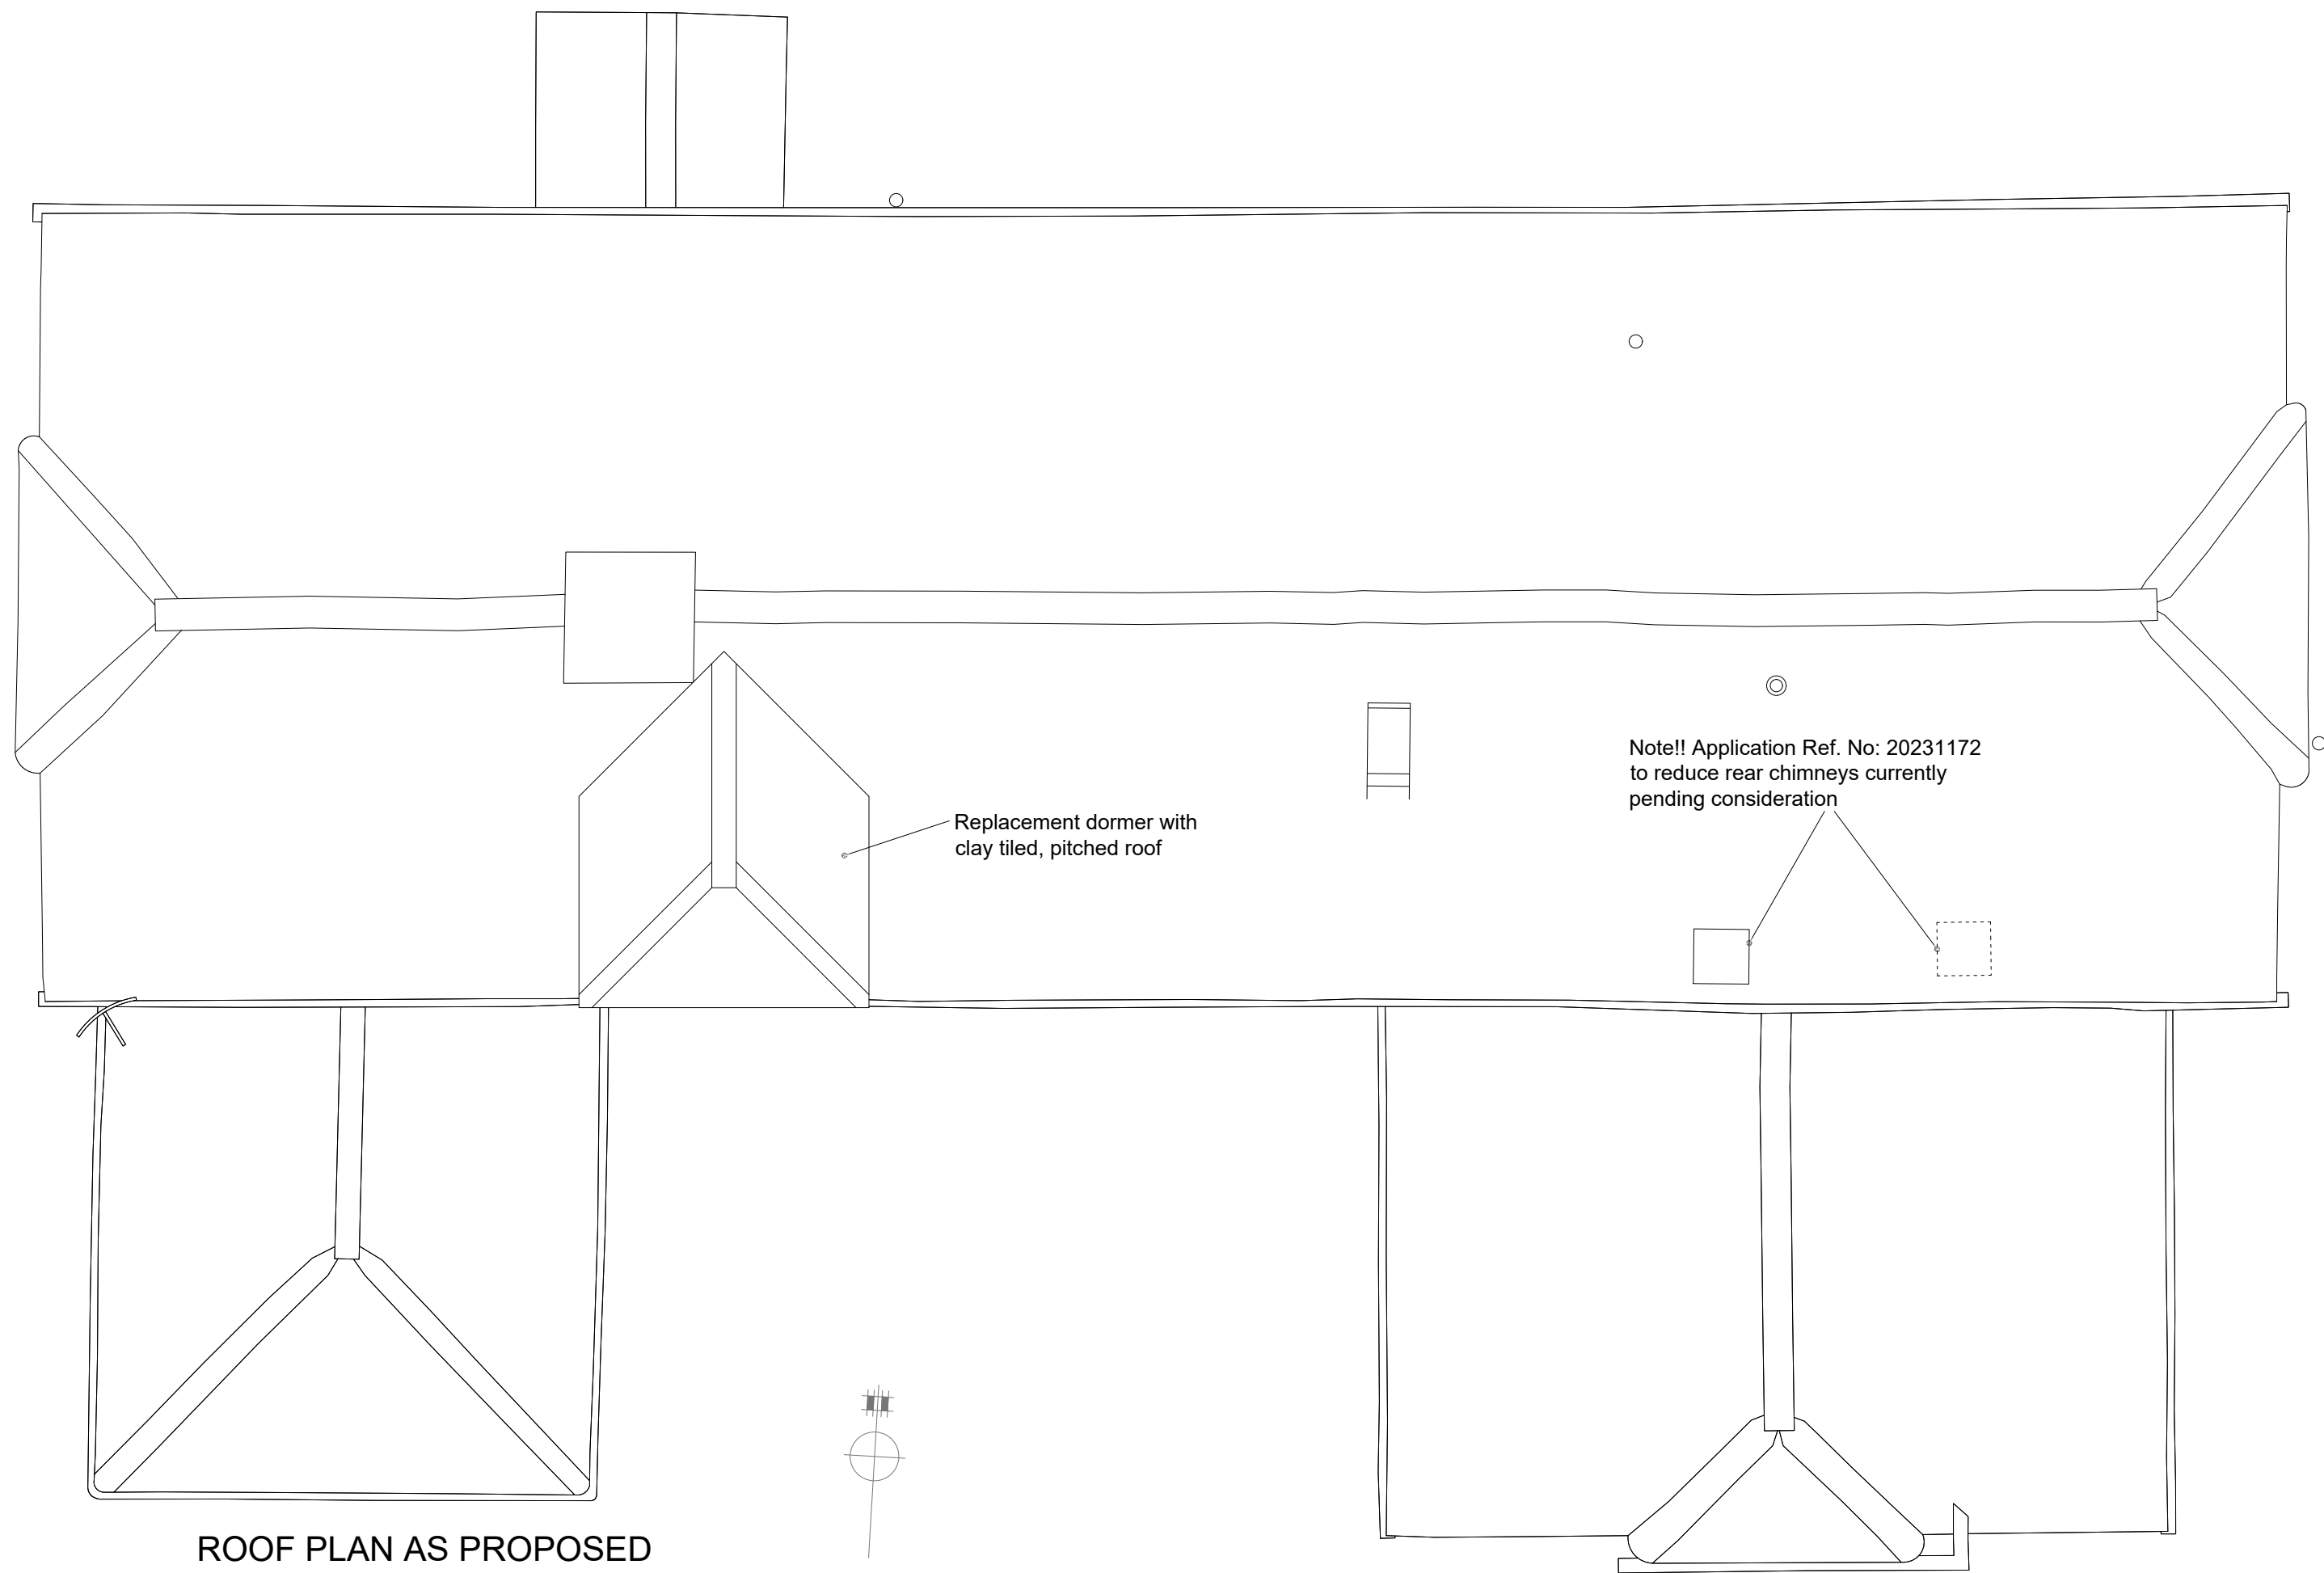

ROOF PLAN AS PROPOSED
SCALE 1:50

NOTES:

SCALE FOR
PLANNING
PURPOSES ONLY.
ALL DIMENSIONS
AND LEVELS
SHOWN ARE TO
BE CHECKED ON
SITE PRIOR TO
COMMENCEMENT
OF WORK.
THIS DRAWING
SHOULD NOT BE
USED OTHER
THAN
FOR ITS INTENDED
PURPOSE.

DESCRIPTION	
PROPOSED SECOND FLOOR AND ROOF PLANS	
LOCATION	DRG No.
NURSTEAD HALL	PP-18Q-19
NURSTEAD LANE	REV
LONGFIELD HILL	SCALE
KENT, DA3 7AN	1:50@ A1
CLIENT	DATE
MR & MRS HOLM	NOV 2023
	SIG
	RP

COPYRIGHT
This drawing has been compiled by and is the sole property of Anthony
Hicks Ltd and as such cannot be copied, duplicated, reproduced or its
contents used in any way, without prior written authority

ANTHONY HICKS
TRADITIONAL OAK BUILDINGS

JESSAMINE FARM, OLD ROMNEY, KENT TN29 9SG
Tel: 01797 366895 Fax: 01797 361895
www.anthony-hicks.com