

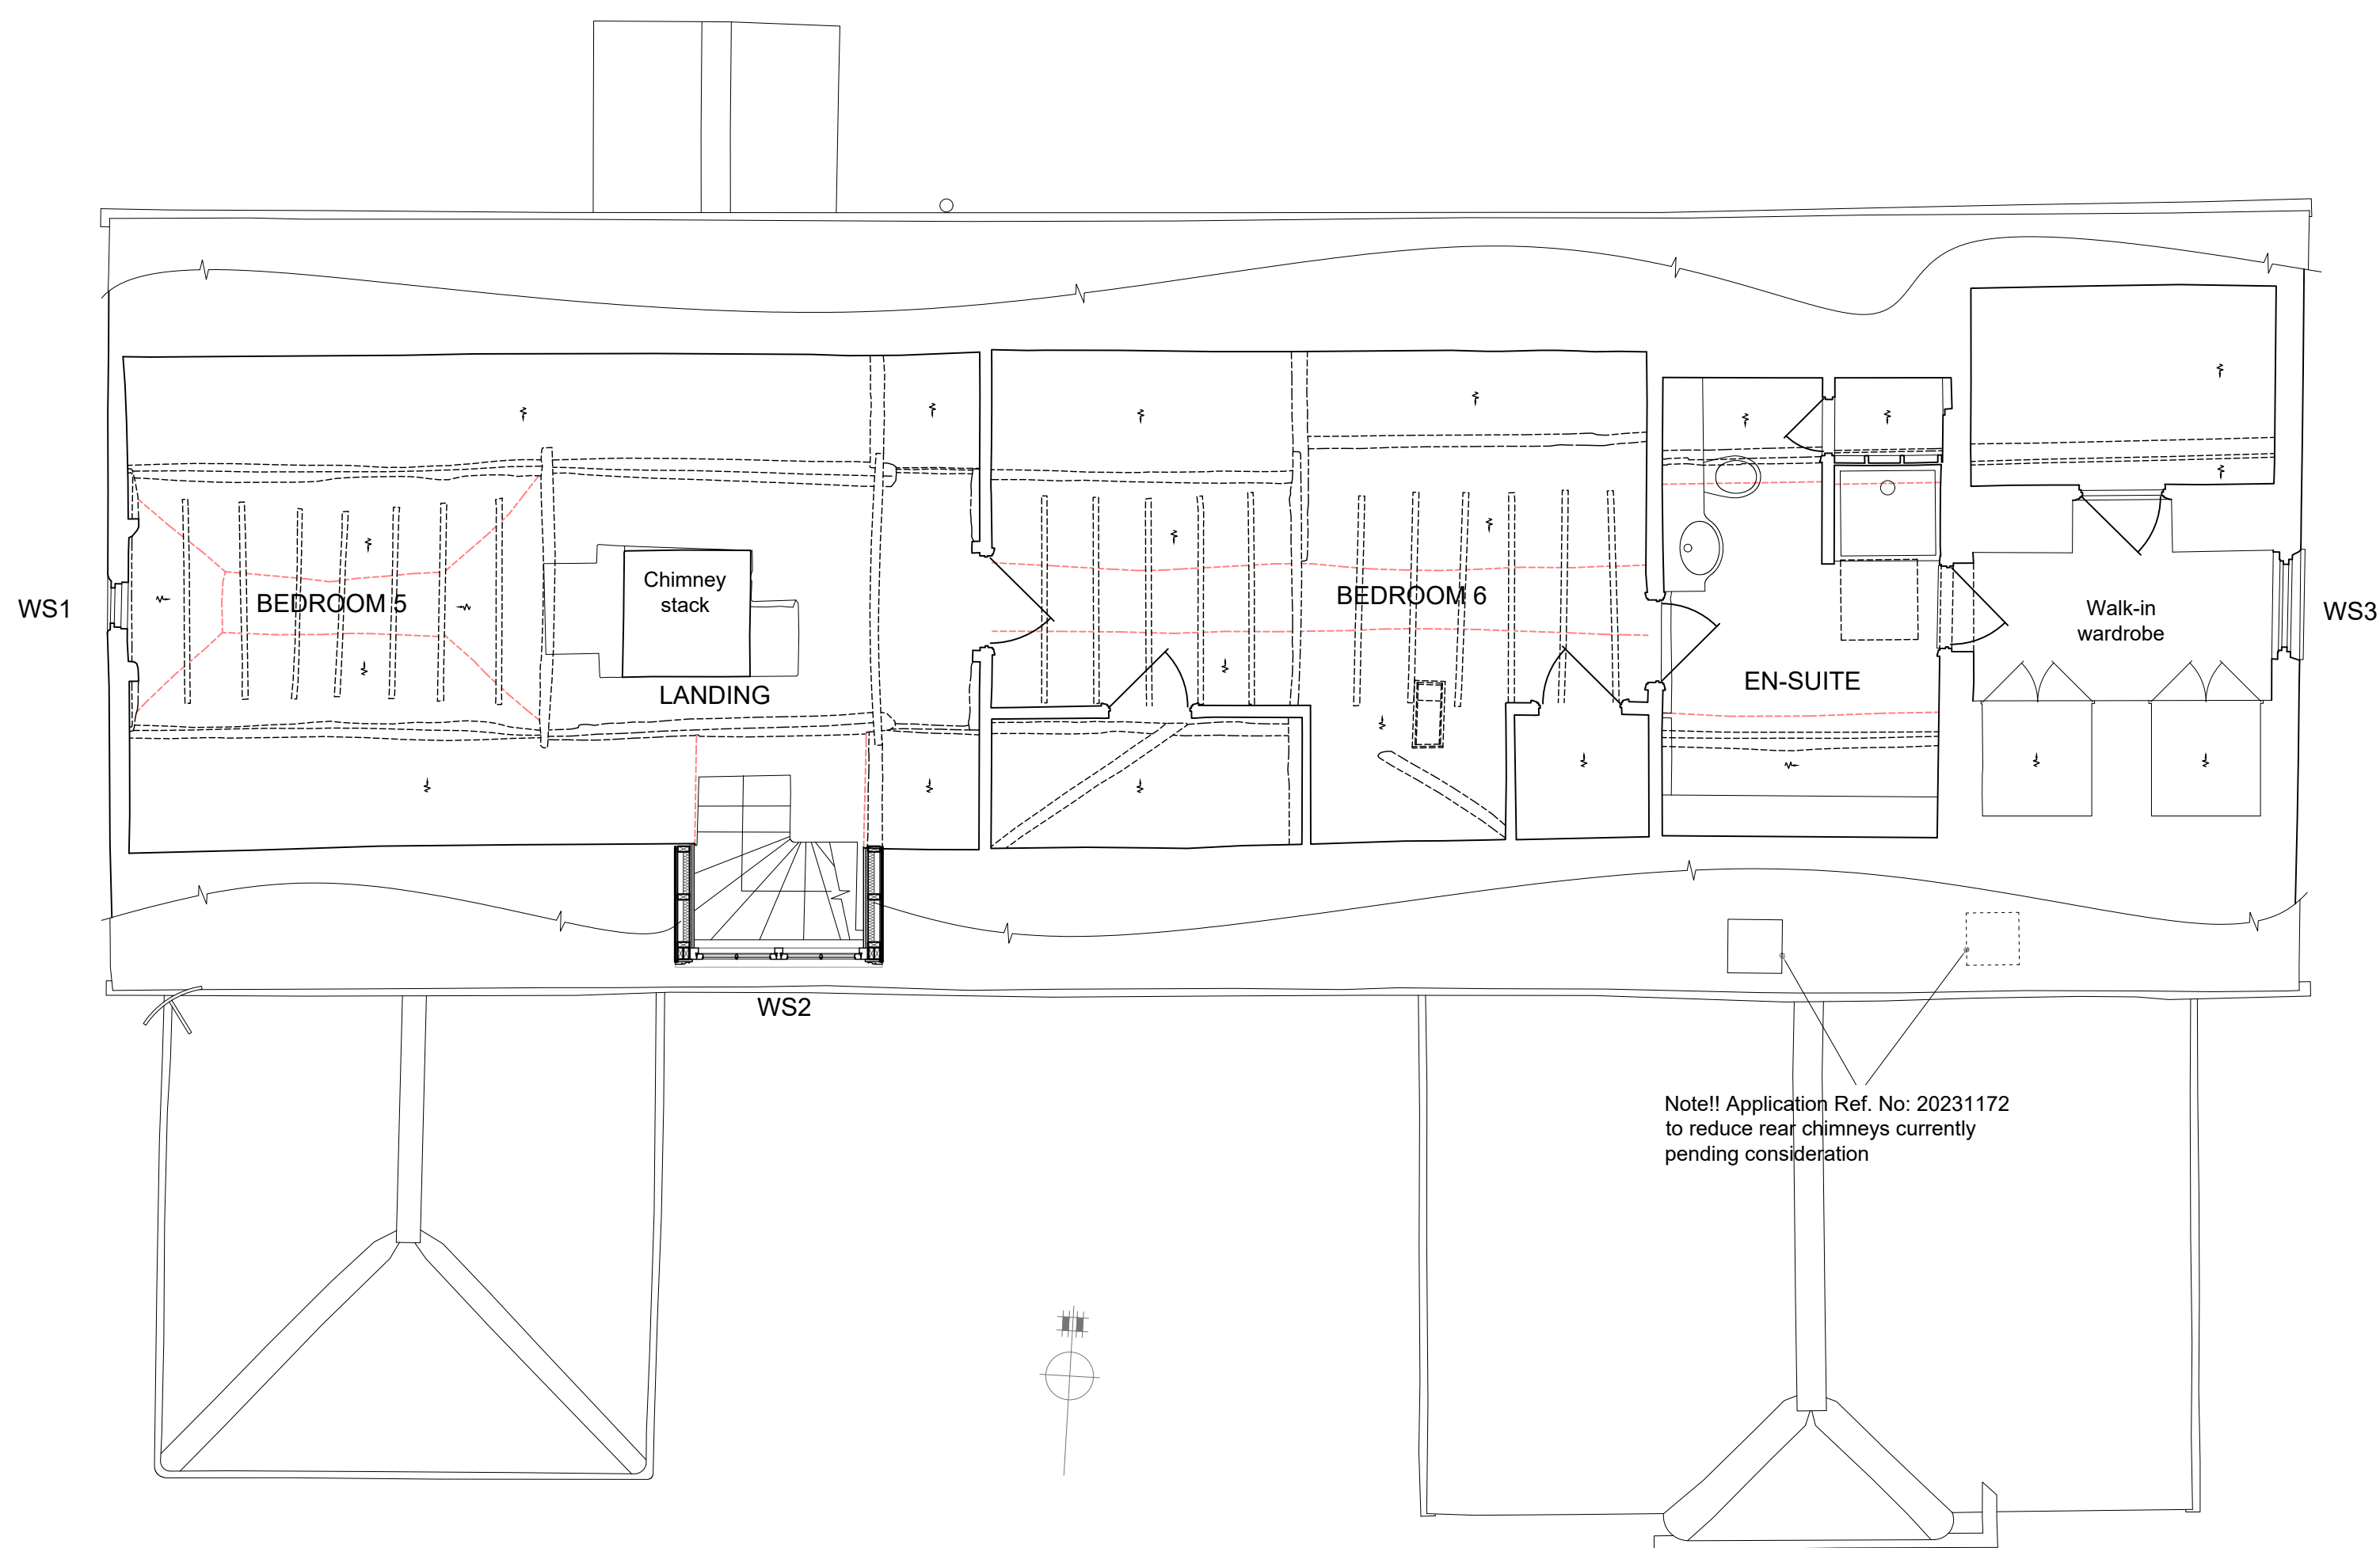


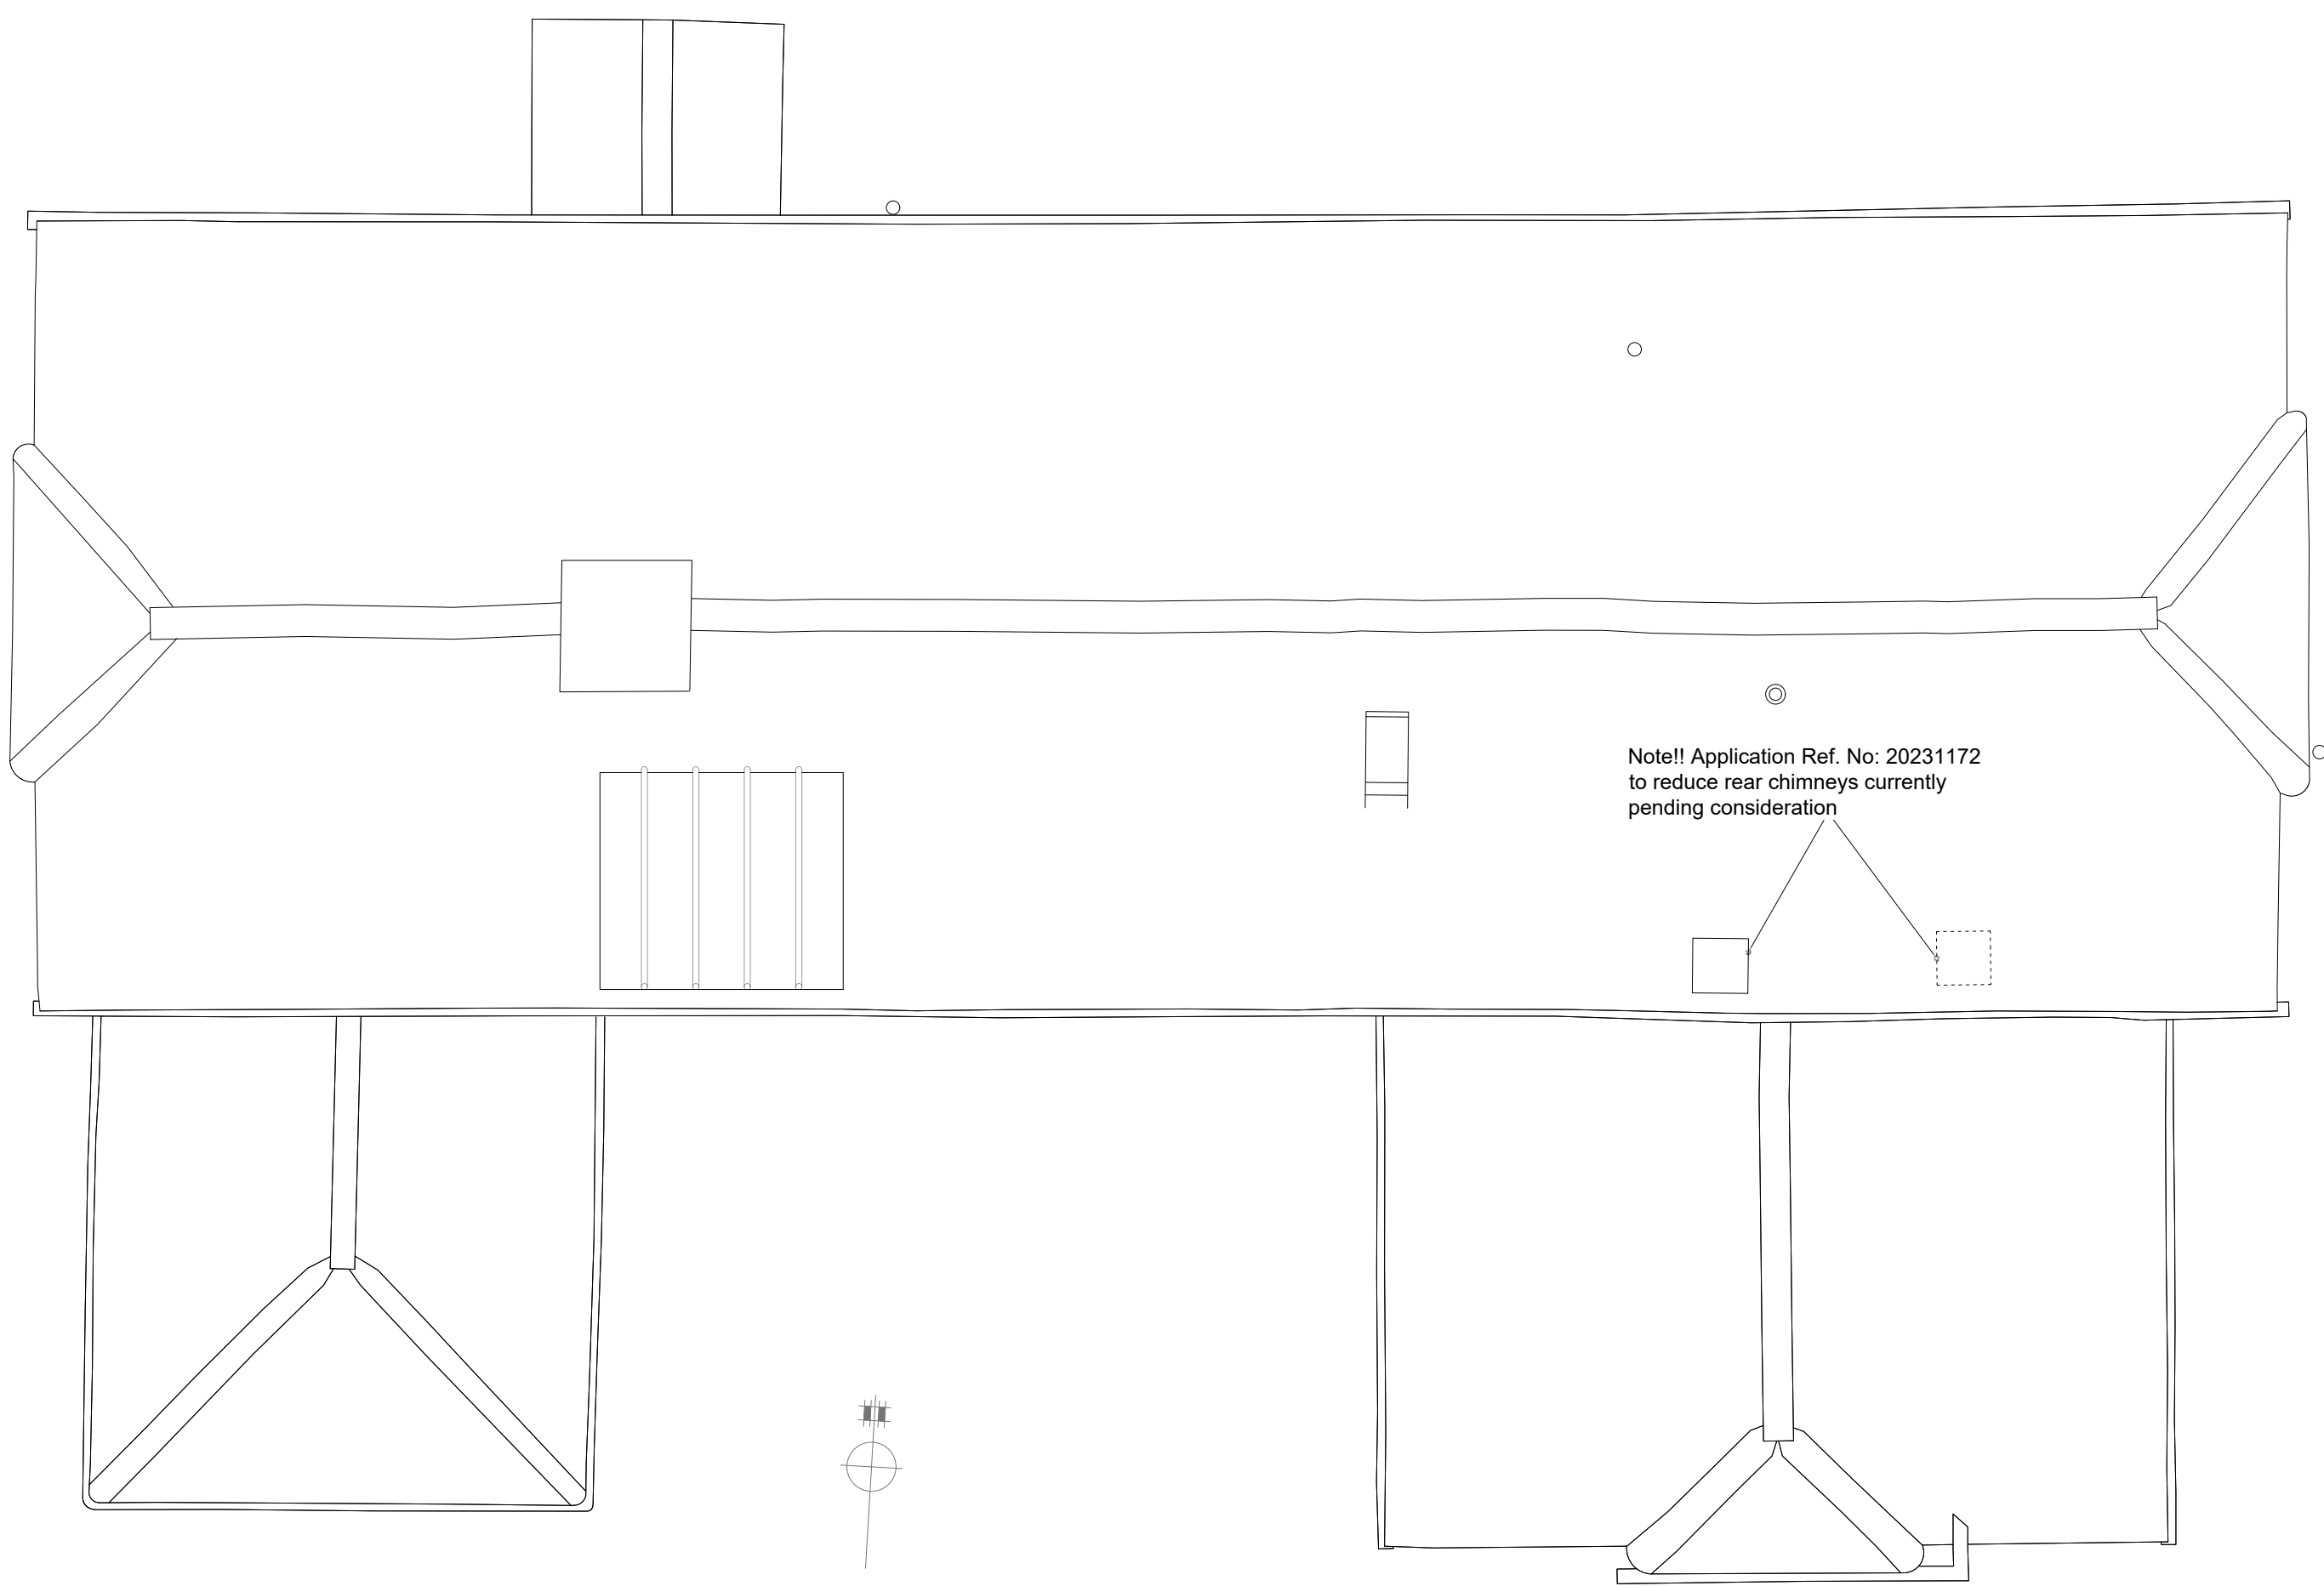

EXISTING SECOND FLOOR PLAN AS APPROVED BY GRAVESHAM BOROUGH COUNCIL: Ref: 20230669 & Ref: 20230670
SCALE 1:50 @A1

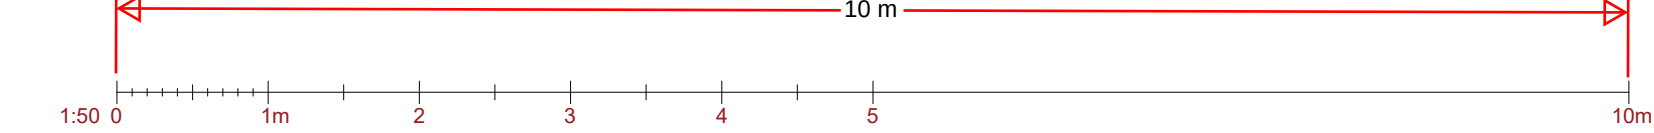

EXISTING ROOF PLAN AS APPROVED BY GRAVESHAM BOROUGH COUNCIL: Ref: 20230669 & Ref: 20230670
SCALE 1:50 @A1

NOTES:

SCALE FOR
PLANNING
PURPOSES ONLY.
ALL DIMENSIONS
AND LEVELS
SHOWN ARE TO
BE CHECKED ON
SITE PRIOR TO
COMMENCEMENT
OF WORK.
THIS DRAWING
SHOULD NOT BE
USED OTHER
THAN FOR ITS
INTENDED
PURPOSE.

DESCRIPTION	
EXISTING SECOND FLOOR AND ROOF PLANS (shown as altered under approval by Gravesham Borough Council Ref: 20230669 & Ref: 20230670)	
LOCATION NURSTEAD HALL	DRG No. PP-18Q-20
NURSTEAD LANE	REV
LONGFIELD HILL	SCALE 1:50 @ A1
KENT, DA3 7AN	DATE DEC 2023
CLIENT MR & MRS HOLM	SIG RP

COPYRIGHT
This drawing has been compiled by and is the sole property of Anthony
Hicks Ltd and as such cannot be copied, duplicated, reproduced or its
contents used in any way, without prior written authority

ANTHONY HICKS
TRADITIONAL OAK BUILDINGS

JESSAMINE FARM, OLD ROMNEY, KENT TN29 9SG
Tel: 01797 366895 Fax: 01797 361895
www.anthony-hicks.com