



NOTES
THIS DRAWING IS FOR PLANNING USE ONLY,
STRUCTURE AND BUILDING CONTROL
APPROVAL IS REQUIRED BEFORE
COMMENCEMENT OF ANY BUILDING
WORKS.DO NOT REPRODUCE THIS
DRAWING WITHOUT PERMISSION, THIS
DRAWING IS SUBJECT TO COPYRIGHT .

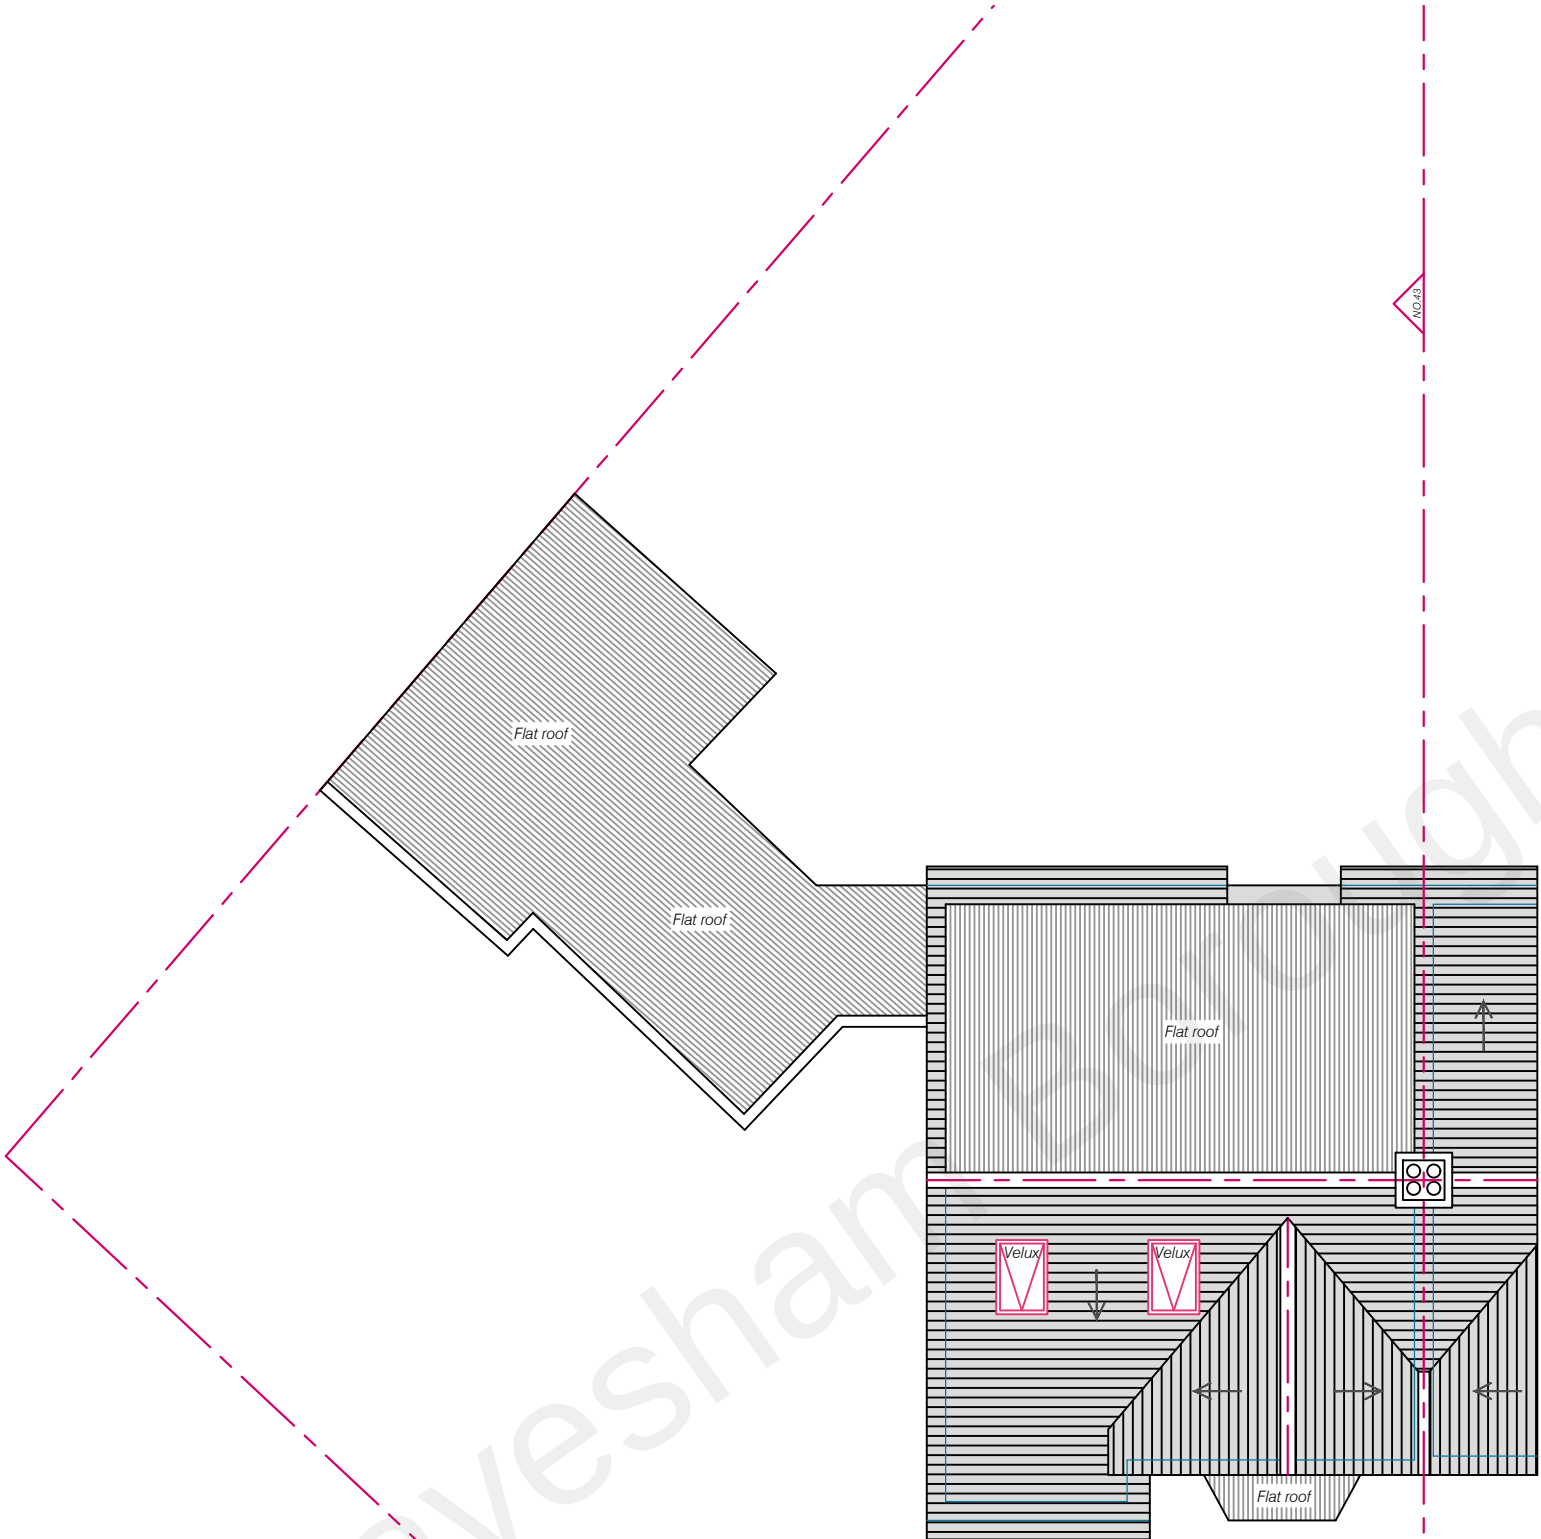

EXISTING ROOF PLAN

 

Issue	Notes	Drawn	Date				
Express Plans Suite 12, 29 Belmont Road, Uxbrdge, UB8 1QS Tel: 07375 455206 Email: info@expressplans.co.uk Client Mr. R. Atstopas 43 Truro Road London DA12 5RG Drawing Title EXISTING ROOF PLAN <table><tr><td>Scale 1:100</td><td>Date 20/09/21</td><td>Checked AZ</td><td>Drawn By AZ</td></tr></table> Drawing Number D03 Revision				Scale 1:100	Date 20/09/21	Checked AZ	Drawn By AZ
Scale 1:100	Date 20/09/21	Checked AZ	Drawn By AZ				