



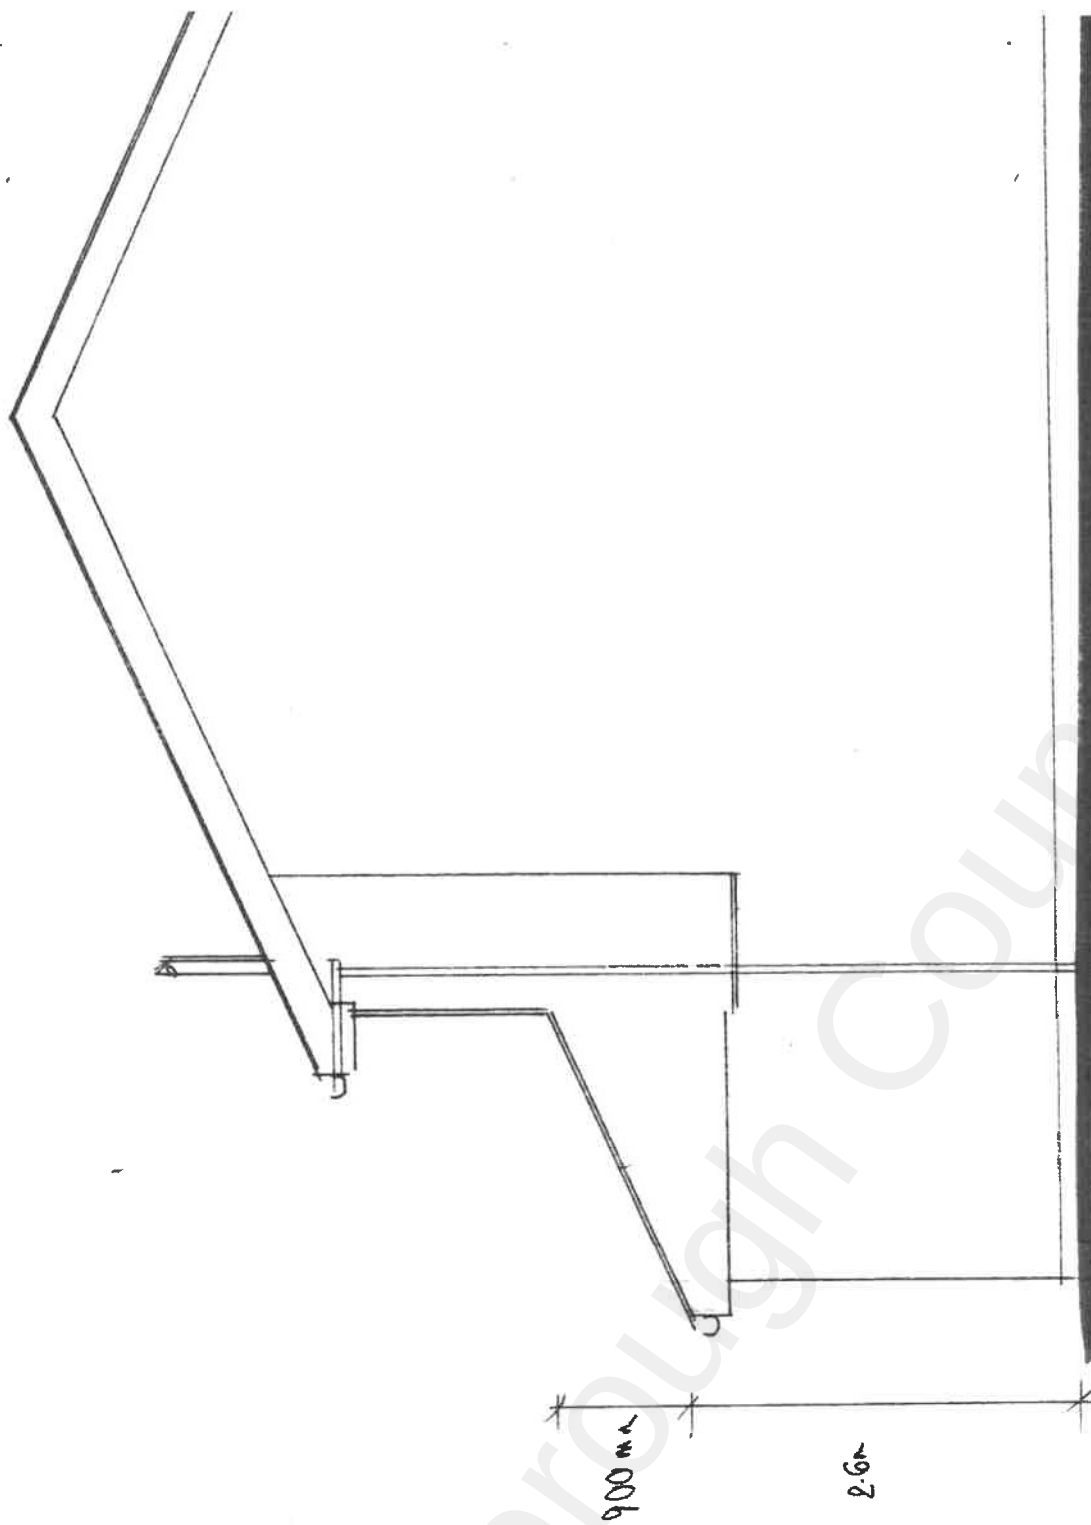

PROPOSED SIDE ELEVATION

18m
2.0m


[Signature]
15/6/22

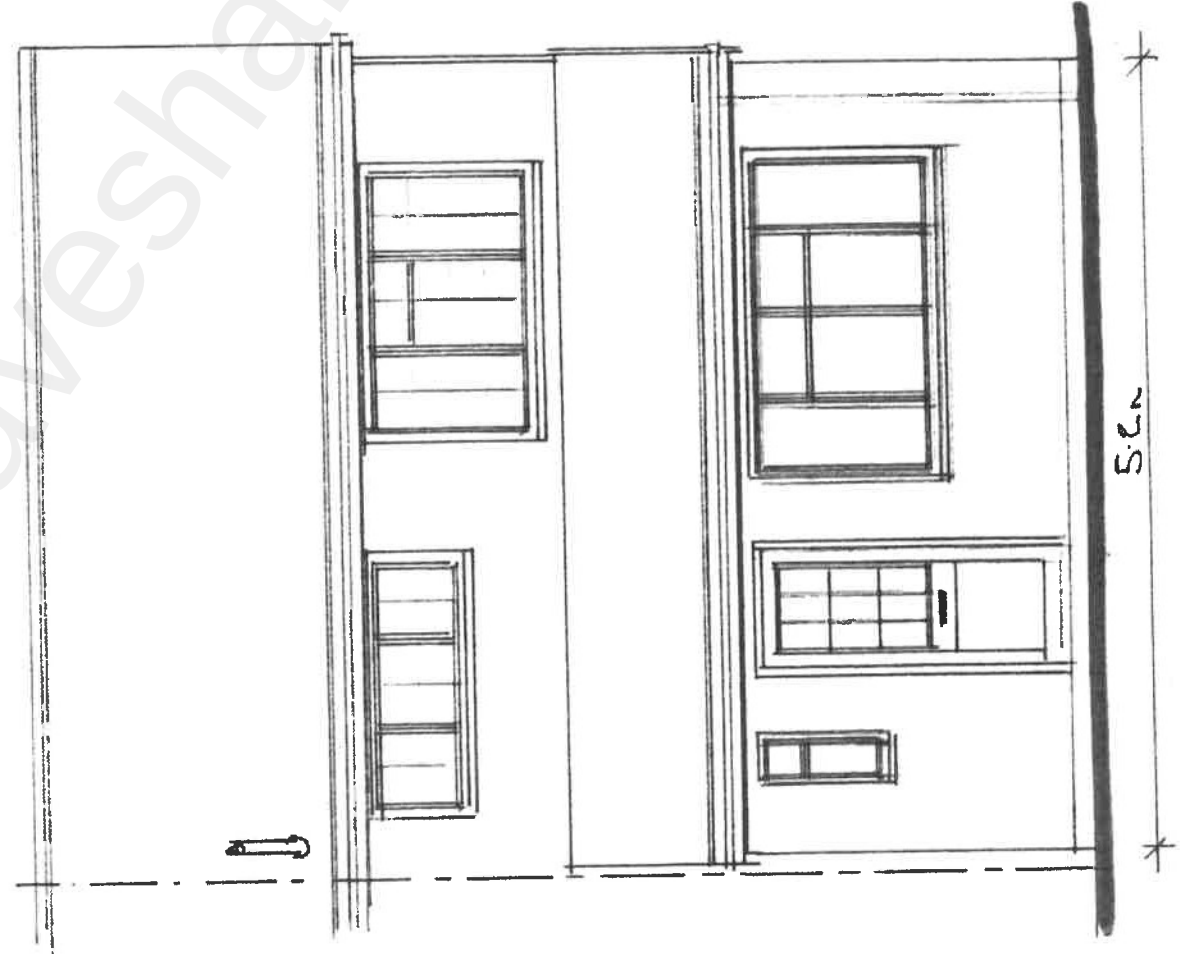


PROPOSED FRONT ELEVATION

5.2m


Gravesham Borough Council

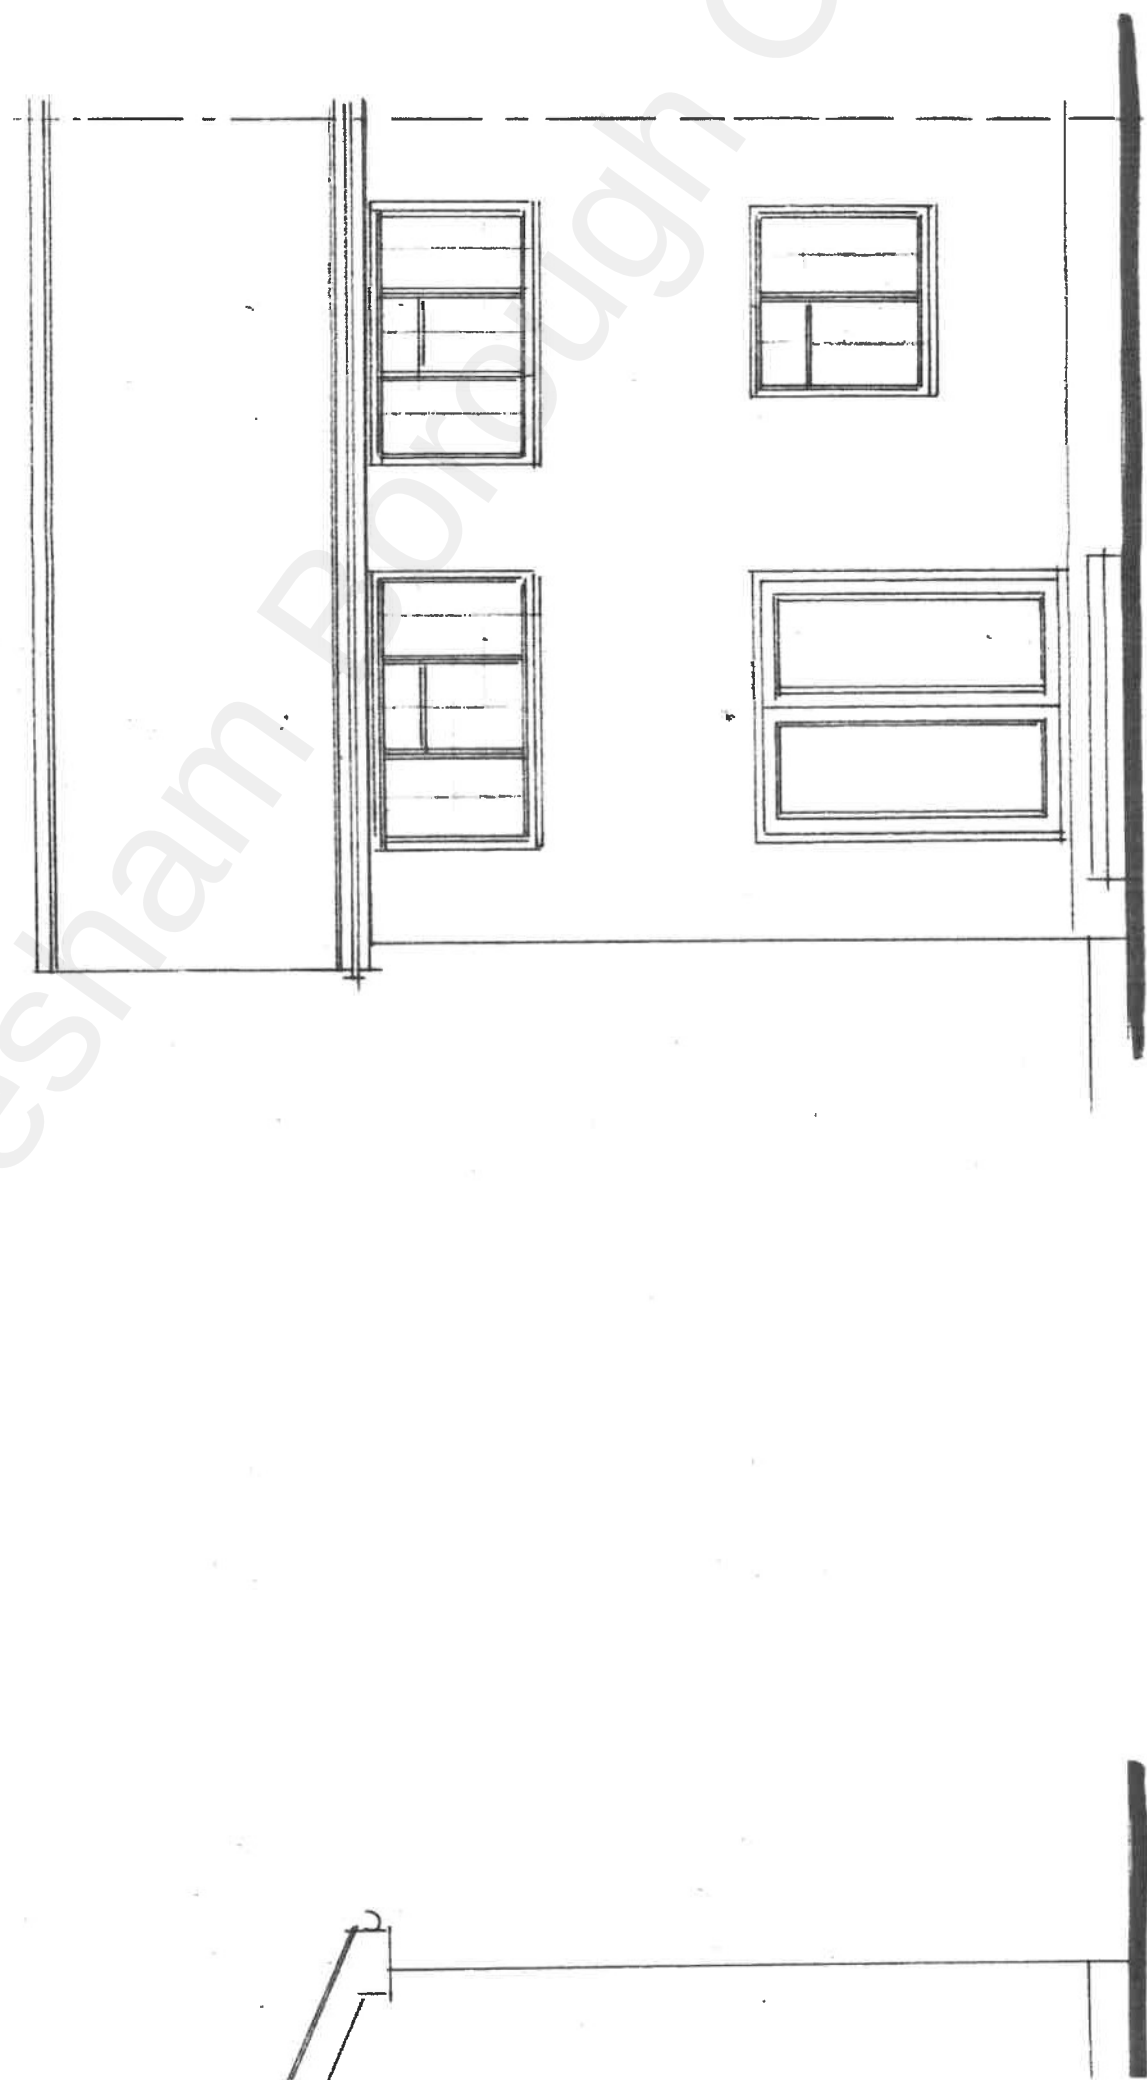

PROPOSED REAR ELEVATION

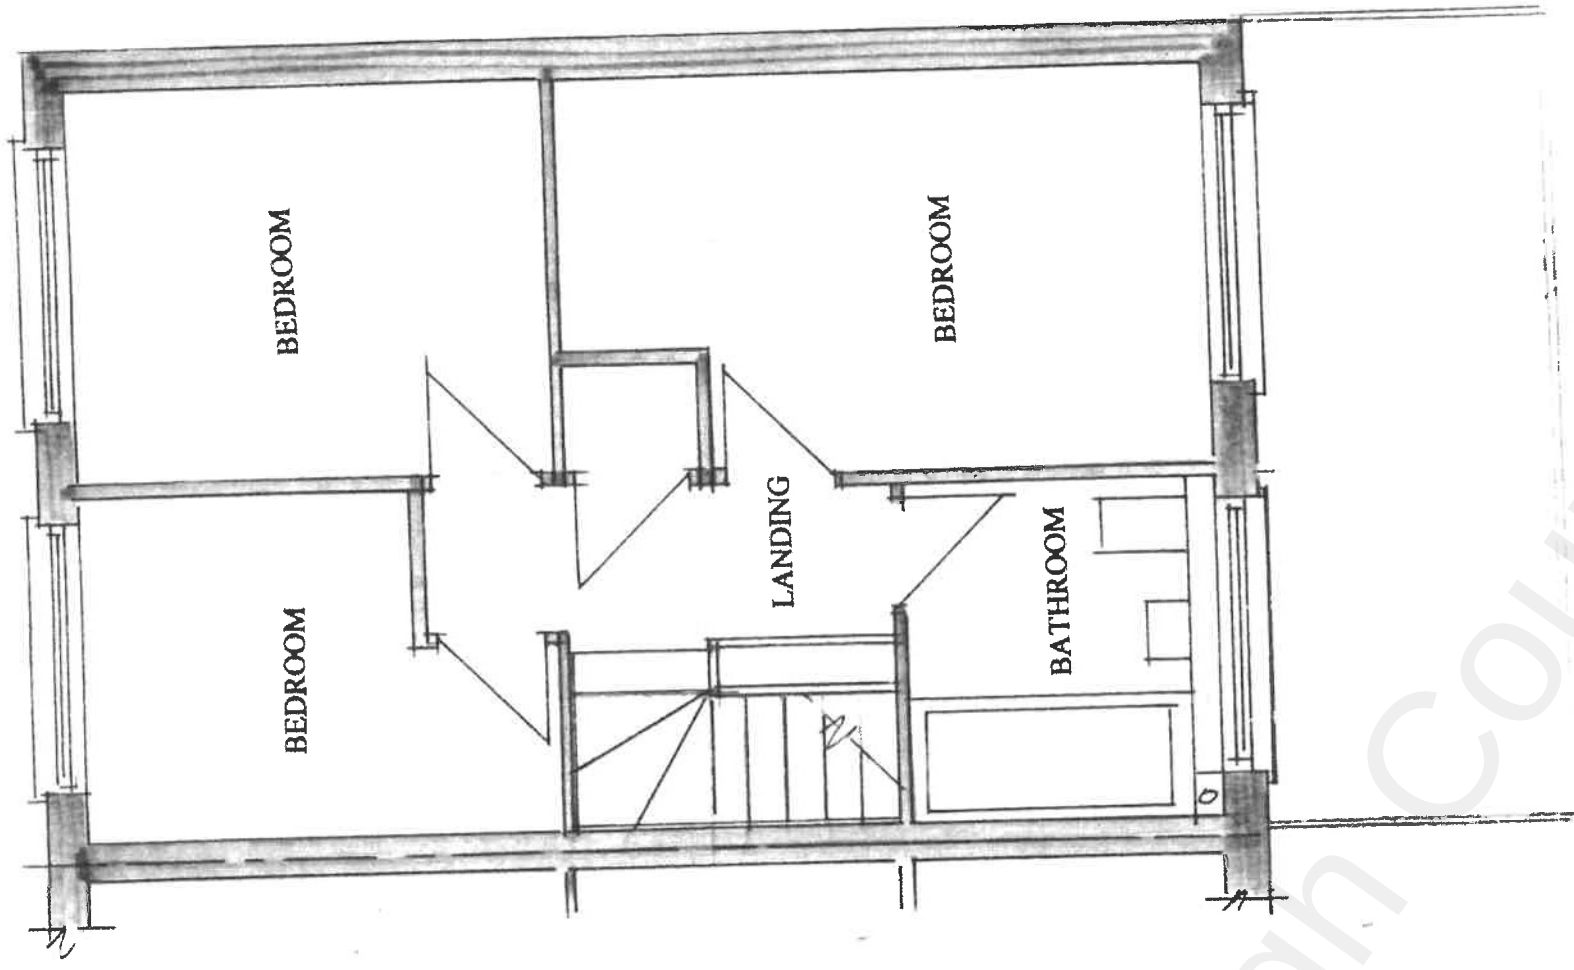


PROPOSED FIRST FLOOR PLAN

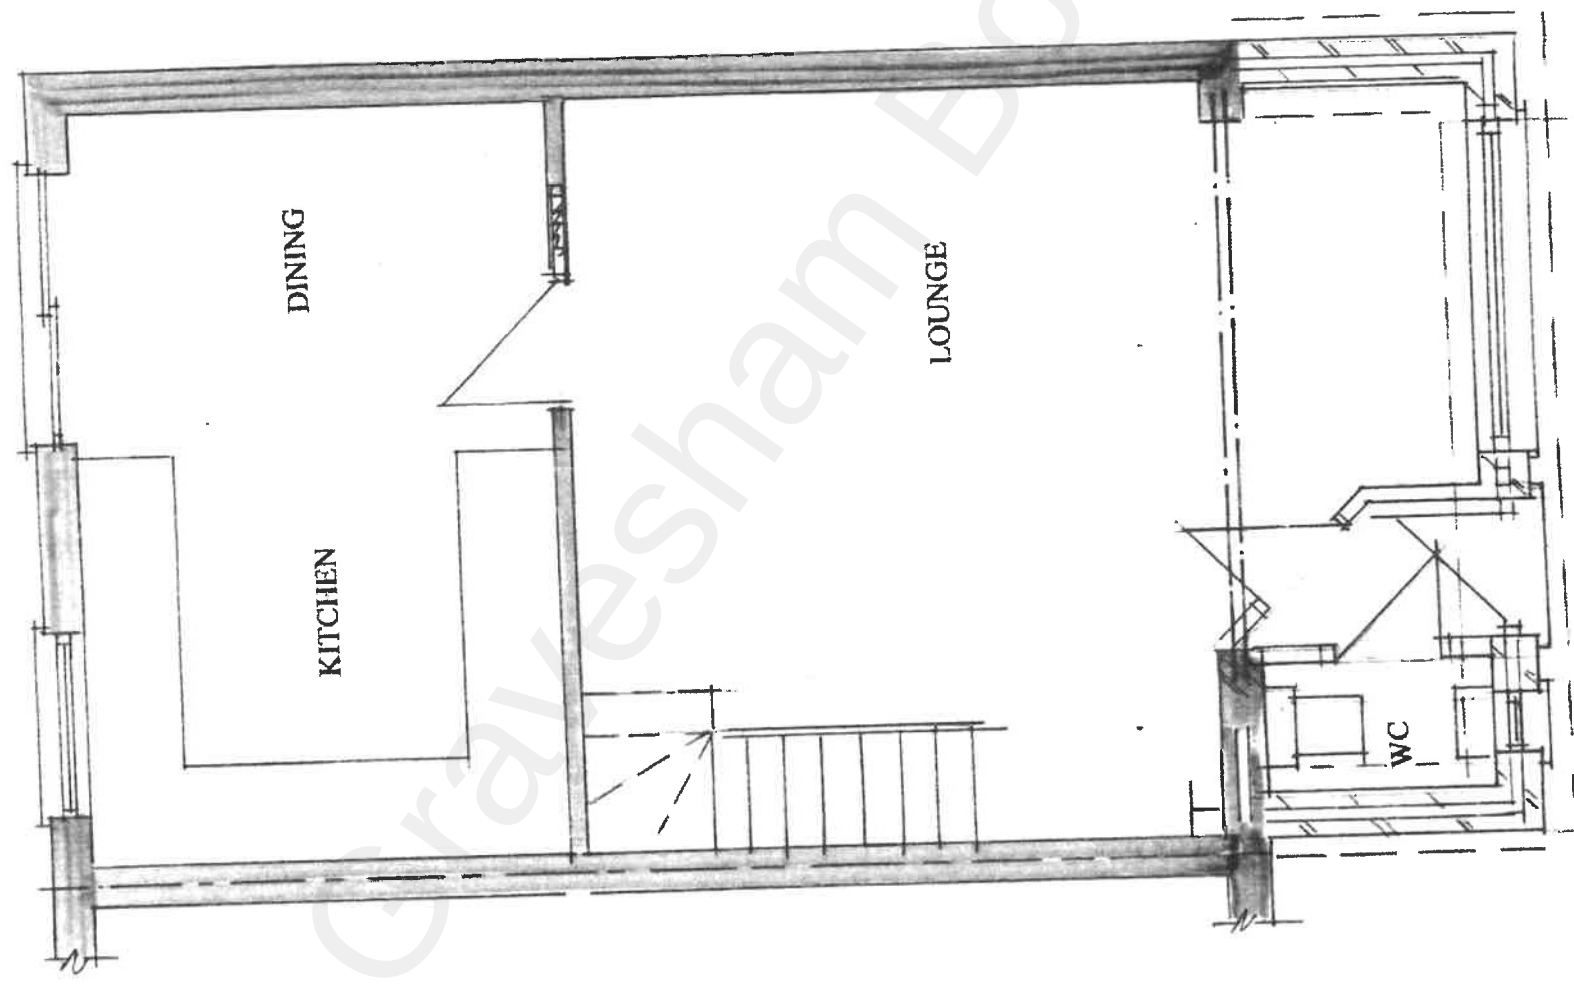


PROPOSED GROUND FLOOR PLAN




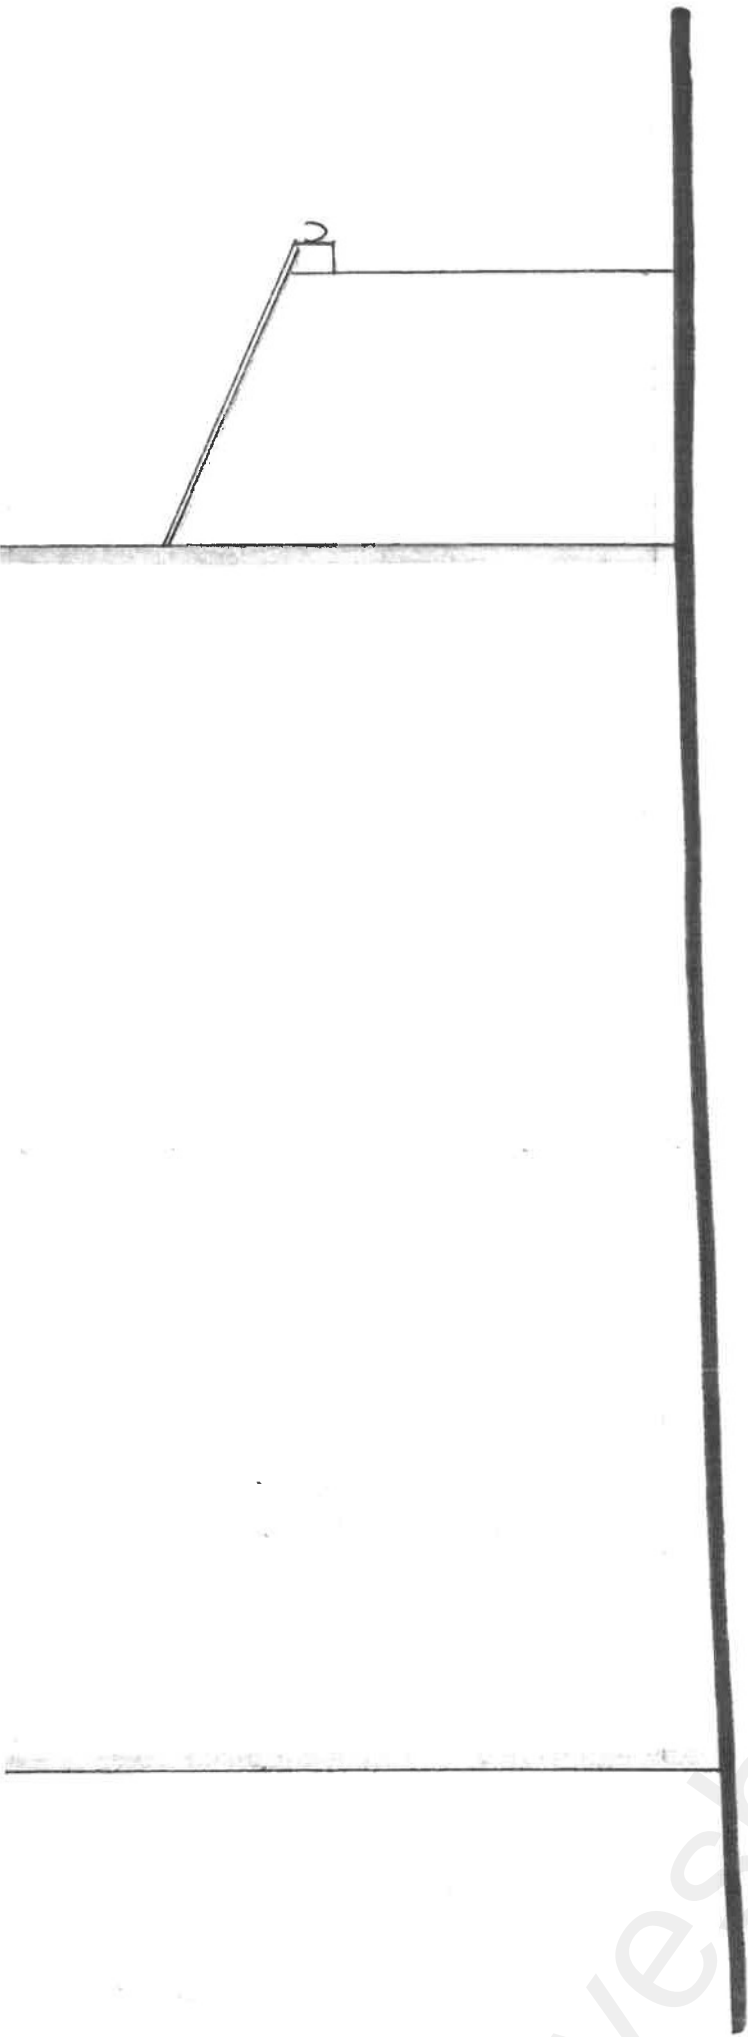

PROPOSED SIDE ELEVATION

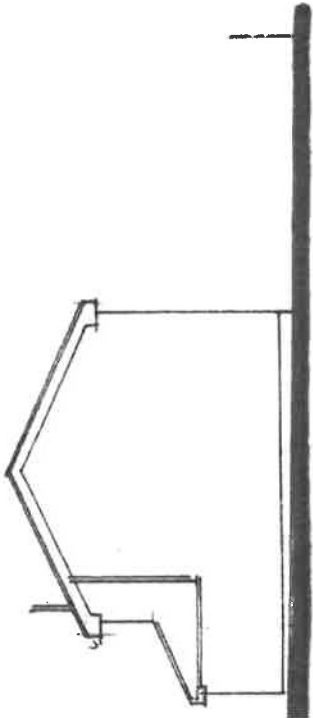

PROPOSED SITE SECTION

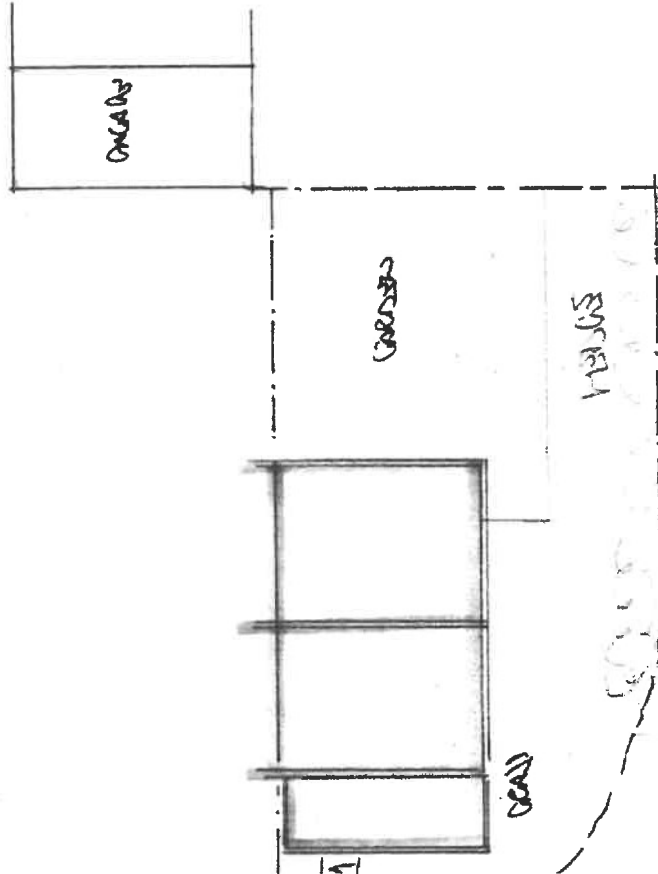

PROPOSED CONSTRUCTION

- * The proposed roof is to be of pitched construction covered with concrete tiles to match the existing in colour.
- * Facia and soffits are to be of matching white plastic construction.
- * The proposed walls are to be constructed of matching cavity face brick work.
- * The proposed windows and doors are to be of matching white UPVC double glazed construction.
- * Additional / altered foul drainage is to reconnect to the existing S&VP.
- * Additional surface water is to discharge to new soak away.

The front garden is to be made good after the development with the grass and path reinstated. No other alterations are proposed to the front and rear gardens.

PROPOSED ROOF PLAN & SITE

SCALE 1:200



PROPOSED

SINGLE STOREY FRONT EXTENSION

PROPOSED PLANS & ELEVATIONS

SITE: 14 REYNOLDS FIELDS

HIGHAM

KENT

ME3 7LX

FOR: MR & MRS PRINGLE

PHILIP TAYLOR BUILDING PLANS
01622 861408

DEALING NO LPA06/18/2
SCALE 1:50 1:200
DATE 11/6/18