



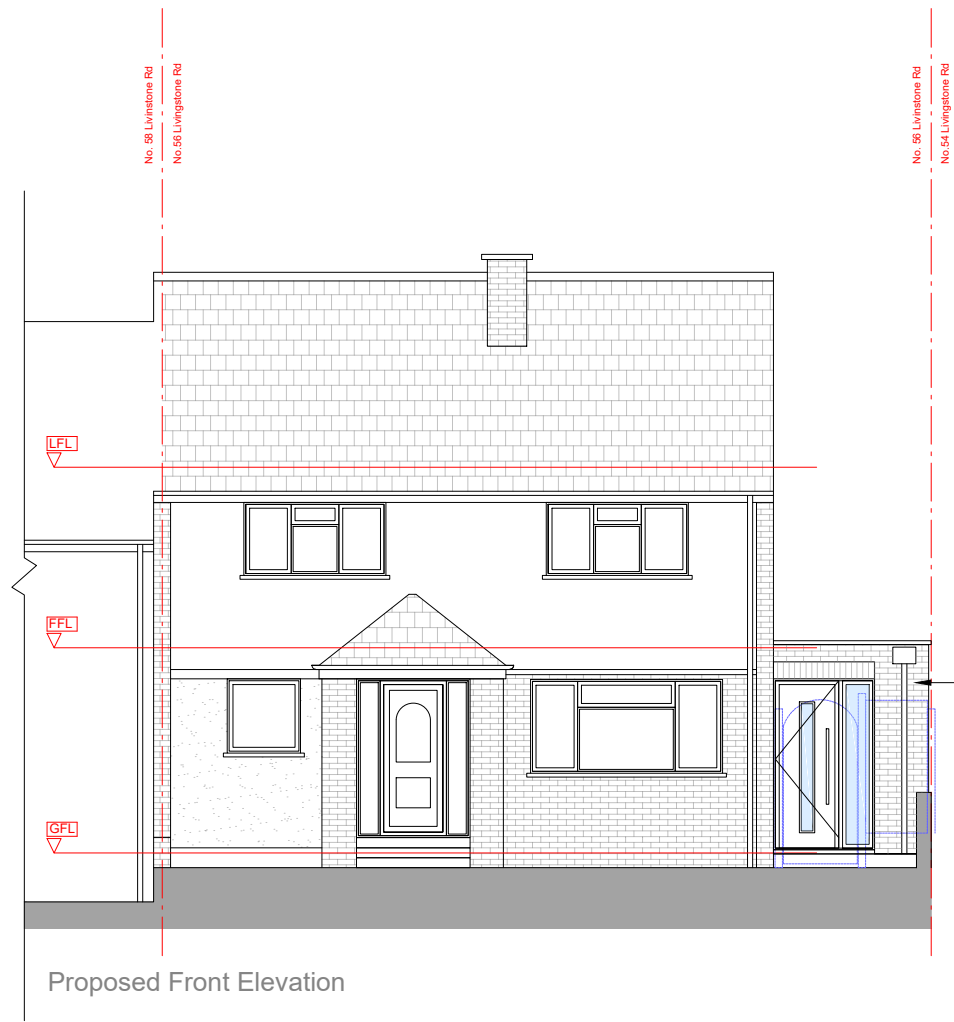


Proposed Front Elevation




Proposed Rear Elevation

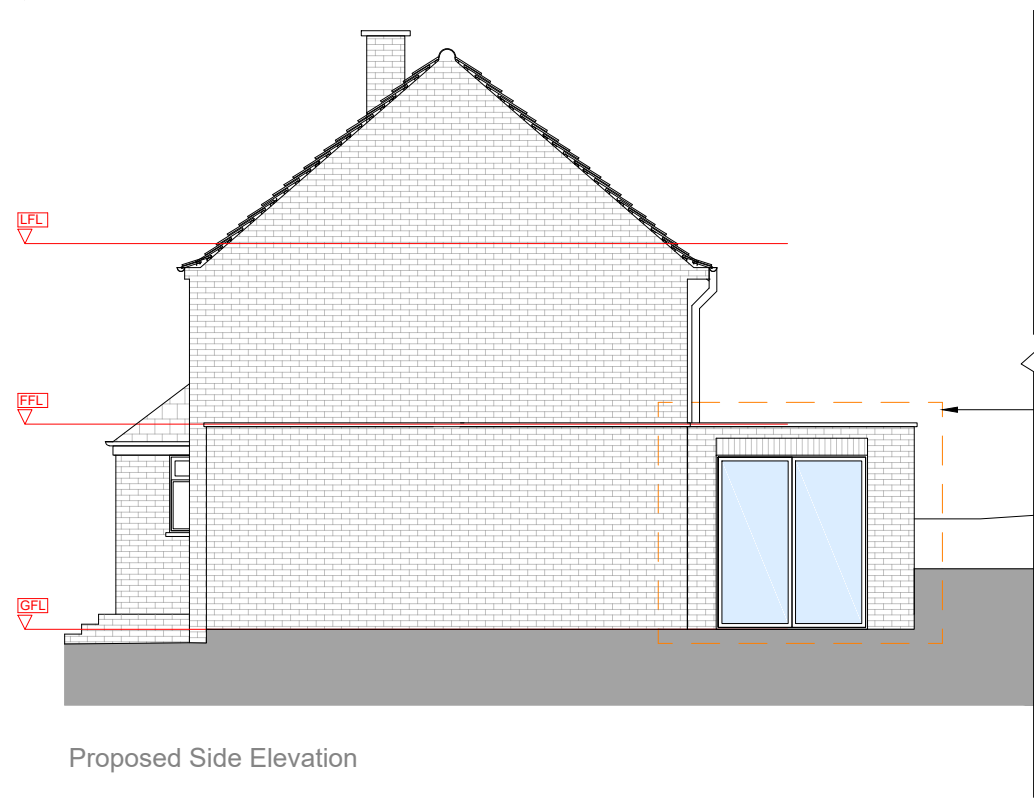

Proposed Side Elevation

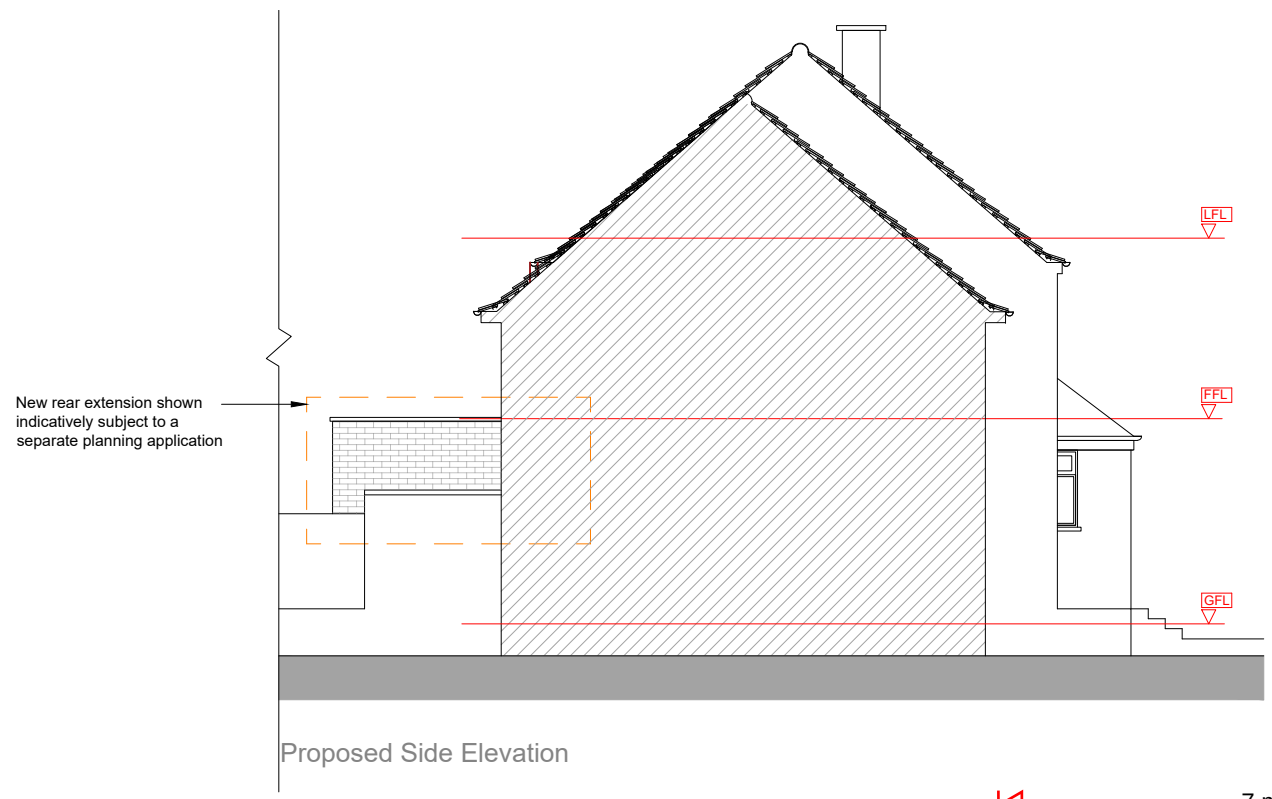

Proposed Side Elevation

 

NOTES:
- This drawing is for early stage design and planning applications only, and therefore should NOT be used for construction.

- Revisions:
- 04.11.23 FIRST ISSUE
 - 06.12.23 - Rev. A - Further information added

LOCATION 56 Livingstone Rd Gravesend DA12 5DZ		CLIENT Svetoslav Krastev		DRAWING TITLE Proposed Elevations	DRAWING No 025 @ A3
		SCALE 1:100 @ A3	STATUS Proposed		
JOB DESCRIPTION Proposed side extension and associated patios				REV A	