


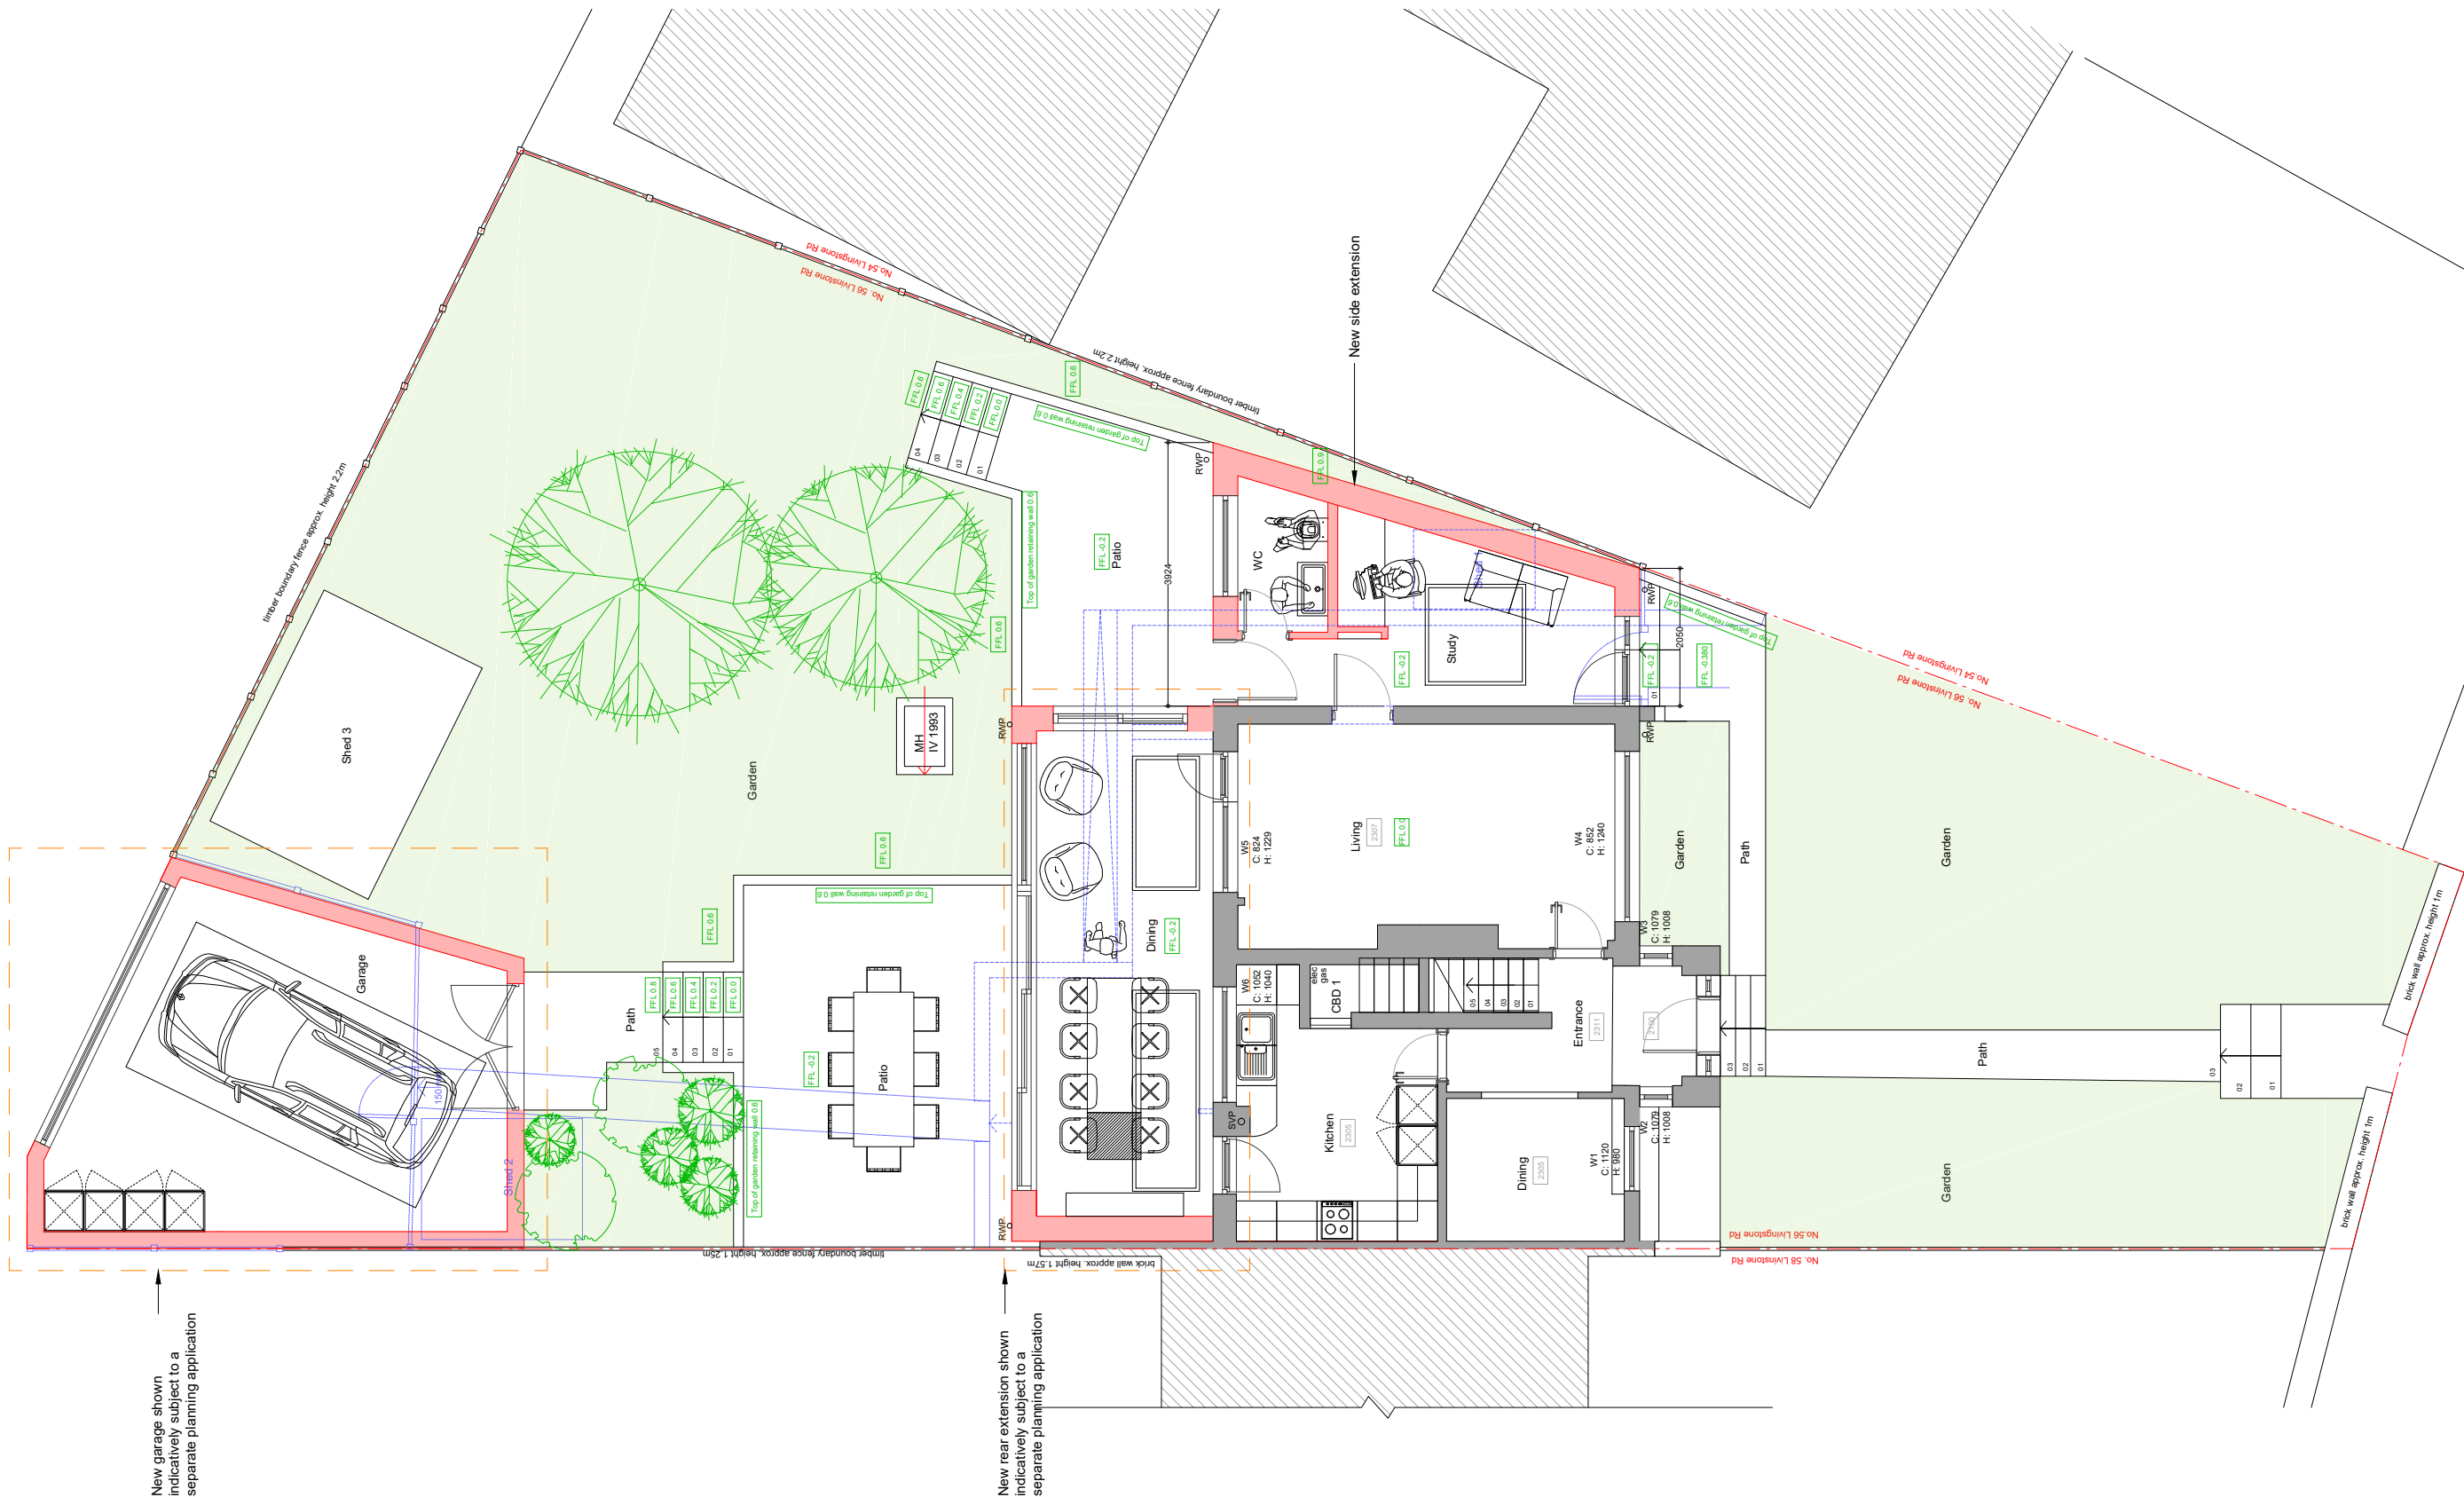

New garage shown
indicatively subject to a
separate planning application

New rear extension shown
indicatively subject to a
separate planning application



- Revisions:
- 04.11.23 FIRST ISSUE
 - 06.12.23 - Rev. A - Further information added

- Existing retained
- Existing to be removed
- Proposed

NOTES:

- This drawing is for early stage design and planning applications only, and therefore should NOT be used for construction.

LOCATION 56 Livingstone Rd Gravesend DA12 5DZ	CLIENT Svetoslav Krastev		DRAWING TITLE Proposed Site Plan	DRAWING No 020 @ A3
	SCALE 1:100 @ A3	STATUS Proposed	CHECKED BY YS	
JOB DESCRIPTION Proposed side extension and associated patios				REV A