

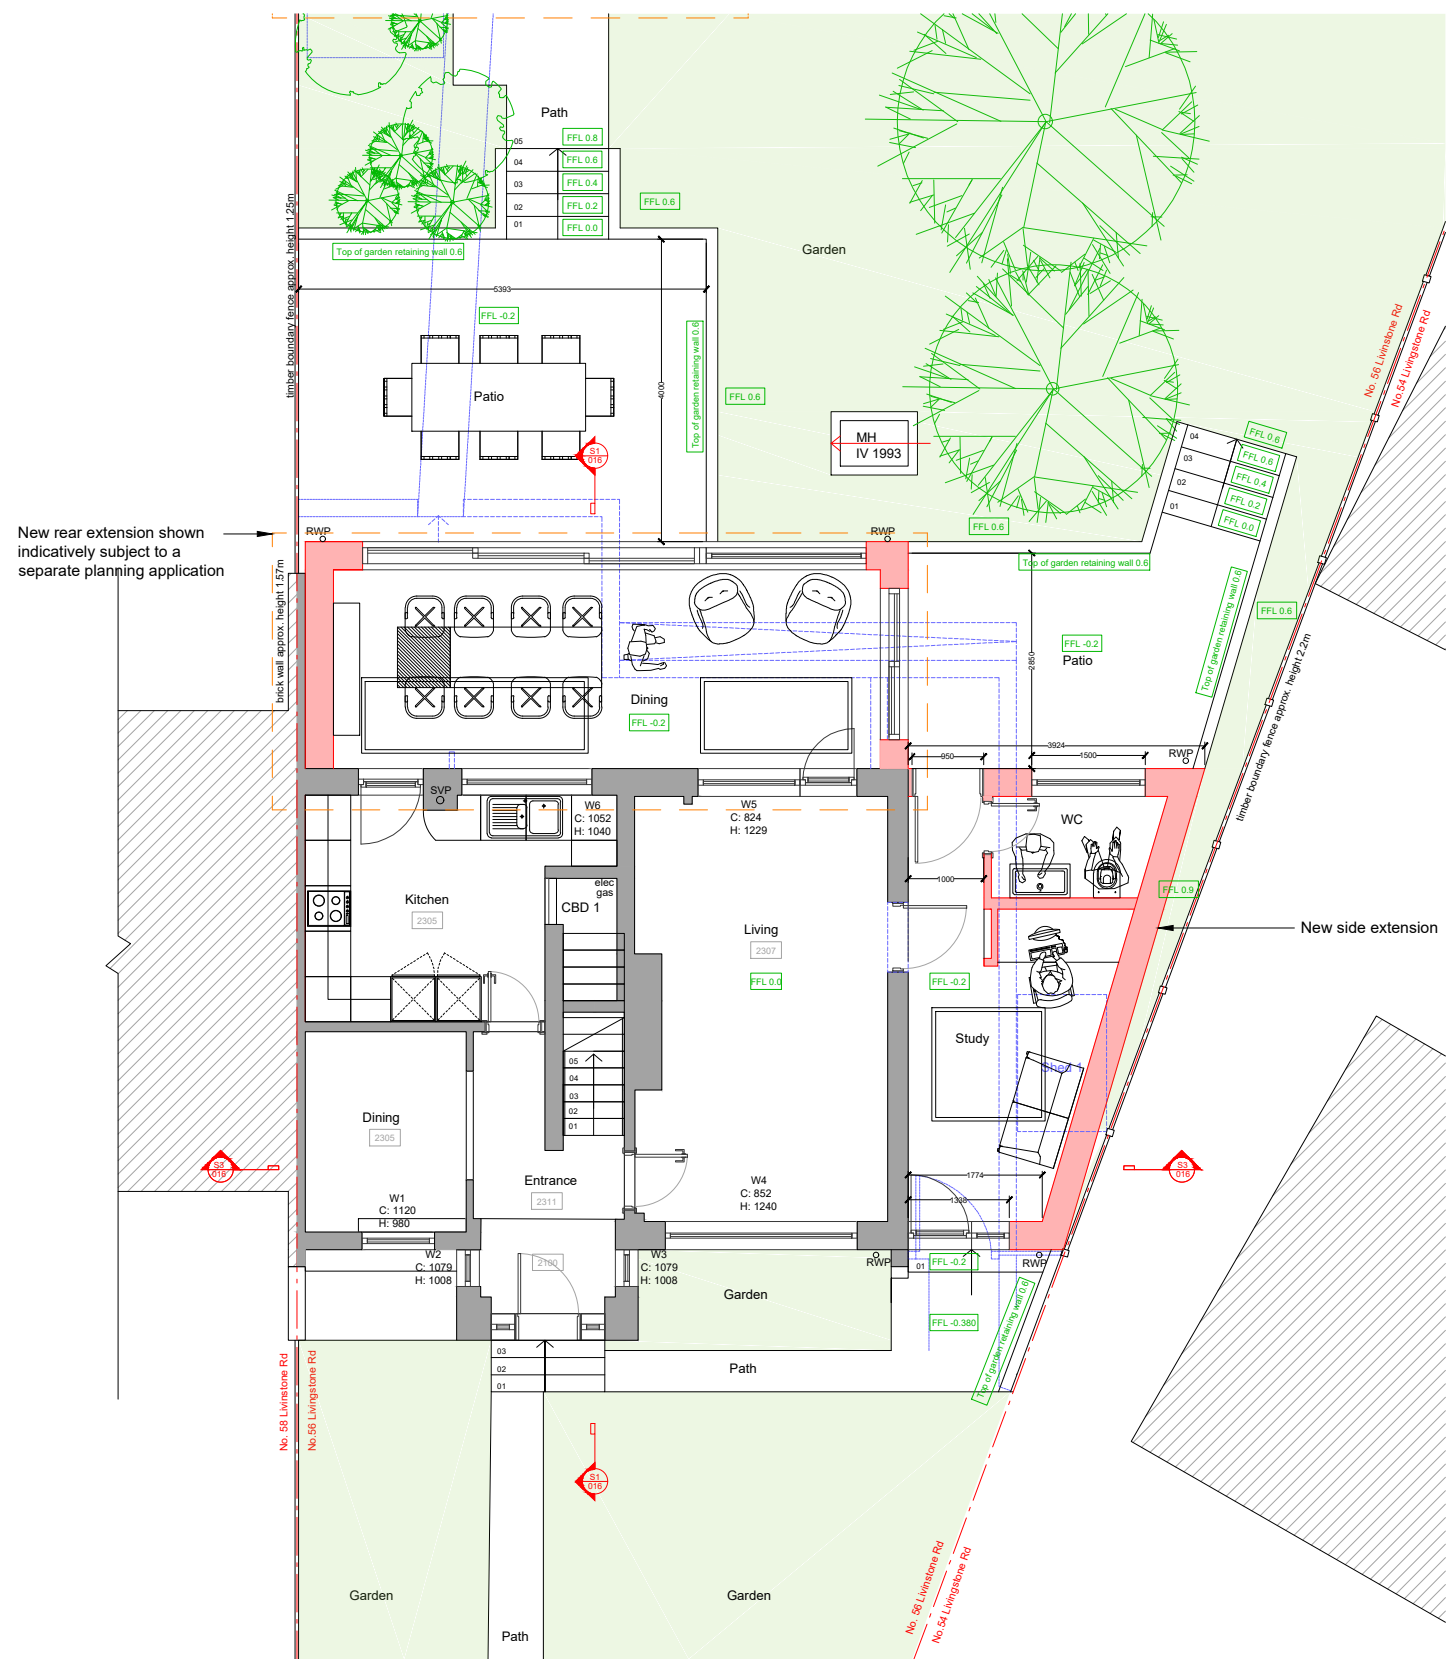


 

New rear extension shown
indicatively subject to a
separate planning application


New side extension

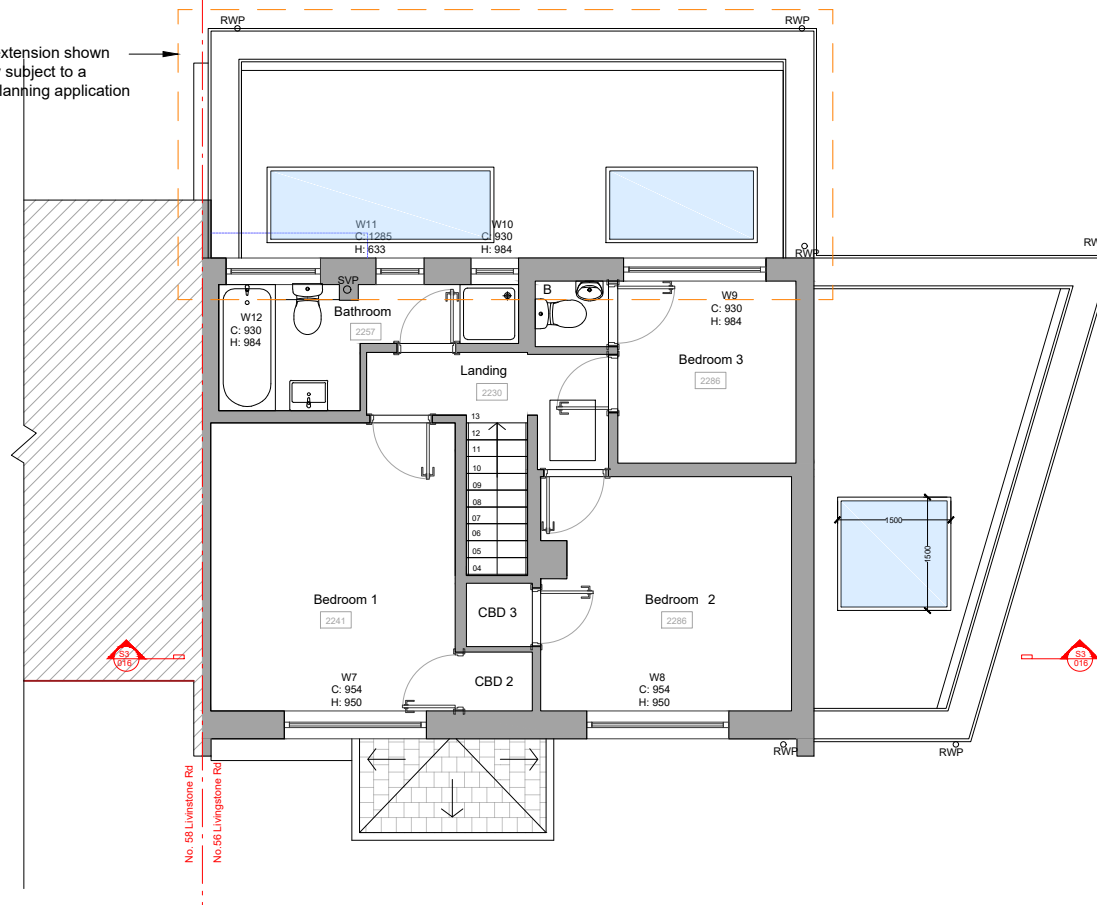

NOTES:
- This drawing is for early stage design and planning applications only,
and therefore should NOT be used for construction.

- Existing retained
- Existing to be removed
- Proposed

- Revisions:
- 04.11.23 FIRST ISSUE
 - 06.12.23 - Rev. A - Further information added

 

LOCATION 56 Livingstone Rd Gravesend DA12 5DZ	CLIENT Svetoslav Krastev		DRAWING TITLE Proposed Ground and First Floor Plans	DRAWING No 021 @ A3
	SCALE 1:100 @ A3	STATUS Proposed	CHECKED BY YS	
JOB DESCRIPTION Proposed side extension and associated patios				REV A