



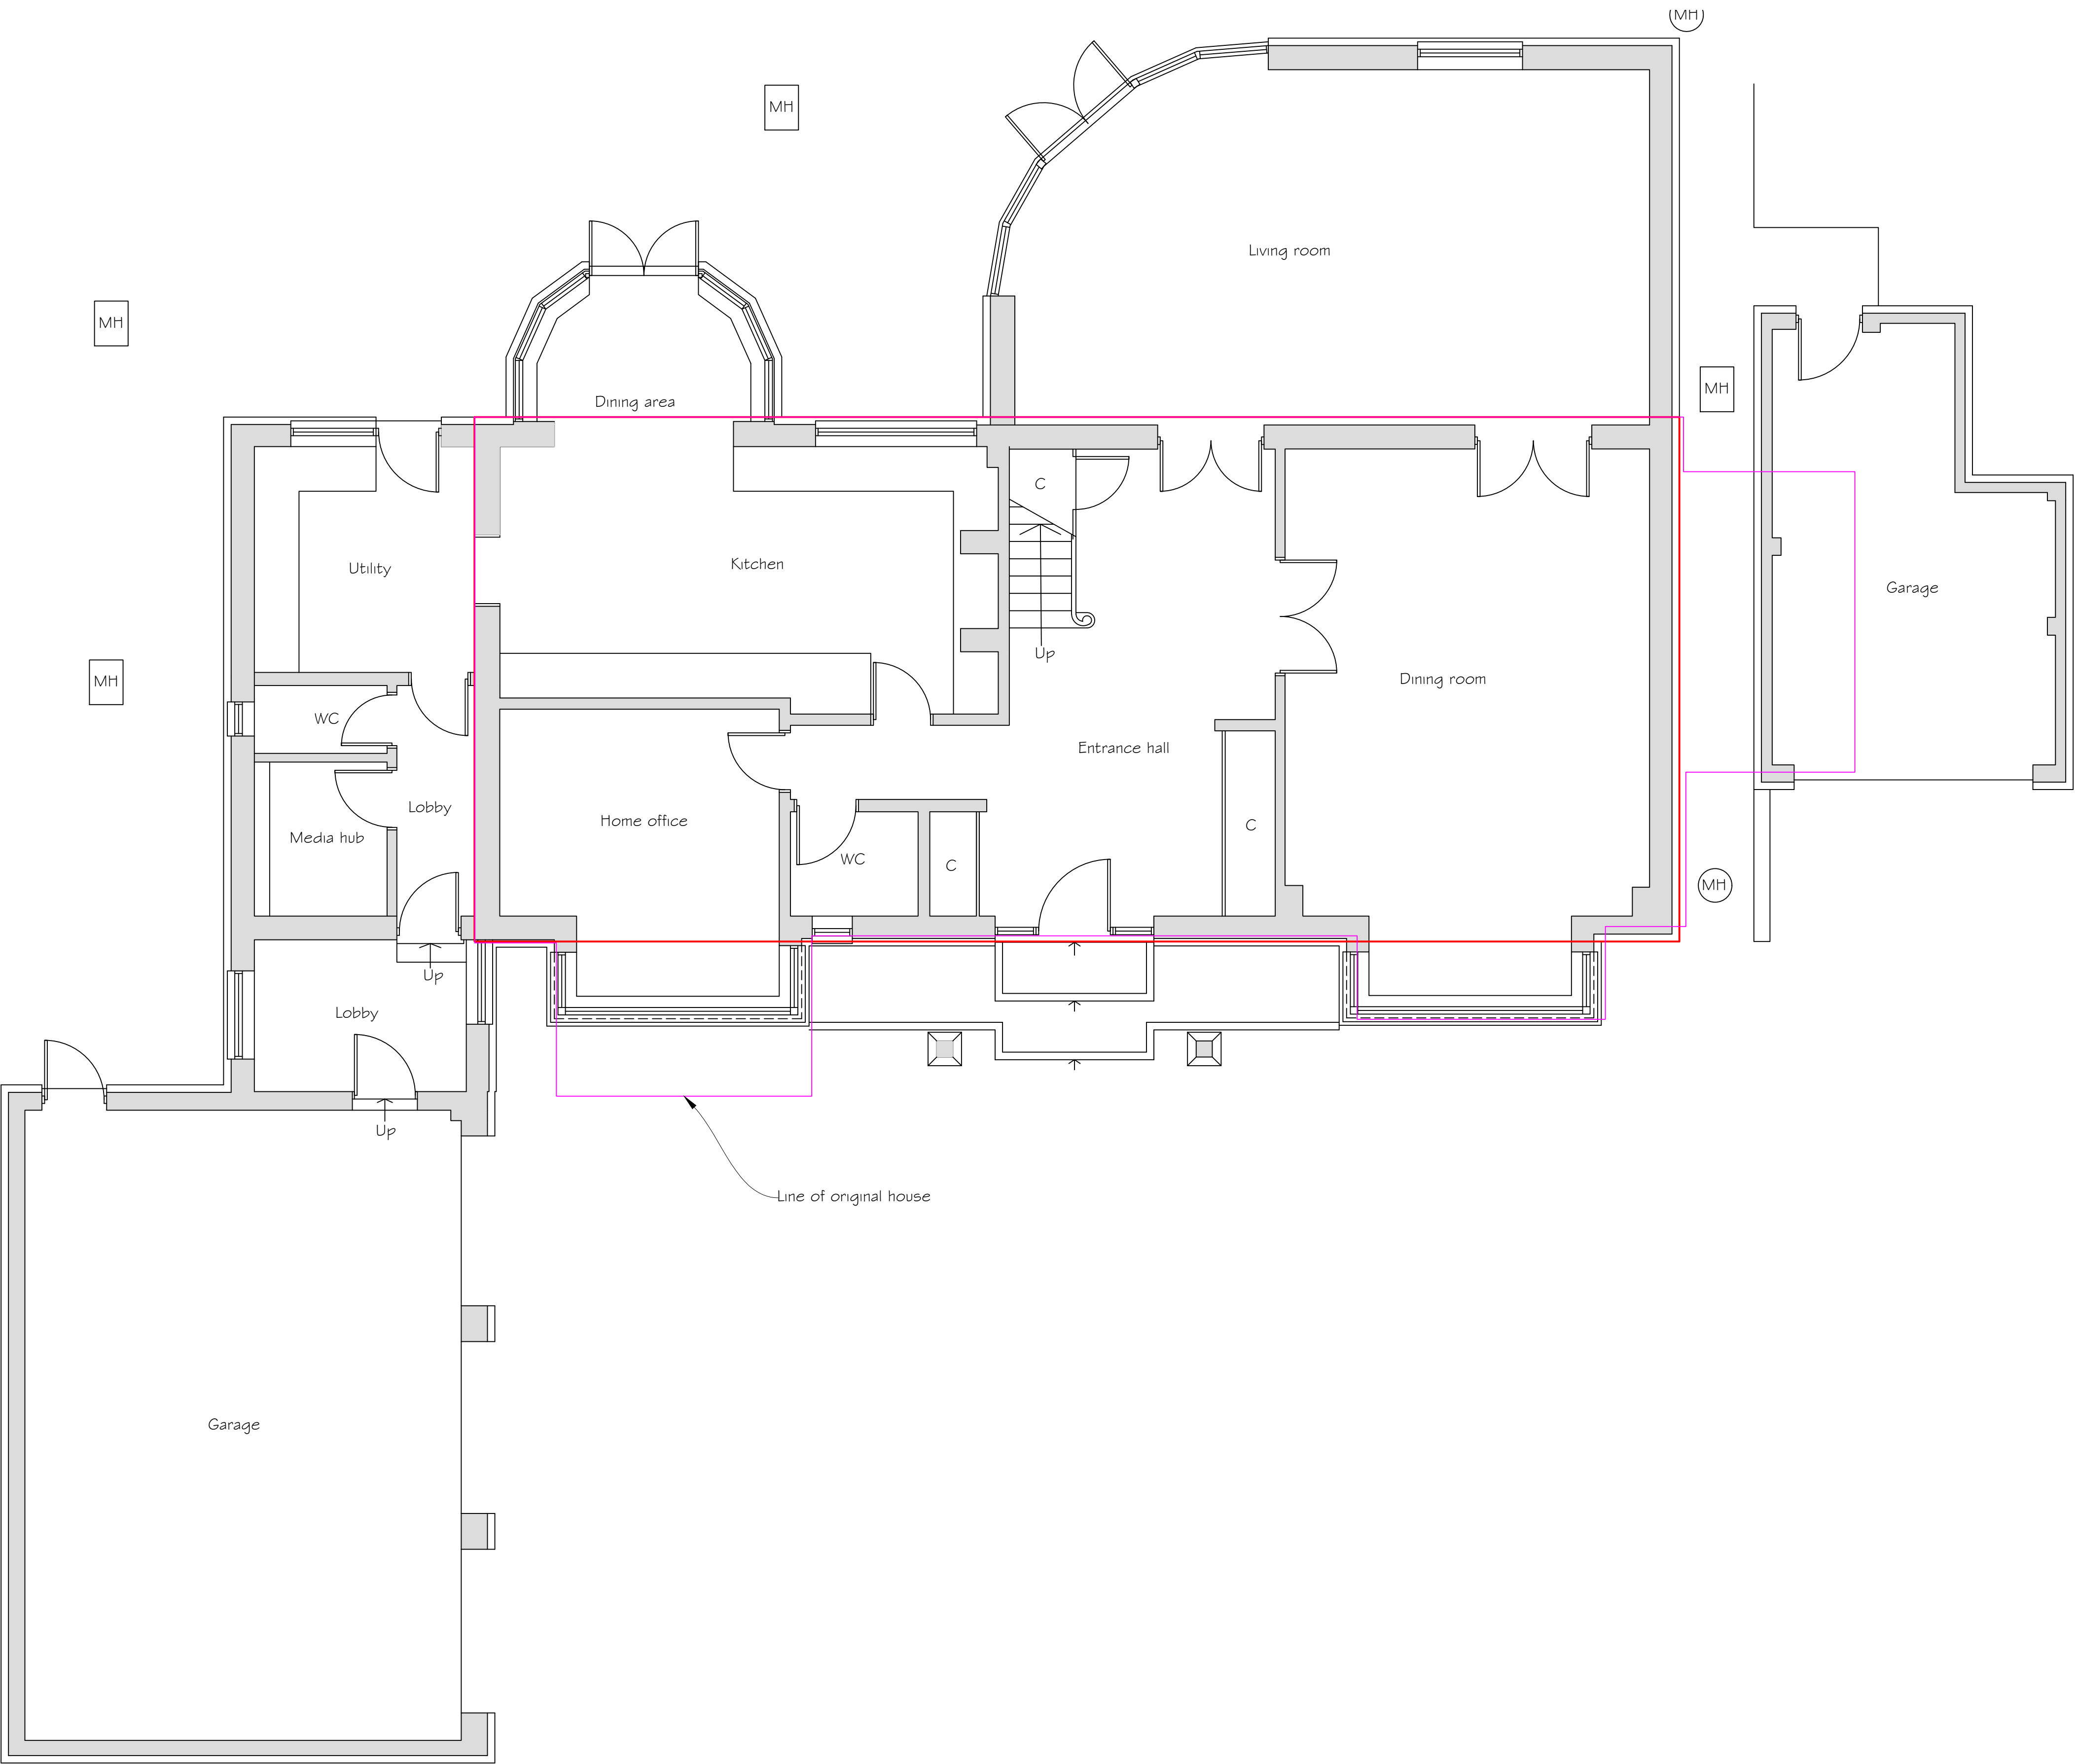

Ground Floor Plan

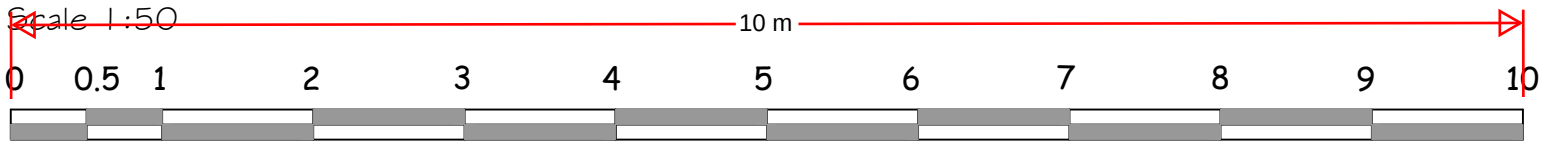

Copyright Synergy Planning & Property Consultants Ltd The Office The Lanchester Rochester Kent ME3 7NQW		
Client		
Mr F Whitehead		
Address		
Broadwood House		
Drawing title		
Ground floor survey plan		
Scale		
1:50/1:100/1:200		
Date	February 2024	Drawn by
Drawing No	24/431/01	