




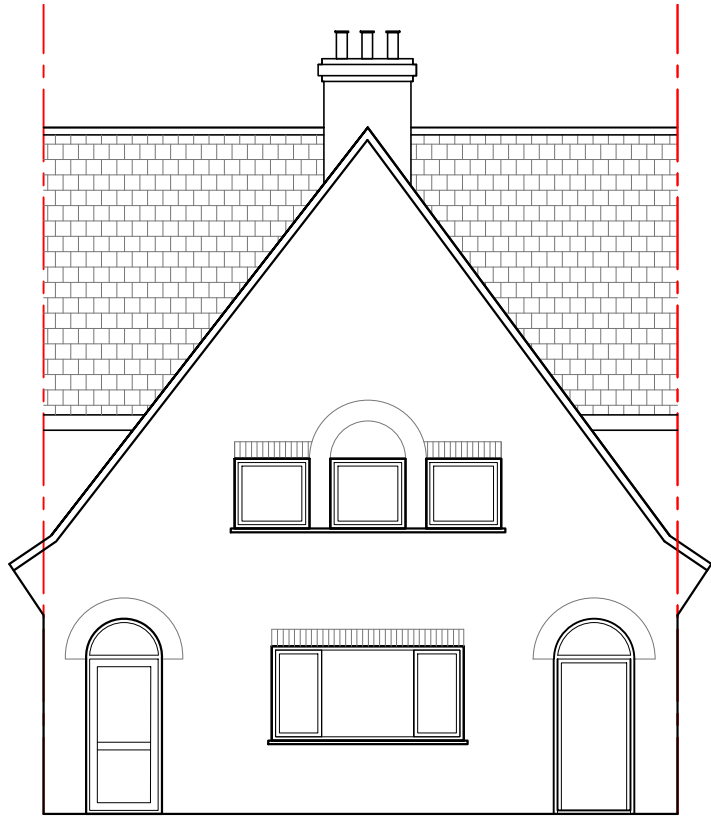


Proposed Front Elevation
(No changes)

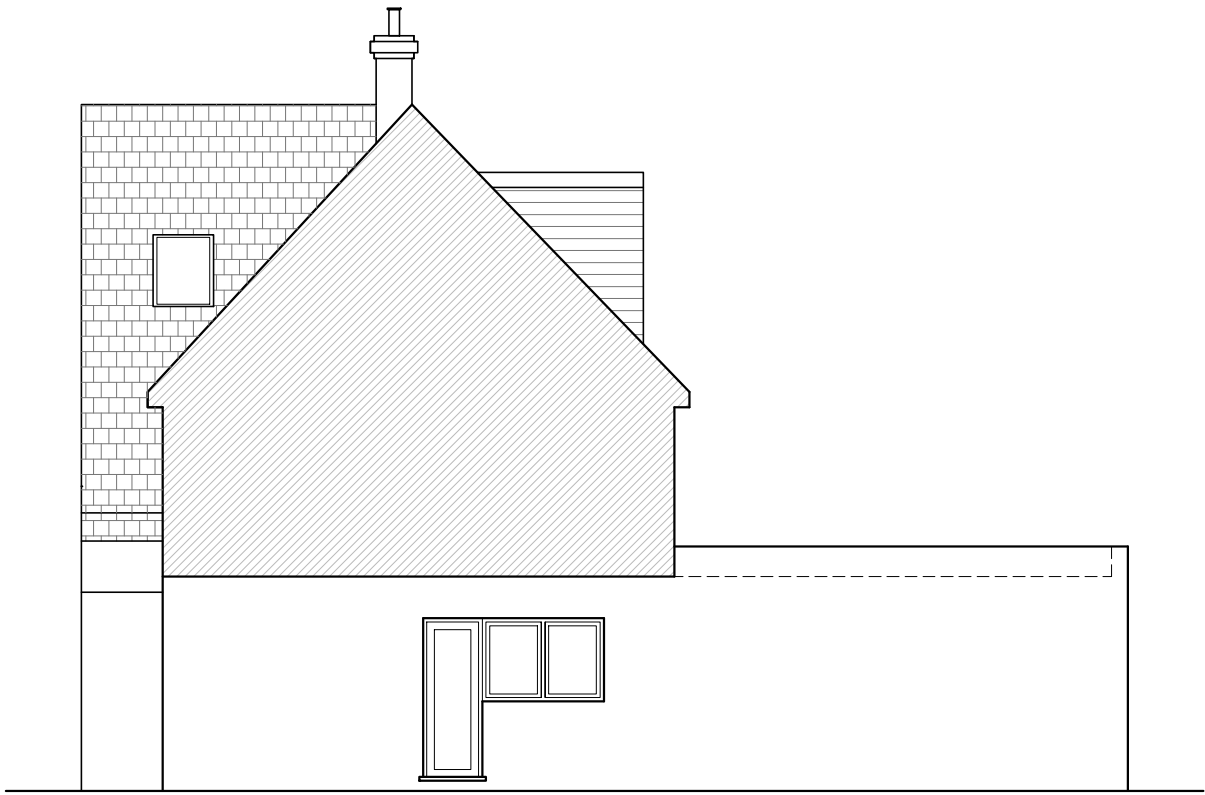


Proposed Side Elevation (West)

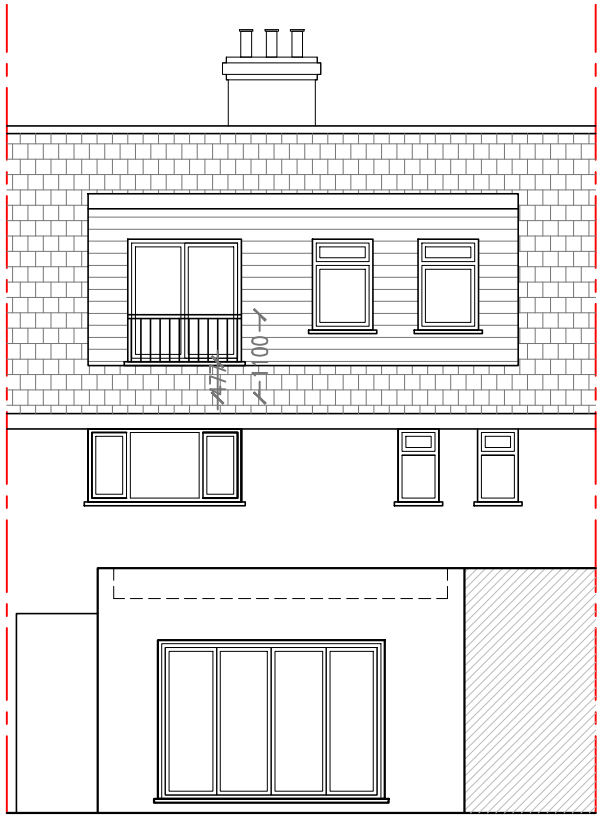


Proposed Rear Elevation

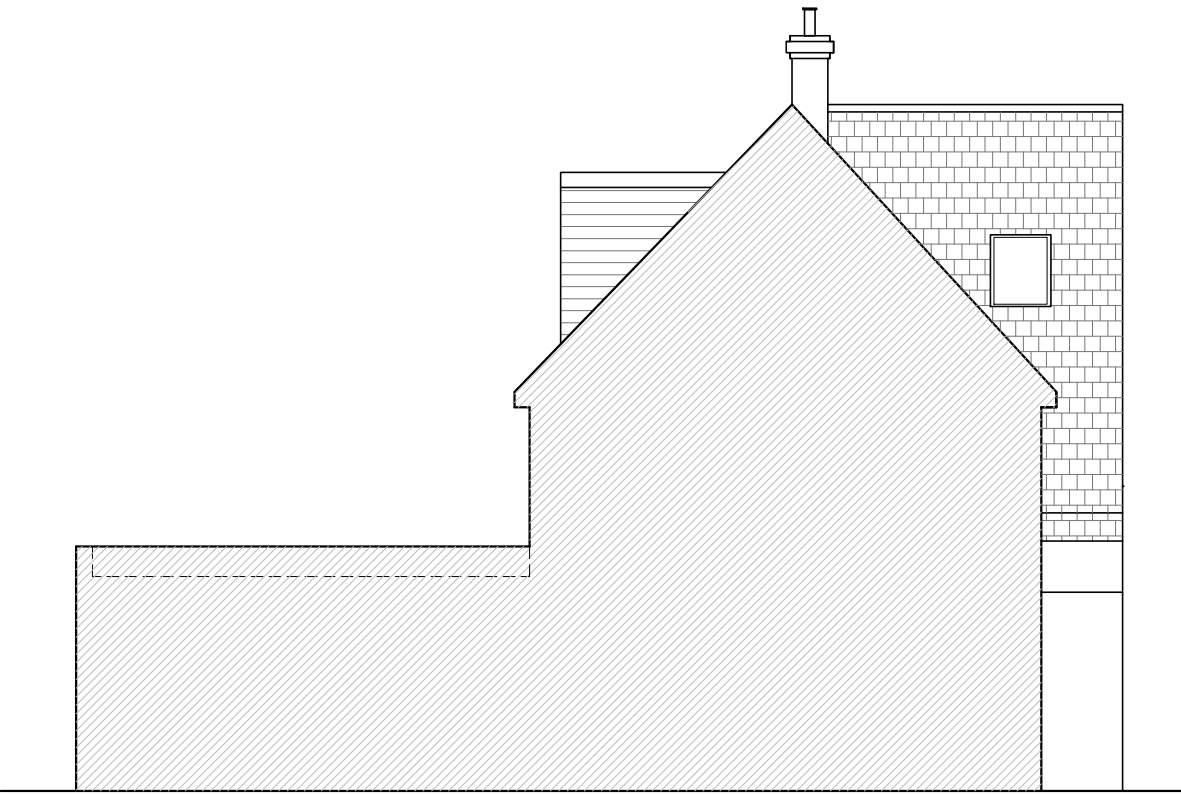


Proposed Side Elevation (East)

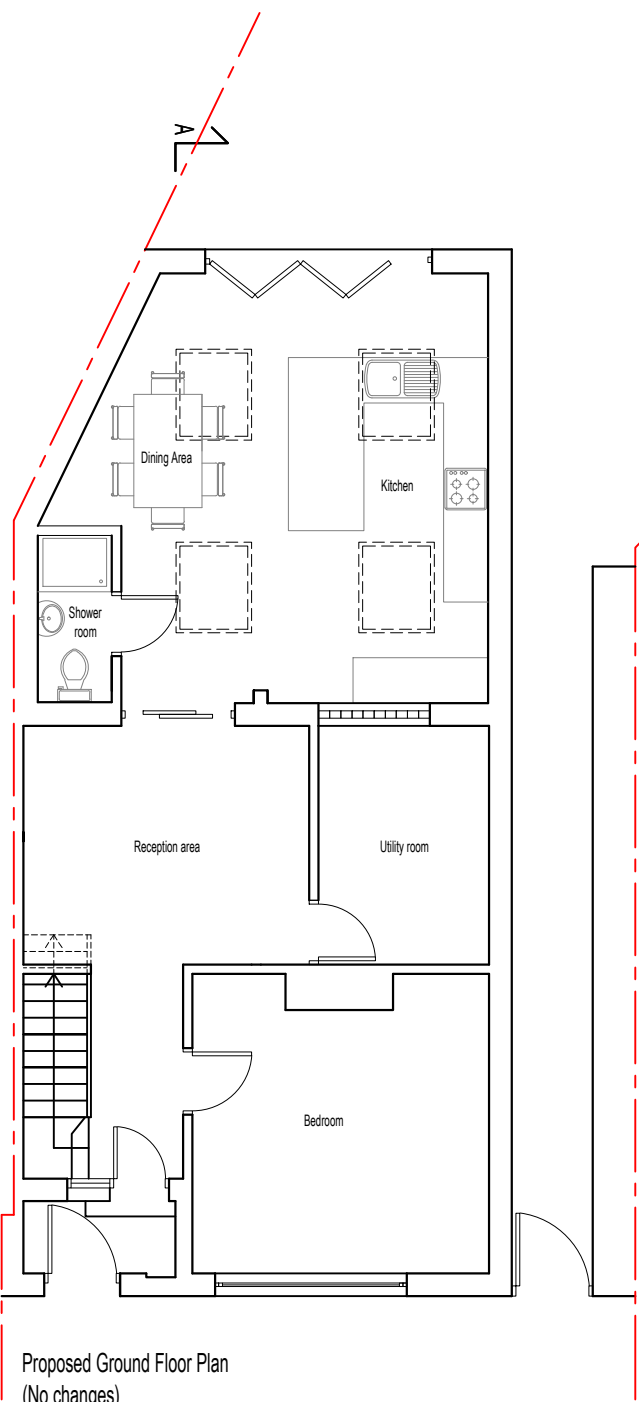


Proposed Ground Floor Plan
(No changes)

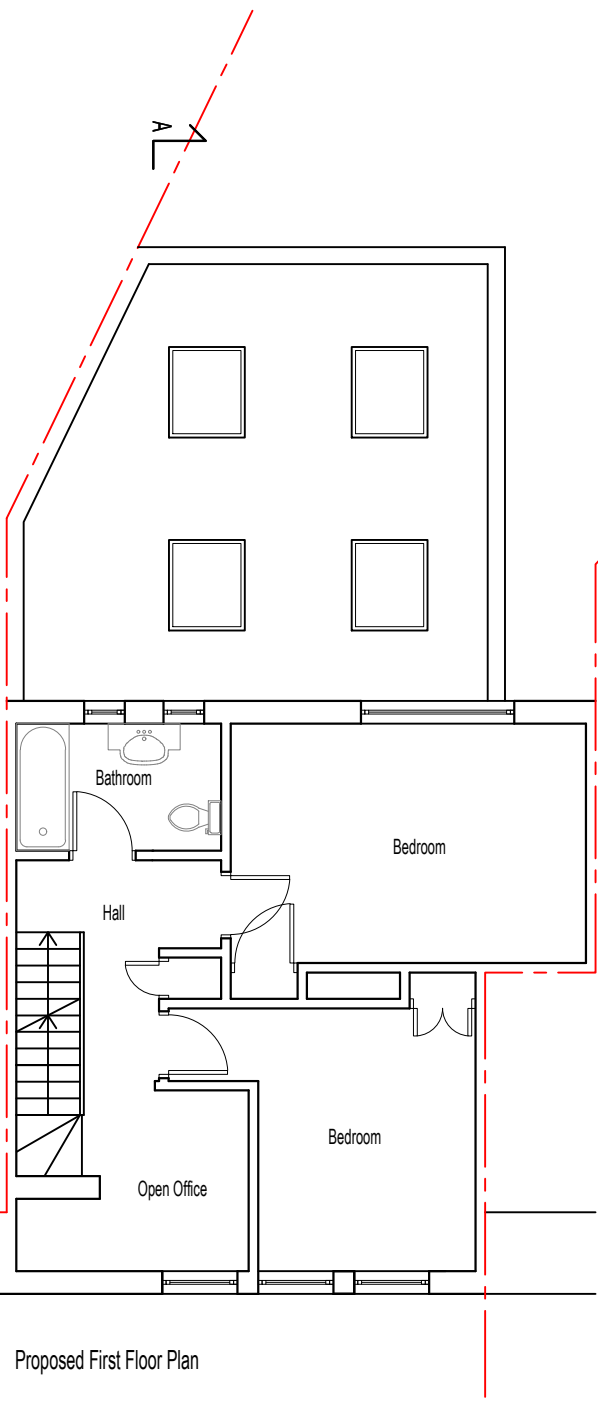


Proposed First Floor Plan

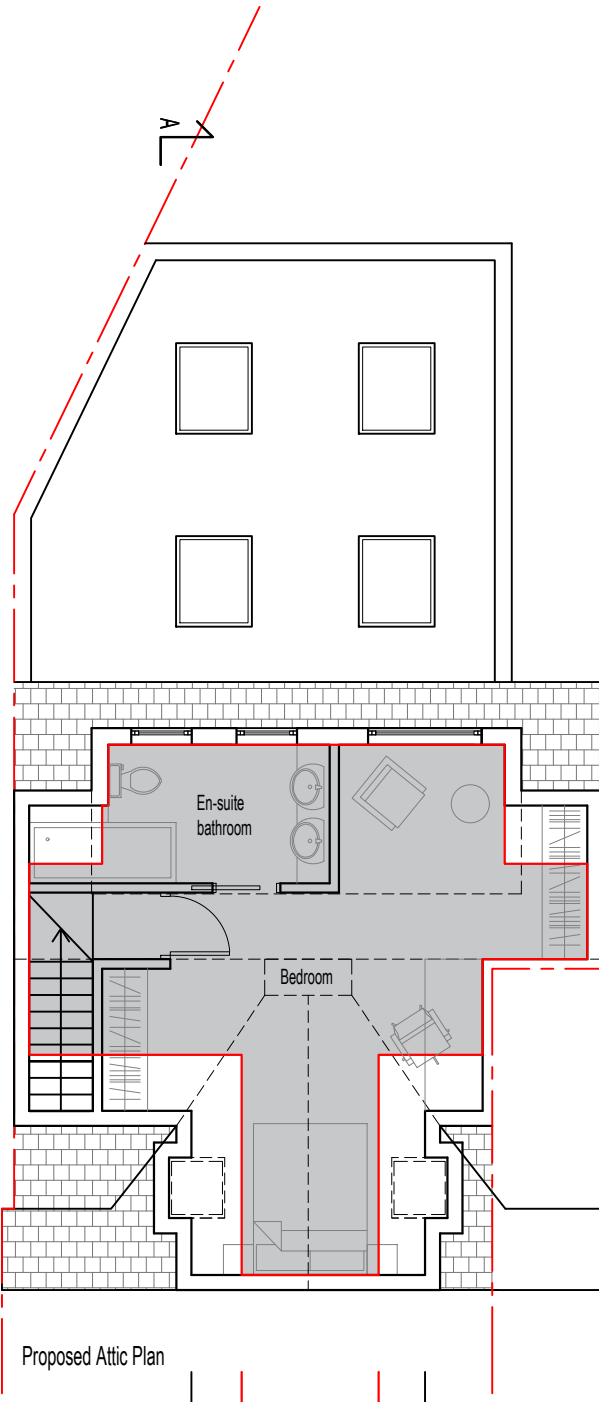


Proposed Attic Plan

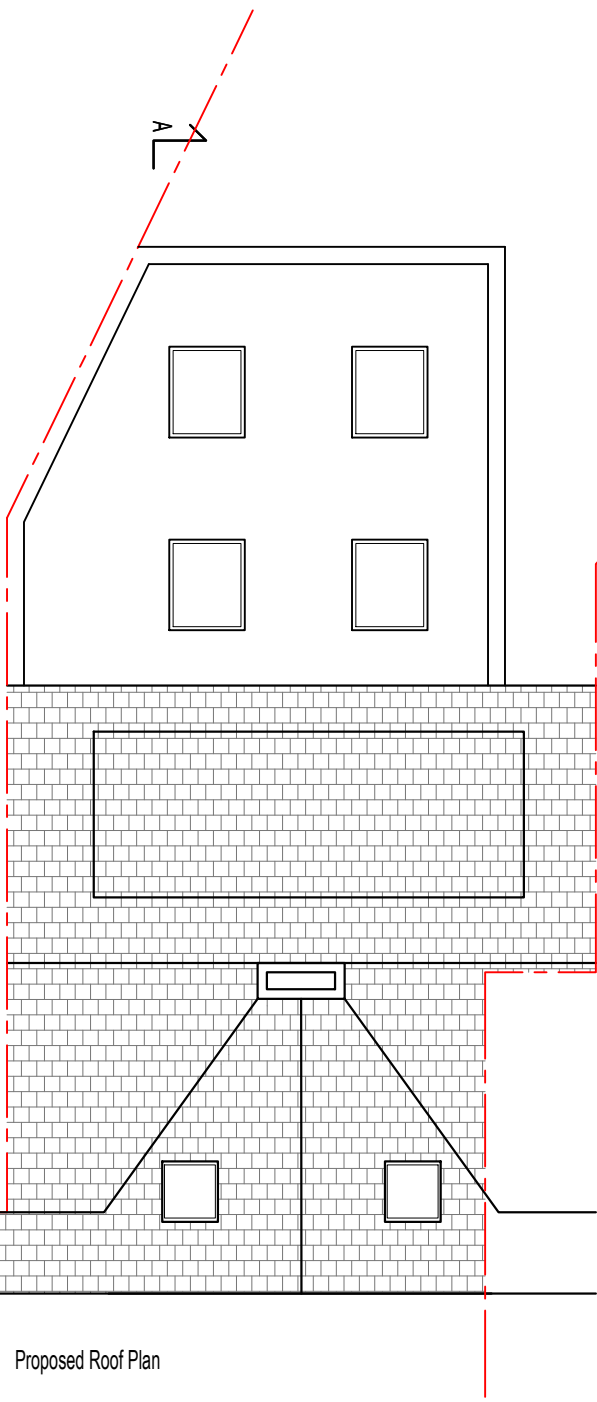

Proposed Roof Plan

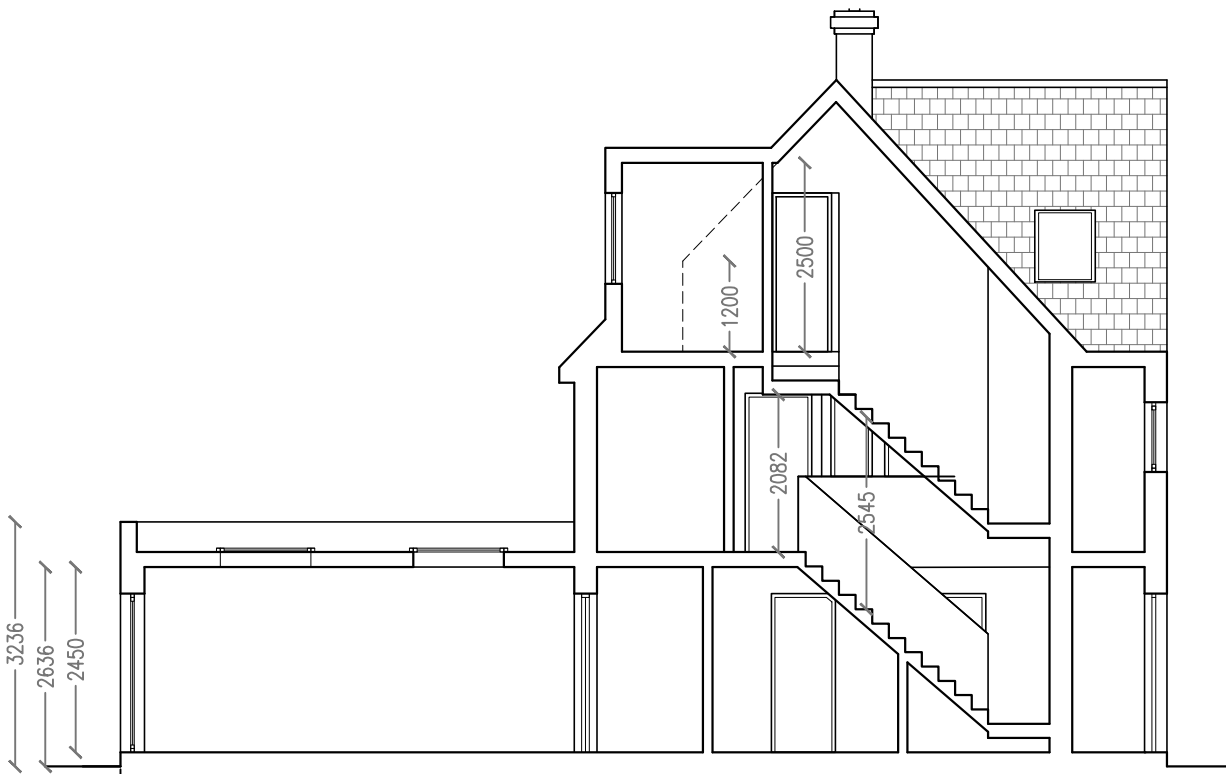

Proposed Long Section AA'

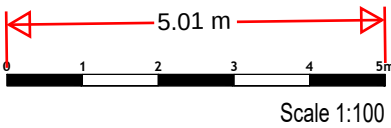

Kappa Planning Ltd
19 brookmead way, orpington,
kent, BR5 2BQ
tel: 01689 638553
www.kappa-planning.co.uk

CLIENT
Mr Ionel John Vilciu

PROJECT
2 Lanes Avenue, Gravesend, Kent, DA11 7HR

JOB TITLE
PROPOSED LOFT CONVERSION

DRAWING
PROPOSED FLOOR PLANS, ELEVATIONS AND SECTION

DRAWN BY
LS

CHECKED BY
GP

REVISION

DATE
24.05.24

SCALE
1:100 @ A2

RELEASE
02

PROJECT No
306

DRAWING No
03