


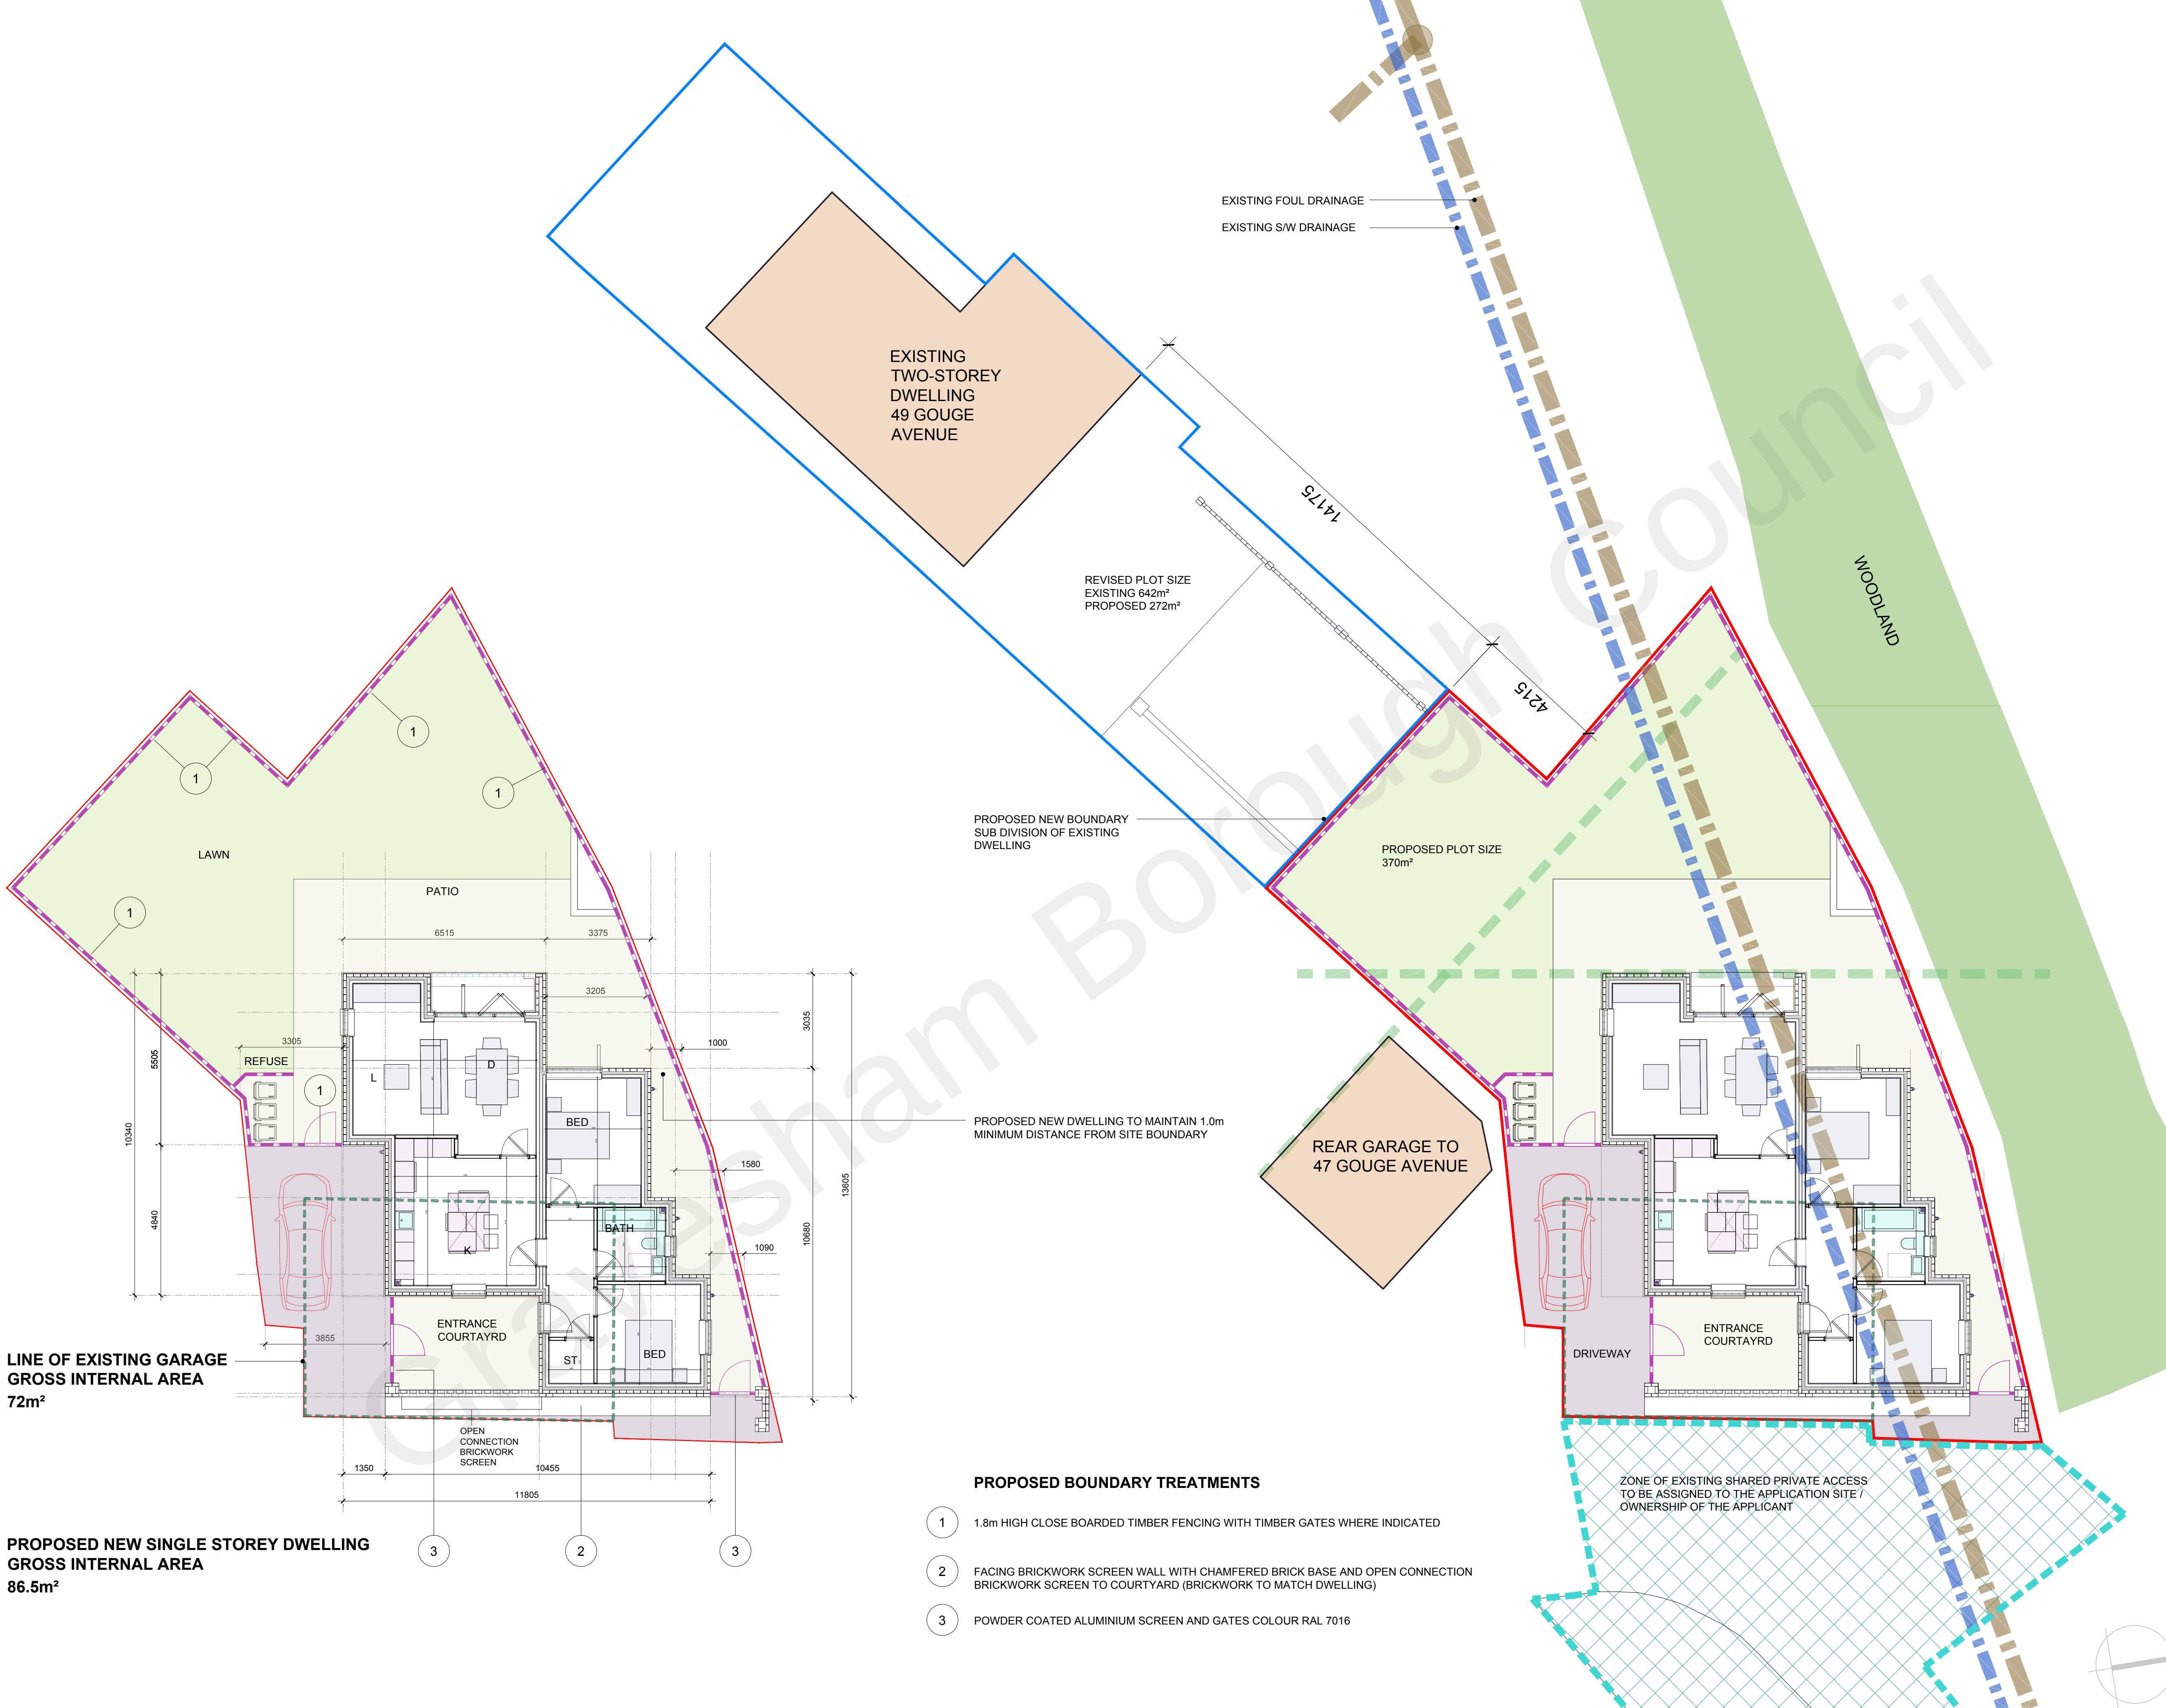

Appleby
appleby-architects.com

PLANNING

P1	PLANNING	22.03.22
REV	AMENDMENT	DATE

Client
MR RICK MATTHEWS

Project Address
49 GOUGE AVENUE
GRAVESEND DA11 8DP

Project Title
PROPOSED NEW BUILD
DWELLING

Drawing Title
GROUND FLOOR PLAN
PROPOSED
SITE PLAN PROPOSED

Project Number
21307

Drawing Number
010

Rev
P1