




EXISTING GARAGE
FLOOR PLAN 1:100

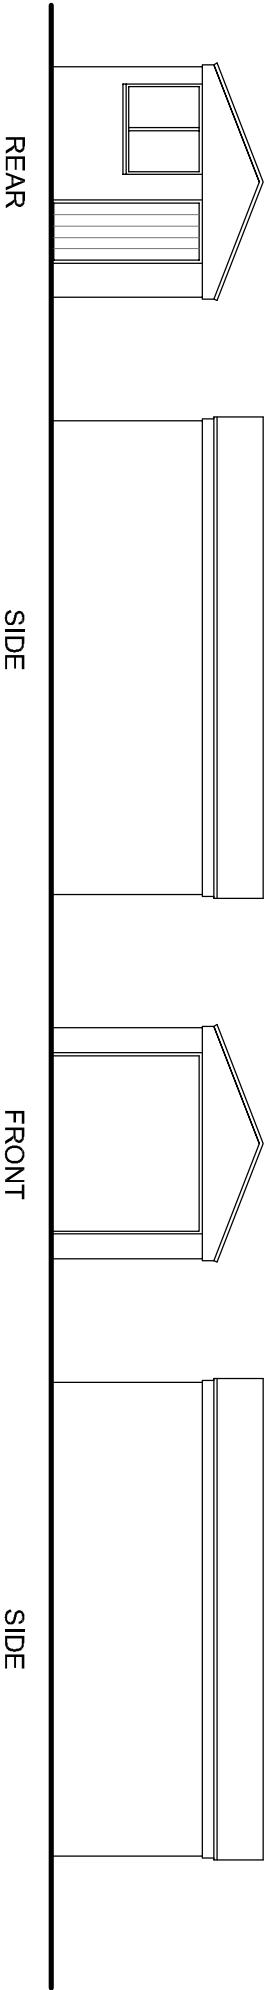

EXISTING GARAGE ELEVATIONS 1:100

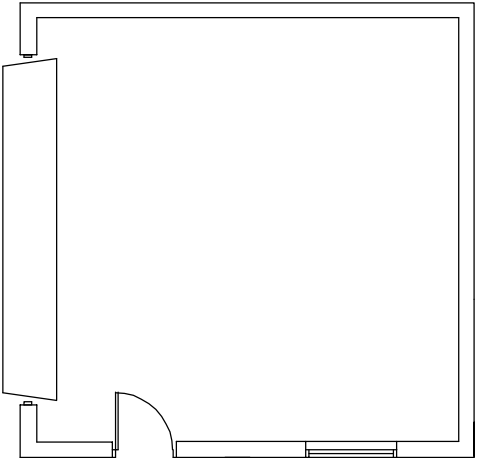

PROPOSED GARAGE
FLOOR PLAN 1:100

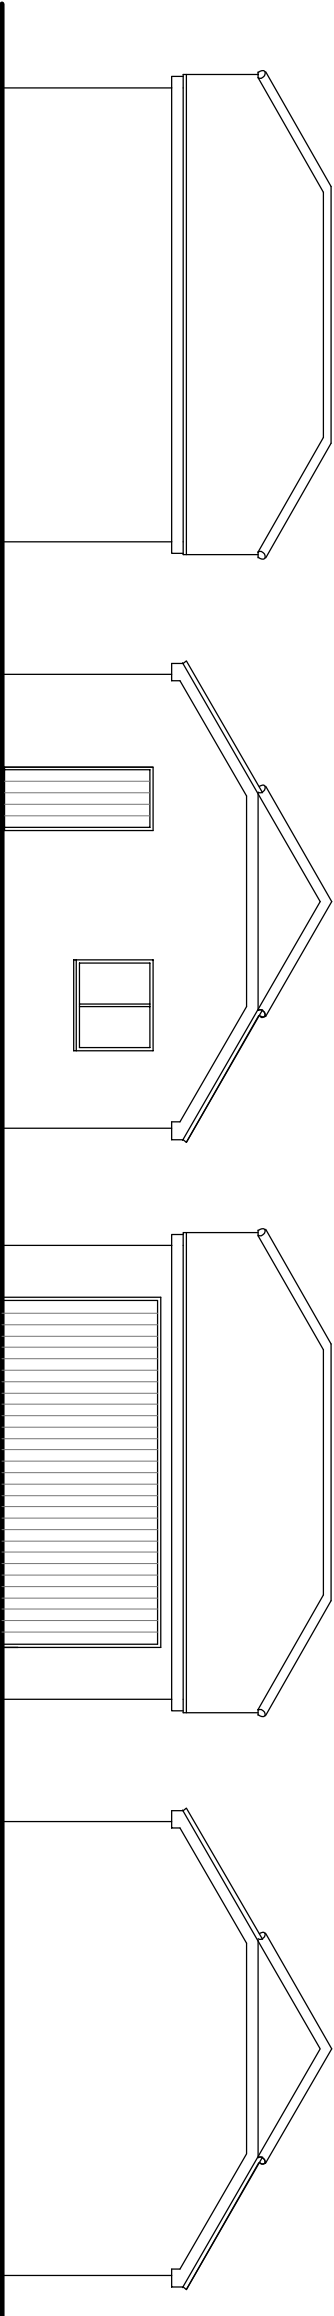

PROPOSED SOUTH
REAR ELEVATION 1:100

PROPOSED WEST
SIDE ELEVATION 1:100

PROPOSED NORTH
FRONT ELEVATION 1:100

PROPOSED EAST
SIDE ELEVATION 1:100

Grey Marley Edgemere
concrete interlocking roof tiles
Off white rendered elevations
Black upvc window frames



CHARTERED PRACTICE

WOODSTOCK ASSOCIATES

KEITH PLUMB MCIAI
Member of the Chartered Institute of Architectural Technologists
PLANNING - DESIGN - SURVEYING
53 Woodstock Road, Sittingbourne, Kent ME10 4HU
Telephone: 01795 476113

project

PROPOSED EXTENSIONS AND LOFT CONVERSION
42 BEECHWOOD DRIVE
MEOPHAM
KENT
DA13 0TX

client

MR & MRS S BALL

scale

1:100 @A3

date

OCTOBER 2023

drawing no.

BA/23/109.05C

