
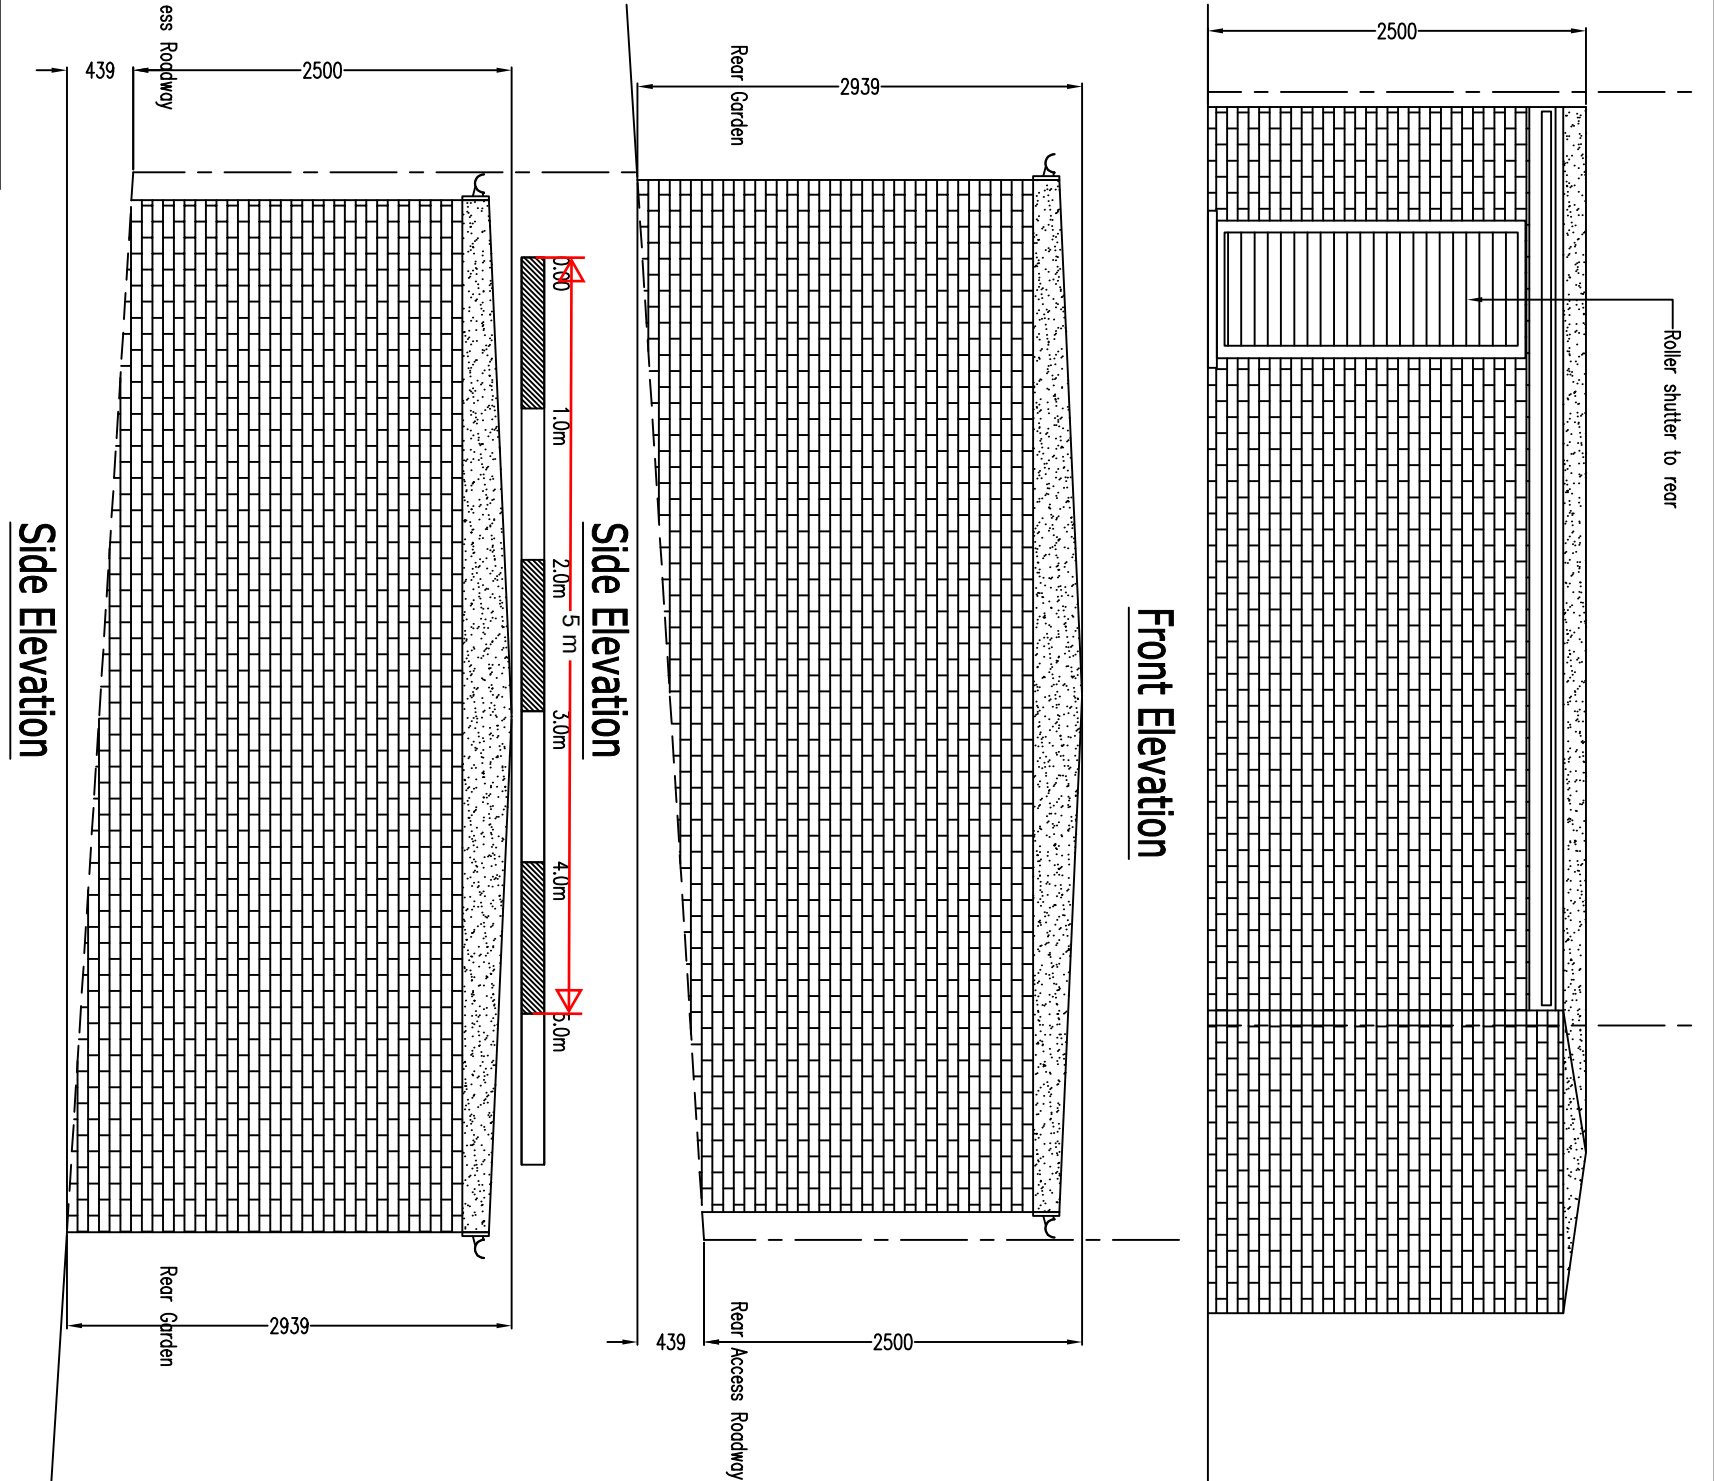


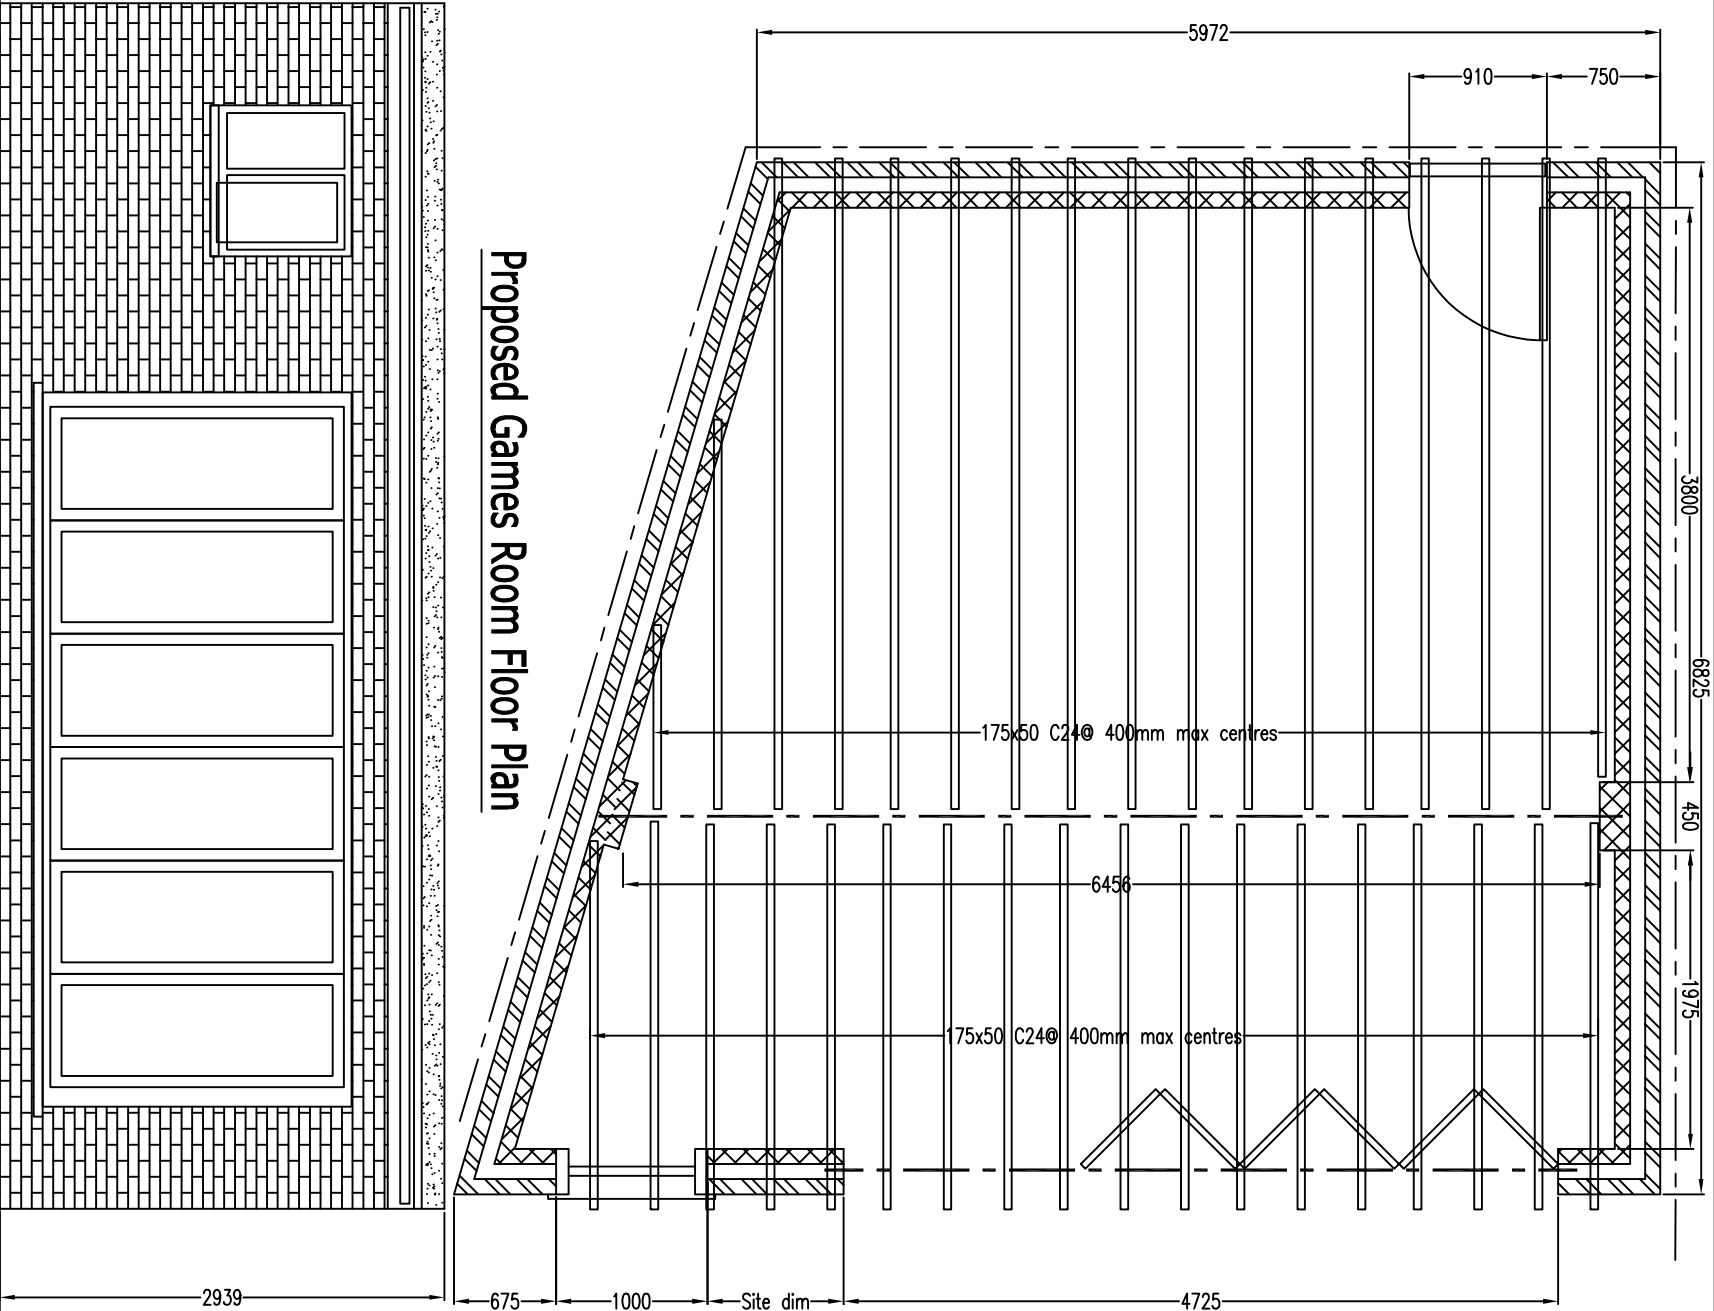

Rear Elevation

Client
Mr G Singh
102 St Hilda's Way
Gravesend
DA12 4AY

Drawing Title
Proposed Games Room

Side Elevation

Drawing No.
2388-016
Scale 1:50@A3
Computer File No.
Date Oct 23
Project No.

Revision
00

Drawn By
RB
Checked By
Coordinated By
Approved By