


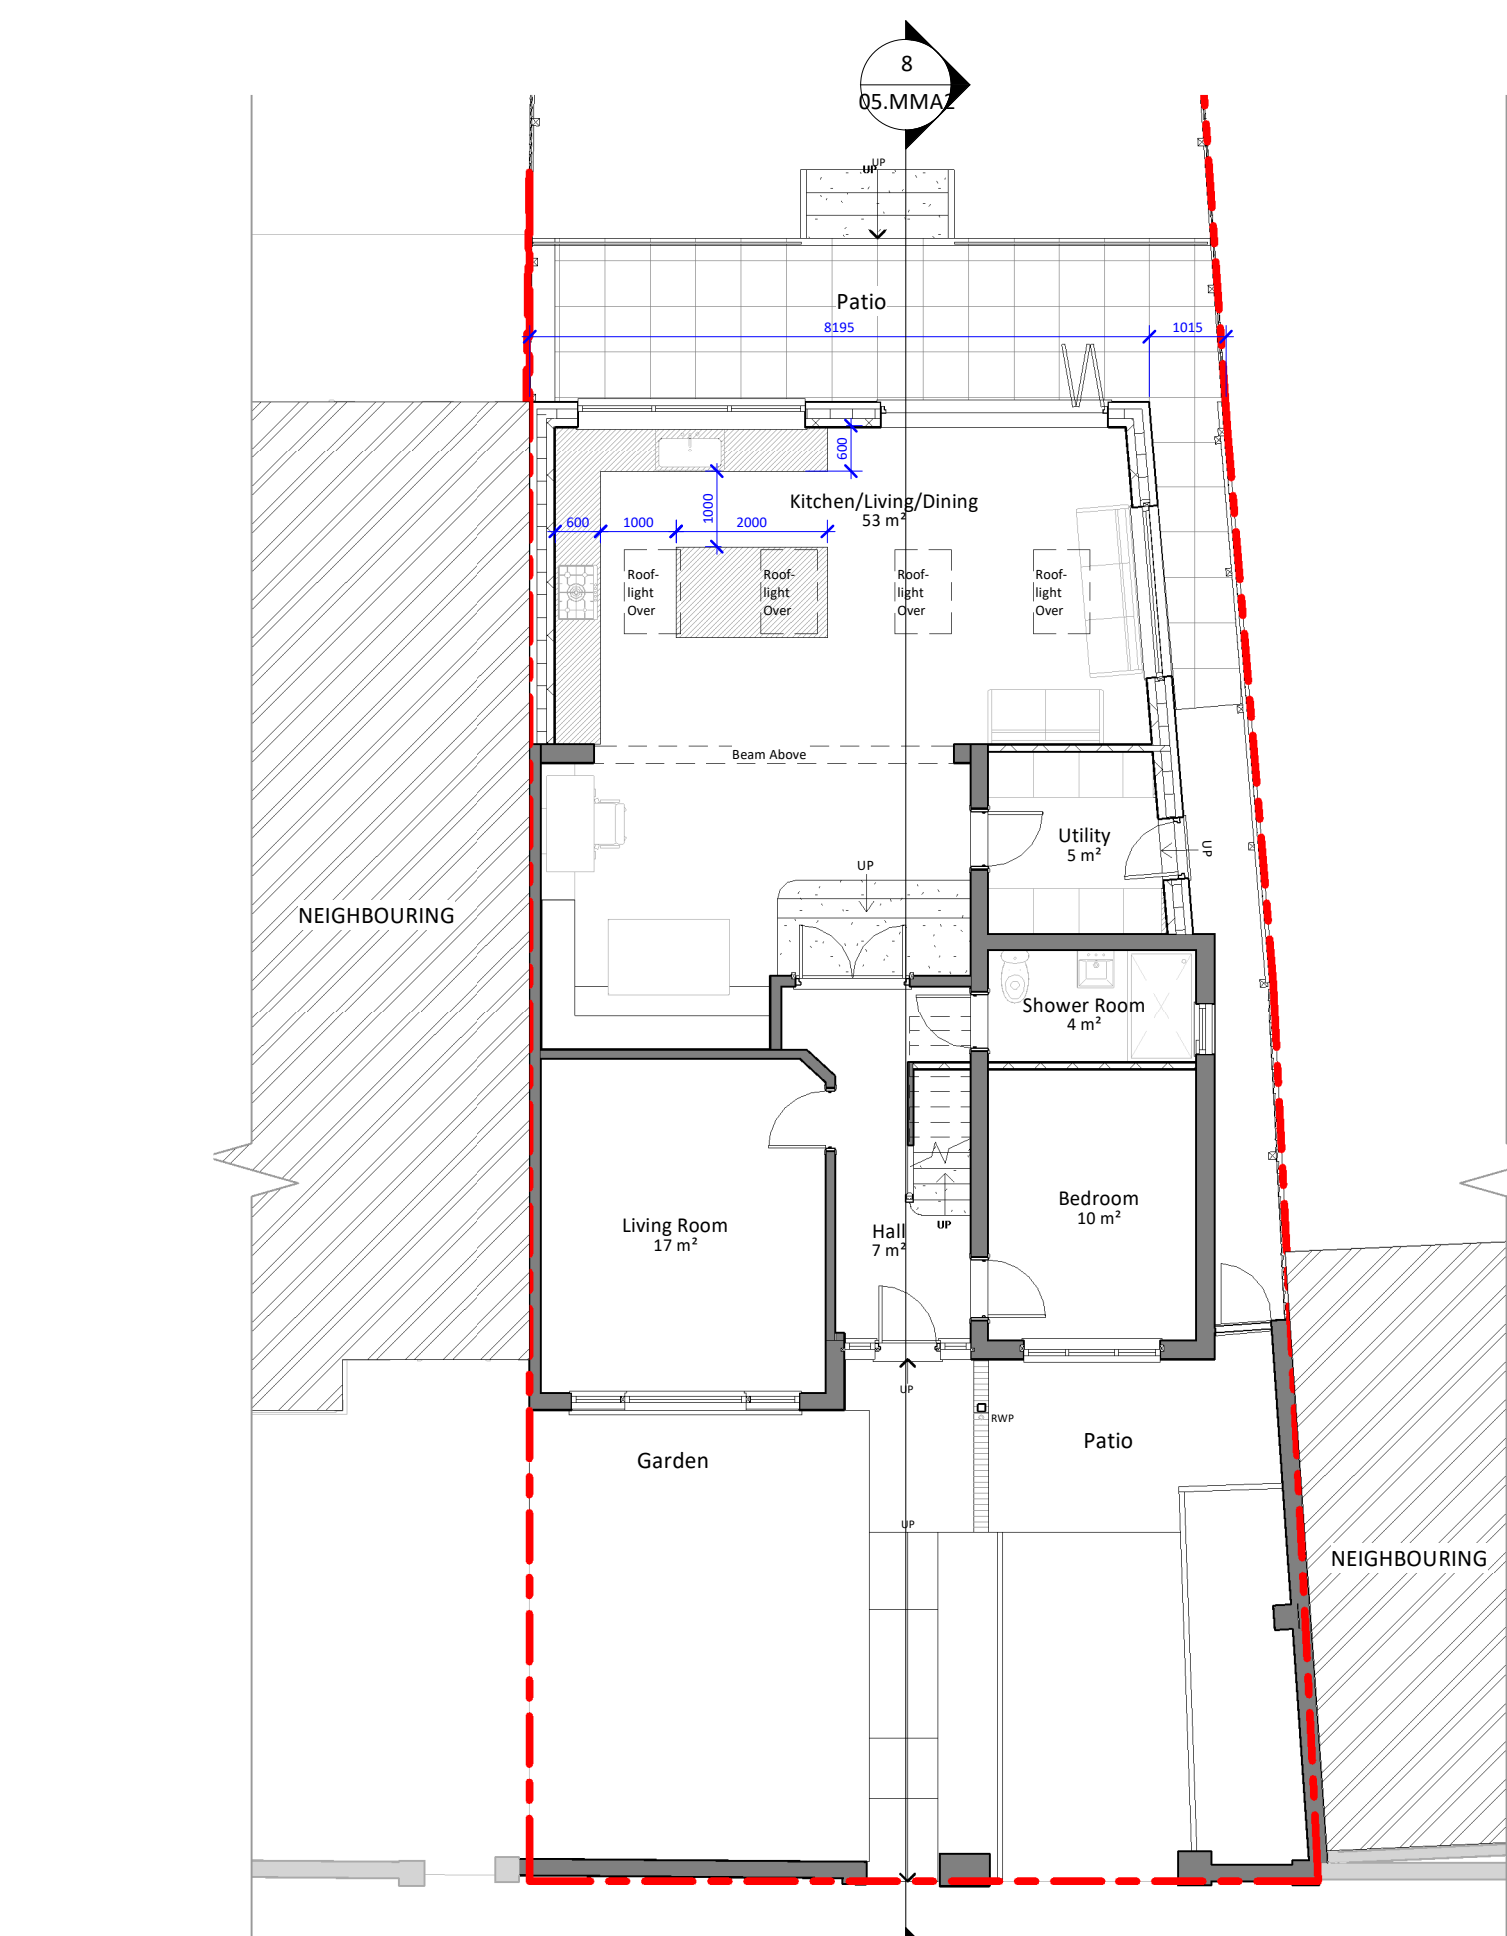

1 Proposed Ground Floor
1 : 100




4 Proposed South Elevation
1 : 100



6 Proposed North Elevation
1 : 100




2 Proposed First Floor
1 : 100

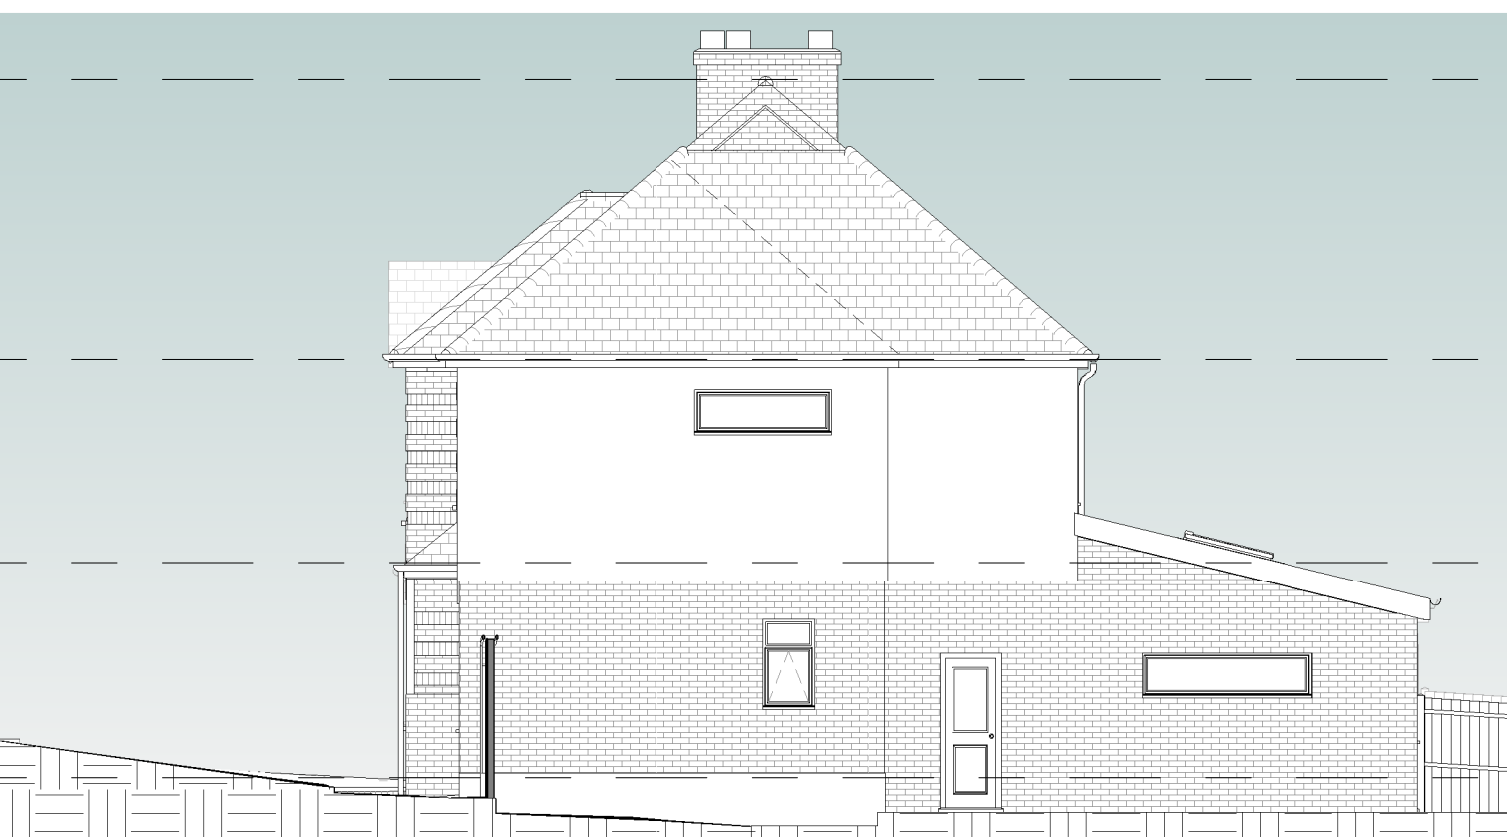

5 Proposed East Elevation
1 : 100




7 Proposed West Elevation
1 : 100

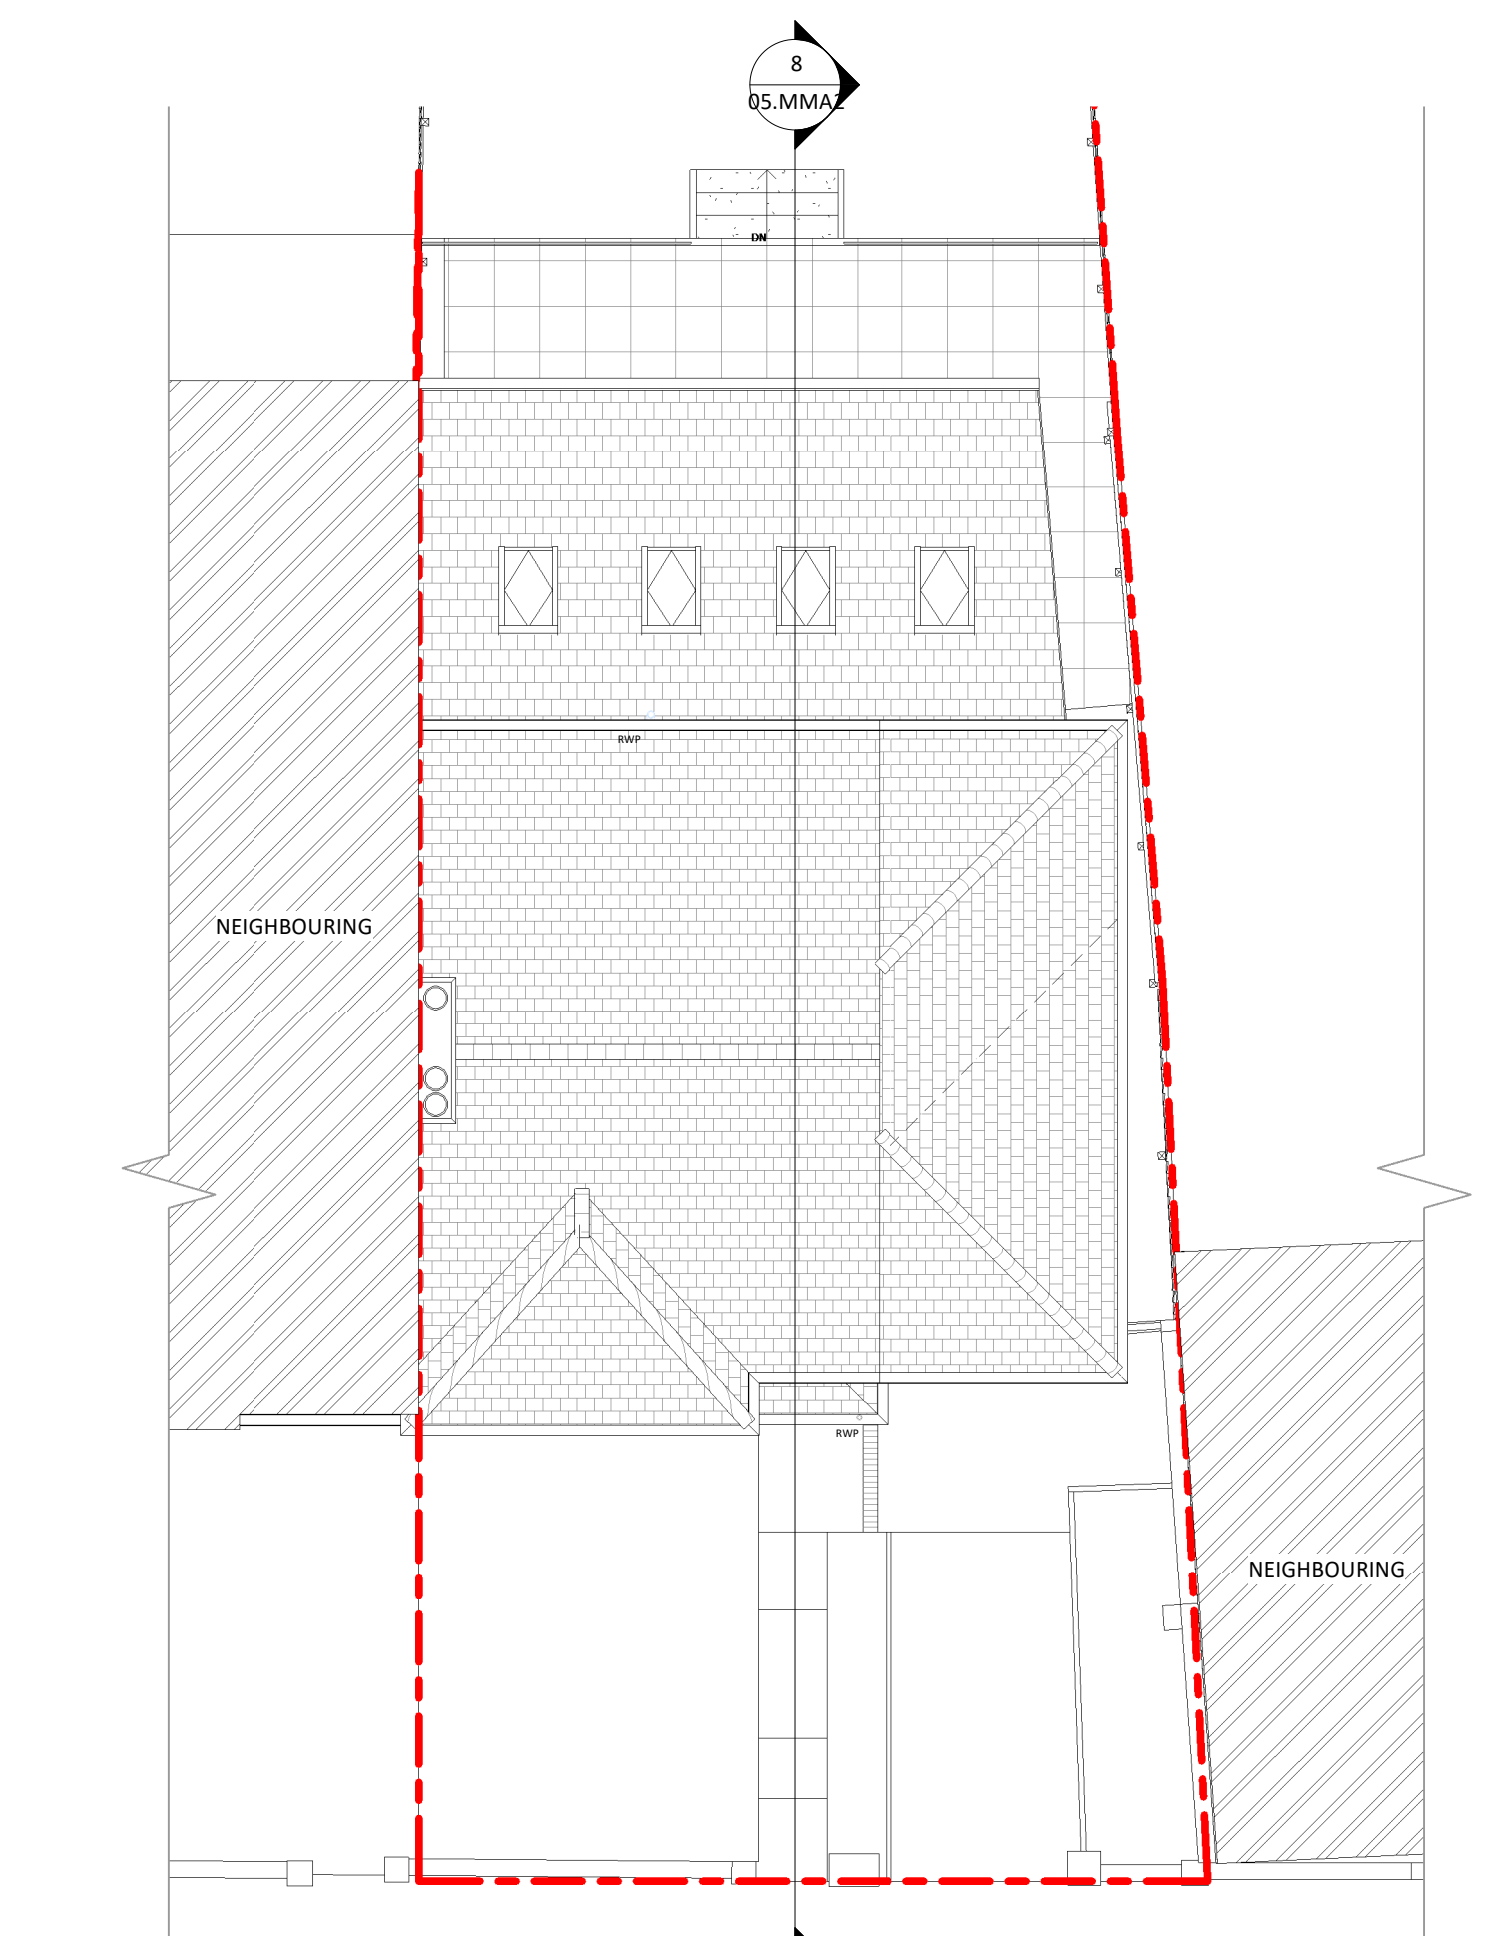

3 Proposed Roof
1 : 100



9 Proposed 3D Rear

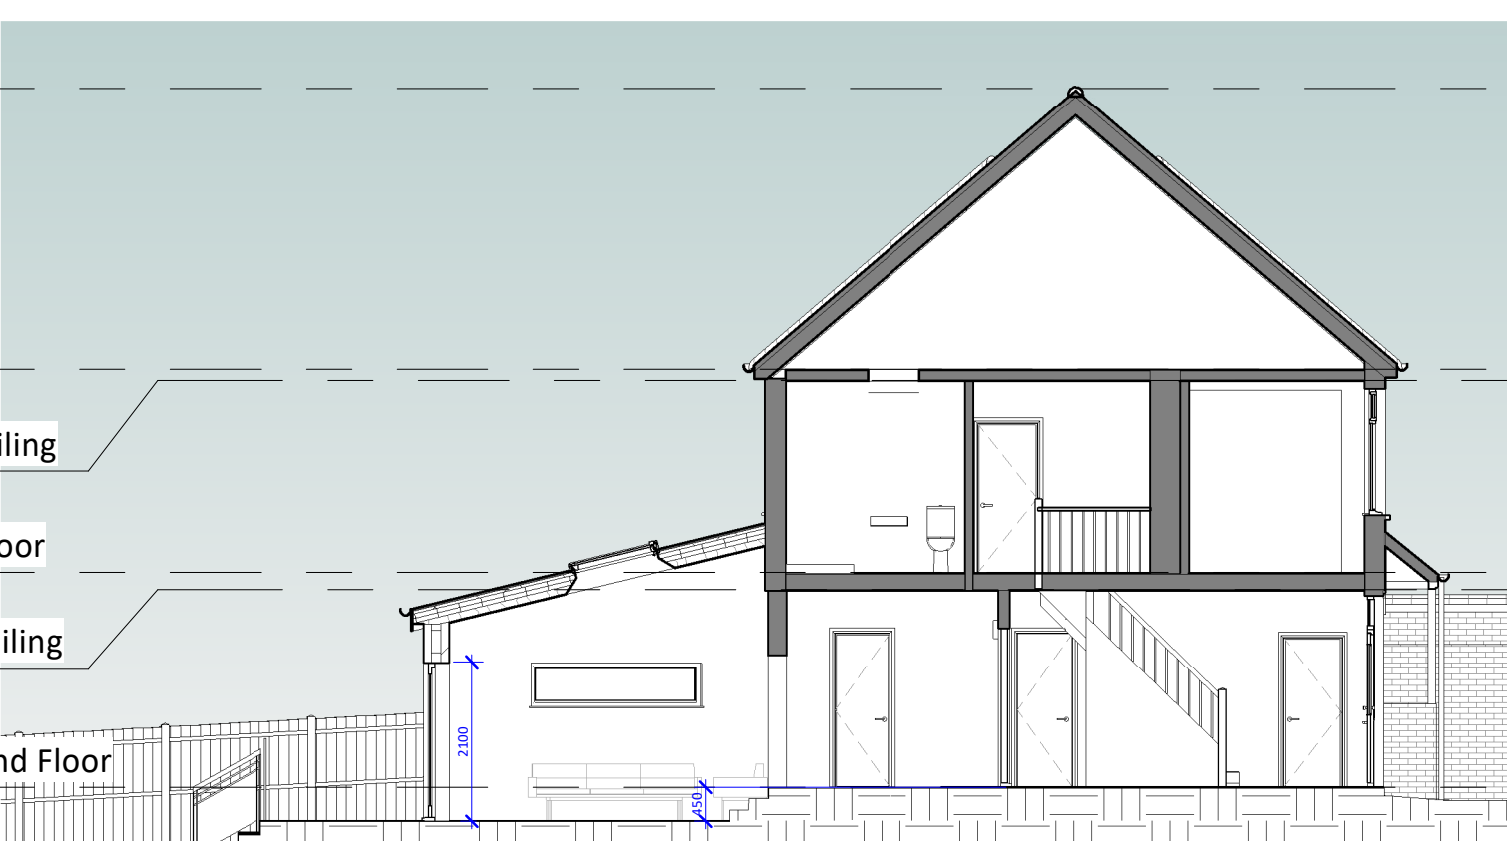


8 Proposed Section 1
1 : 100

© This drawing is the property of Bluelime Retail Ltd who retain the sole copyright of its contents & it may not be reproduced in part or in whole without written permission

- DRAINAGE STORM NEW
- DRAINAGE STORM EXISTING
- DRAINAGE STORM EXISTING REMOVED
- DRAINAGE FOUL NEW
- DRAINAGE FOUL EXISTING
- DRAINAGE FOUL EXISTING REMOVED
- DRAINAGE COMBINED NEW
- DRAINAGE COMBINED EXISTING
- DRAINAGE COMBINED EXISTING REMOVED

EXTERNAL FINISHES SCHEDULE	
1	Pitched Roof - Tiles to match existing
2	Flat Roof - epdm/GRP/Felt
3	Walls - White/ light 'K' rendering & Red/Brown facing brick to match existing
4	Doors & Windows - White Aluminium/Timber/Composite
5	Rooflights - White/Clear Velux Roof Lights (Triple Glazed recommended)
6	
7	
8	
9	
10	
11	
12	
13	
14	
15	

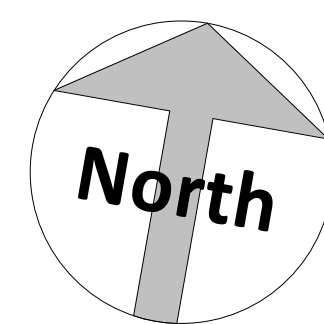

Amendments :			
Rev	Desc	Date	Description

Project :

18 Ascot Road, Gravesend, Kent, DA12 5AL

Title :
Planning Drawings
Proposed Plans & Elevations

The Architects Of London
(0203 903 9093)

Bluelime Architecture
(01322 521026)

THE ARCHITECTS
OF LONDON
OF BLUELIME


bluelime®

18 Ascot Road

Drawn by :	Scale :	@ A1	Date :
HD	1 : 100		12/10/2026

Drawing number :
BL/DRG/3954/ 05.MMA2

[INDICATIVE PLANNING APPLICATION DRAWINGS ONLY - NOT FOR CONSTRUCTION]

 

14/10/2026 14:20:23