



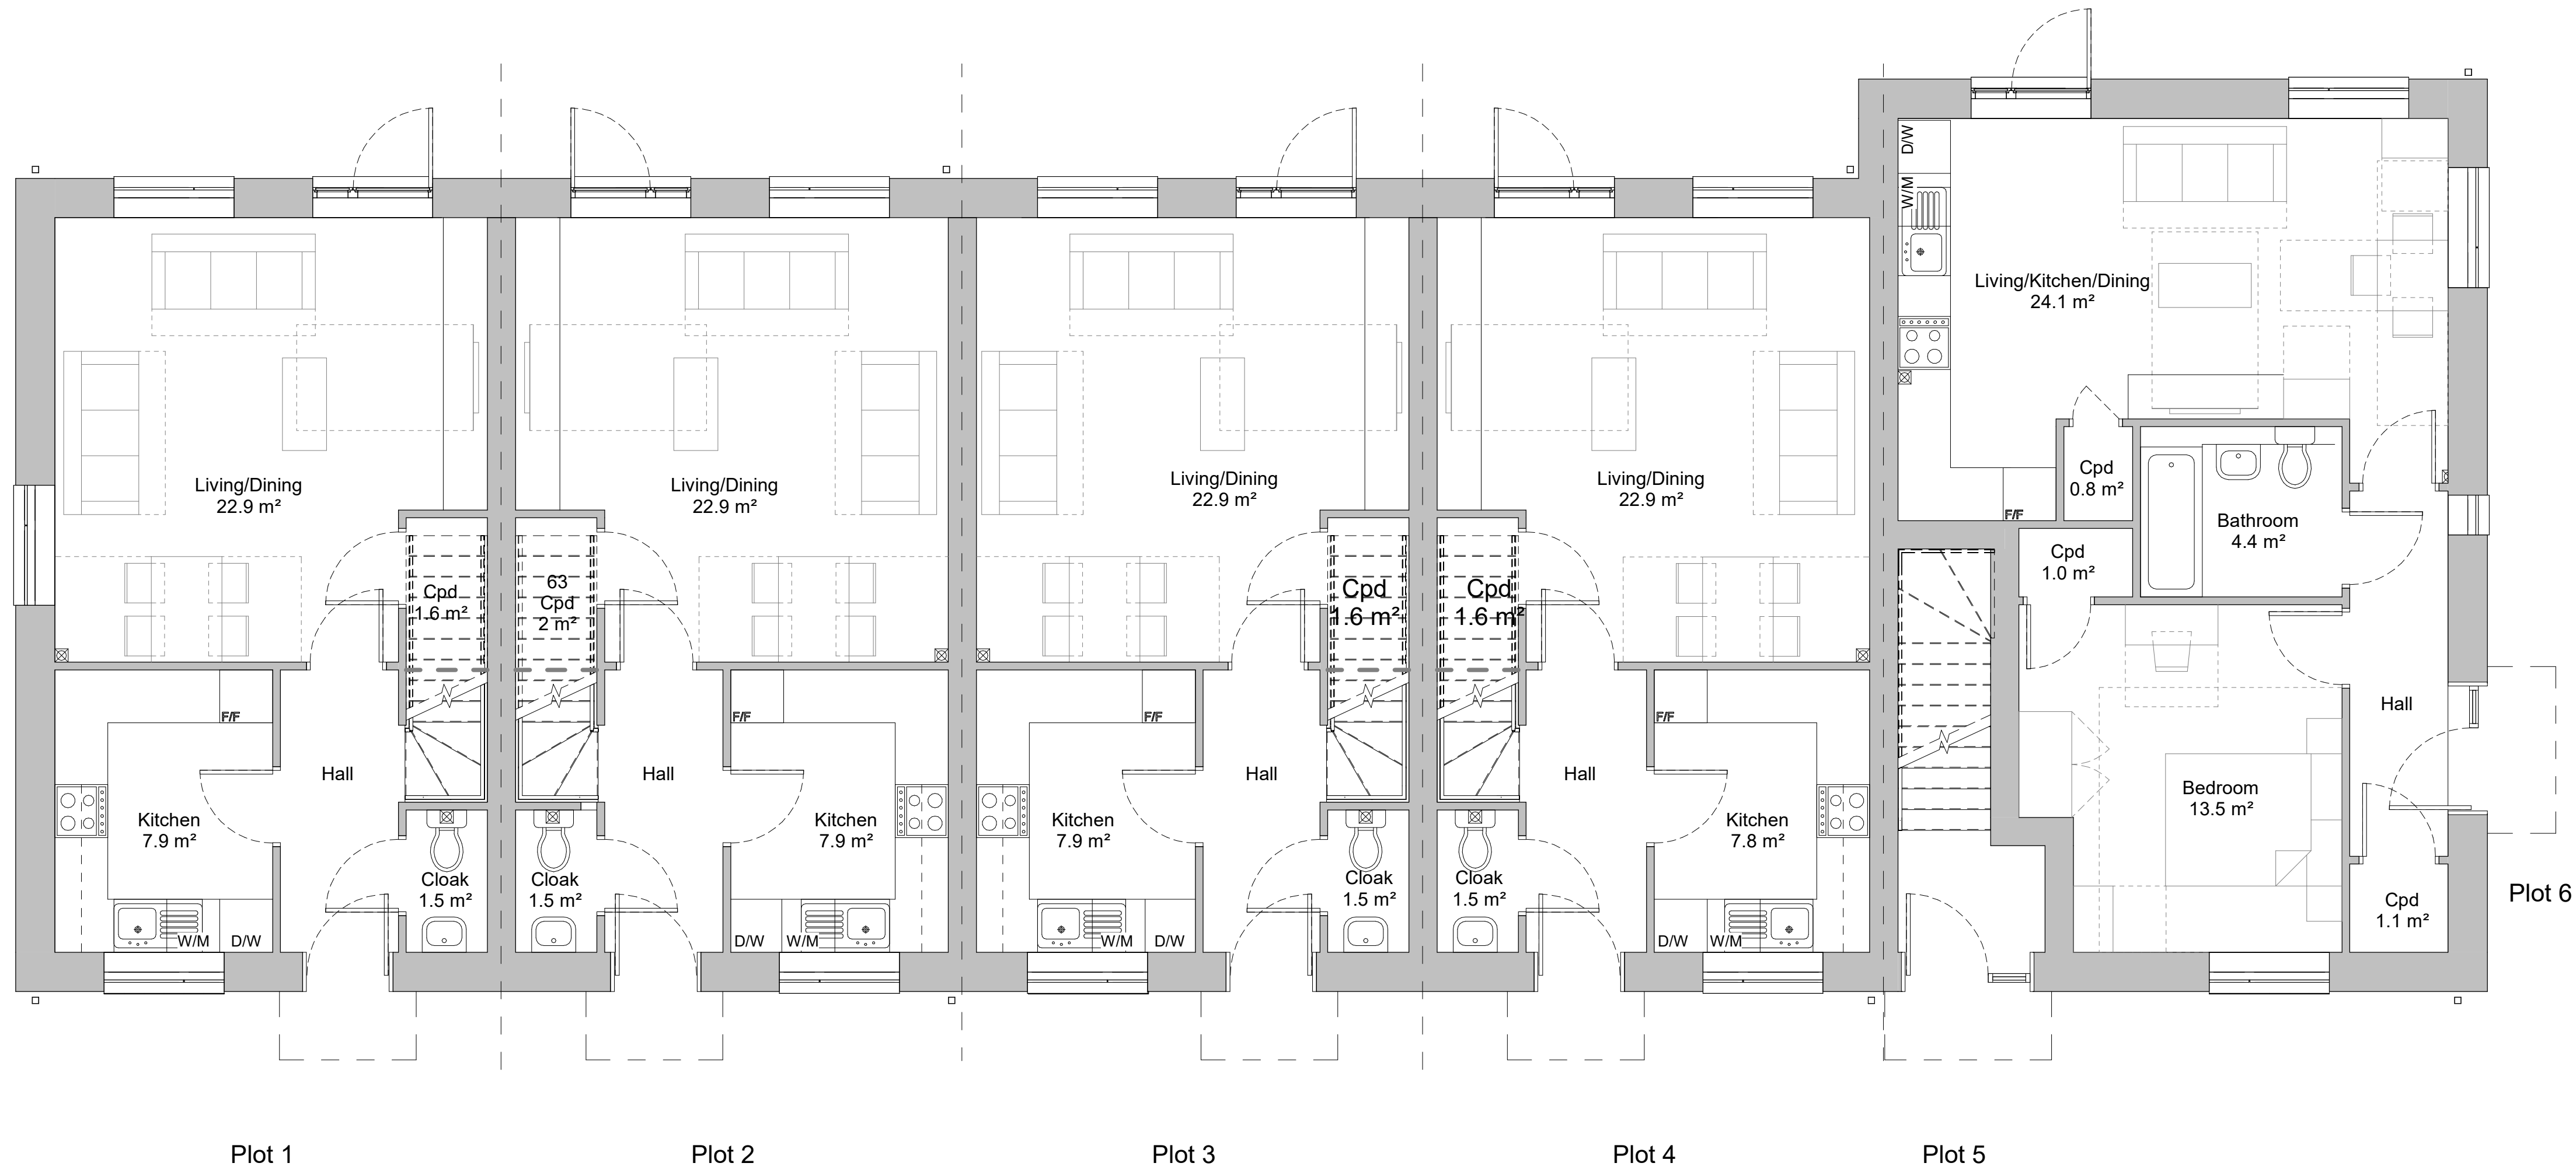

1 00 Ground FFL
1 : 50

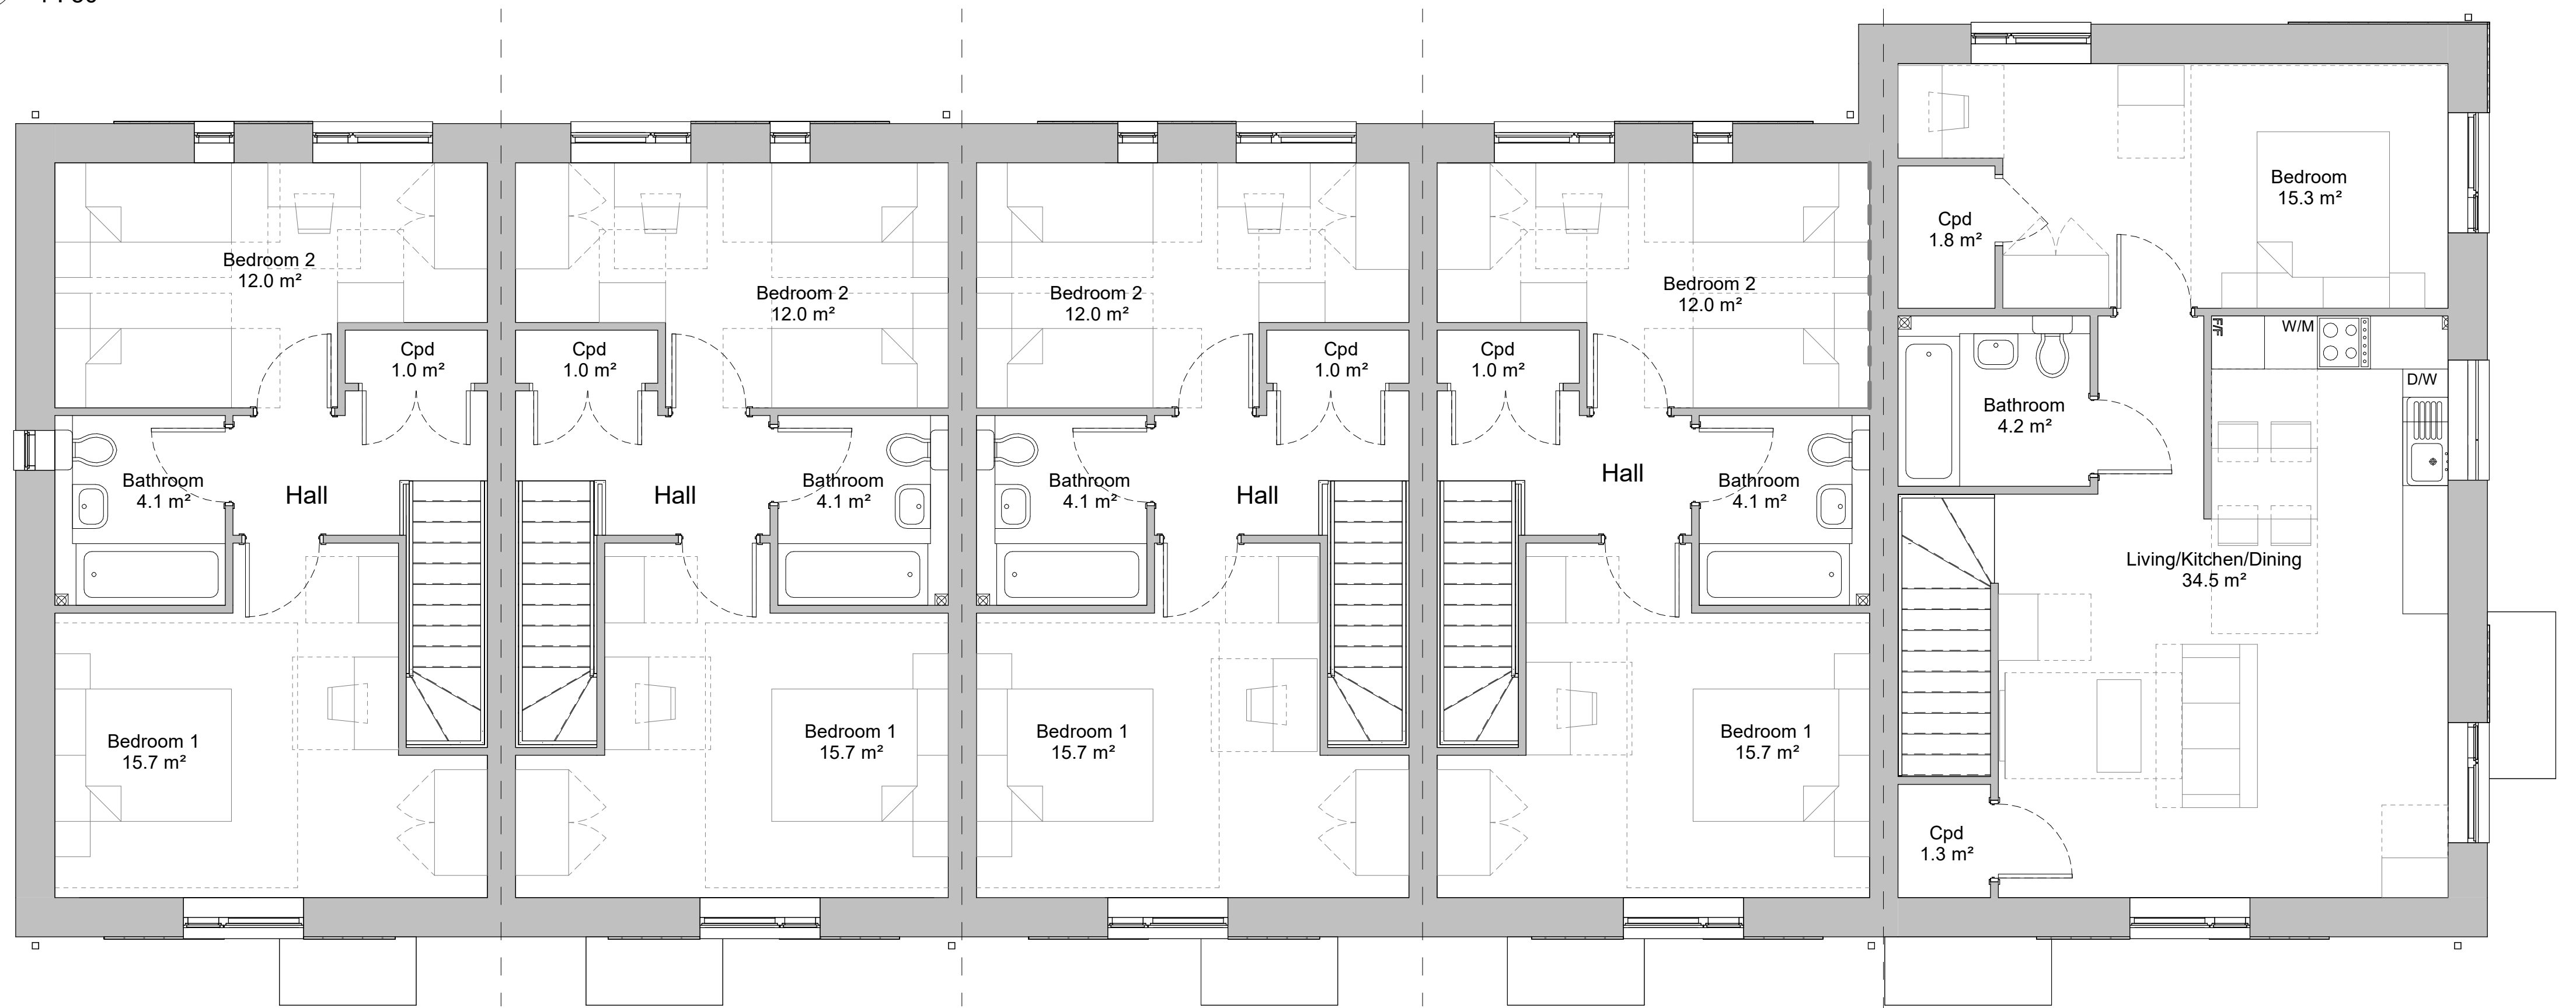

2 01 First FFL
1 : 50

H	28/10/24	Planning Application	LP	MG
G	10/10/24	Updated layout	IM	MG
F	03/10/24	Updated massing	IM	MG
E	18/09/24	Fenestration updated	JY	MG
D	16/08/24	Revision Clouds removed	NK	MG
C	13/08/24	Revised fenestration and staircase	NK	MG
B	30/07/24	Revised render colour	NK	MG
A	12/07/24	Updated floor plans	NK	MG
Rev	Date	Revision Details	Dr	Ch

London: 76 Great Suffolk Street, London, SE1 0BL
T 020 7928 2773 E london@ecearchitecture.com
Sussex: 64-68 Brighton Road, Worthing, West Sussex, BN11 2EN
T 01903 248777 E sussex@ecearchitecture.com
Bristol: Westworks, Beacon Tower, Colston Street, Bristol, BS1 4XE
T 0117 214 1101 E bristol@ecwestworks.com
ECE Architecture
www.ecearchitecture.com

Client Name
Helix/Hyde

Job Title
Southfields - Gravesend

Drawing Title
Proposed Floor Plans

Scale
1:50 @ A1 / 1:100 @ A3

Drawn	Checked	Date
NK	MG	03.07.2024

Project	Drawing No	Rev
7289	102	H
Status		

APPROVAL