



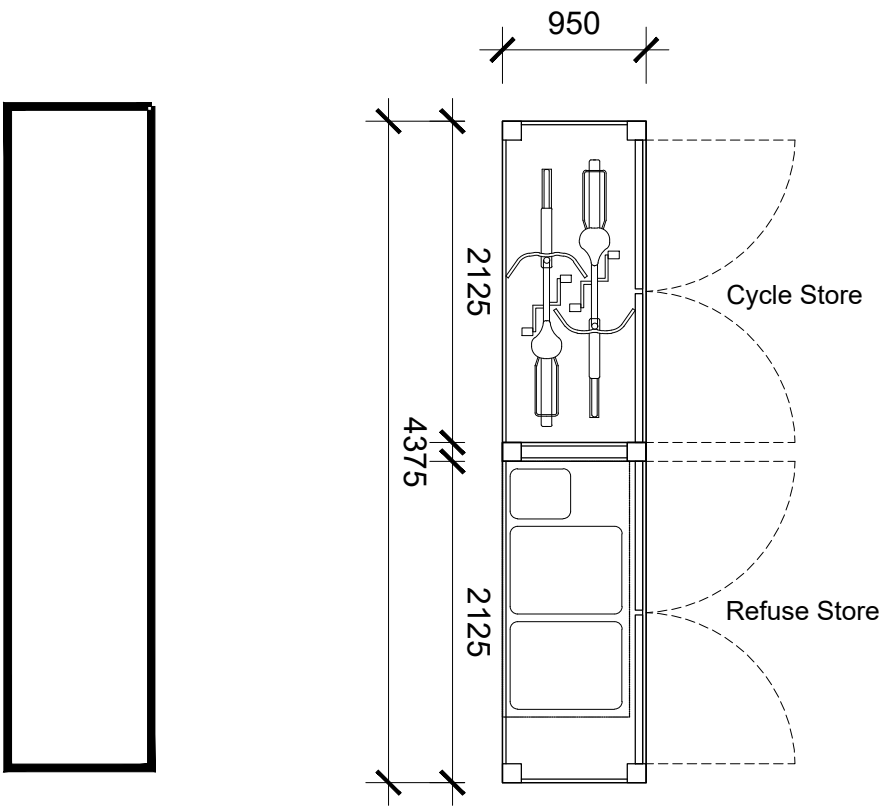

Roof plan

Plots 1, 2, 3, 4, 5

Floor plan

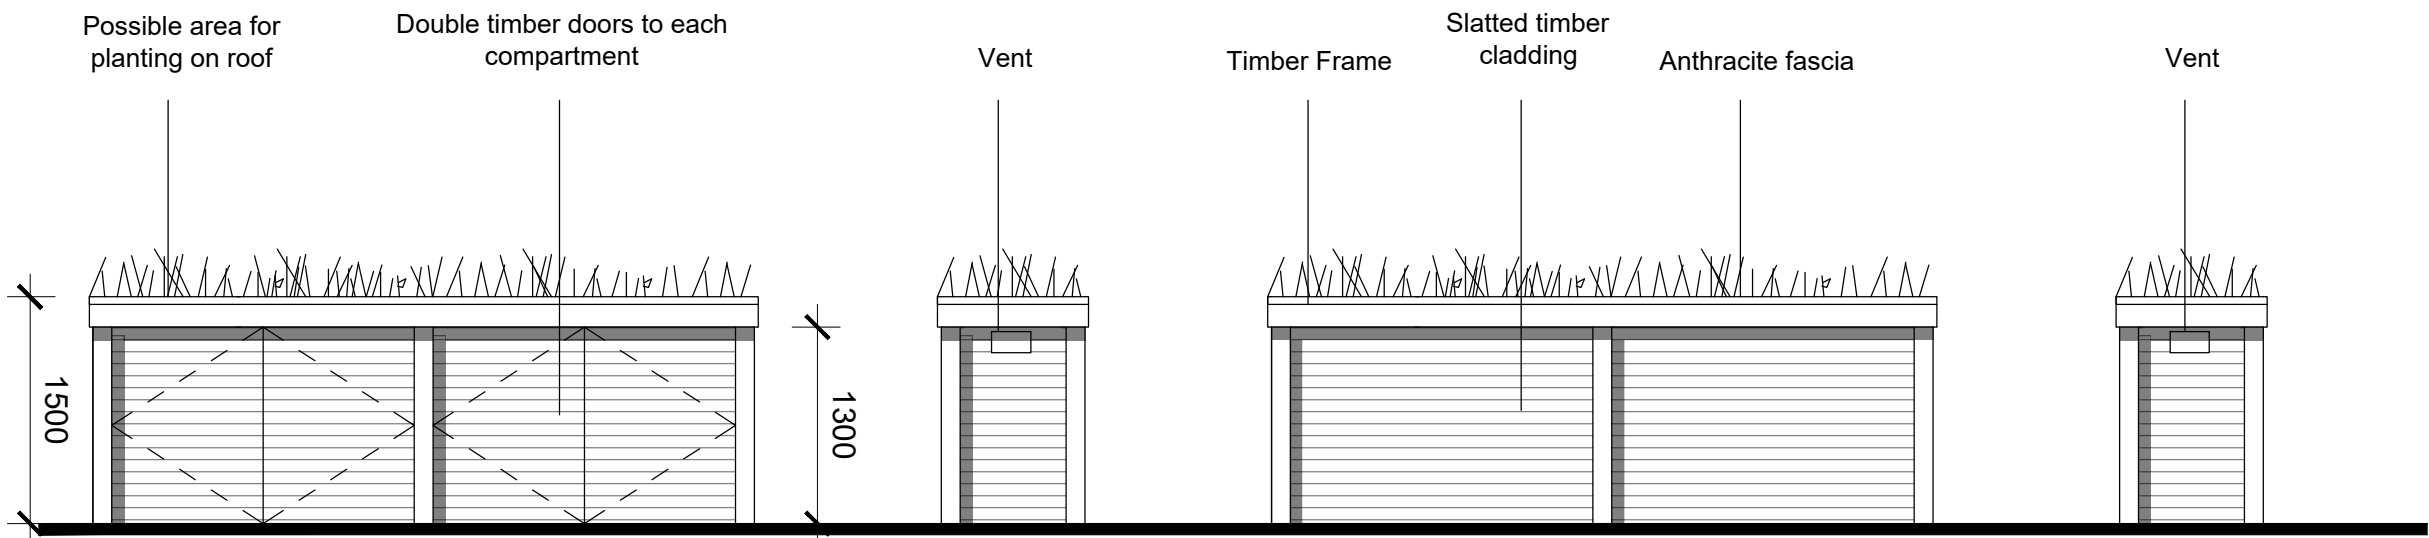


Front elevation

Side elevation

Rear elevation


Side elevation

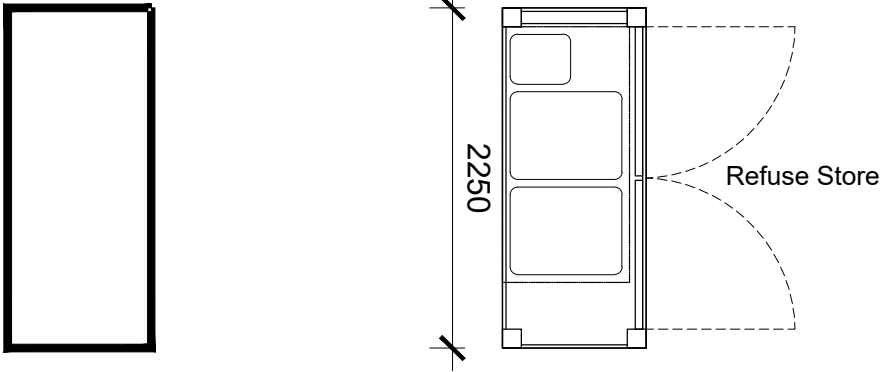

Roof plan

Plot 6

Floor plan

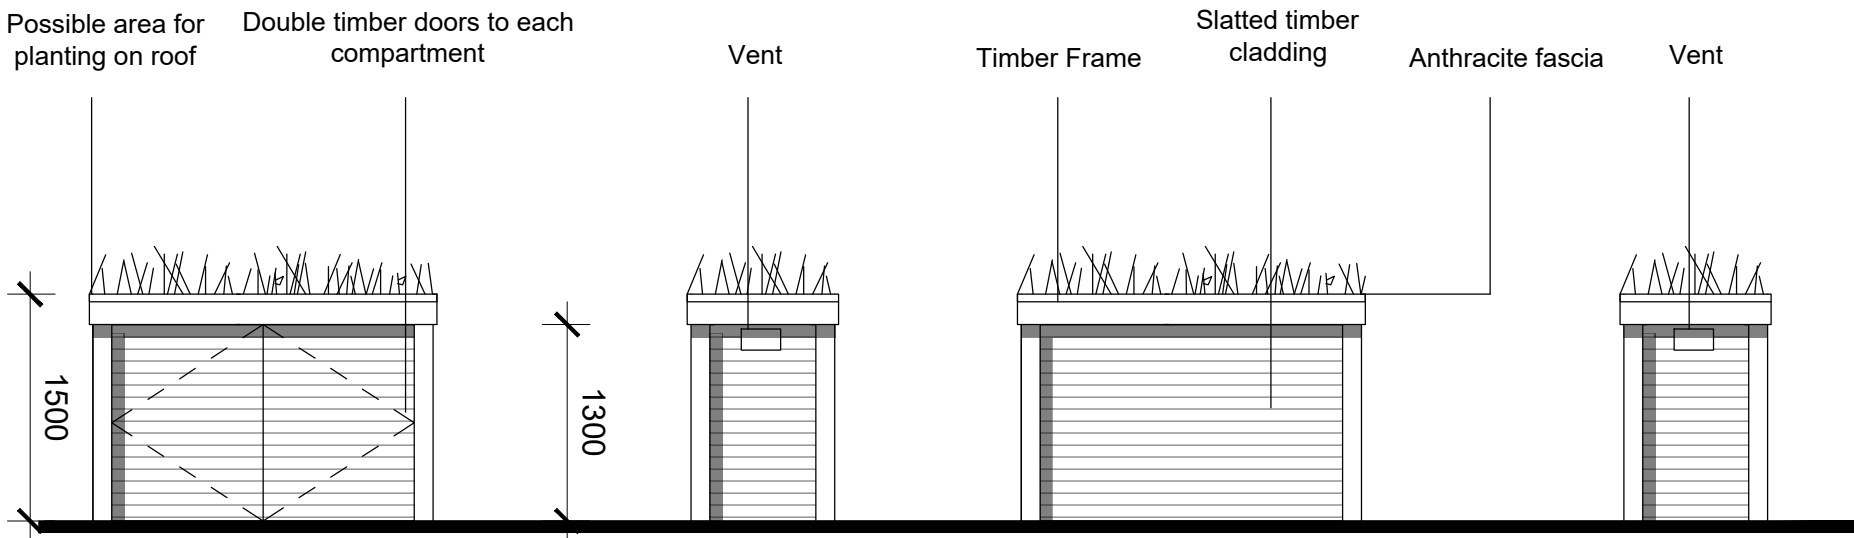


Front elevation

Side elevation

Rear elevation


Side elevation

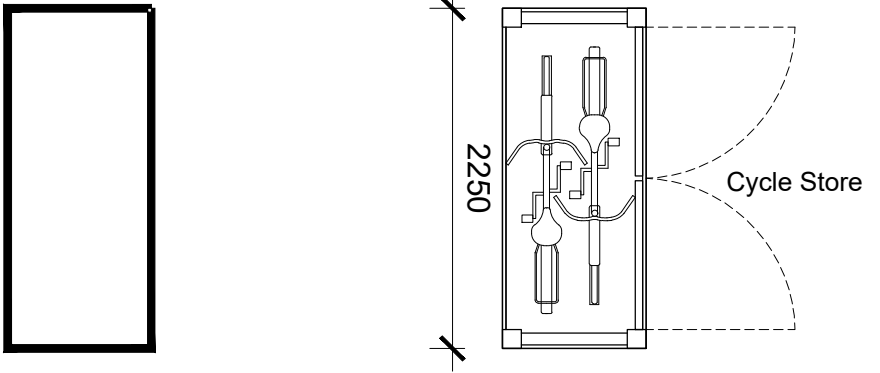

Roof plan

Plot 6

Floor plan

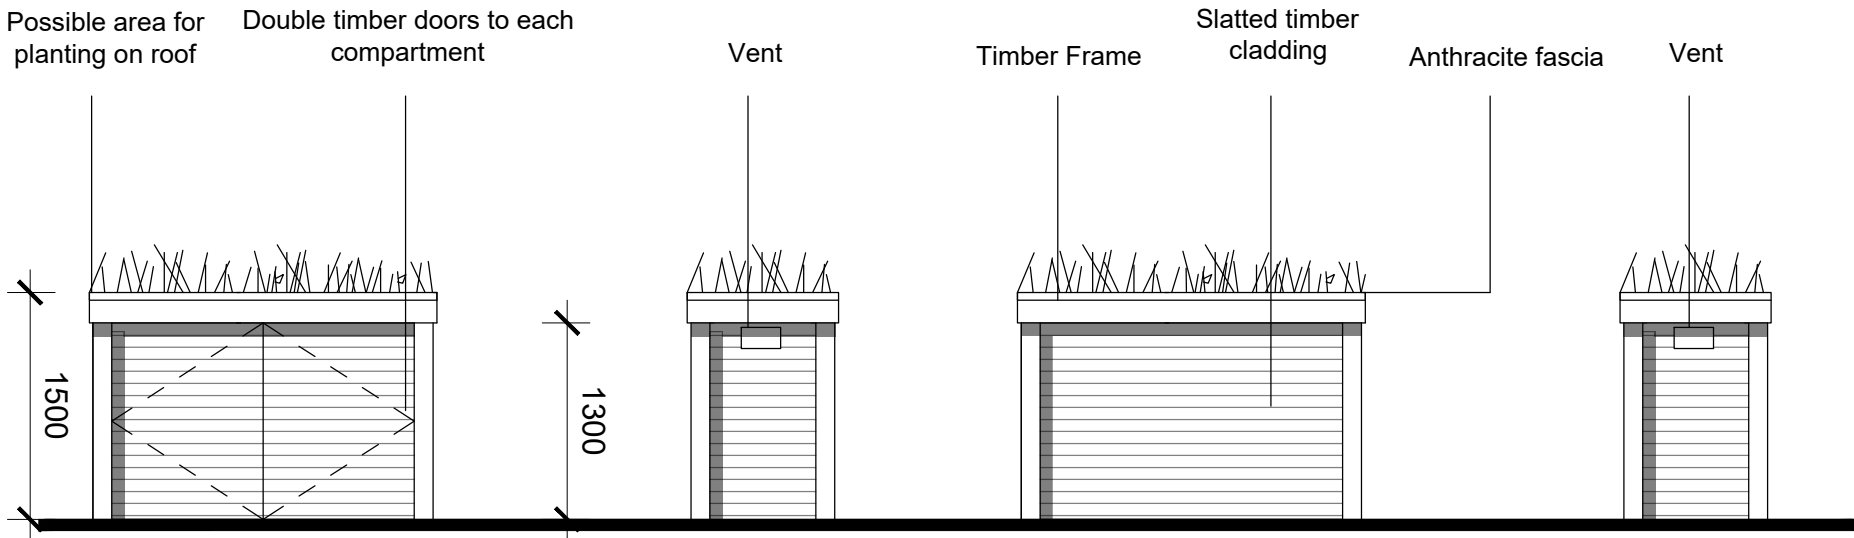

Front elevation

Side elevation

Rear elevation

Side elevation

B	28.10.24	Planning Application	LP	MG
A	16.08.24	Amended plans	LG	MG
Rev	Date	Revision Details	Dr	Ch

ECE Architecture
www.ecearchitecture.com

London: 76 Great Suffolk Street
London, SE1 0BL
T 0207 928 2773 E london@ecearchitecture.com


Sussex: 64 - 68 Brighton Road, Worthing
West Sussex, BN11 2EN
T 01903 248777 E sussex@ecearchitecture.com

Bristol: Westworks, Beacon Tower
Colston Street, Bristol, BS1 4XE
T 0117 214 1101 E bristol@ecwestworks.com

Client's Name
Helix and Hyde

Job Title
**Southfields, Gravesend
Residential development**

Drawing Title
Proposed Cycle/Refuse Stores

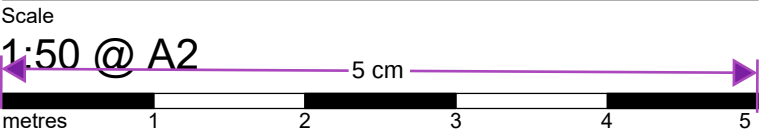

Drawn
LG

Checked
MG

Date
02.07.24

Job No
7289

Drawing No
107

Rev
B

Status
APPROVAL