



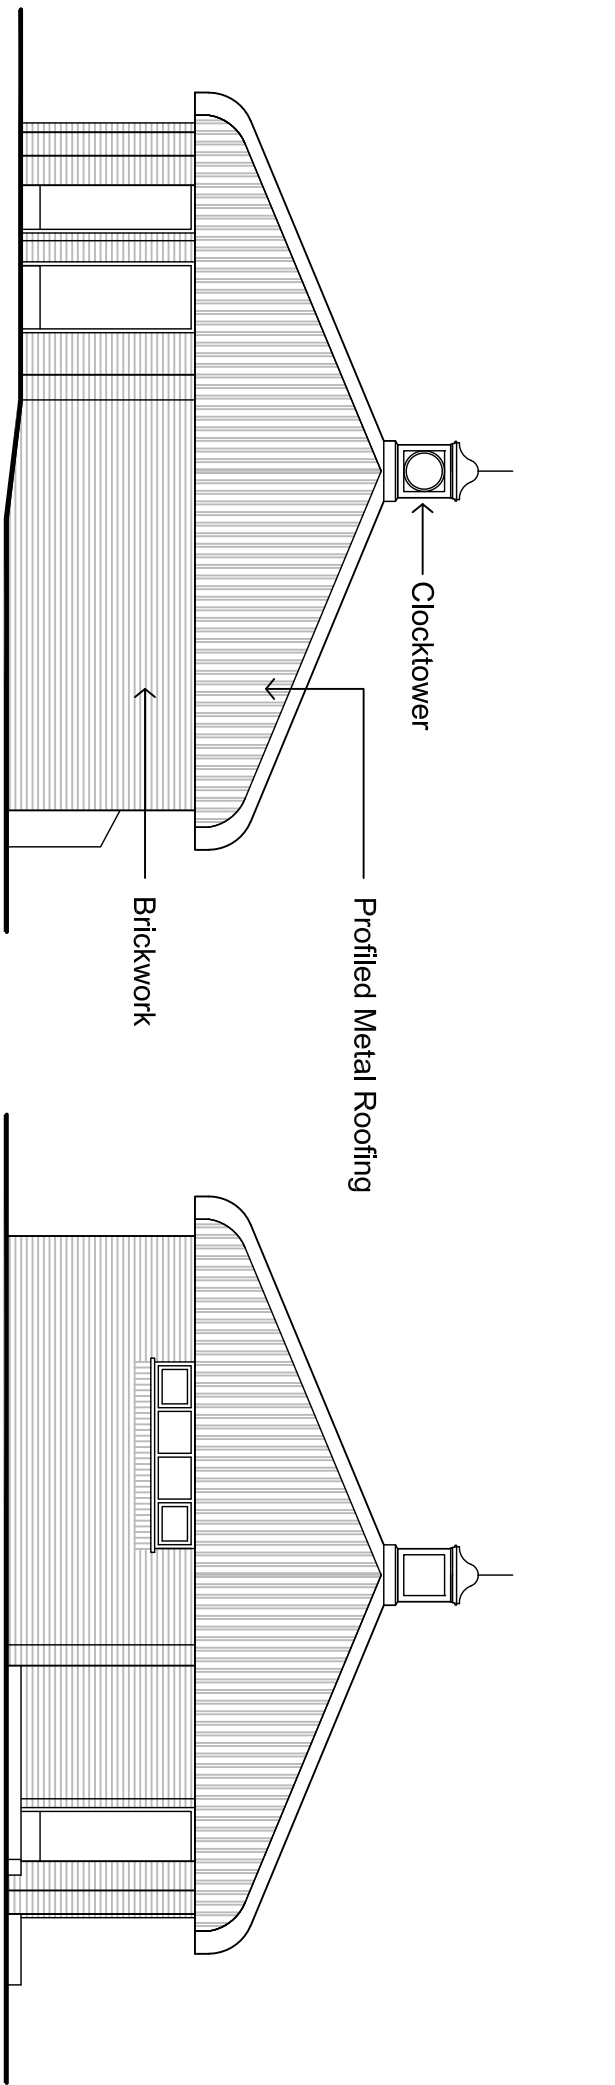


Front Elevation - View A - Scale 1-100

Side Elevation - View B - Scale 1-100

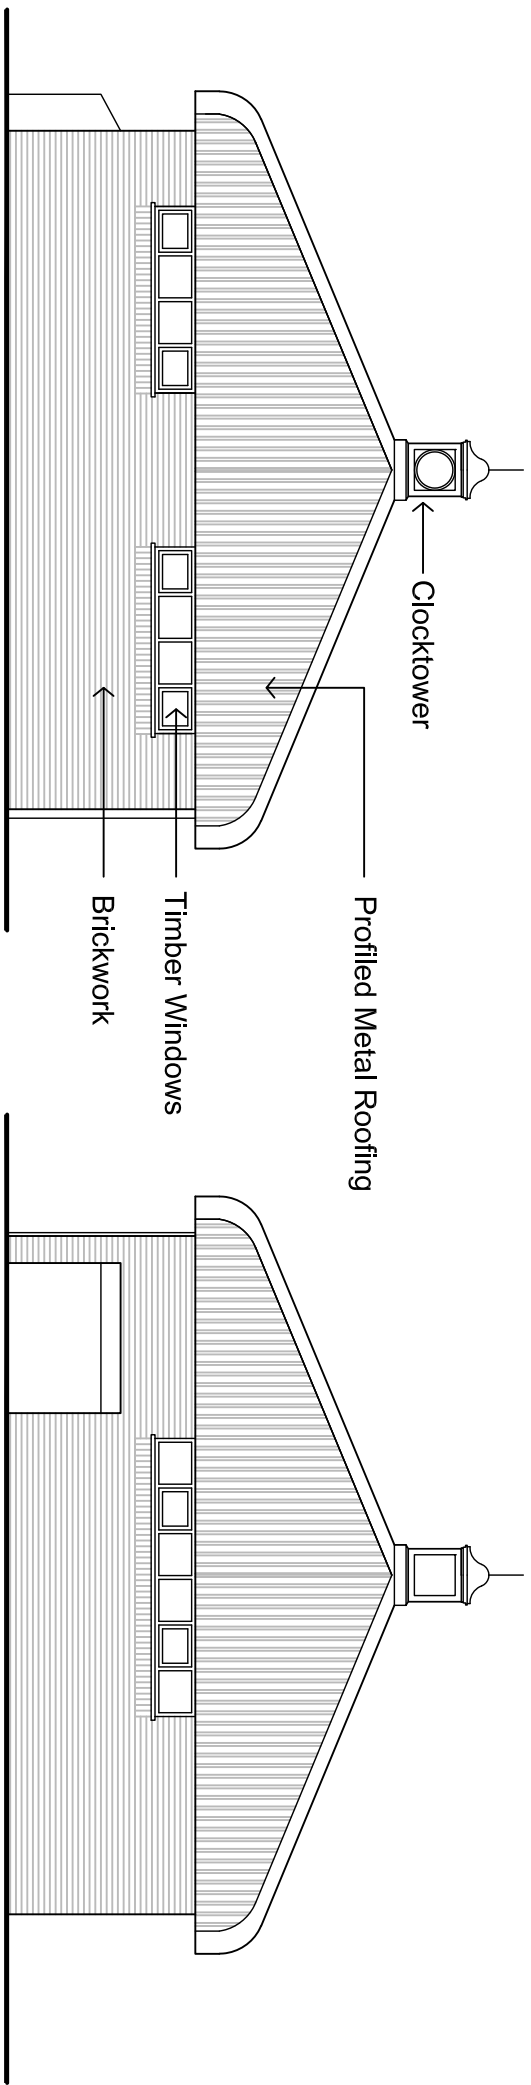


Rear Elevation - View C - Scale 1-100


Side Elevation - View D - Scale 1-100

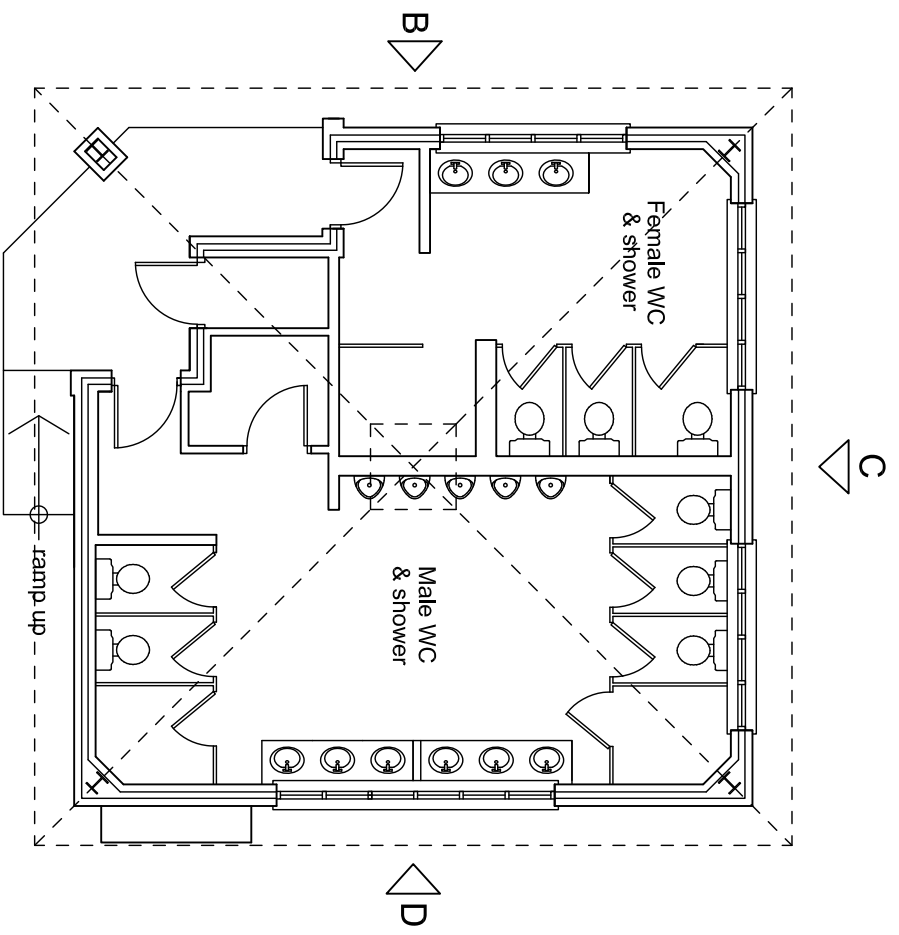


Existing Toilet / Shower Block Plan - Scale 1-100

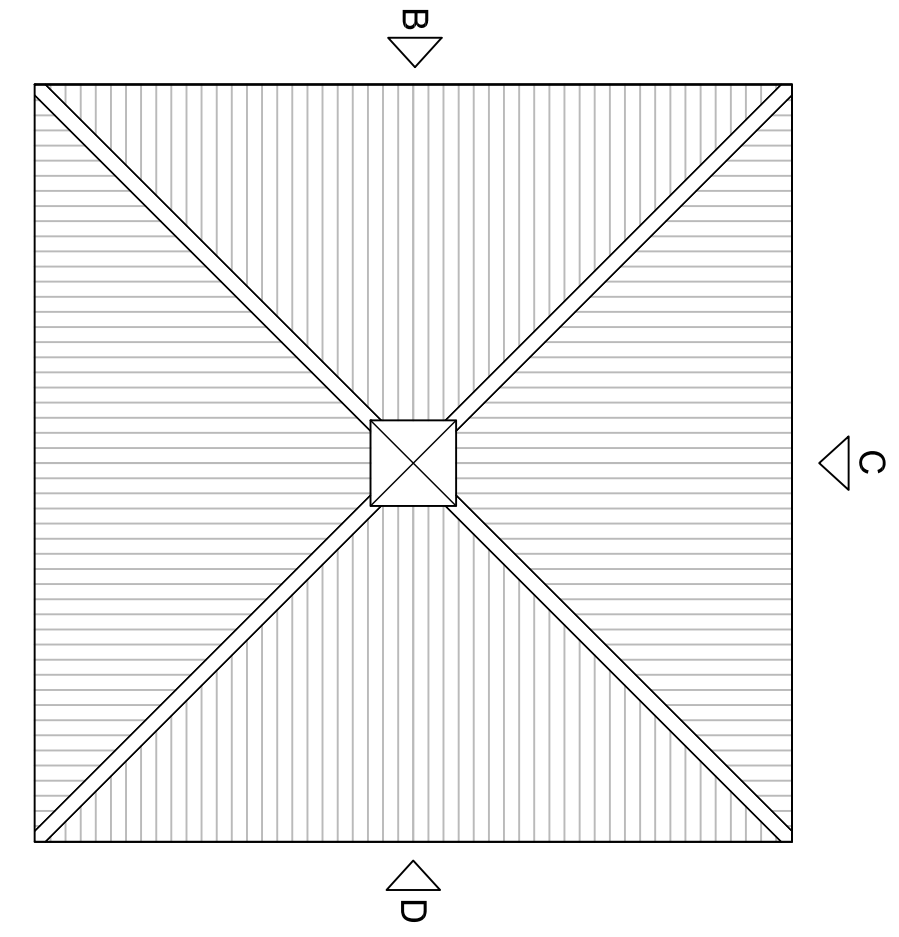

Existing Toilet / Shower Roof Plan - Scale 1-100

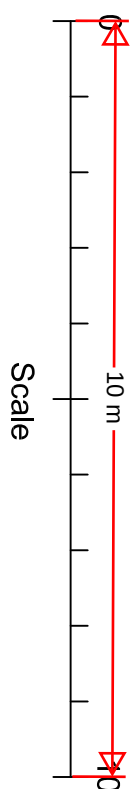

Existing Site Location Plan - 1:1250@A1
© Crown Copyright and database rights 2023 OS Licence no. AC0000805567

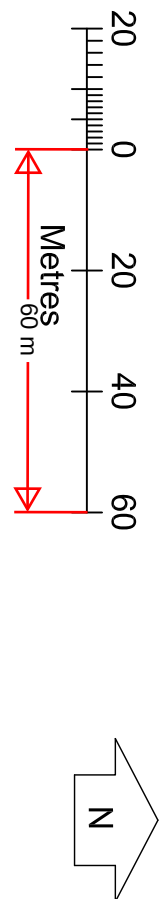

Figured dimensions and levels to be used. Any inaccuracies must be notified to the architect.

Detail added 10-01-2024
Detail added 28-10-2024

Note: All references to structural elements are based on the structural engineers drawings. Refer to the S/E Drawings for construction dwgs.

Revisions:

A	Detail added 10-01-2024
B	Detail added 28-10-2024

THIS DRAWING IS COPYRIGHT

ConceptWorld - Architects - Designers registered - Conceptworld Ltd - 8 Main Street - Billton - Rugby - Warwickshire CV22 7NB

PLANNING	
BUILDING CONTROL	
DESIGN	
CONSTRUCTION	Approved

Contract: PROPOSED ALTERATIONS AND EXTENSION TO EXISTING TOILET AND SHOWER BLOCK, HOPETILL SCOUT CAMPSITE SOUTH ST., WROTHAM RD, WROTHAM, KENT DA3 0QJ

Scale: 1/100, 1/1250@A1
Date: DEC2023
Drawn: GI
Checked:

conceptworld architects | designers

8 Main Street | Billton | Rugby | Warwickshire | CV22 7NB
Tel: 01225 921451 | Email: conceptworld@btinternet.com

Drawing No.	Rev.
1218/A/01	B