



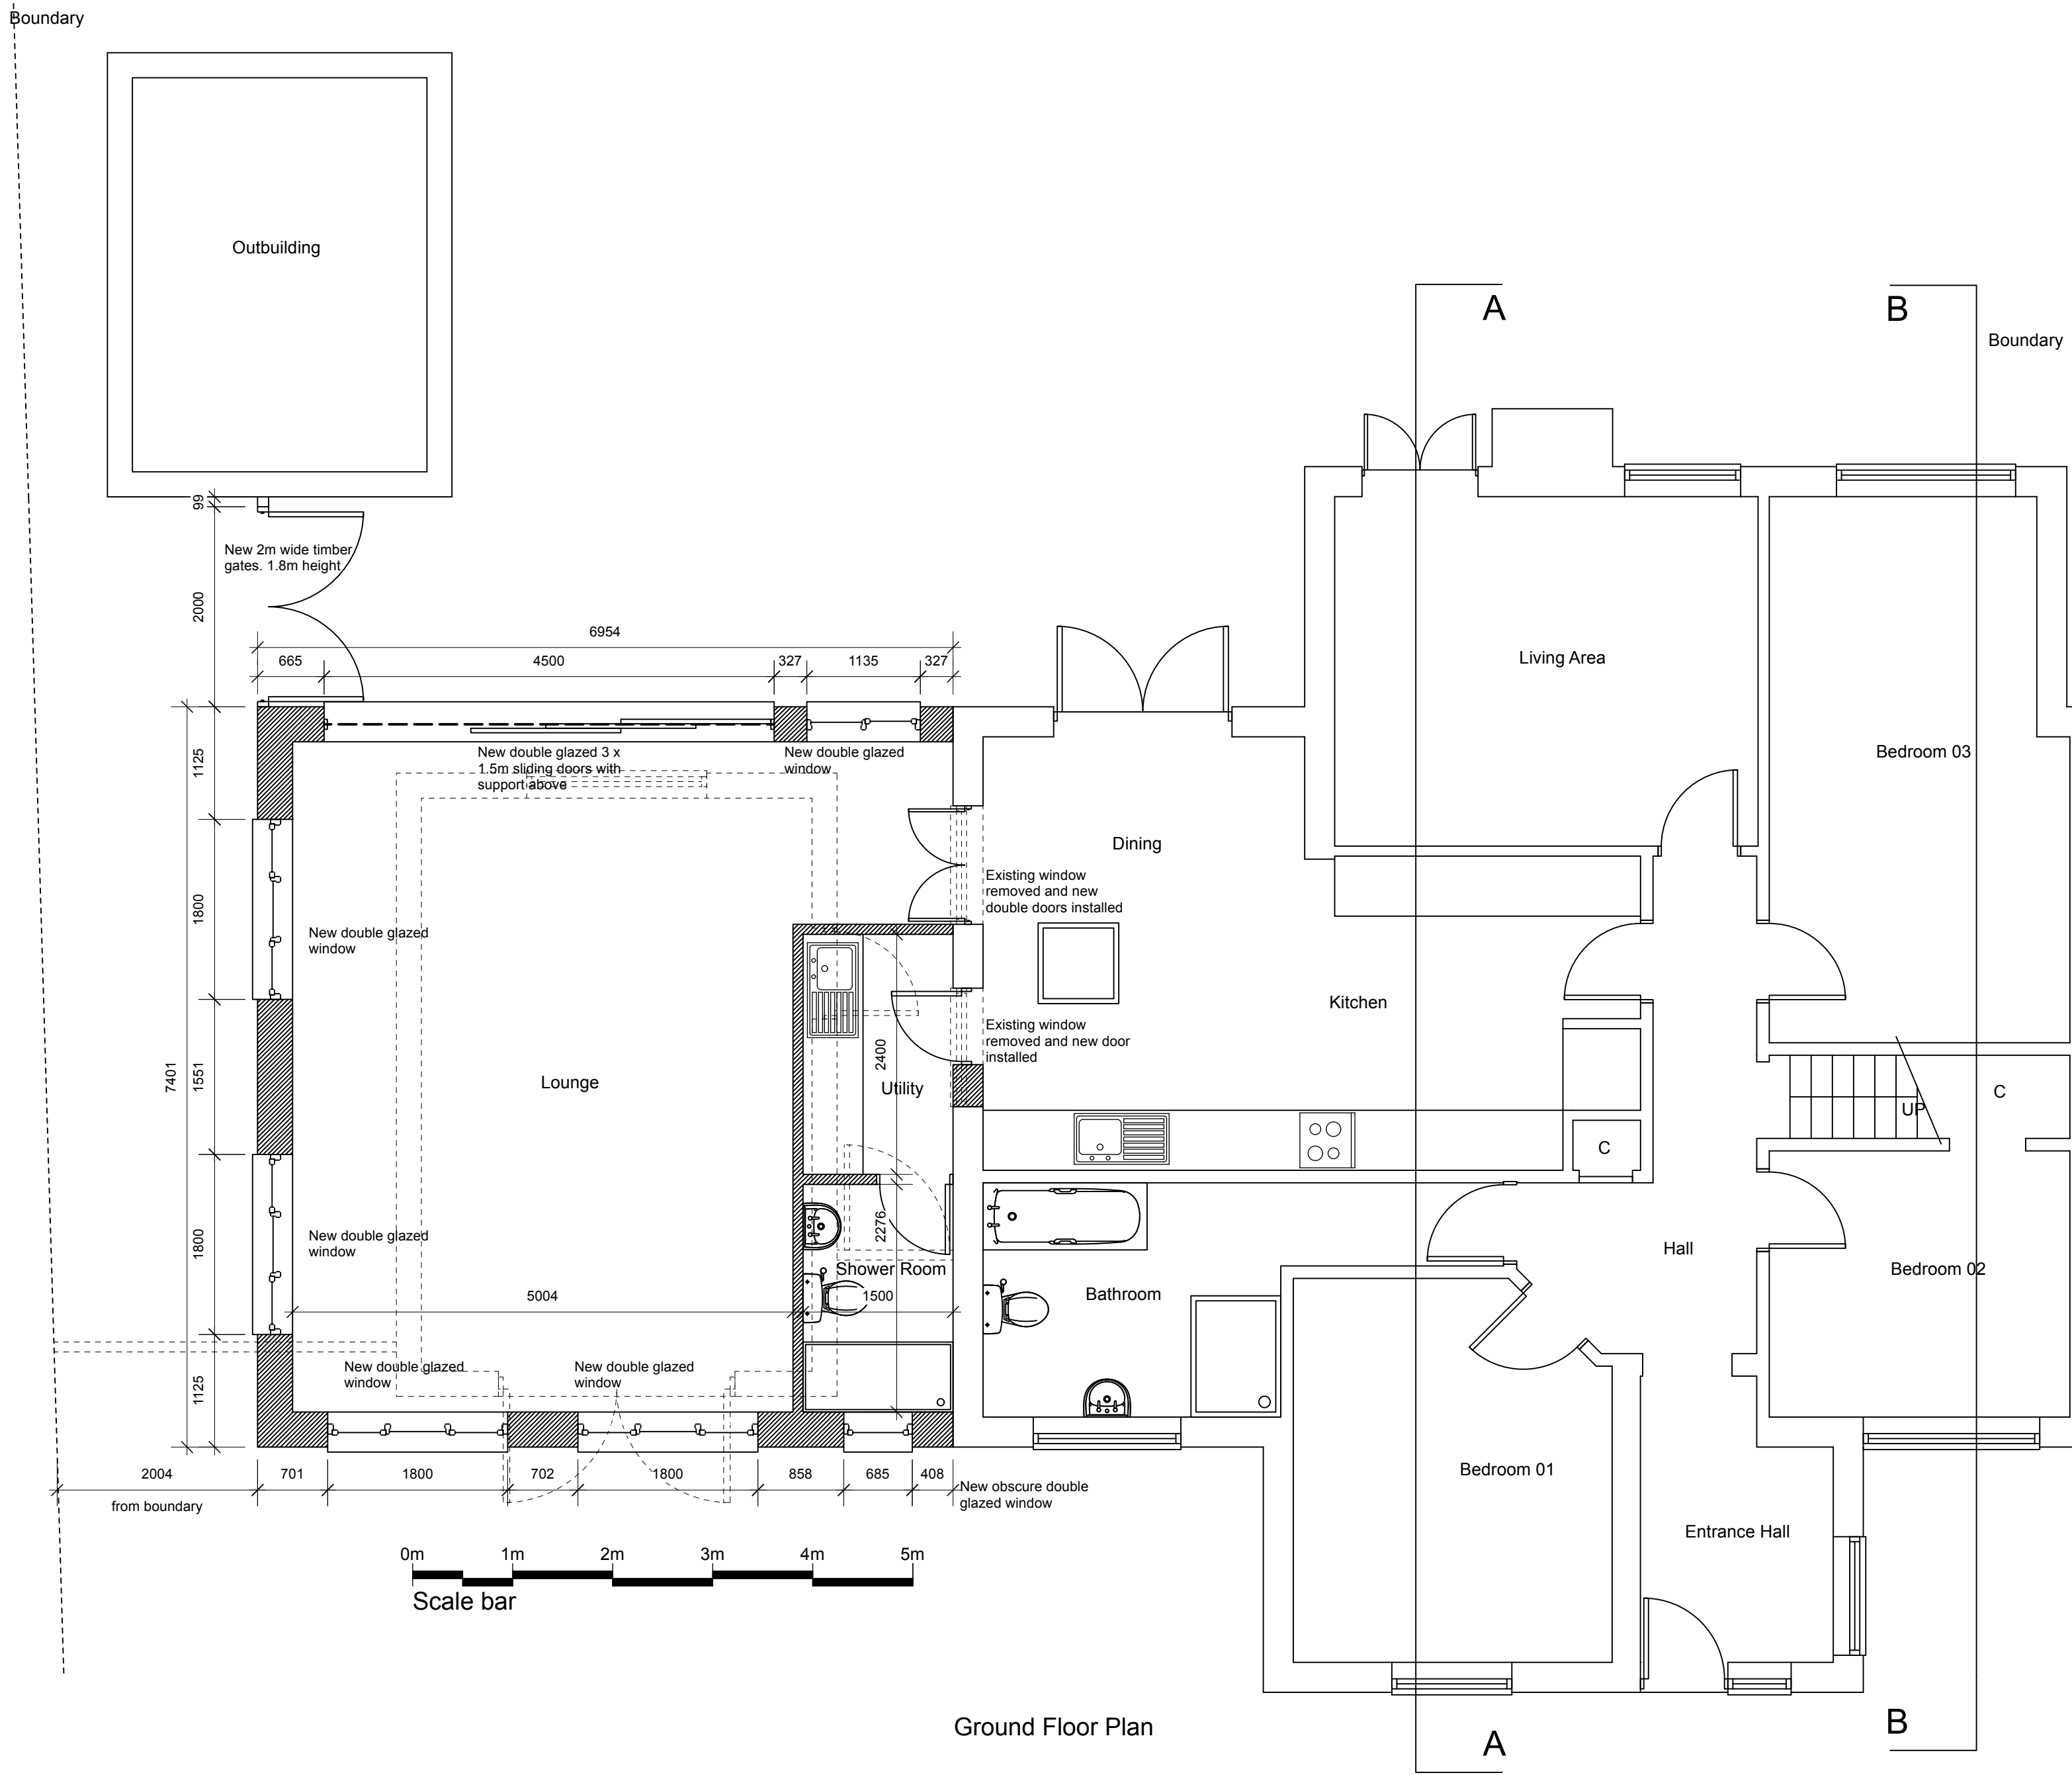

Proposed Internal Area	m ²	ft ²
Ground Floor	148.7m ²	1600ft ²
First Floor	28.5m ²	306ft ²
Total	177.2m ²	1906ft ²

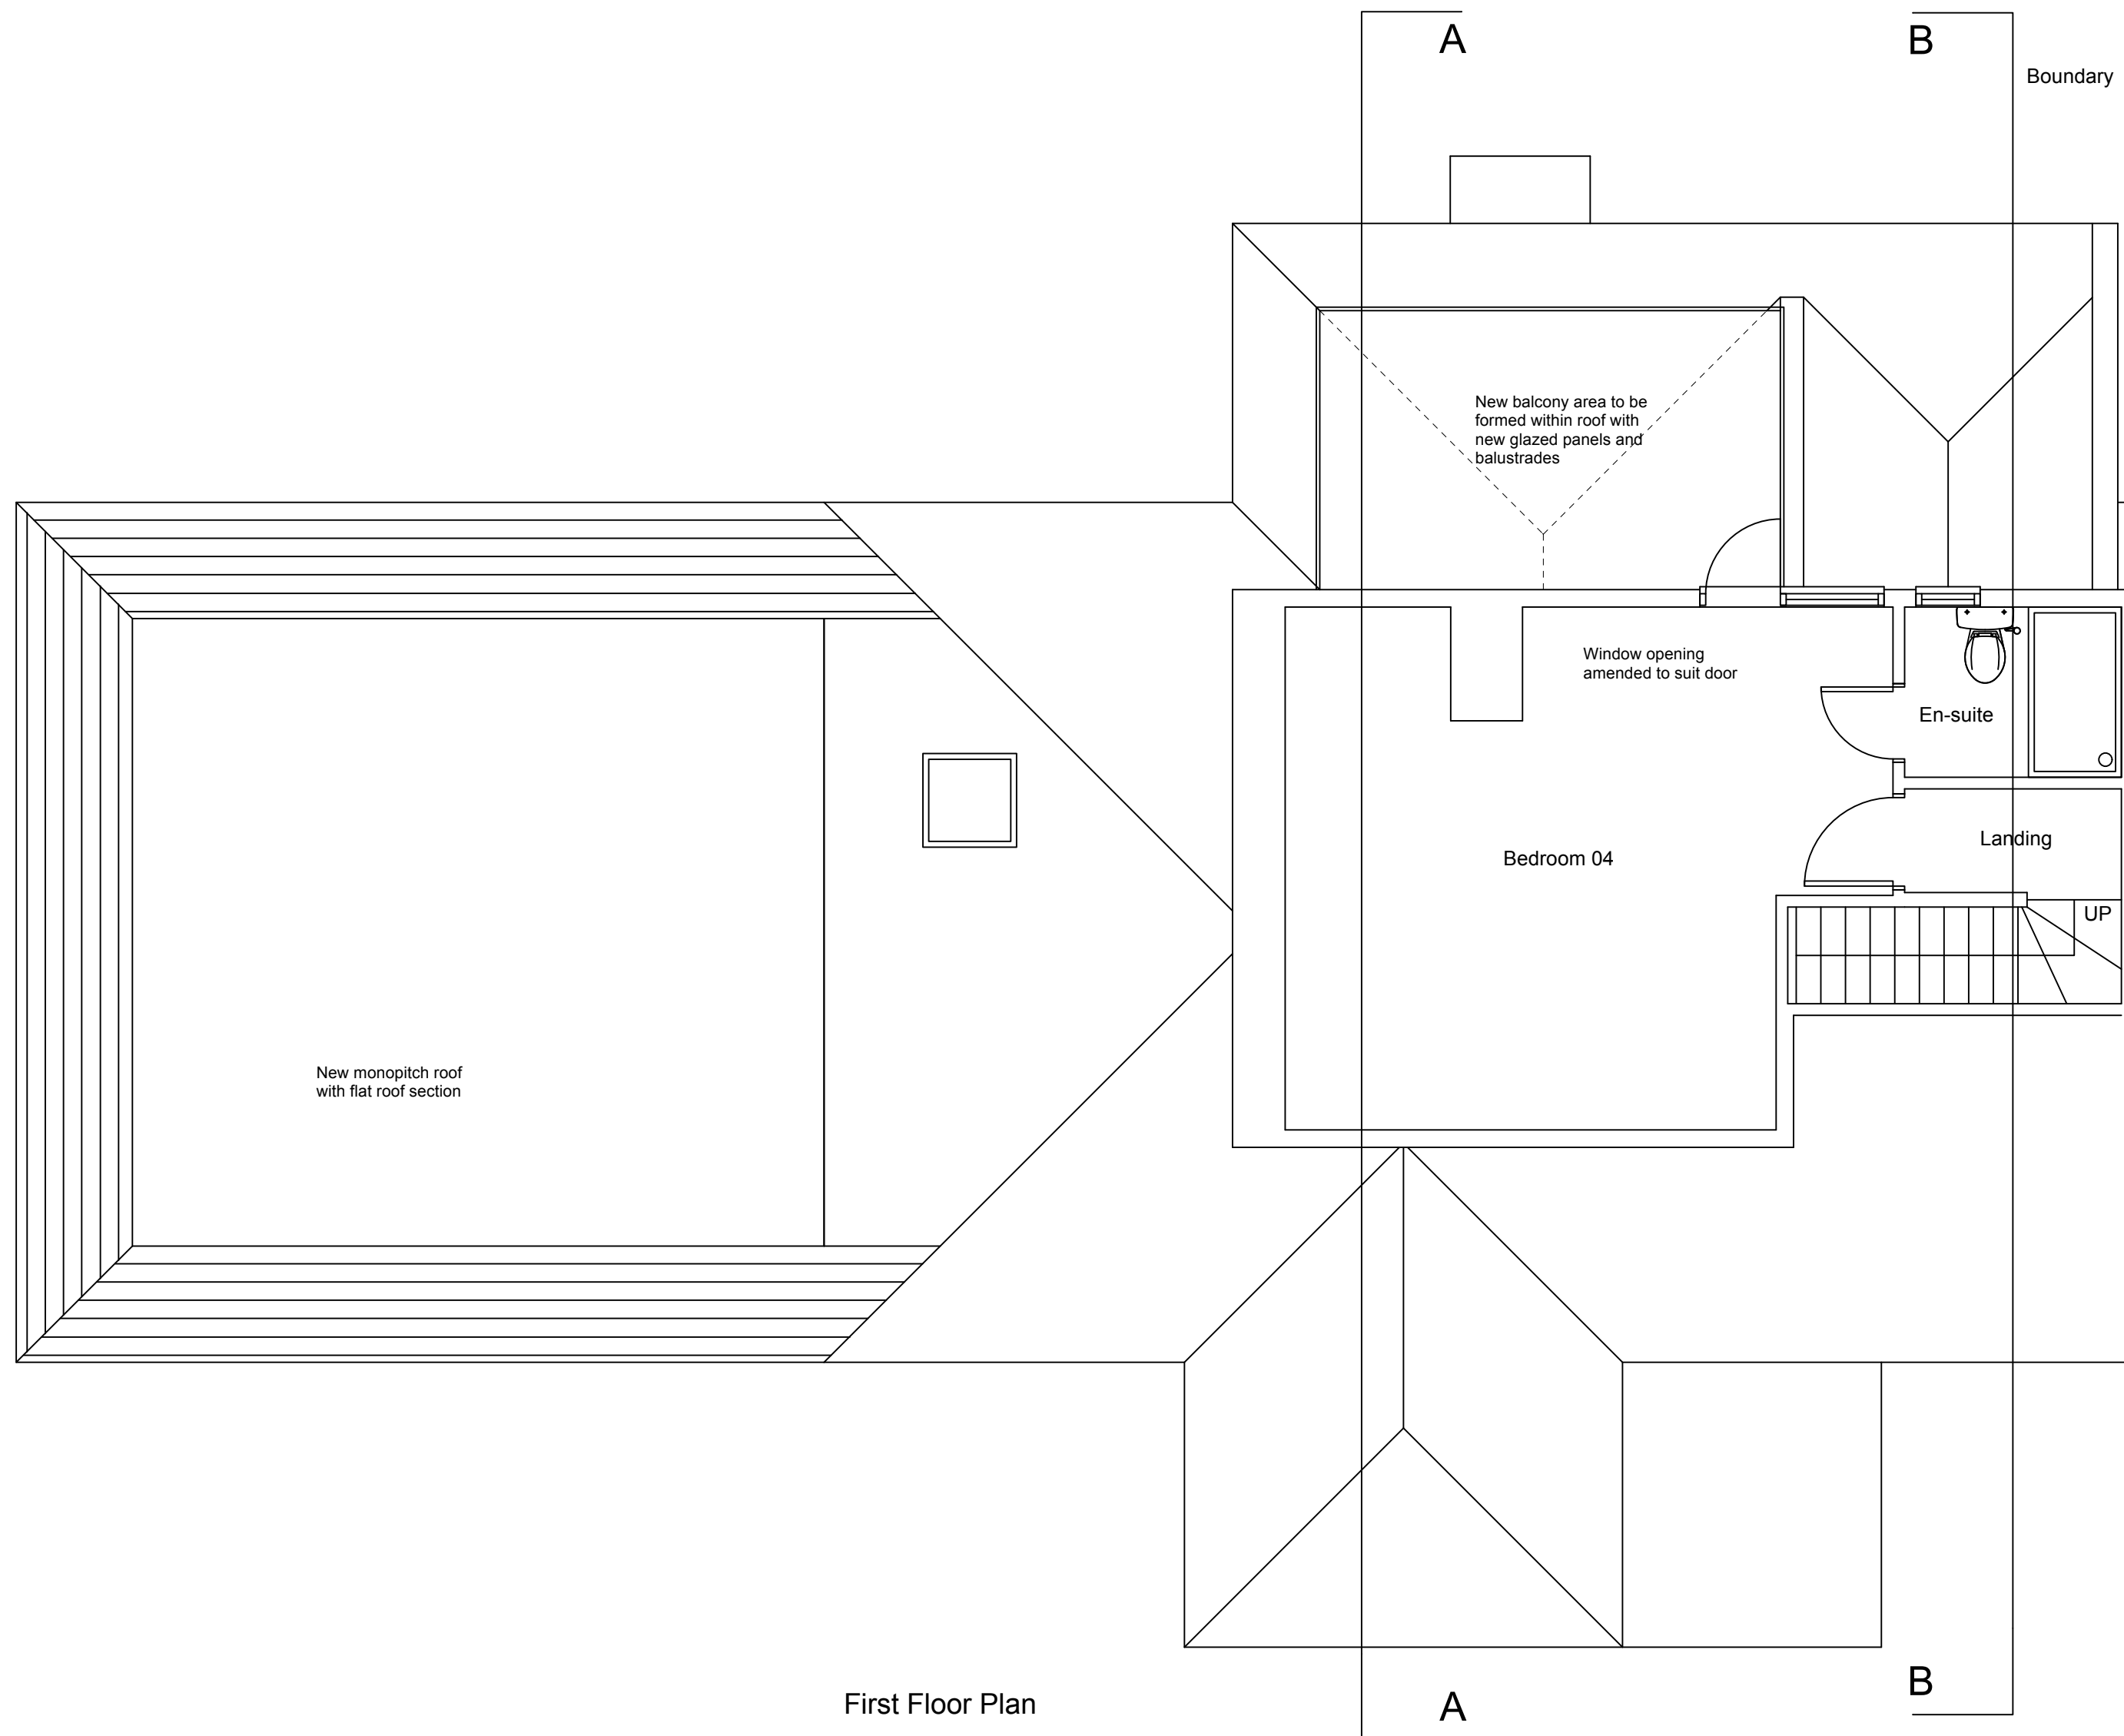

A	Updated following client comment.	17/07/2026		
REV	DESCRIPTION	DATE	INIT	CHKD
STATUS	FOR INFORMATION			

Client
Mr & Mrs. Bussey

Project
**1 St Francis Road, Meopham
Kent DA13 0DD**

Title
Proposed Floor Plans

Scale
**1:100 @ A3
1:50 @ A1**

Date
06.07.2026

Drawn
N/A

Checked
N/A

Project No:
2026-073

Drawing No.
004

Revision
A