



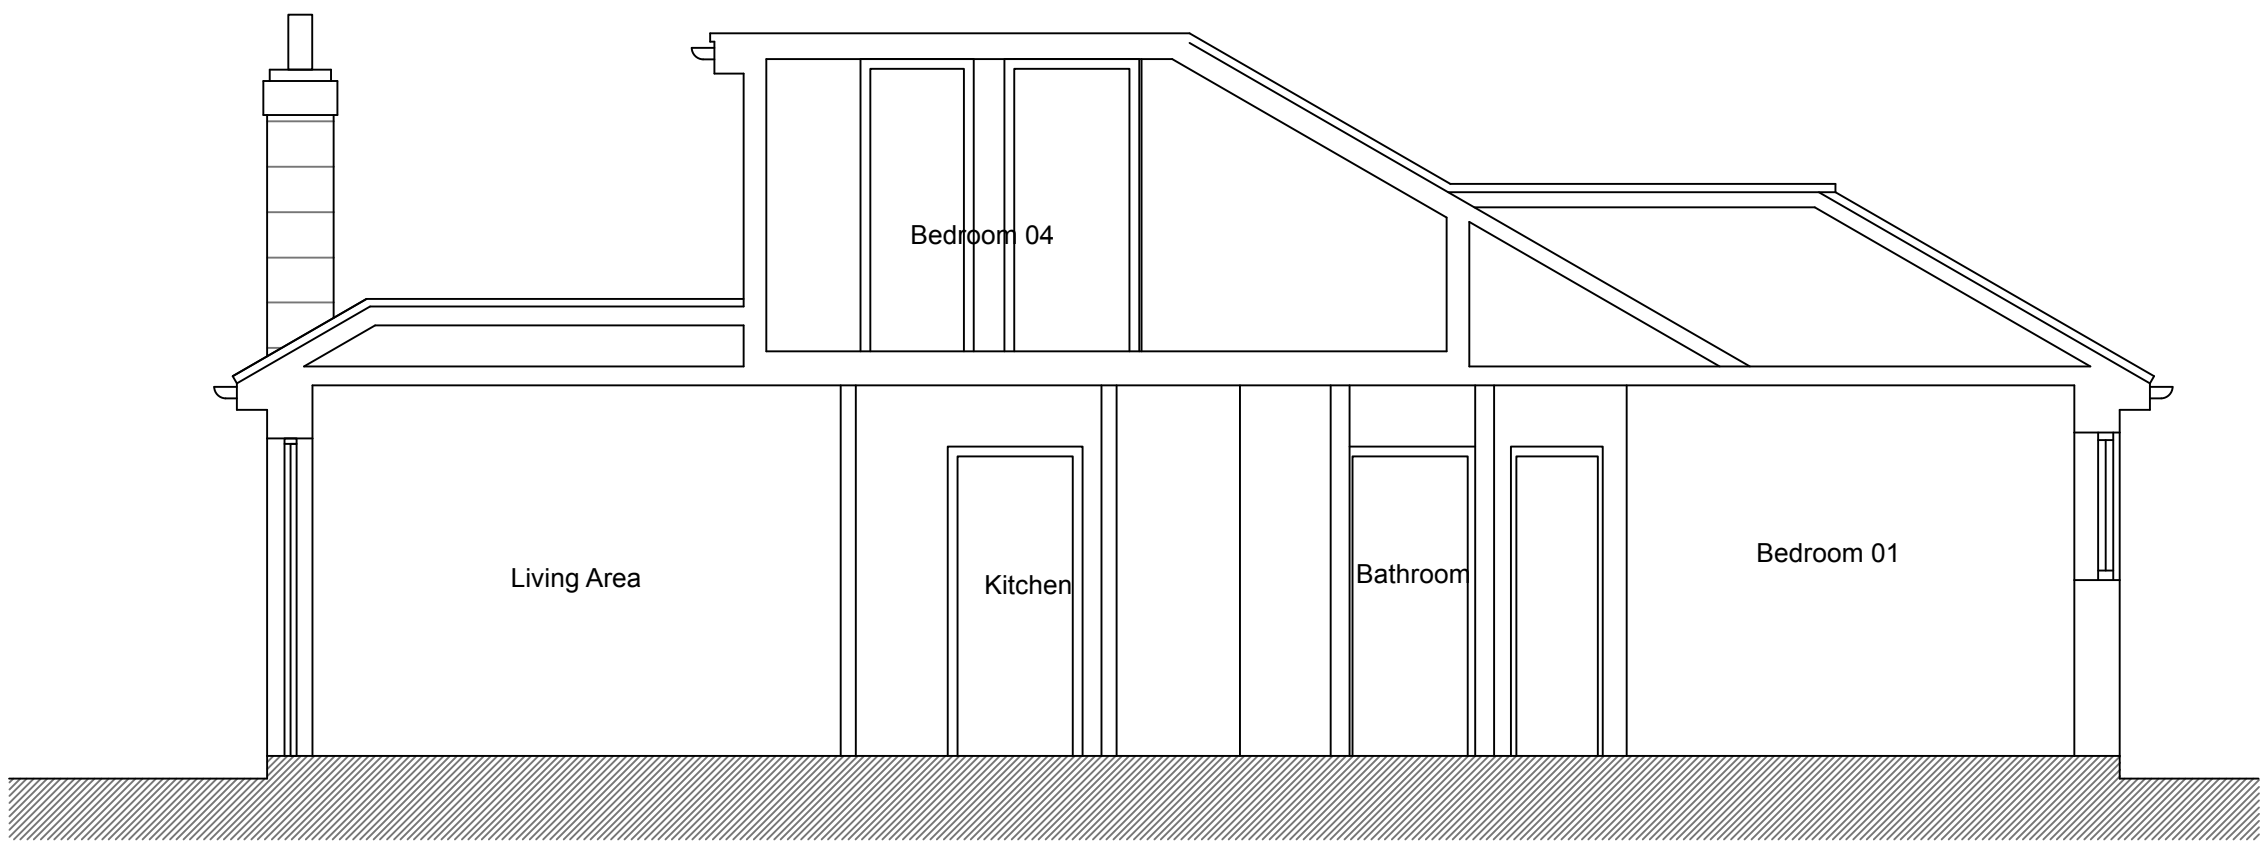


Section A-A

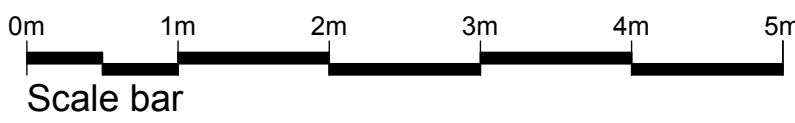


Front Elevation

New double glazed windows
New vertical composite cladding to extension only
New obscure double glazed window

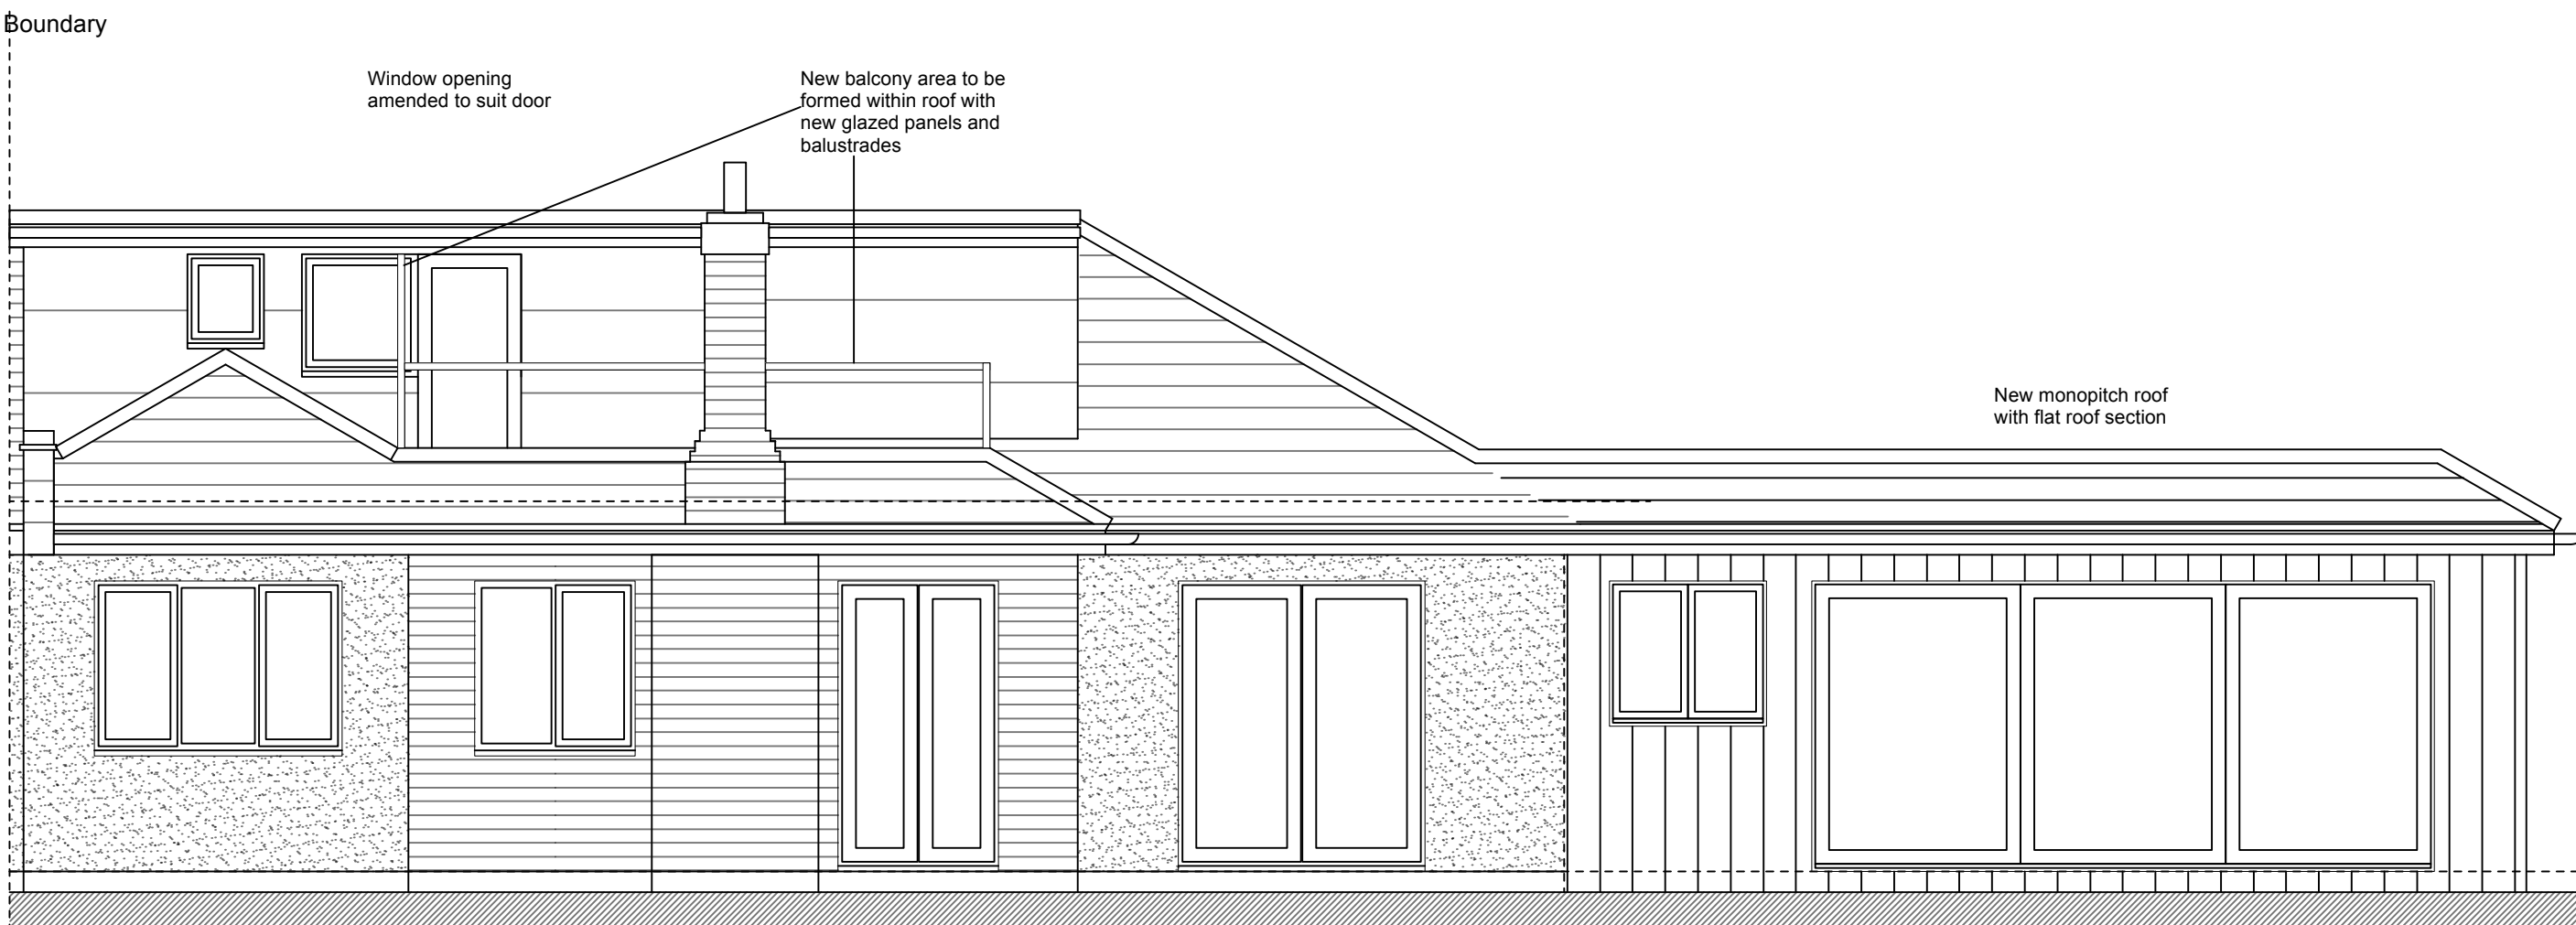


Rear Elevation

New double glazed window
New double glazed 3 x 1.5m sliding doors
New vertical composite cladding to extension only

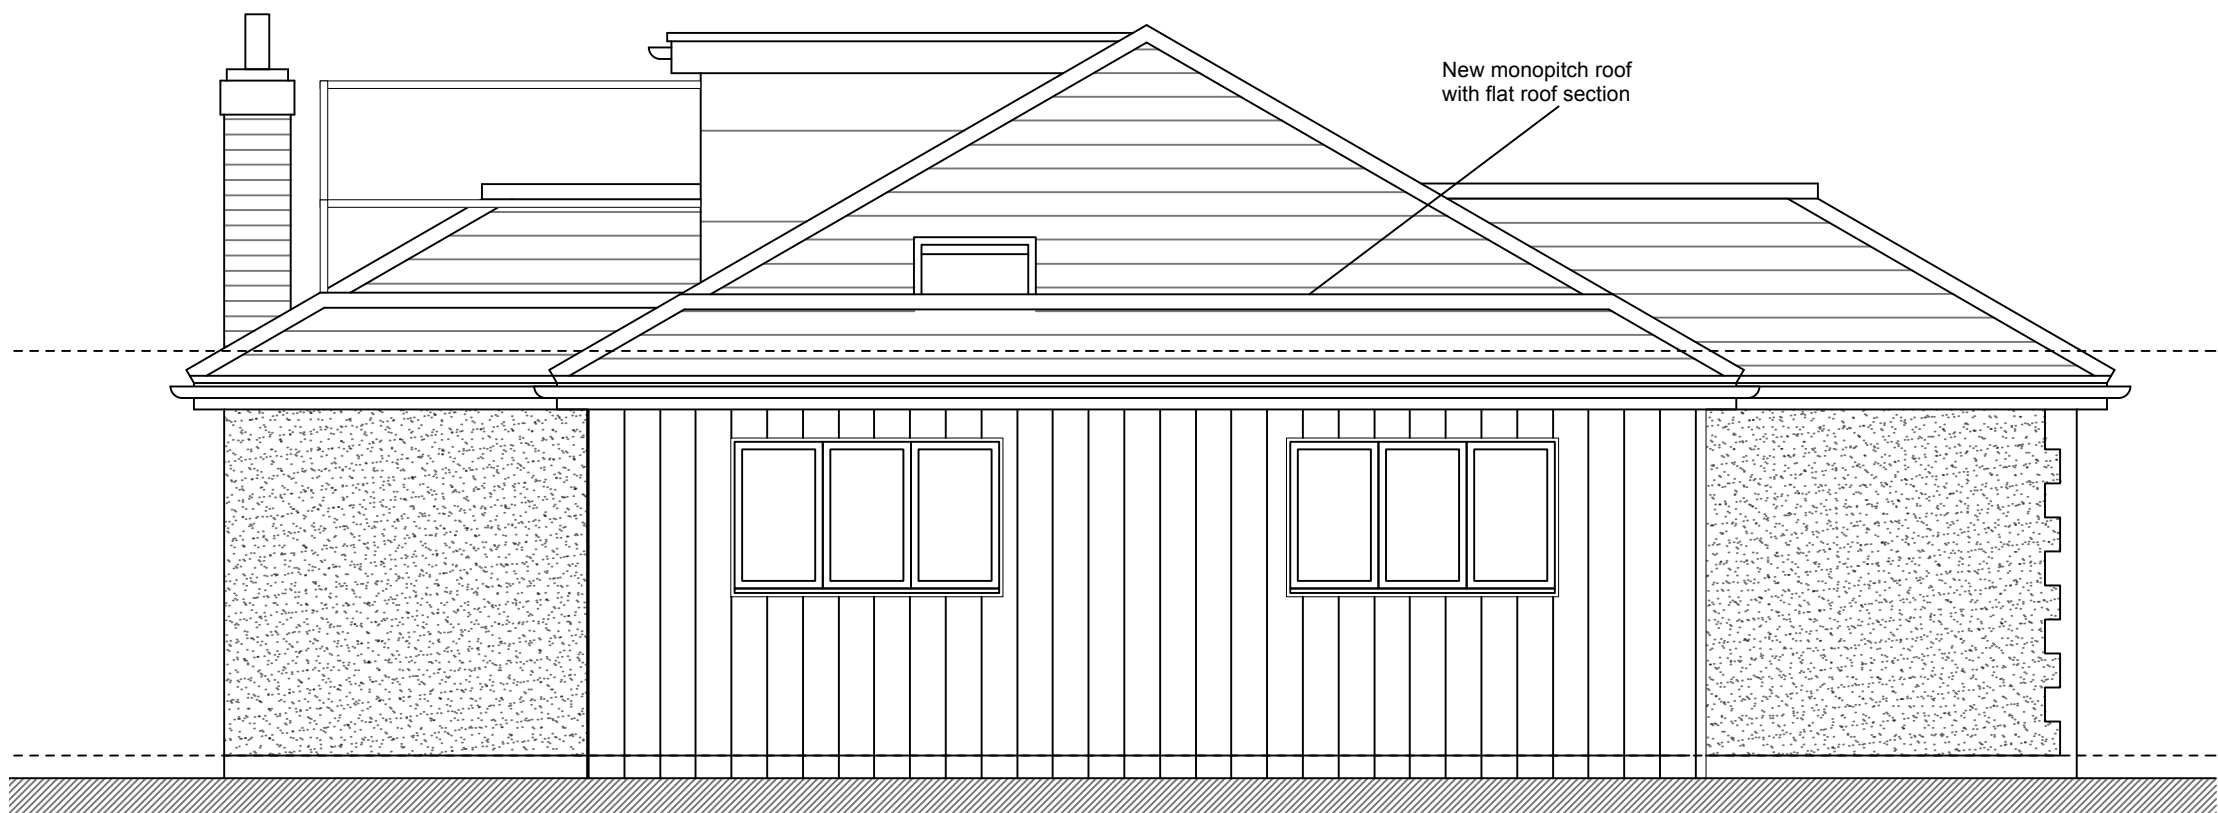


Side Elevation

New double glazed window
New vertical composite cladding to extension only
New double glazed window

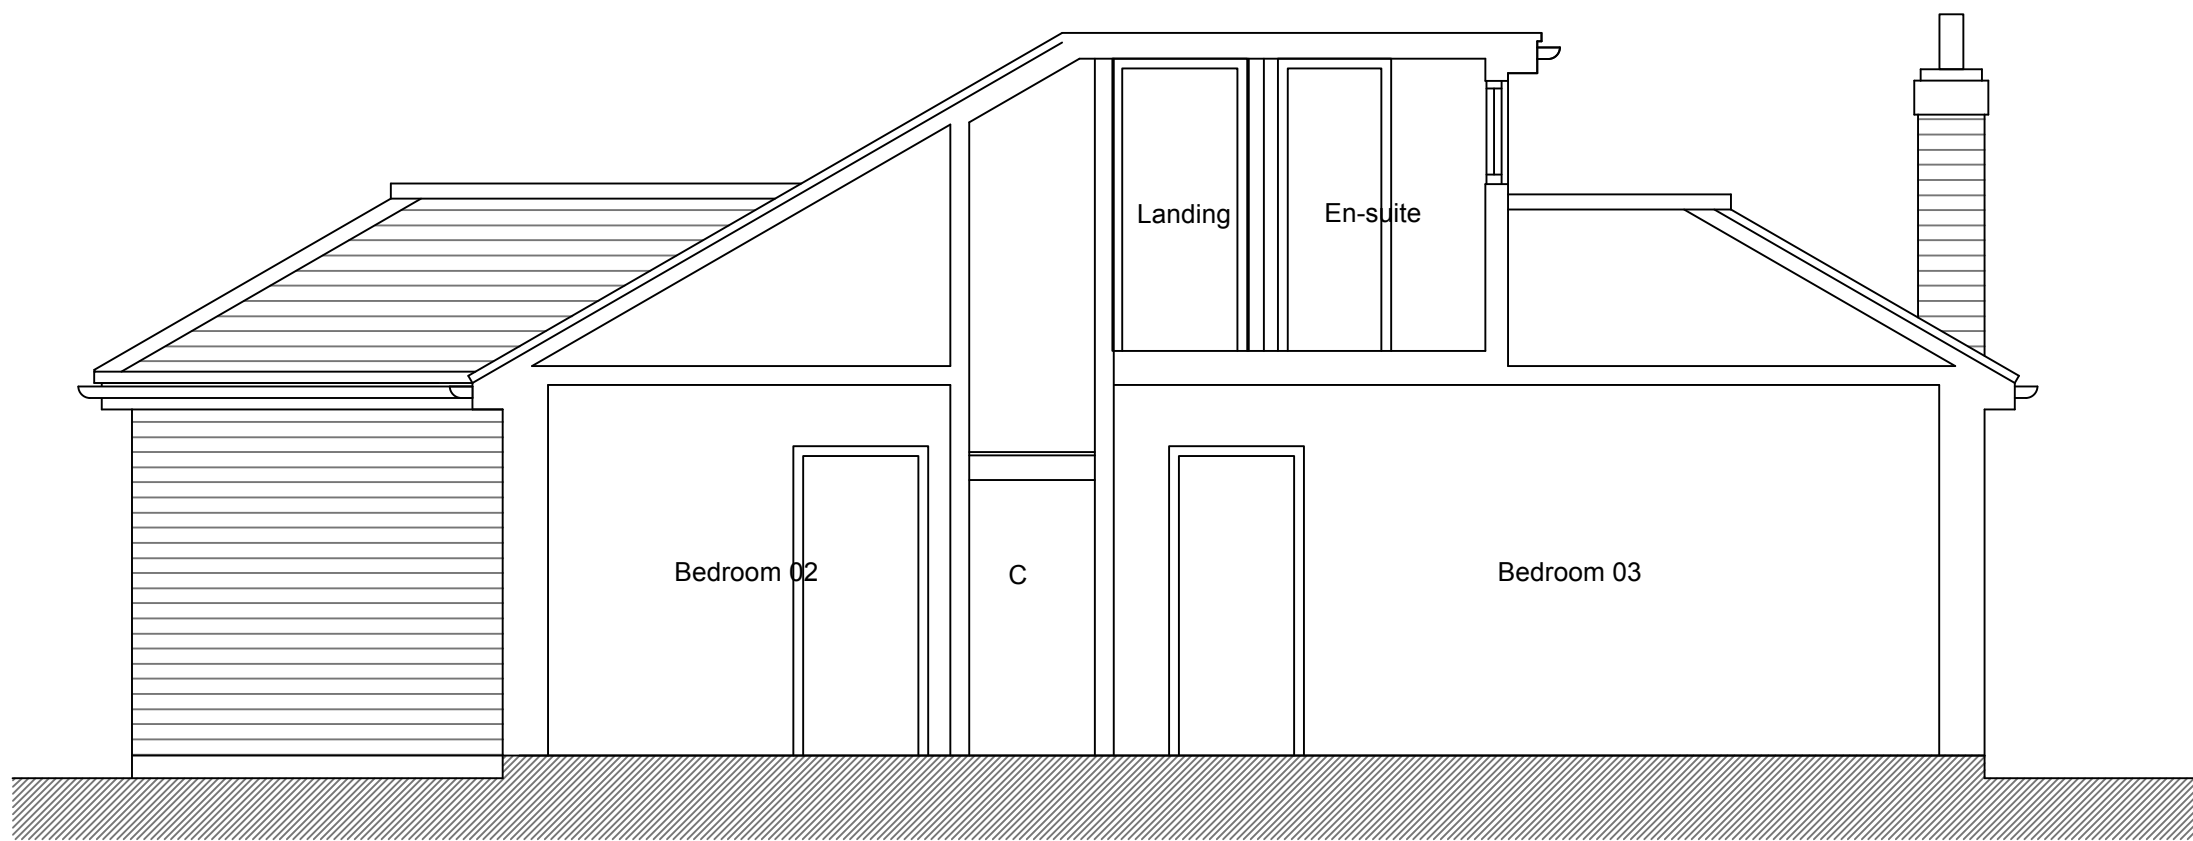

Side Elevation/ Section B-B

 

A	Updated following client comment.	17/07/2026		
REV	DESCRIPTION	DATE	INIT	CHKD
STATUS	FOR INFORMATION			

Client
Mr & Mrs. Bussey

Project
**1 St Francis Road, Meopham
Kent DA13 0DD**

Title
Proposed Elevations & Section

Scale	Date	Drawn	Checked
1:100 @ A3	06.07.2026	N/A	N/A
1:50 @ A1			
Project No:	Drawing No.	Revision	
2026-073	005	A	