




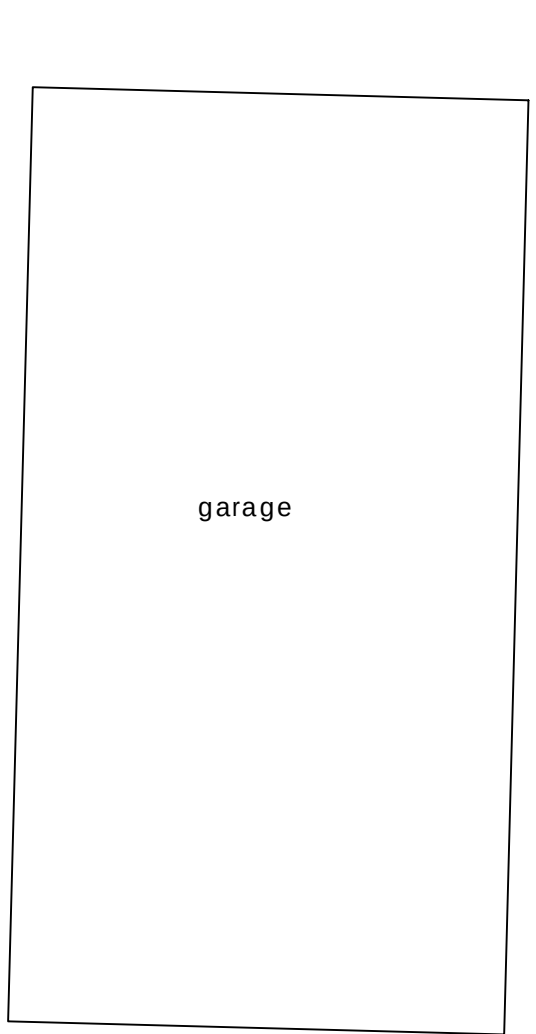

garage

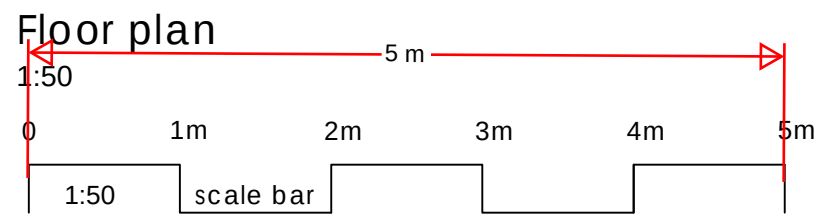


Front elevation
1:100

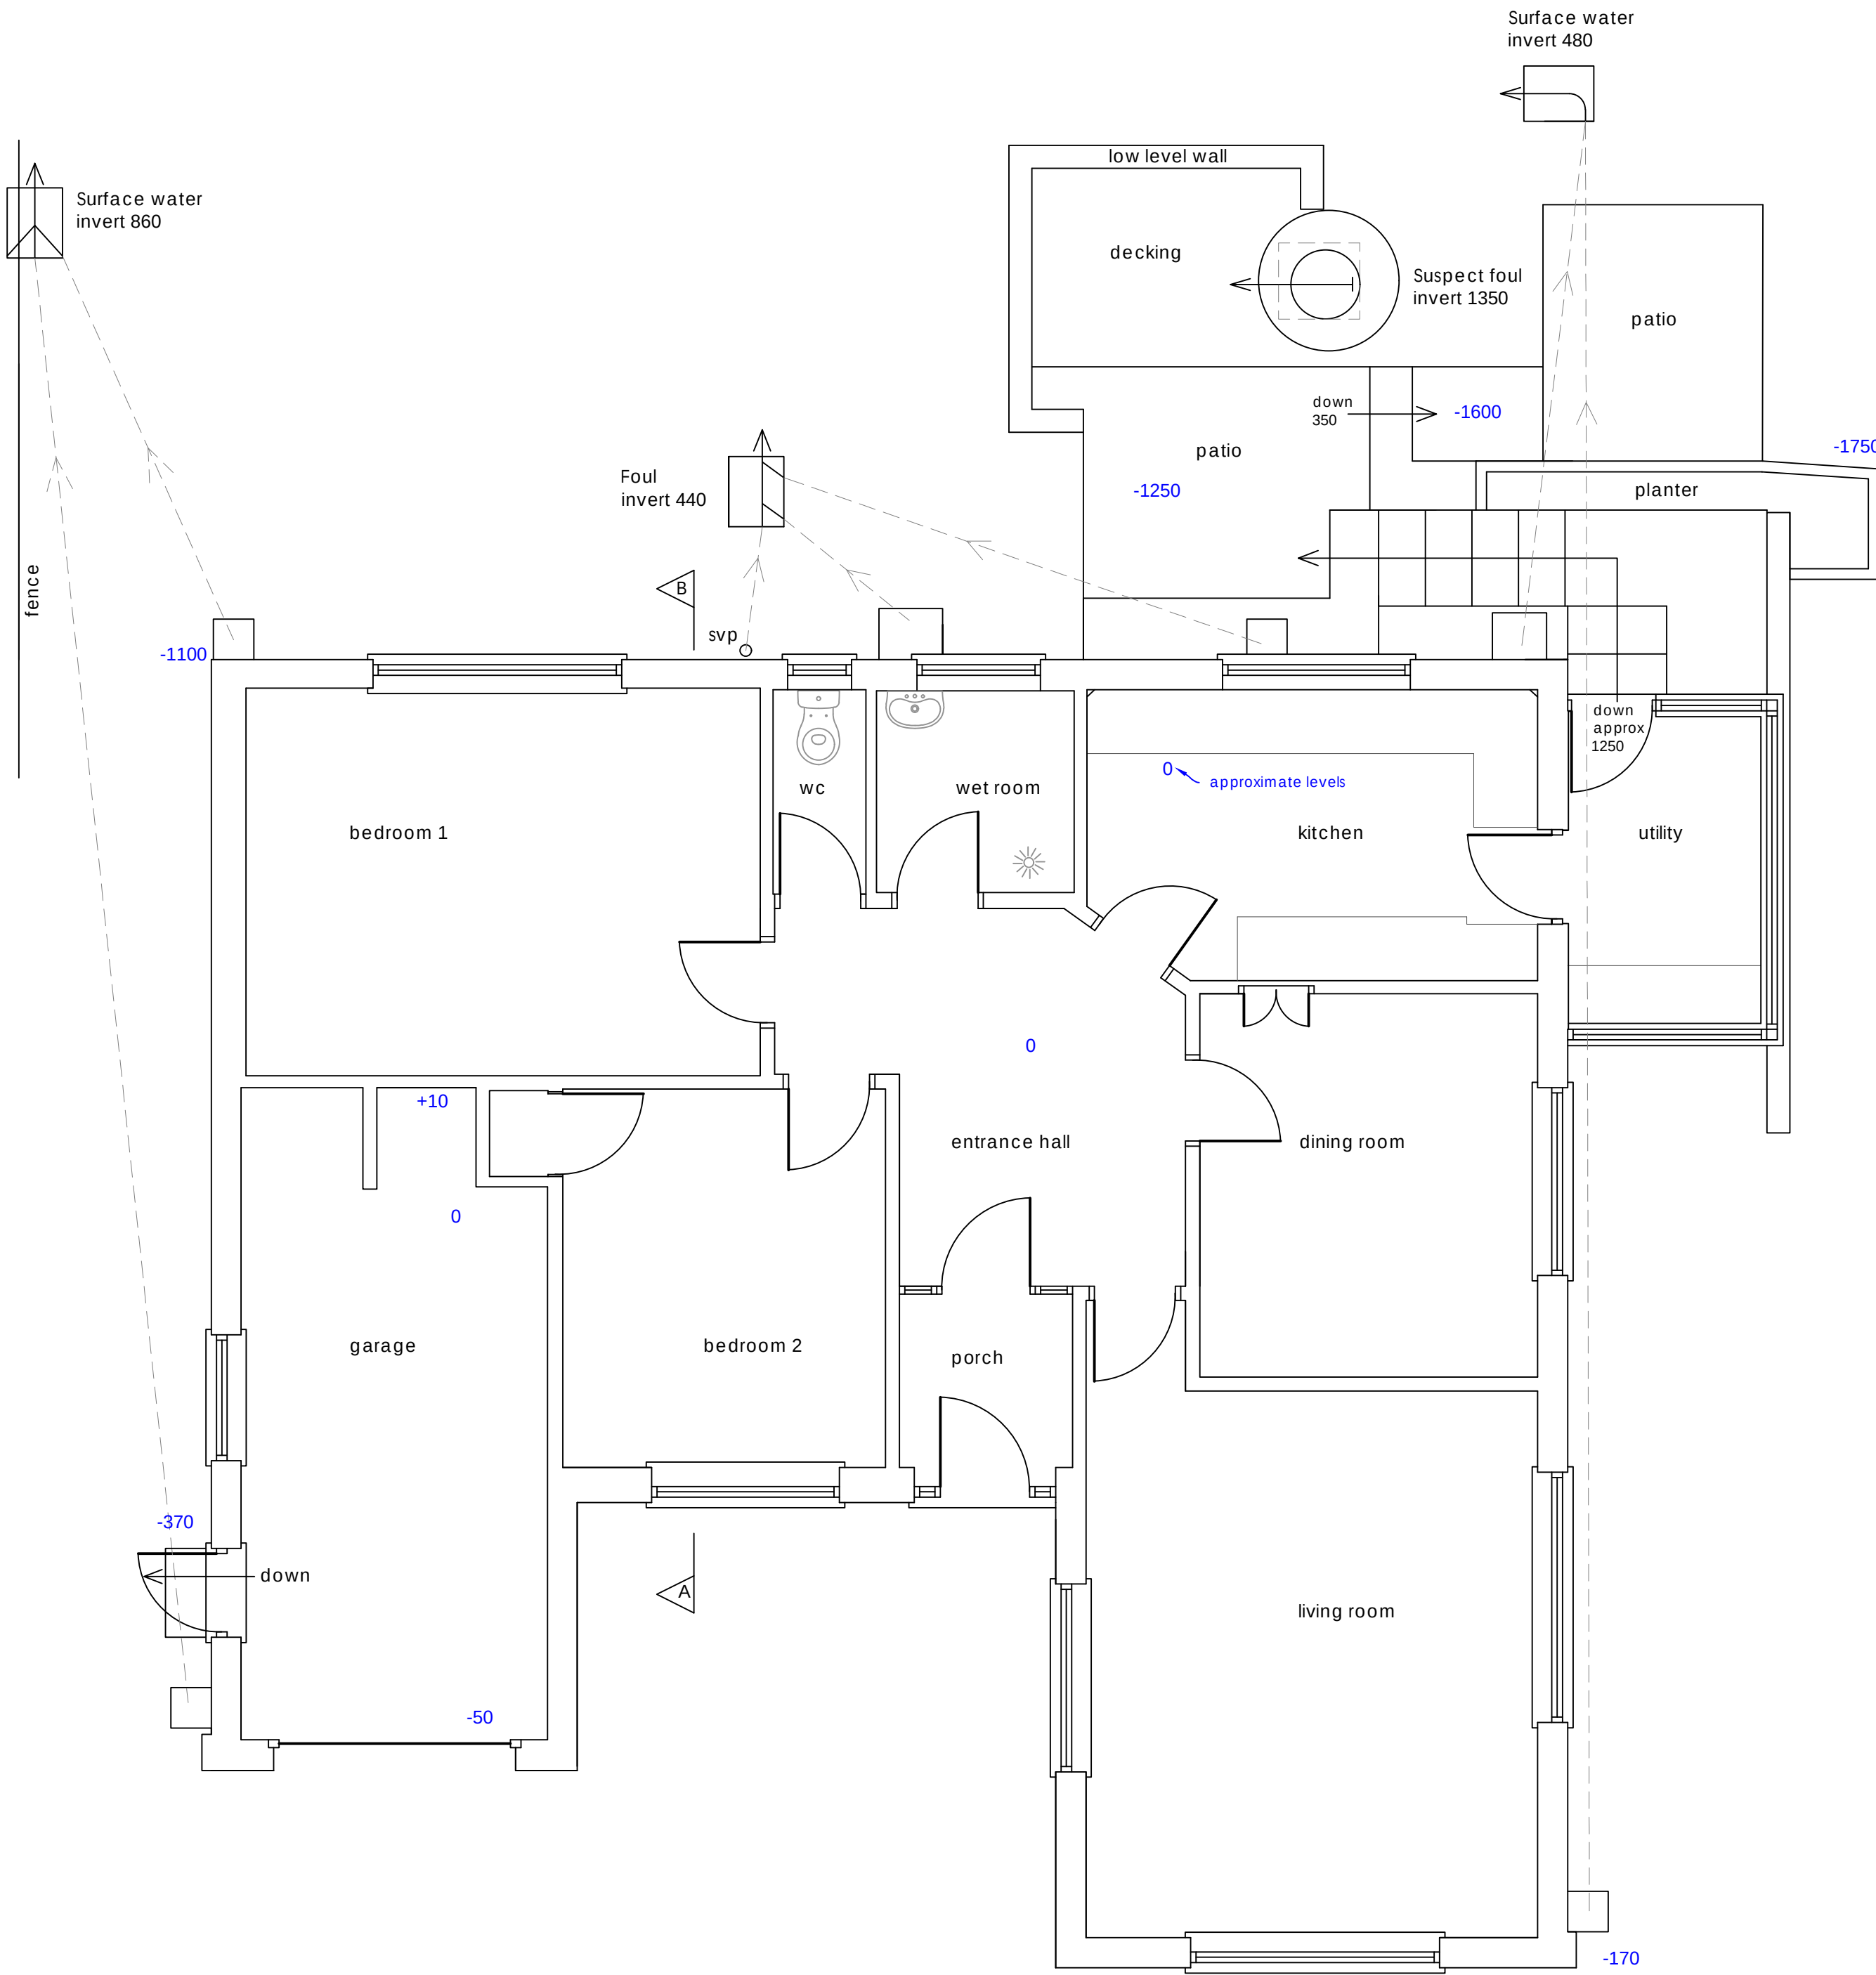


Flank elevation
1:100



Rear elevation
1:100

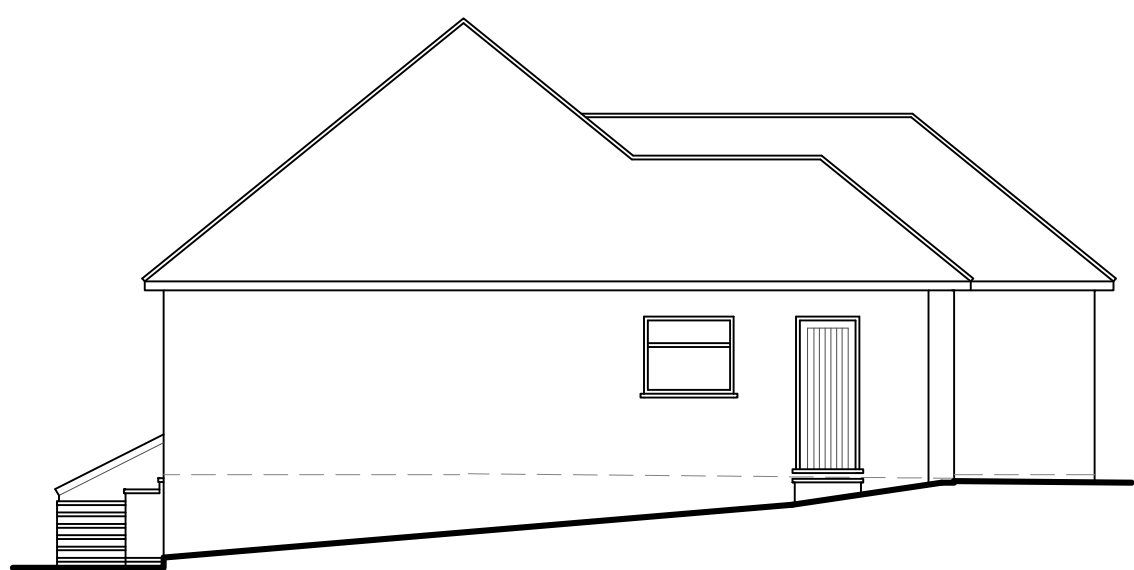


Flank elevation
1:100

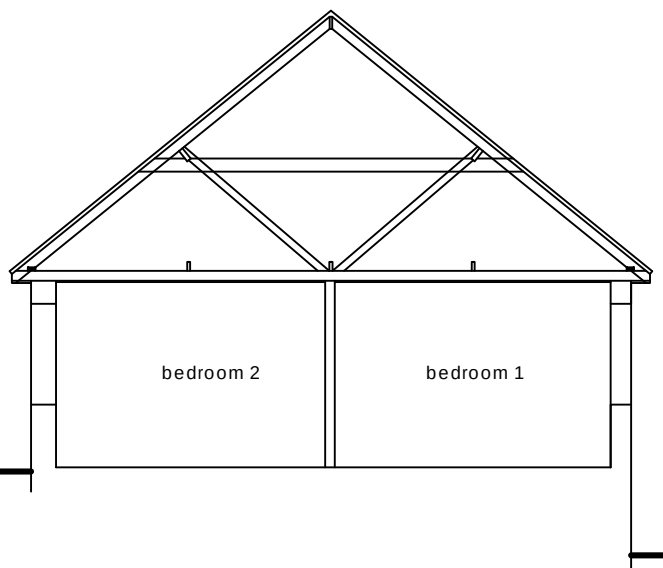


Section A - B
1:100

0 2m 4m 6m 8m 10m
1:100 scale bar

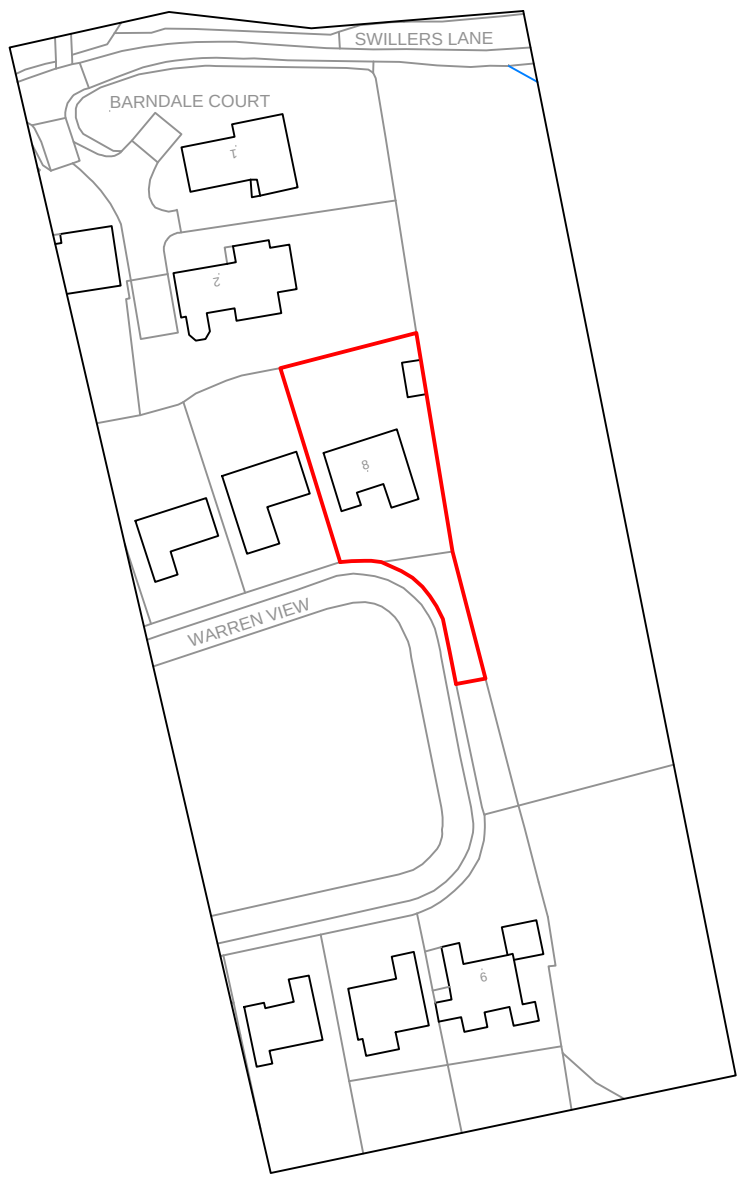

Site location plan
1:1250

0 25m 50m 75m 100m 125m
1:1250 scale bar

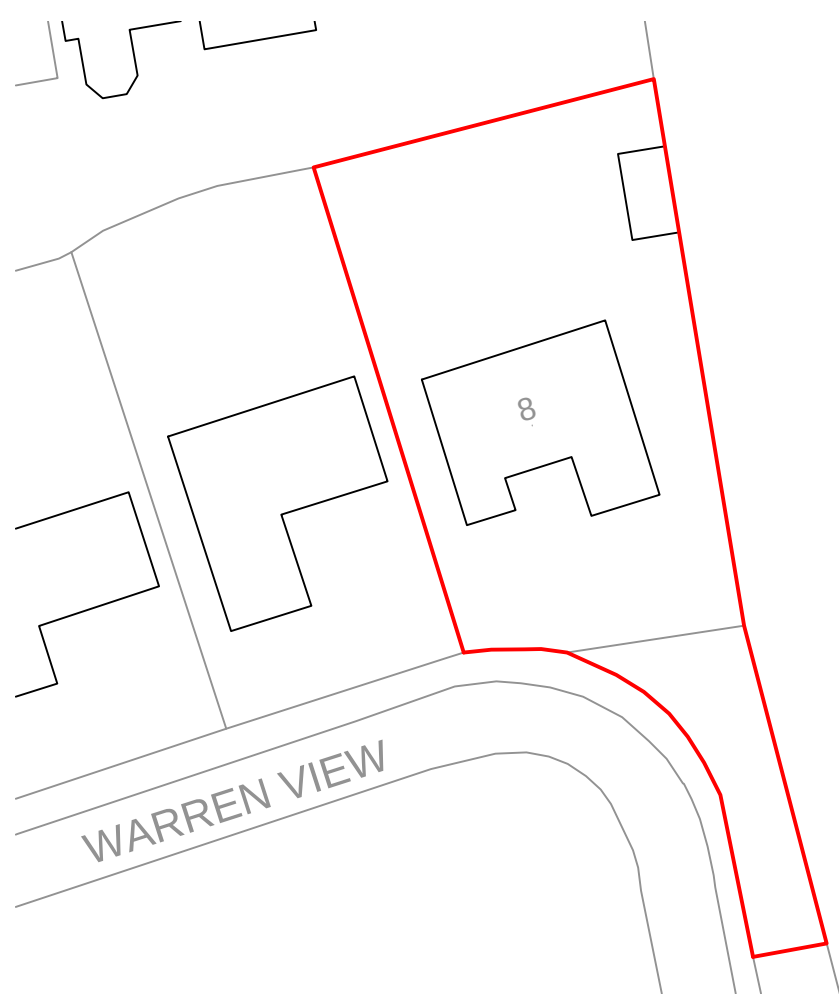

Block plan
1:500

0 10m 20m 30m 40m 50m
1:500 scale bar

Construction (Design and Management) Regulations 2015. Virtually everyone involved in a construction project has legal duties under CDM 2015. See further information at www.HSE.gov.uk

Asbestos - get your property tested. Further information and your responsibilities can be found at www.HSE.gov.uk.

These plans are for identification purposes only. Do not scale from these plans - take measurements on site. All dimensions are approximations. This plan is for viewing at the scales indicated only. This plan is suitable for planning permission purposes.

Revision	Description	Date
----------	-------------	------

SAMUEL MOSS LTD
01322 408573 / 07796 454747
office@samuelmossltd.co.uk
www.samuelmossltd.co.uk

Client: **Mr & Mrs Payne**

Project: **8 Warren View, Shorne, DA12 3EJ**

Title: **Existing plans**

Date:	Scale:	Drawn:	Plan no:	Revision
Feb 2024	@ A1	SM	SM452.1	